

NOTES

1. On no account may this drawing be scaled.
2. Any discrepancy to be reported to the Architect immediately.
3. This drawing is copyright of PL Environmental Ltd.
4. This drawing is copyright of PL Environmental Ltd.
Drawing Status

- ☐ PRELIMINARY FOR APPROVAL
- ☐ AGREED LAYOUT SIGNED OFF
- ☒ PLANNING DRAWING
- ☐ BUILDING CONTROL DRAWING
- ☐ TENDER DRAWING
- ☐ CONTRACT DRAWING
- ☐ CONSTRUCTION DRAWING
- ☐ AS-BUILT DRAWING

Project
Plumpton Cottage
Buy and Retrofit Old Road
Borlough OL10 4AT


Drawing title
Proposed elevations
Sheet 1 of 2

Scale
1:100 3/41
20/07/23
Drawing No.
20/07/23/007
Revision
A



Revision Details
Rev A
Changes / Notes / Details added to Rev of
13/07/23

MATERIALS:-
ROOF COVERING:- To match existing - slate
BRICKWORK:- Faced brickwork - Blended common
to match existing property
EXTERNAL JOINERY:-
black frames and soffits to match existing
RAINWATER GOODS:-
Half round gutters and round downpipes to match existing
- colour finish black

South East Elevation

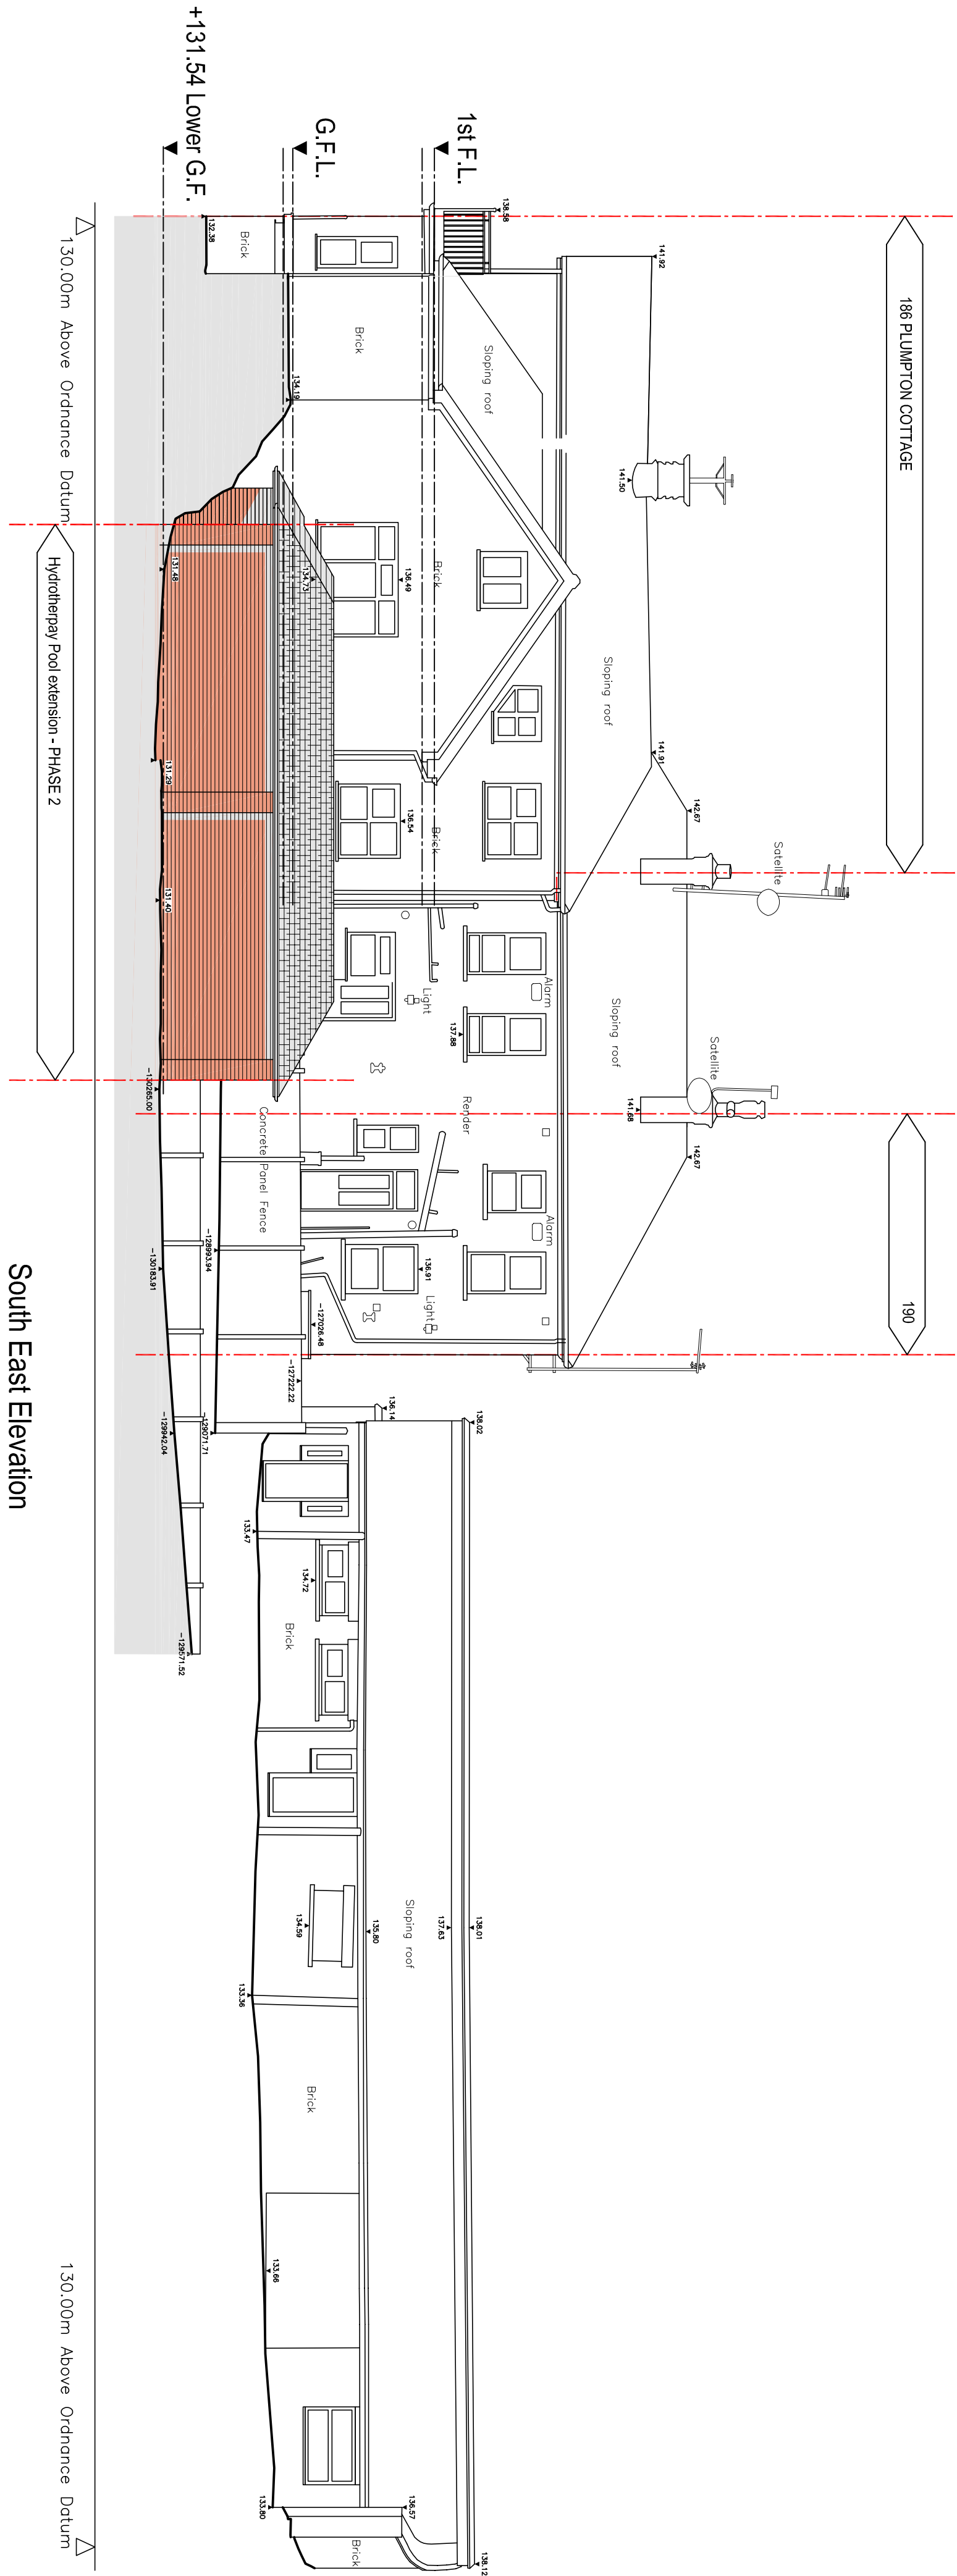

Sectional Elevation A-A

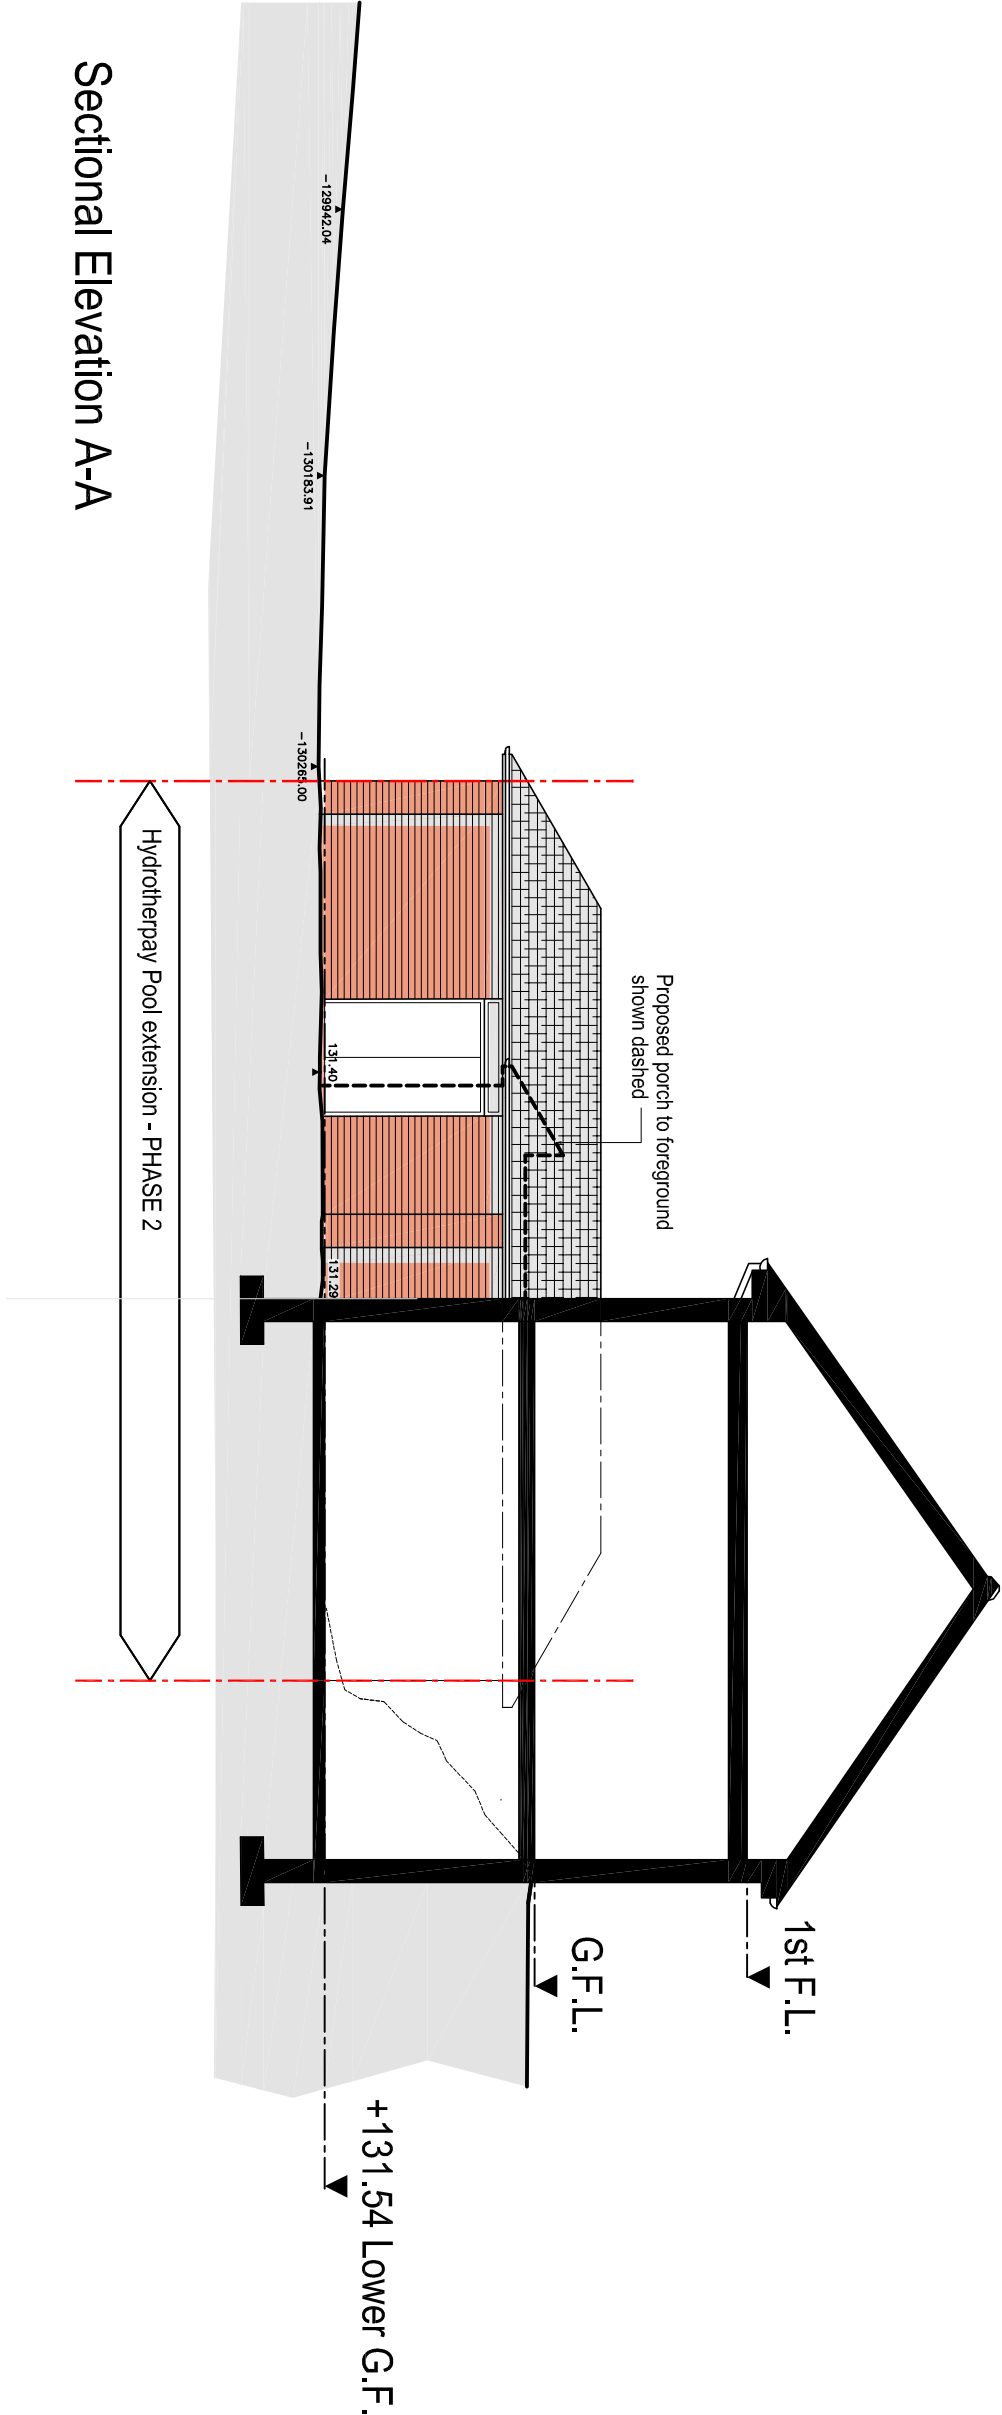 

North East Elevation

