


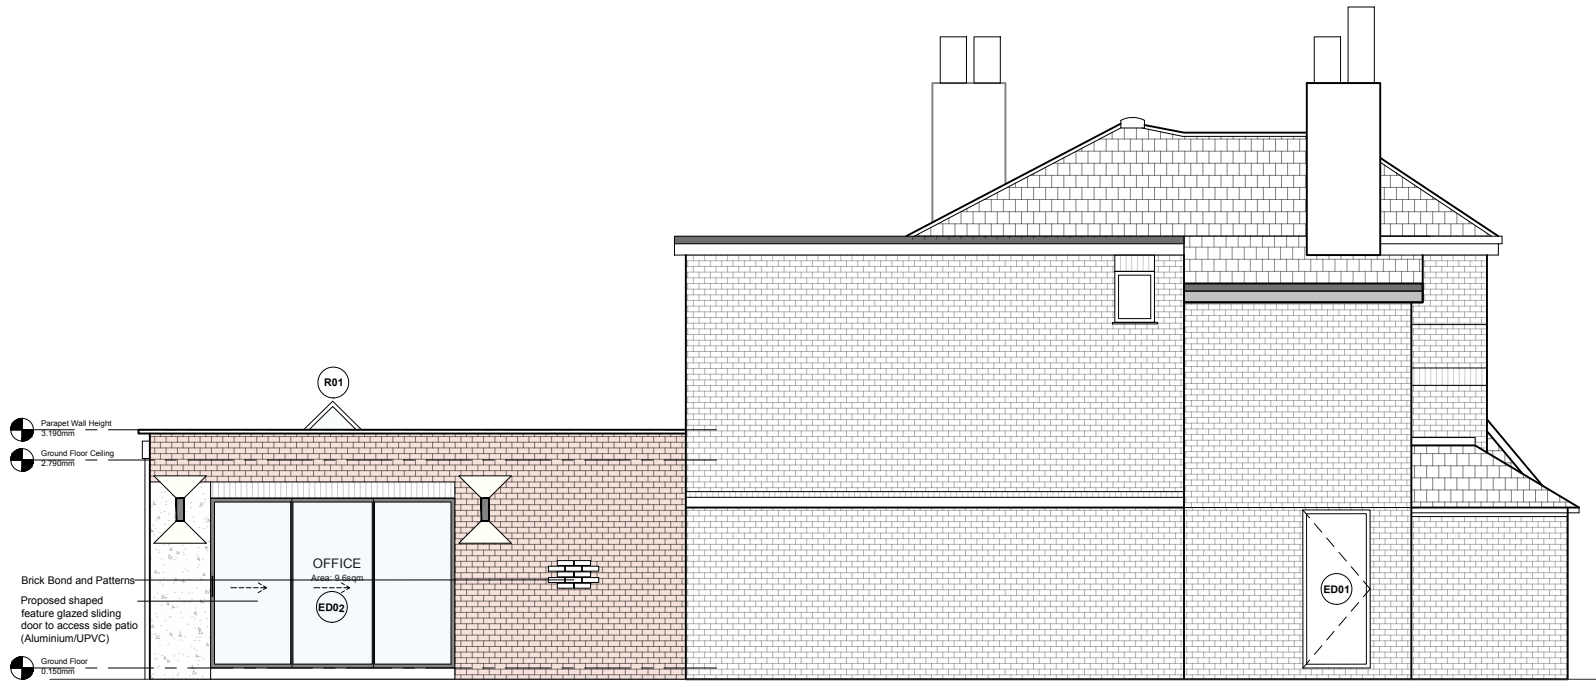

KEY

Proposed facing brick

Proposed infilled bricks

Proposed Render Finish (White)

Existing facing brick

External Wall Mounted Lighting


Soldier Brick Construction

Double Socket Outlet

Roof, Doors and Windows References


Proposed Side Elevation(West)

Scale - 1:100@A3

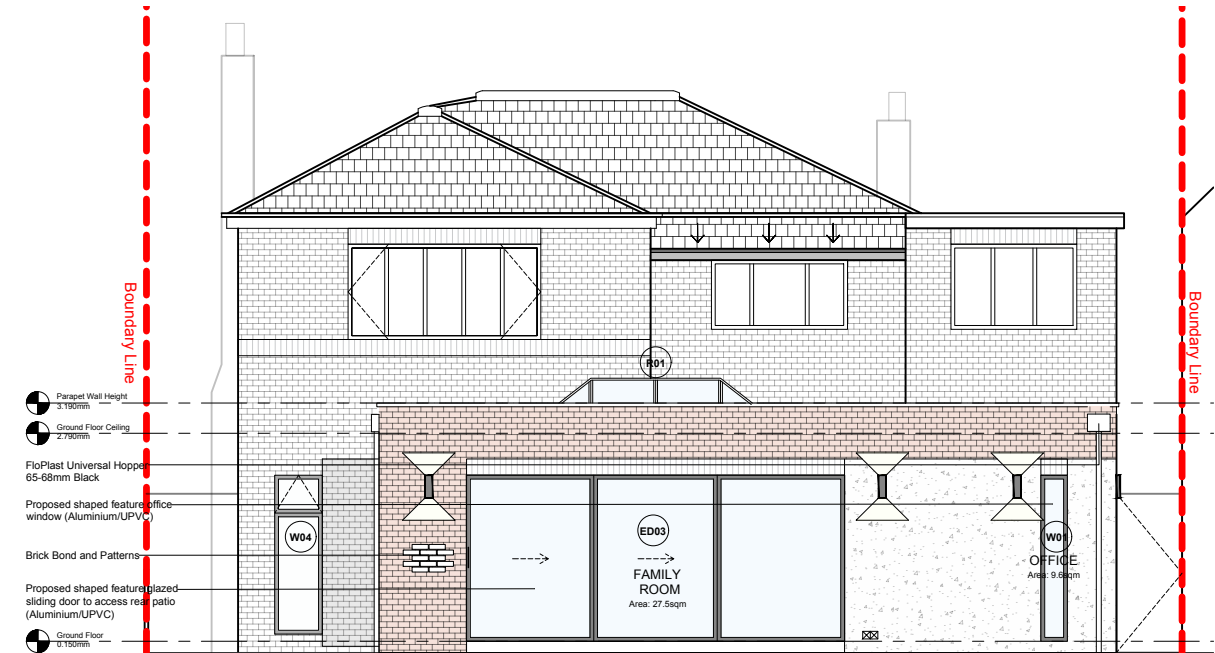

Proposed Rear Elevation

Scale - 1:100@A3

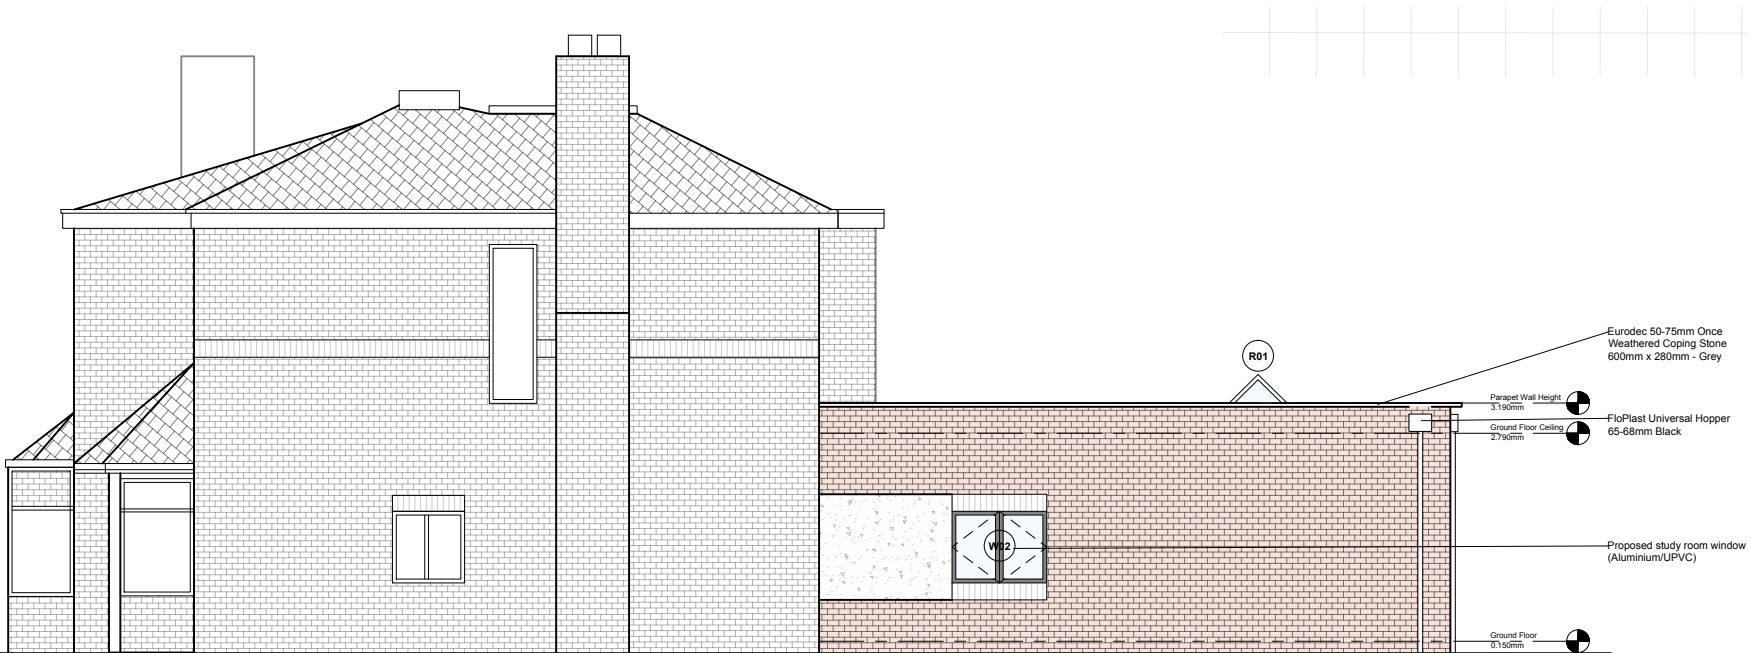

Proposed Side Elevation(East)

Scale - 1:100@A3

1:100

2m02m4m6m8m10m

Scale - 1:100@A3

DESIGNING
FOUNDATIONS

architecture


Project North

Notes:

- All interior dimensions including ceiling heights are taken to and from finished surfaces unless stated otherwise.
 - All levels and dimensions must be checked on site.
 - For any discrepancies with the information depicted in this drawing please contact TR Architectural Services.
 - Responsibility cannot be accepted for alterations made to this drawing without prior permission from TR Architectural Services.
 - These are planning drawings and room layout guidelines, they should not be used as a set of construction drawings.
- Please refer to note 2.

Key Plan

1:1250@A3

 

Revisions

REV	DATE	D.B.	C.B.	NOTES
P1	25.05.2026	EA	FA	INITIAL ISSUE FOR PLANNING

Client:

RAMBLA PROPERTIES

Project:

10 Mount Rd, Middleton, Manch

Status:

P1-Planning

Revision:

P1

Title:

Proposed Elevations

Drawn by:

EA

Approved by:

EA

Date:

01.06.2025

Job no:

261

Scale:

1:100@A3

Drawing NO:

2200