

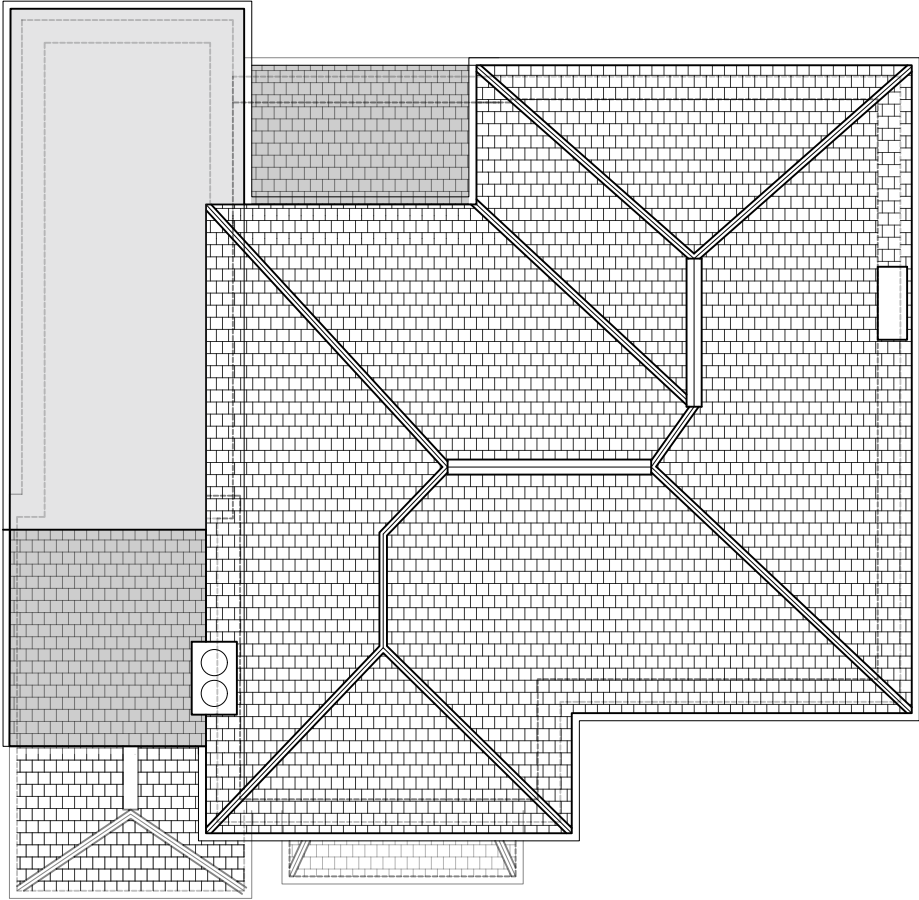


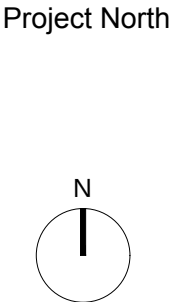

Existing Roof Plan
Scale - 1:100@A3

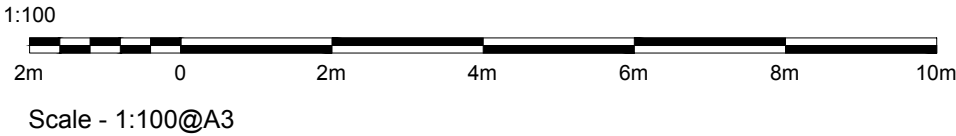

- Notes:
1. All interior dimensions including ceiling heights are taken to and from finished surfaces unless stated otherwise.
 2. All levels and dimensions must be checked on site.
 3. For any discrepancies with the information depicted in this drawing please contact TR Architectural Services.
 4. Responsibility cannot be accepted for alterations made to this drawing without prior permission from TR Architectural Services.
 5. These are planning drawings and room layout guidelines, they should not be used as a set of construction drawings.
 - Please refer to note 2.

Key Plan
1:1250@A3

Revisions					
REV	DATE	D.B.	C.B	NOTES	
P1	27.06.2026	EA	FA	INITIAL ISSUE FOR PLANNING	

Client:
RAMBLA PROPERTIES

Project:
10 Mount Rd, Middleton, Manch

Status:
P1-Planning

Revision:
P1

Title:
Existing Roof Plan

Drawn by: EA

Approved by: EA

Date: 01.06.2025
Job no: 261

Scale: 1:100@A3

Drawing NO:

1020