


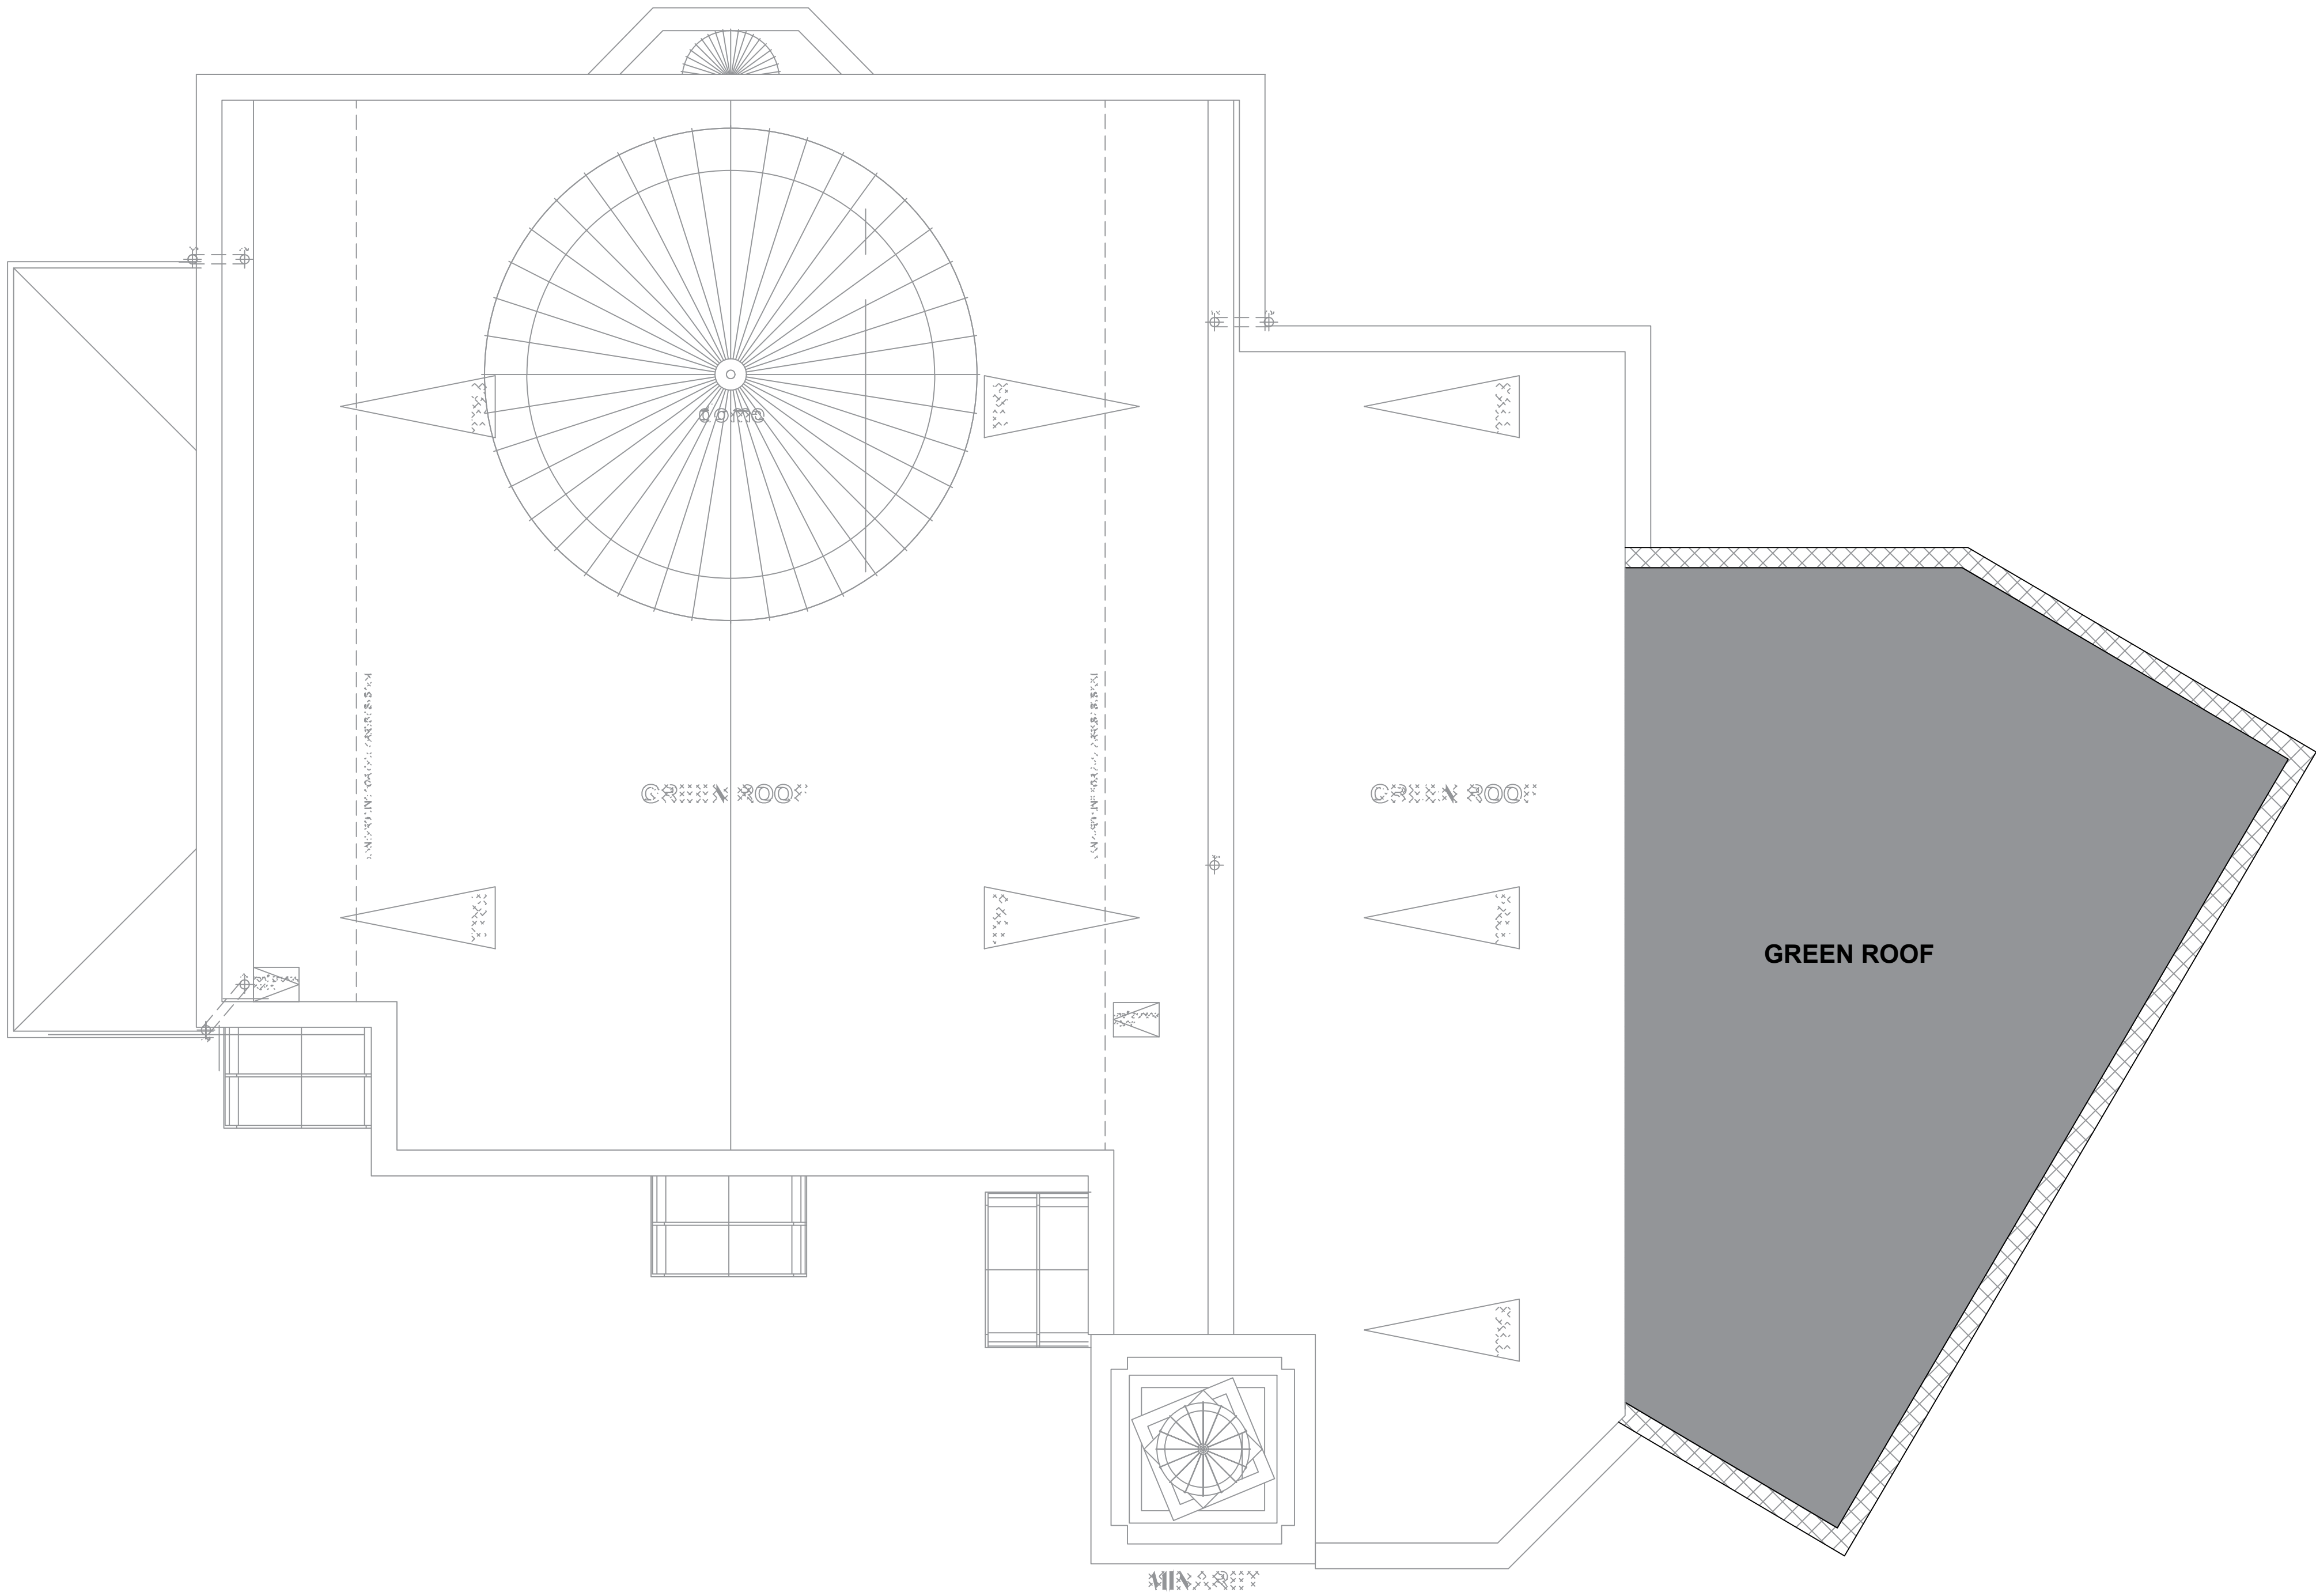

PROPOSED ROOF
SCALE 1 : 75

IMPORTANT NOTES: Do Not Scale from this Drawing.
Use Figured Dimensions Only.

DRAWING STATUS:			FOOTPRINT DESIGN		
INFORMATION			E: info@footprintdesign.net W: www.footprintdesign.net		
REVISION	DATE	DESCRIPTION	CLIENT: GOLDEN MOSQUE	SCALE: 1:75@A1	DATE: 03.03.25
A	11.03.26	Updates made following design review	PROJECT: GOLDEN MOSQUE, ROCHDALE		
			DRAWING TITLE: PROPOSED ROOF PLAN		
			DRAWING NO: A146_L(00)022		