




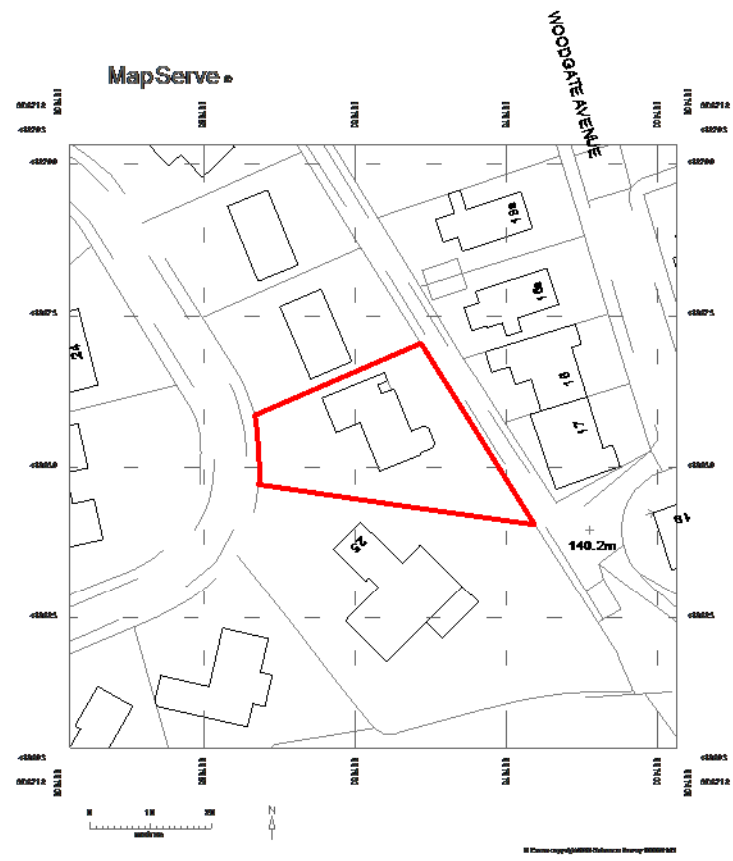

3 Location Plan
1 : 1250

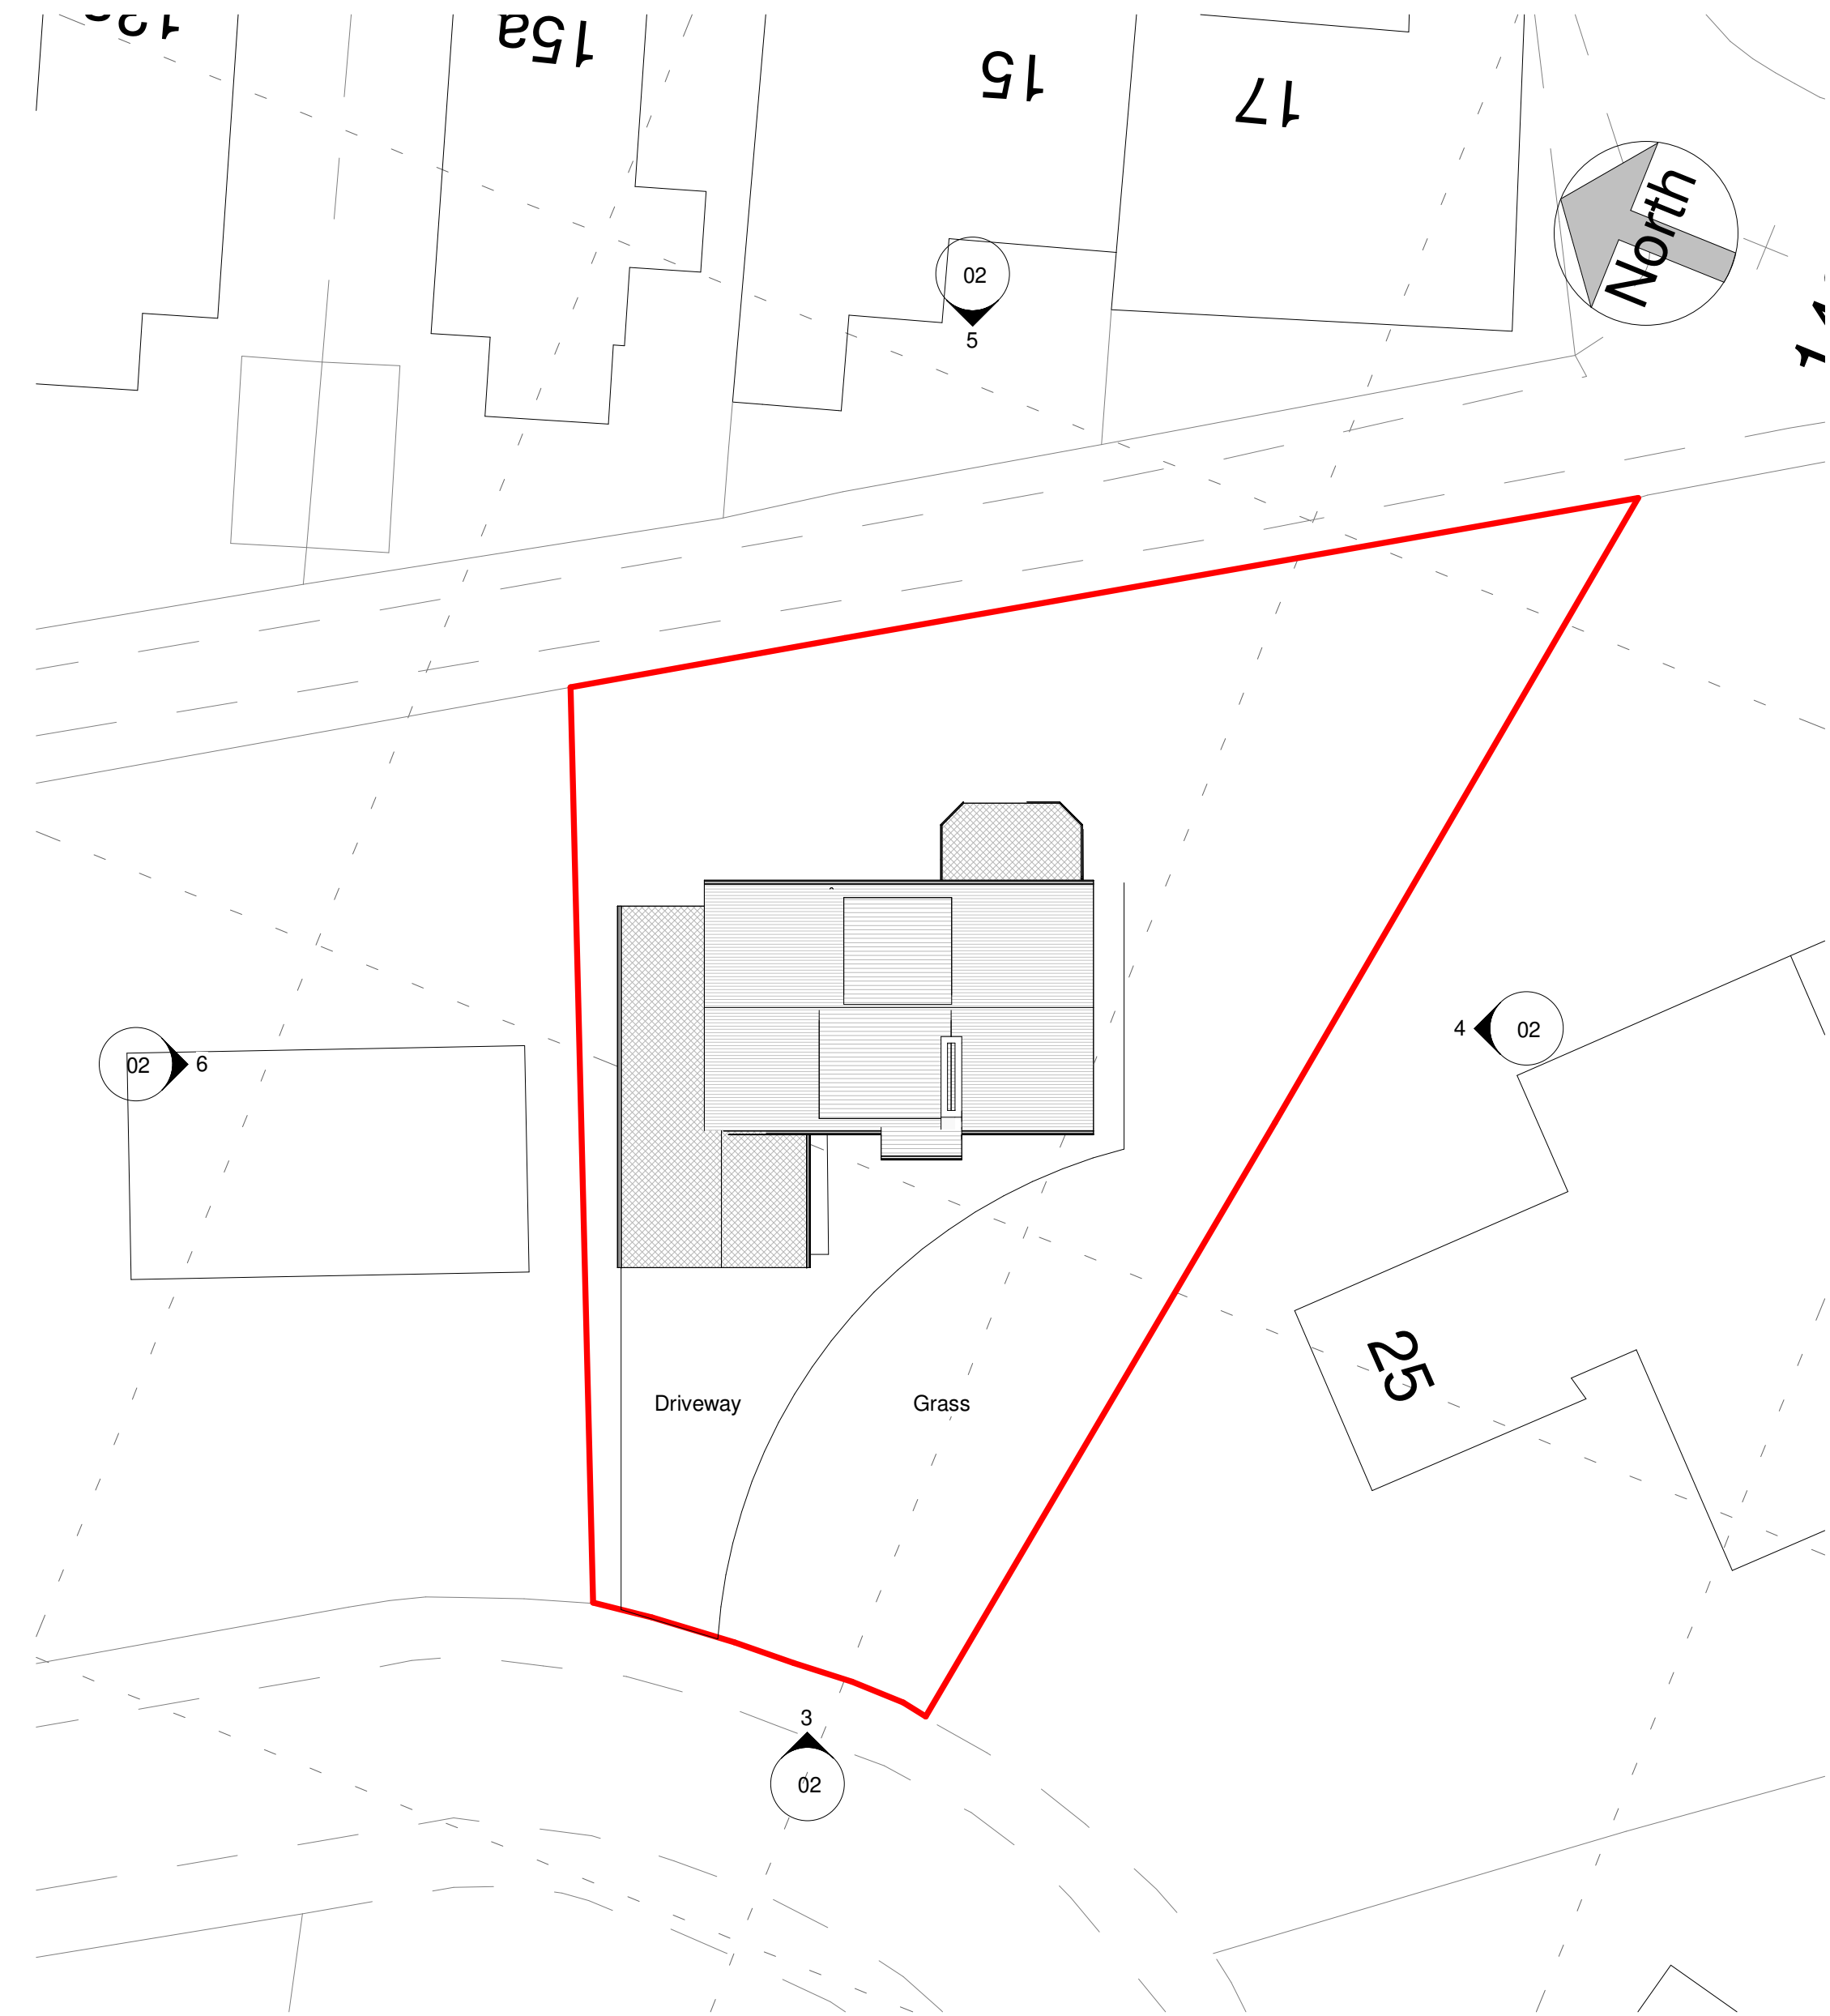

1 Site Plan Existing
1 : 200

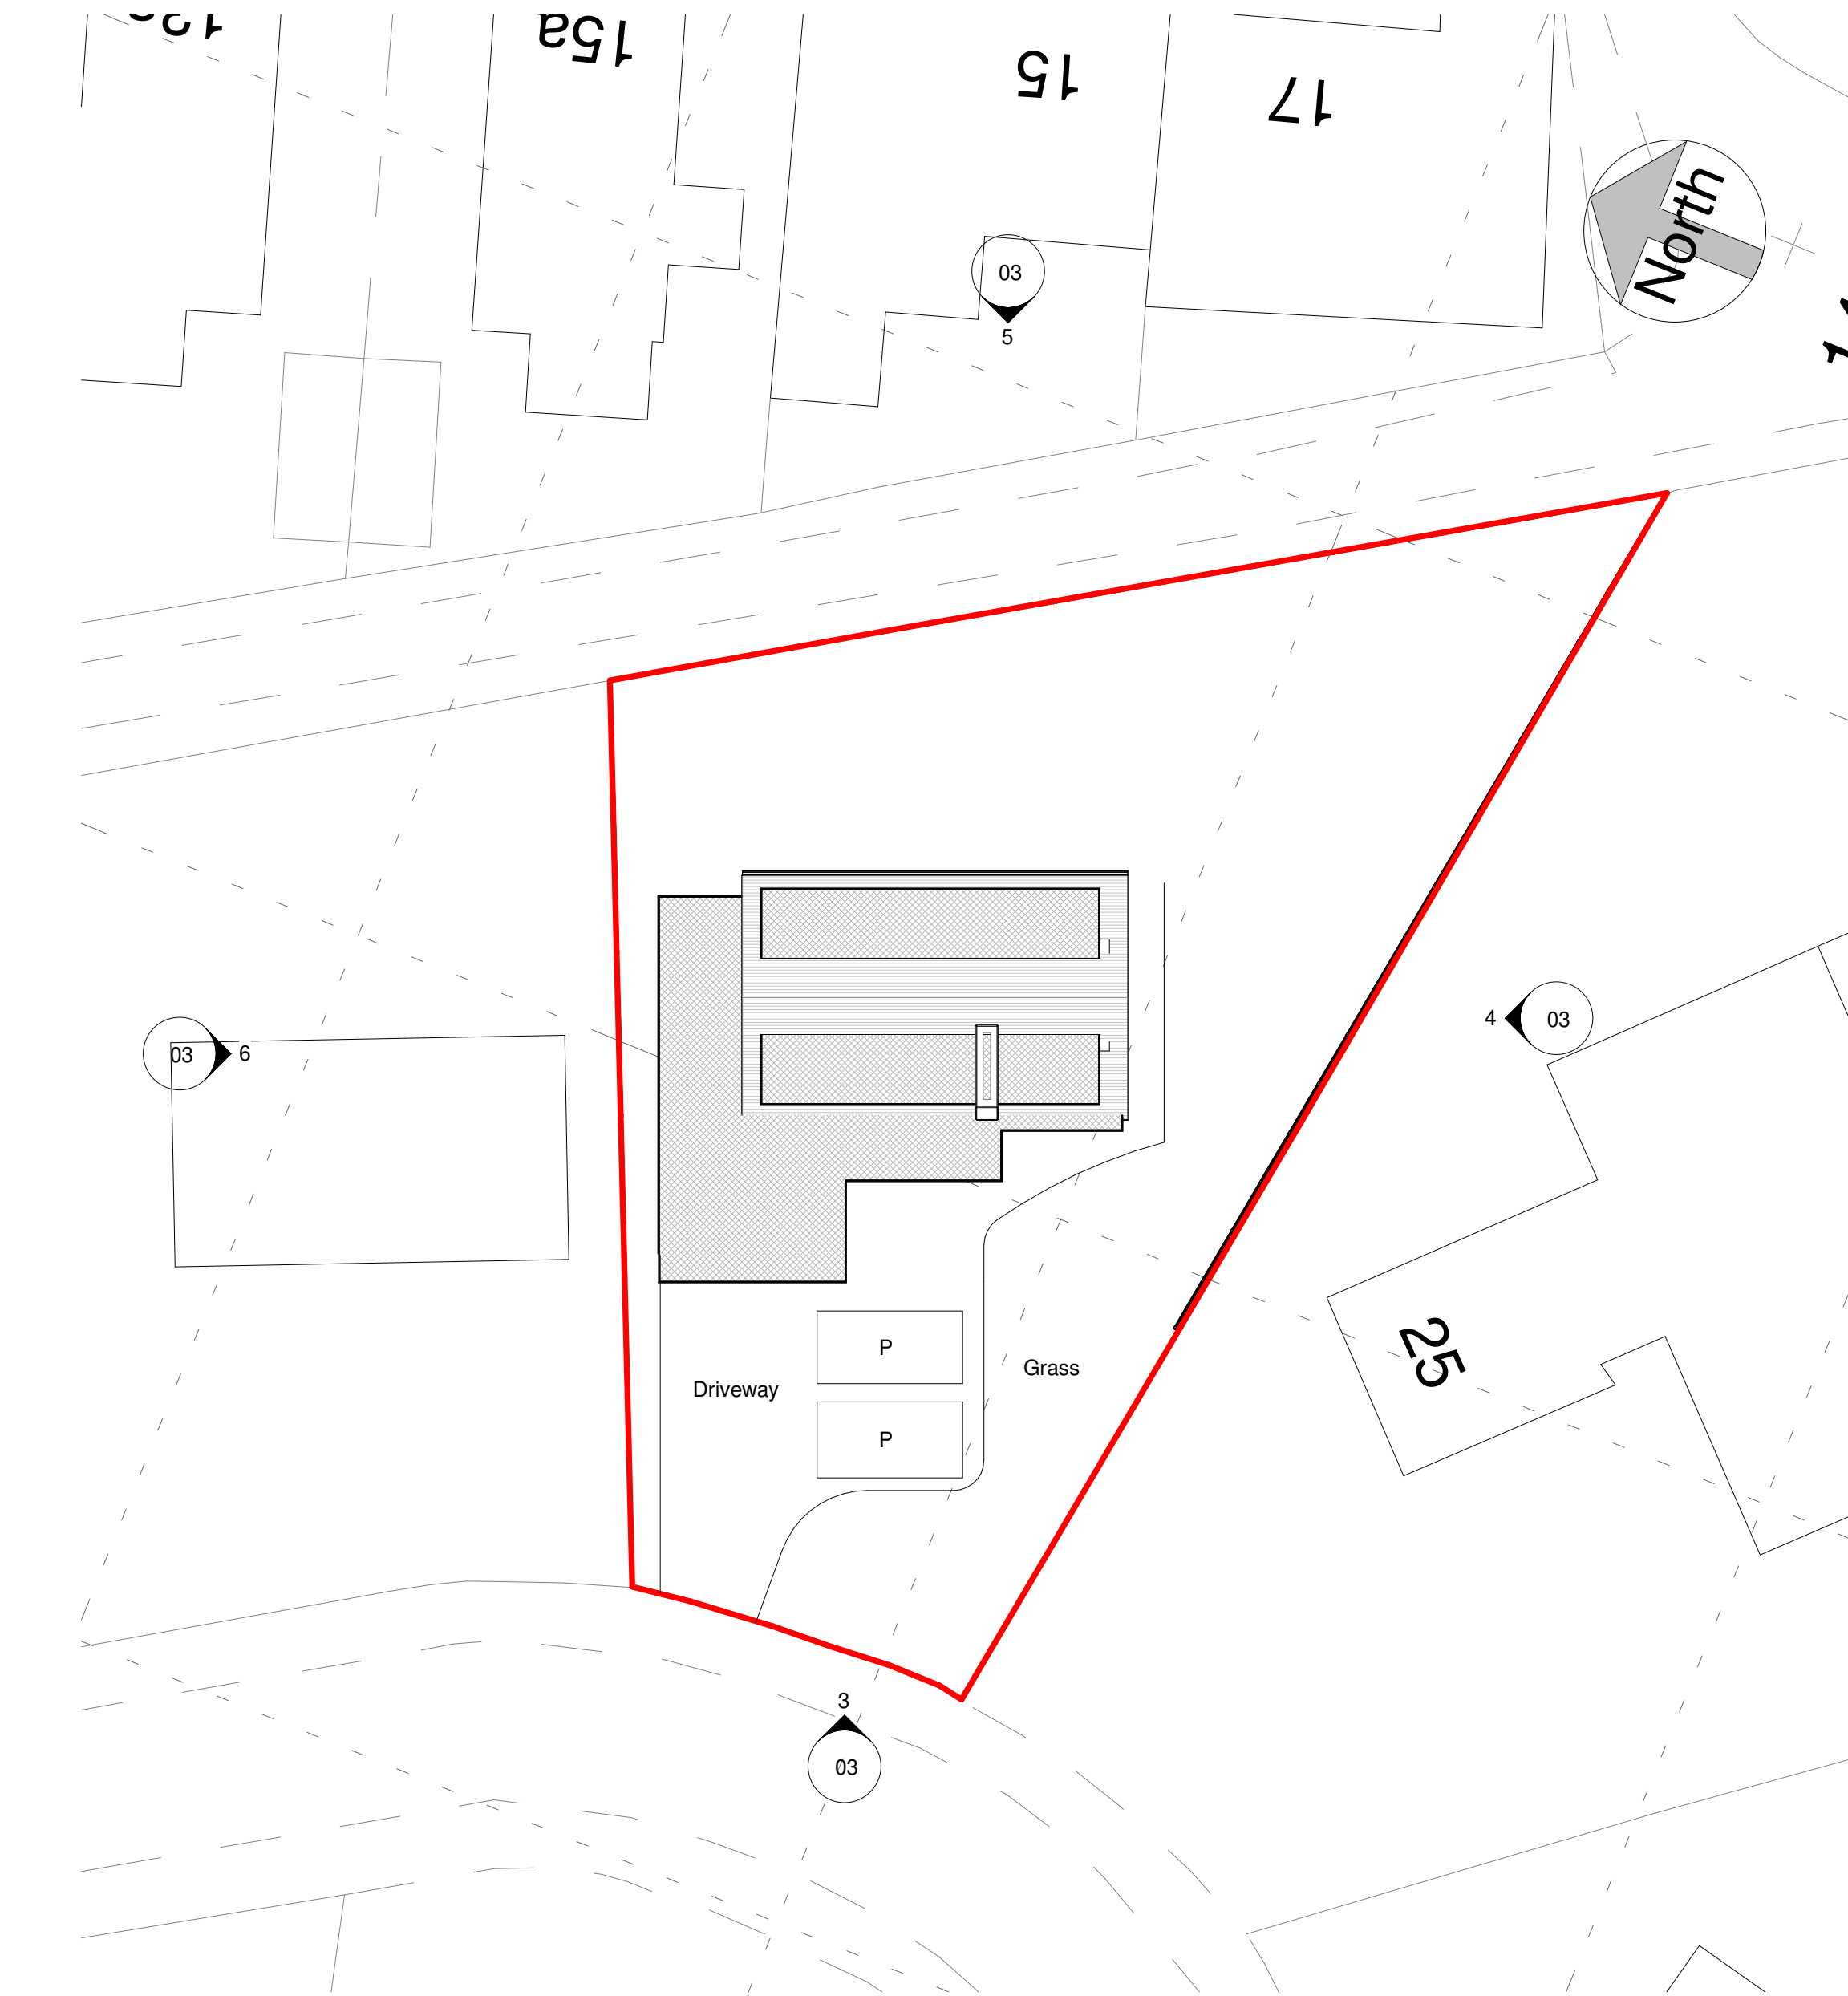

2 Site Plan Proposed
1 : 200

0.5 0 0.5 1 1.5 2 2.5
SCALE 1:50 m

All Dimensions to be checked on site
Work must not be commenced until planning permission
(where applicable) and building regulations approval is
received. Any works carried out before receipt of the
permissions is "entirely at clients' own risk"

It is the responsibility of the client to verify the accuracy of
the boundary shown on the Site plan.



Maxron House - Green Lane - Romiley - SK6 3JQ
0161 494 9646 - 07823 322338
email - asmarple@gmail.com
www.architecturalsolutionsltd.co.uk

Rev	Description	Date

PROJECT
ADDRESS

23 Midge Hall Road,
Rochdale,
OL11 4AX

PROJECT

Midge Hall Road

TITLE

Site & Location Plan

CLIENT

Mr H. Shafi

DRAWN BY
MJH





DATE
13/03/26

SCALE (@ A1)
As indicated

PROJECT NUMBER
3078

DRAWING NUMBER

3078 - 01

 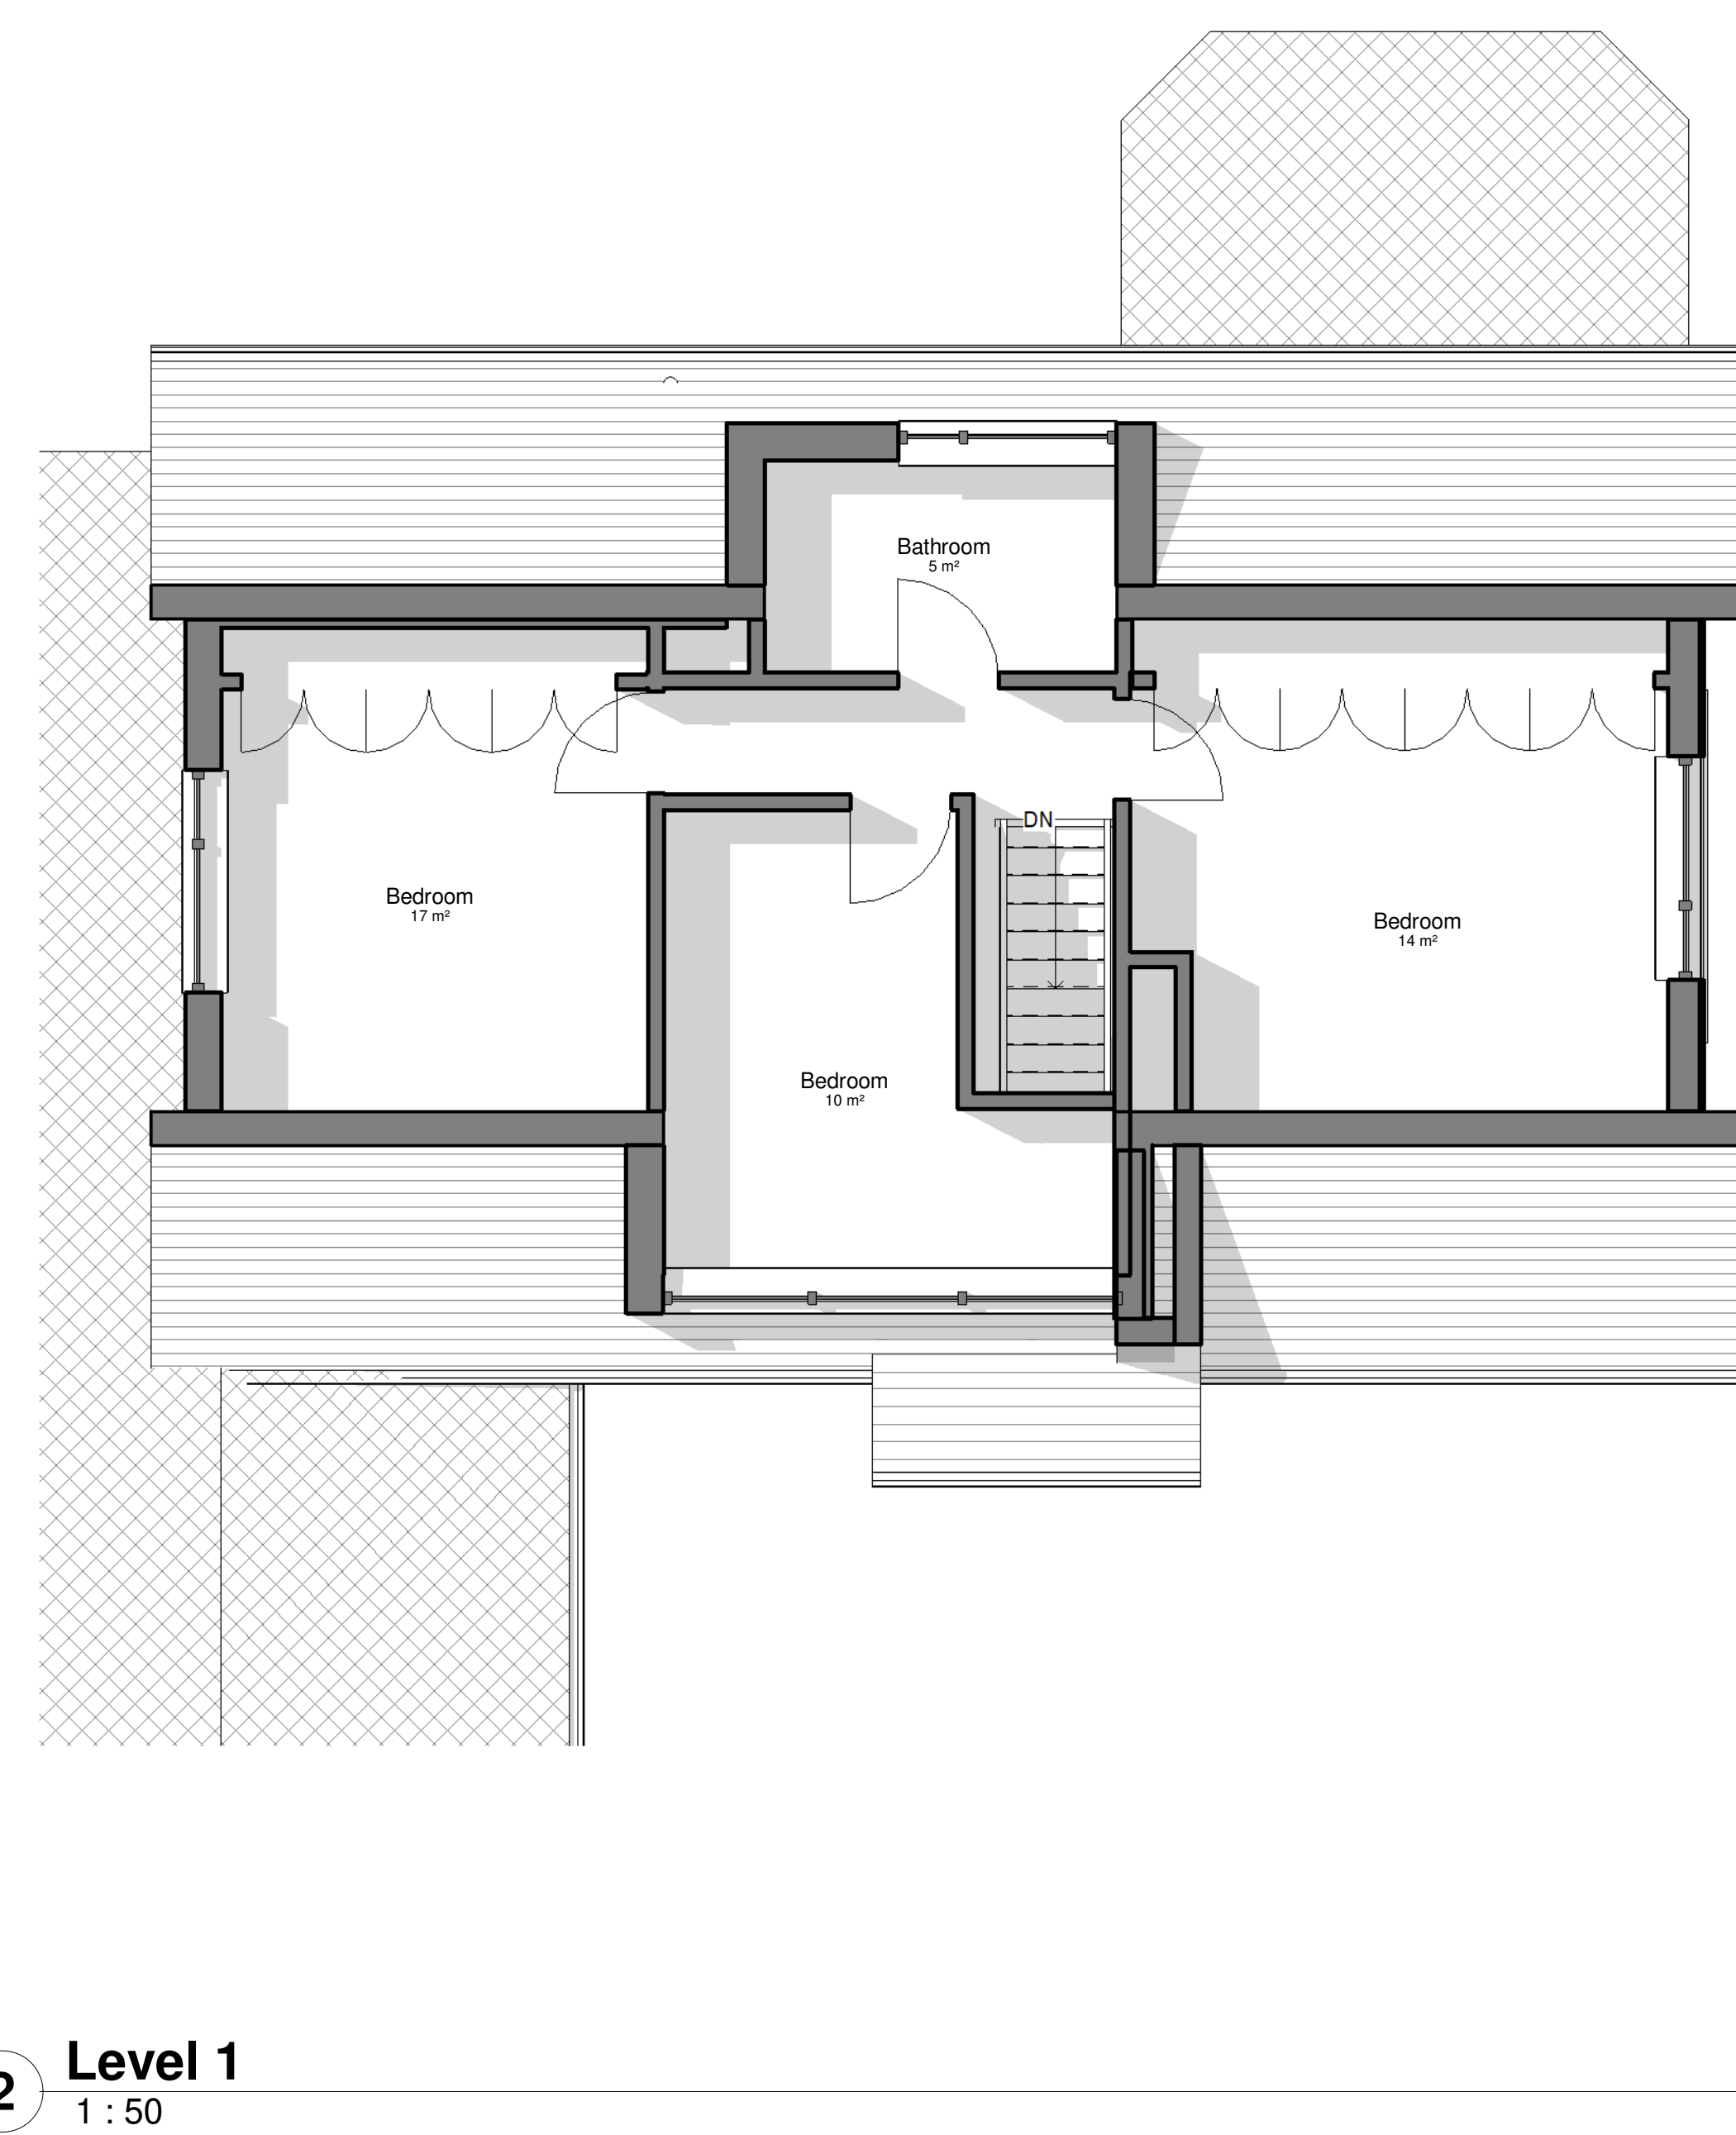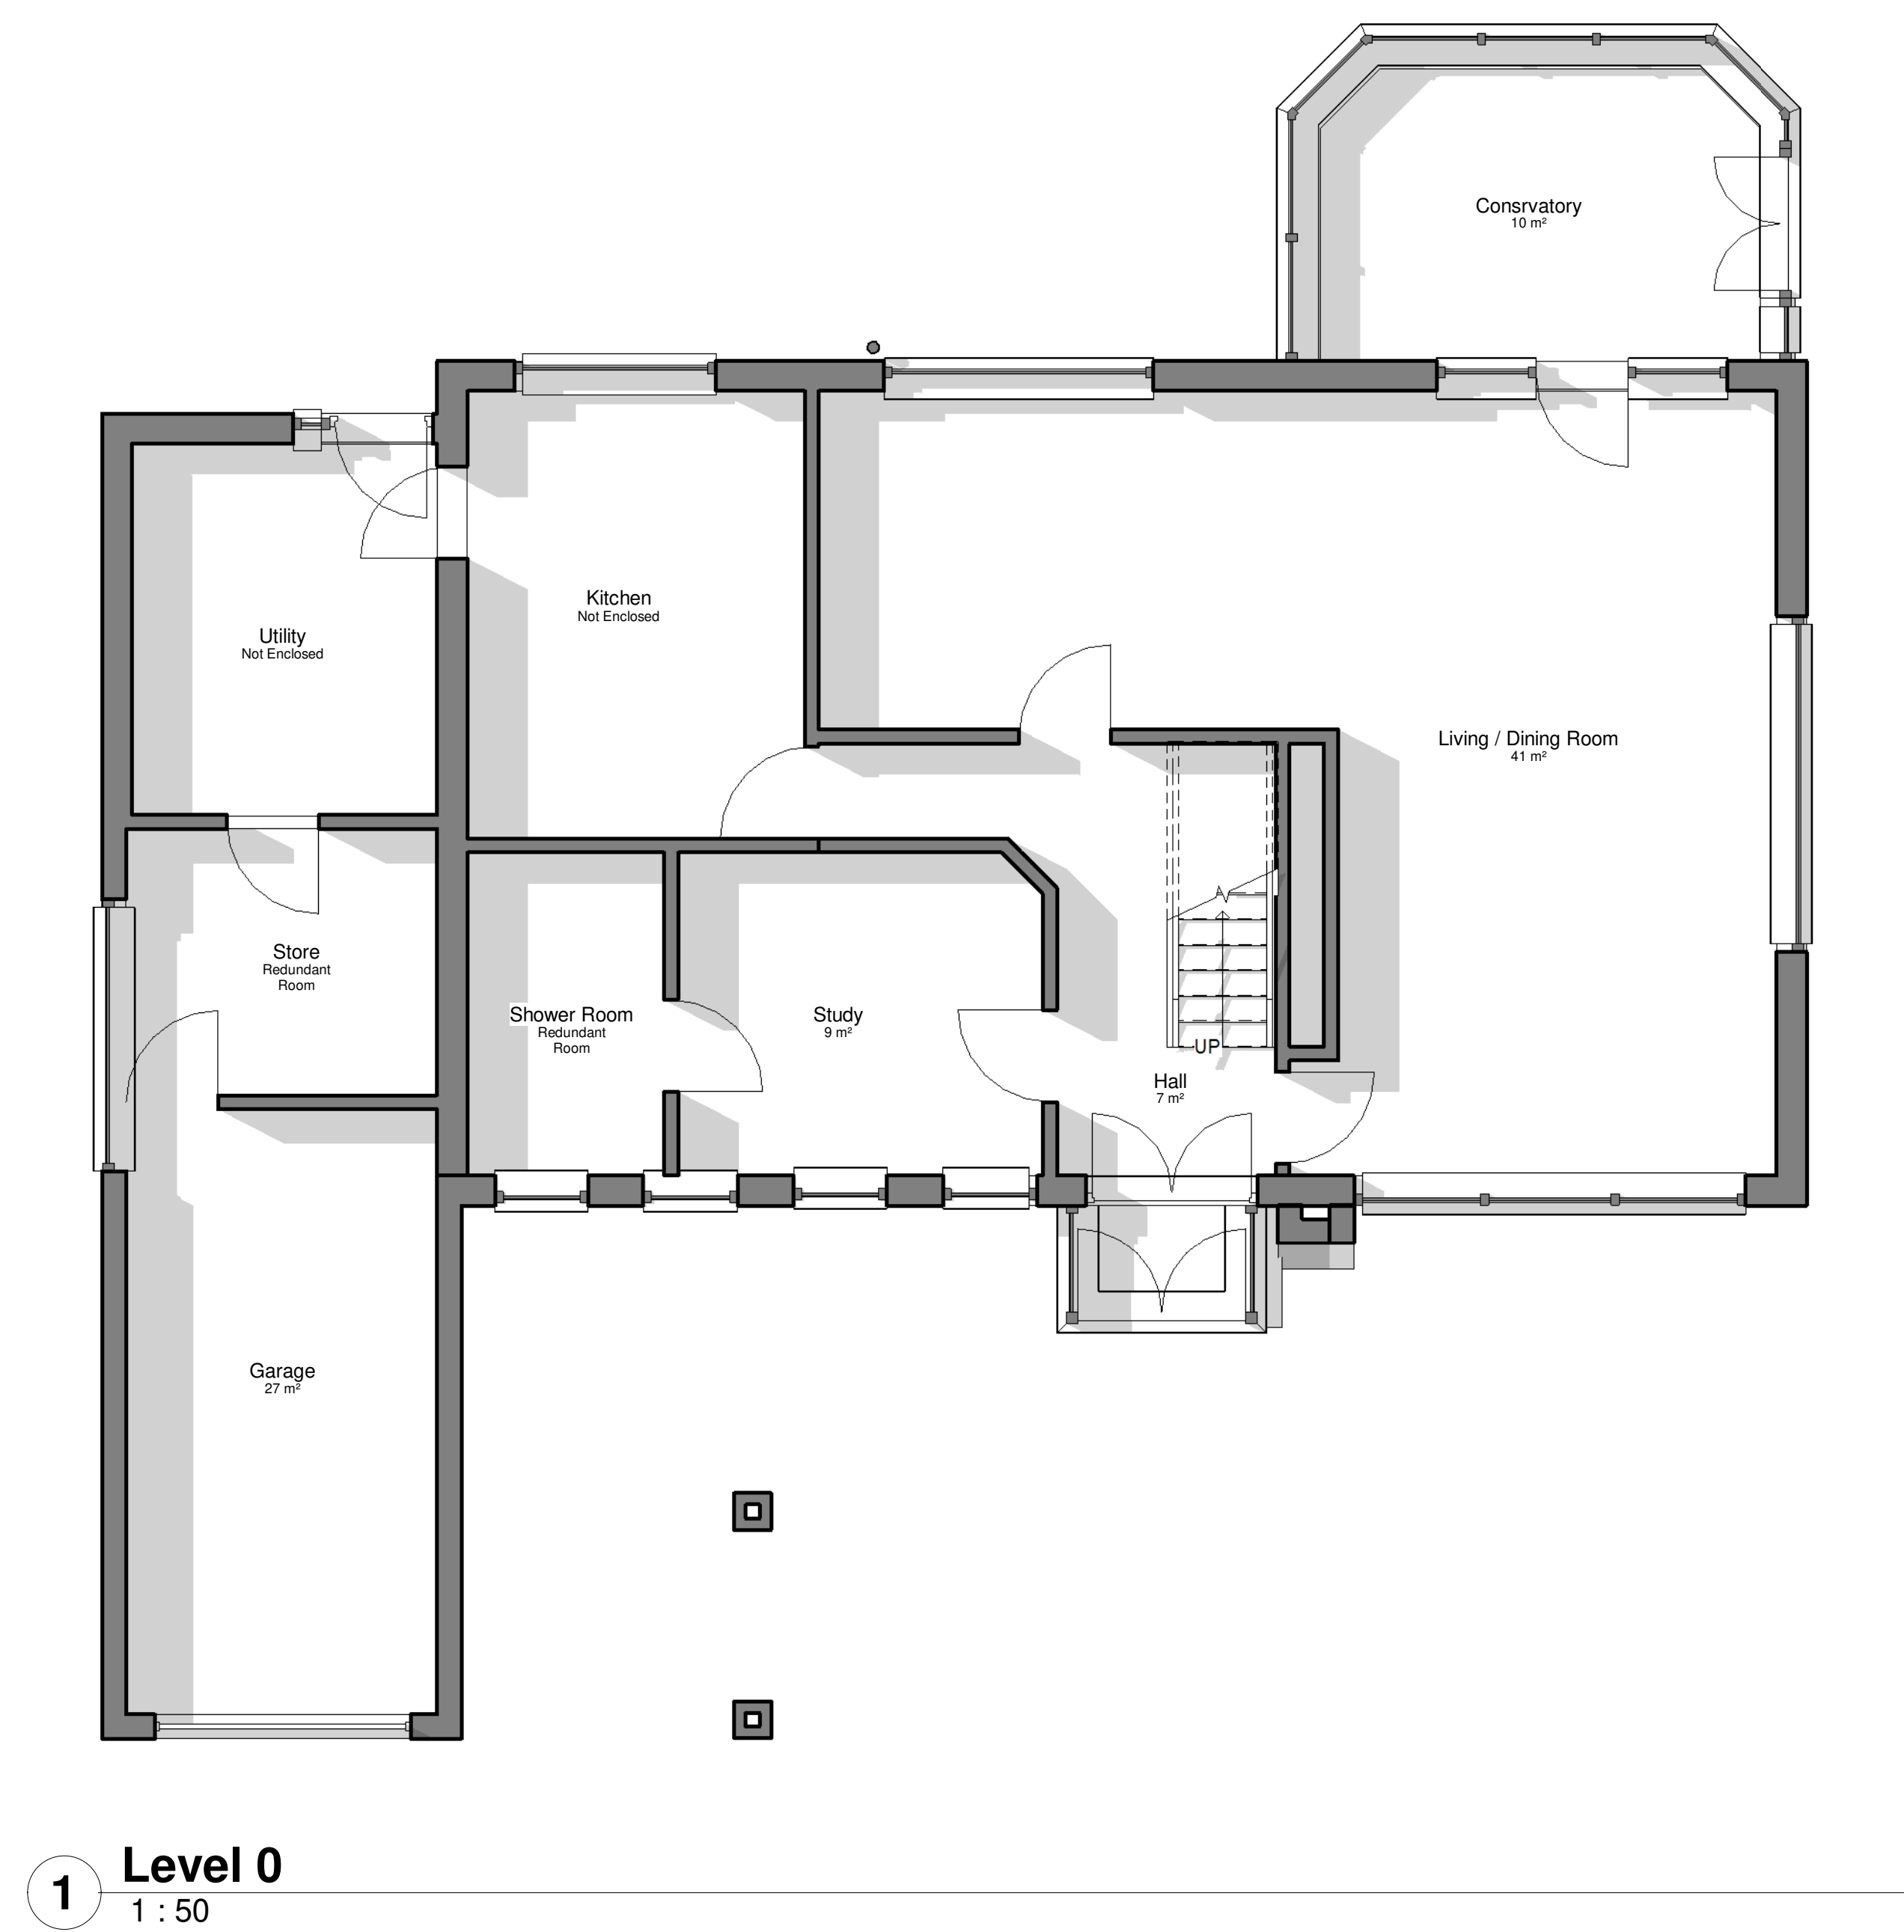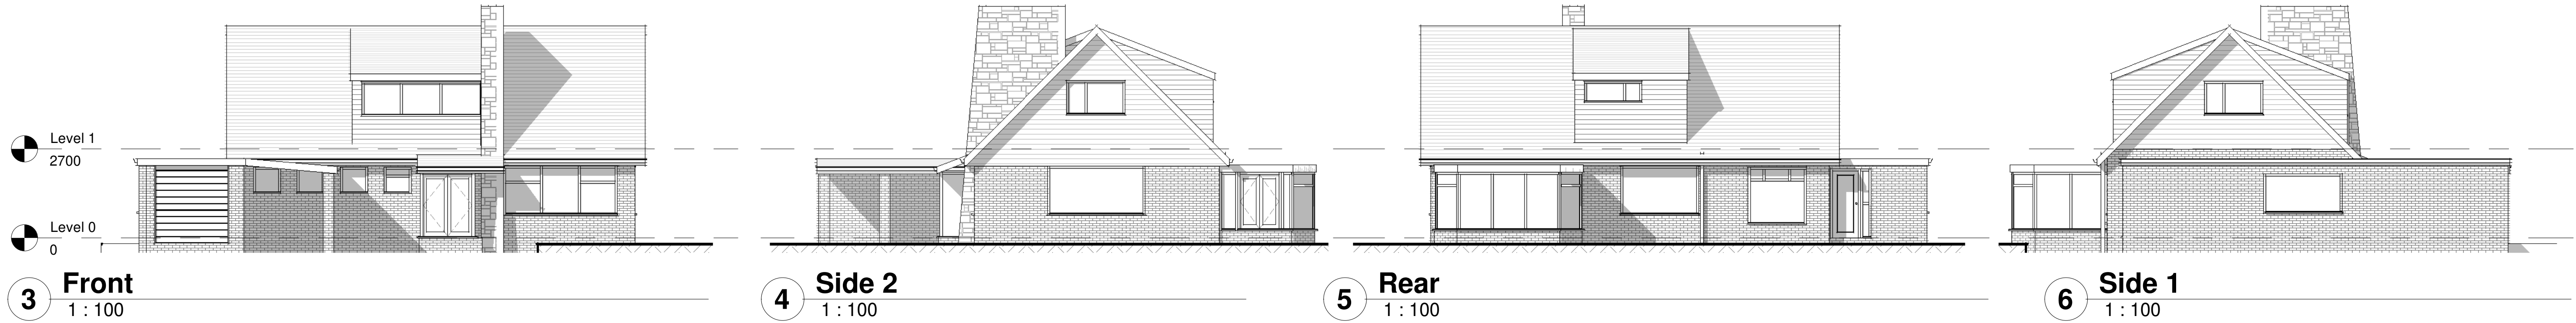

All Dimensions to be checked on site
Work must not be commenced until planning permission (where applicable) and building regulations approval is received. Any works carried out before receipt of the permissions is "entirely at clients' own risk"
It is the responsibility of the client to verify the accuracy of the boundary shown on the Site plan.



Maxron House - Green Lane - Romiley - SK6 3JQ
0161 494 9646 - 07823 322338
email - asmarple@gmail.com
www.architecturalsolutionsltd.co.uk

Rev	Description	Date

PROJECT ADDRESS
23 Midge Hall Road,
Rochdale,
OL11 4AX

PROJECT
Midge Hall Road




TITLE
Plans as Existing

CLIENT
Mr H. Shafi

DRAWN BY MJH	DATE 13/03/26
-----------------	------------------

SCALE (@ A1) As indicated	PROJECT NUMBER 3078
------------------------------	------------------------

DRAWING NUMBER
3078 - 02

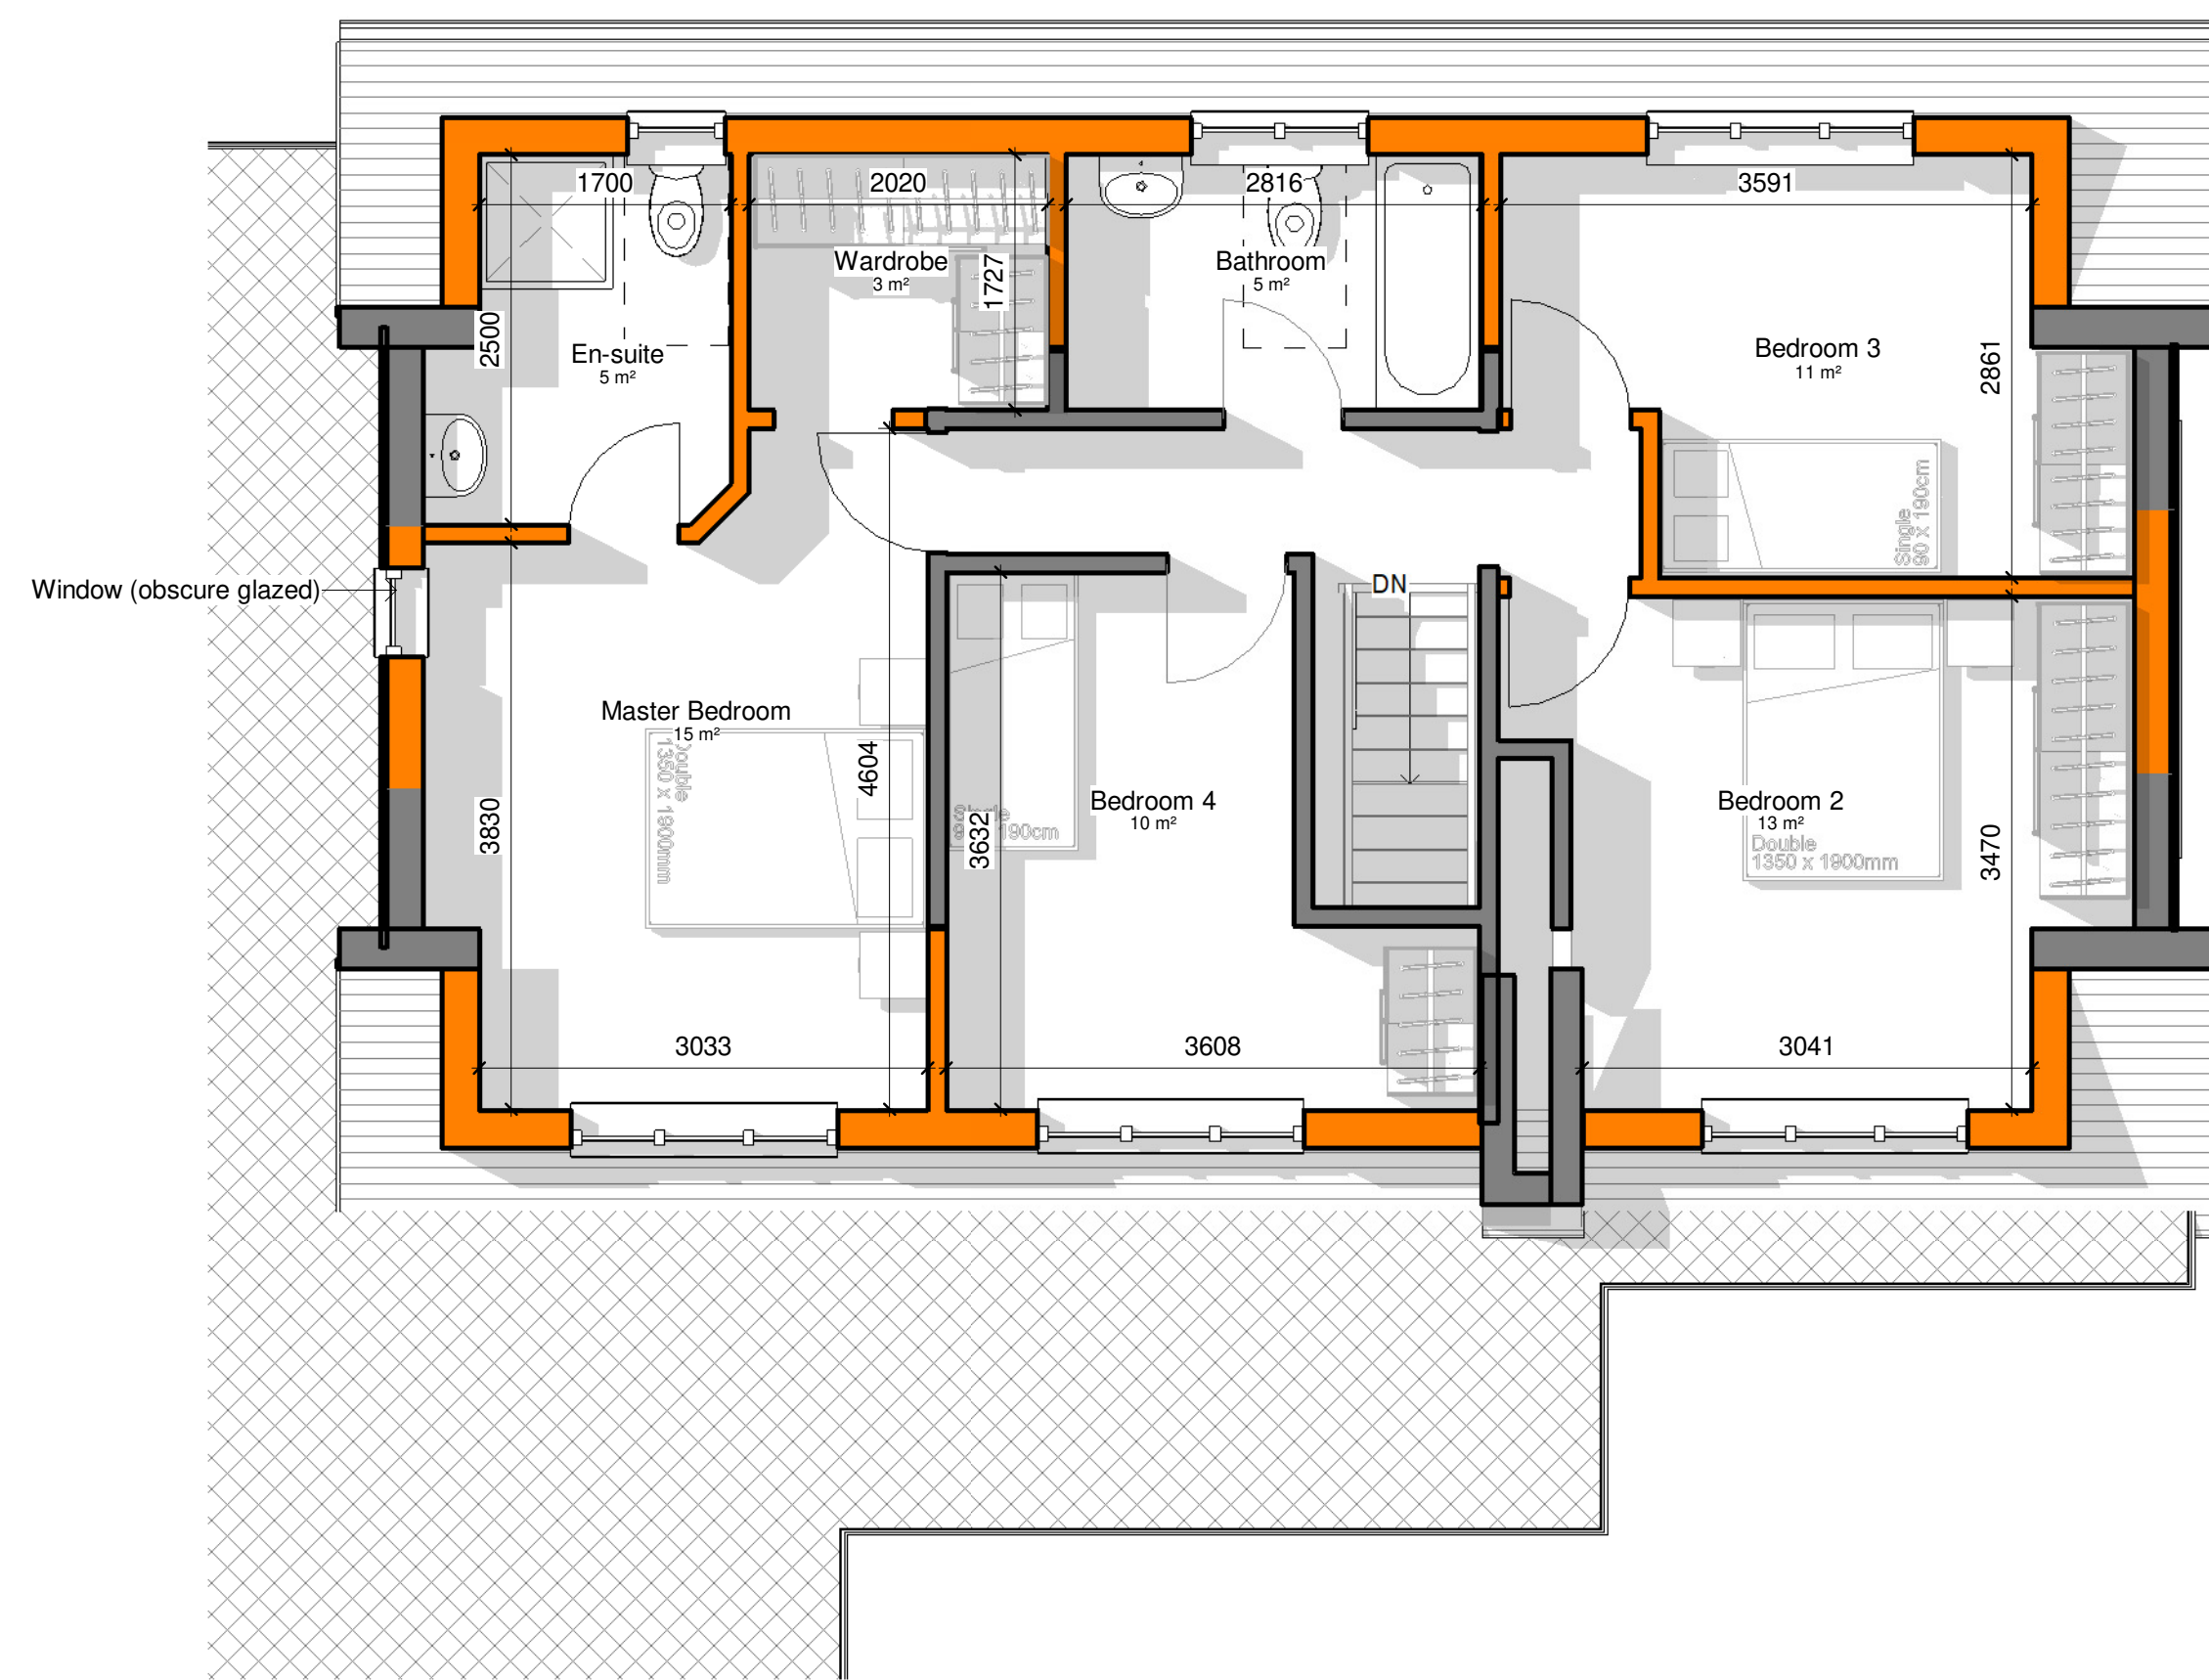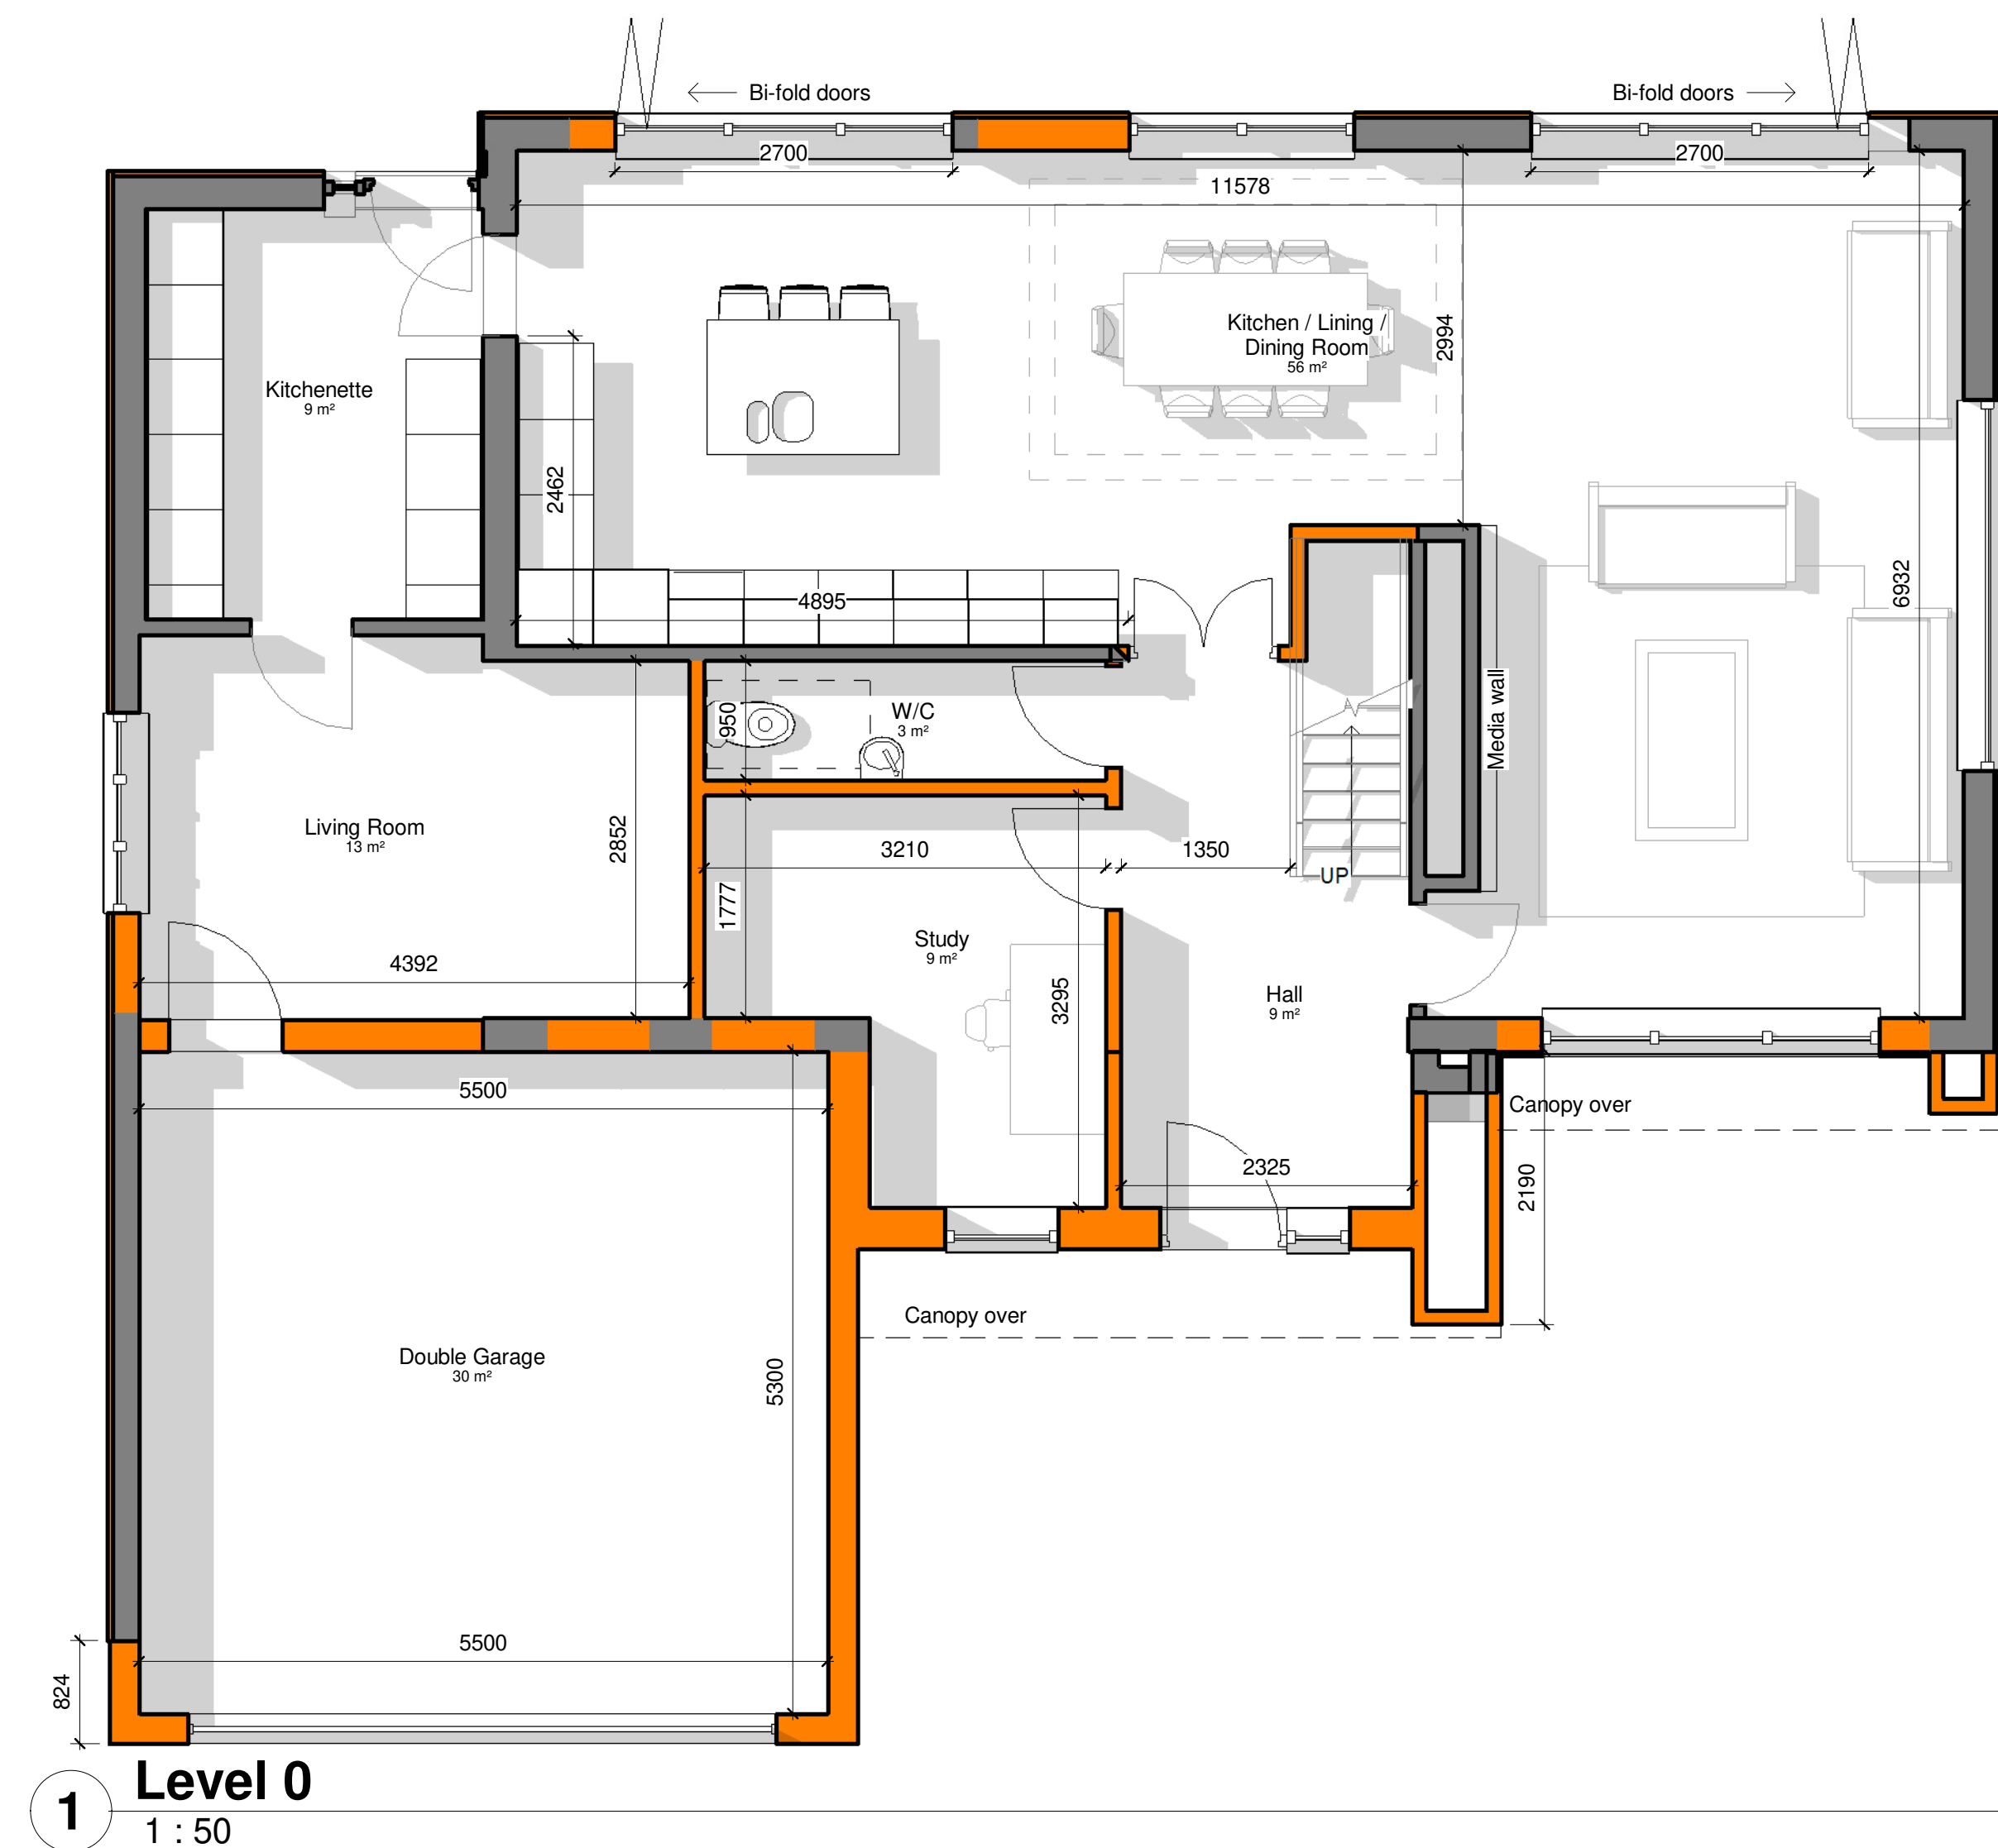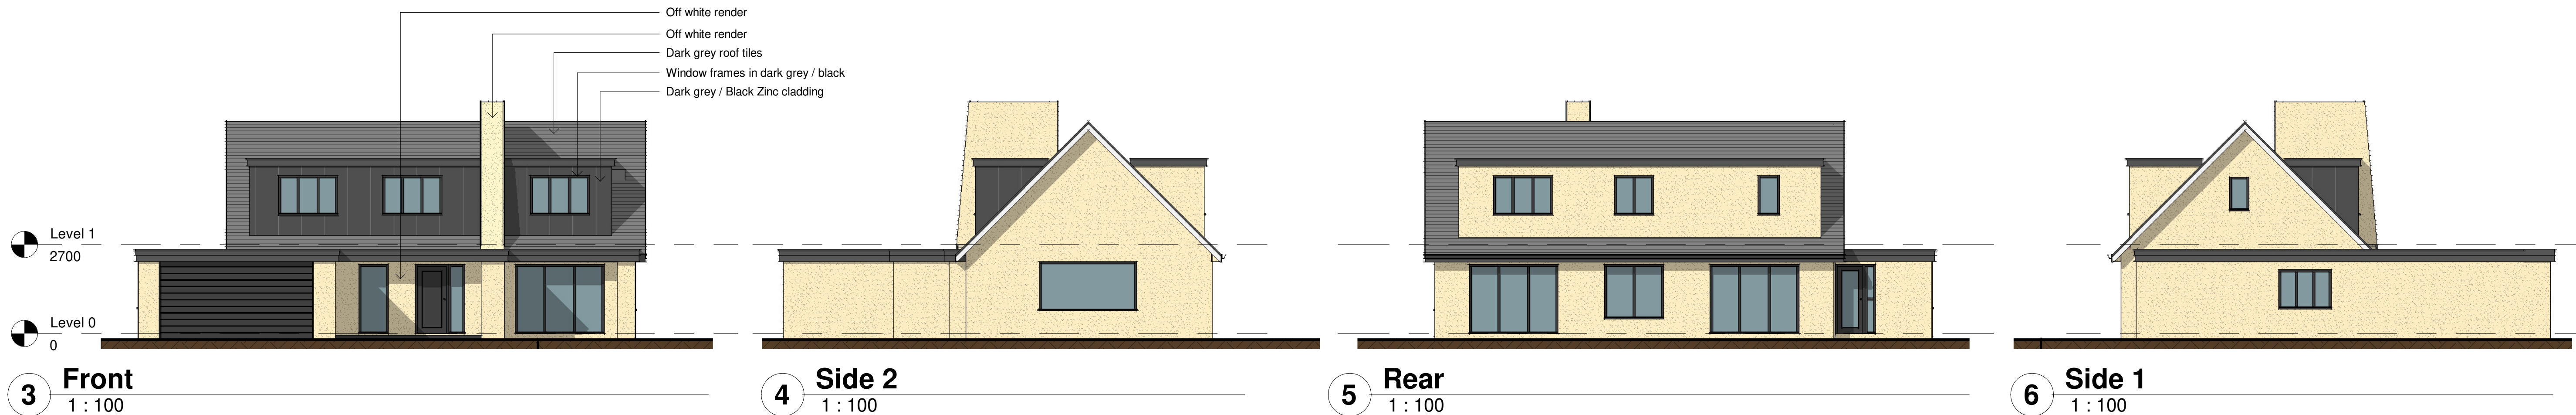

0.5 0 0.5 1 1.5 2 2.5
SCALE 1:50 m

All Dimensions to be checked on site

Work must not be commenced until planning permission (where applicable) and building regulations approval is received. Any works carried out before receipt of the permissions is "entirely at clients' own risk"

It is the responsibility of the client to verify the accuracy of the boundary shown on the Site plan.



Maxron House - Green Lane - Romiley - SK6 3JQ
0161 494 9646 - 07823 322338
email - asmarple@gmail.com
www.architecturalsolutionsltd.co.uk

Rev	Description	Date
C	Material revision	27/05/26
D	Material revision	28/05/26

PROJECT ADDRESS

23 Midge Hall Road,
Rochdale,
OL11 4AX

PROJECT

Midge Hall Road

TITLE

Plans as Proposed

CLIENT

Mr H. Shafi

DRAWN BY
MJH

DATE
13/03/26

SCALE (@ A1)
As indicated

PROJECT NUMBER
3078

DRAWING NUMBER

3078 - 03 D