



GENERAL NOTES


1. All dimensions are in millimeters unless noted otherwise.
2. All levels are in metres unless noted otherwise.
3. This drawing is to be read in conjunction with all other Healey Consulting drawings, specifications, calculations and the relevant Services Engineers drawings where issued for the project.

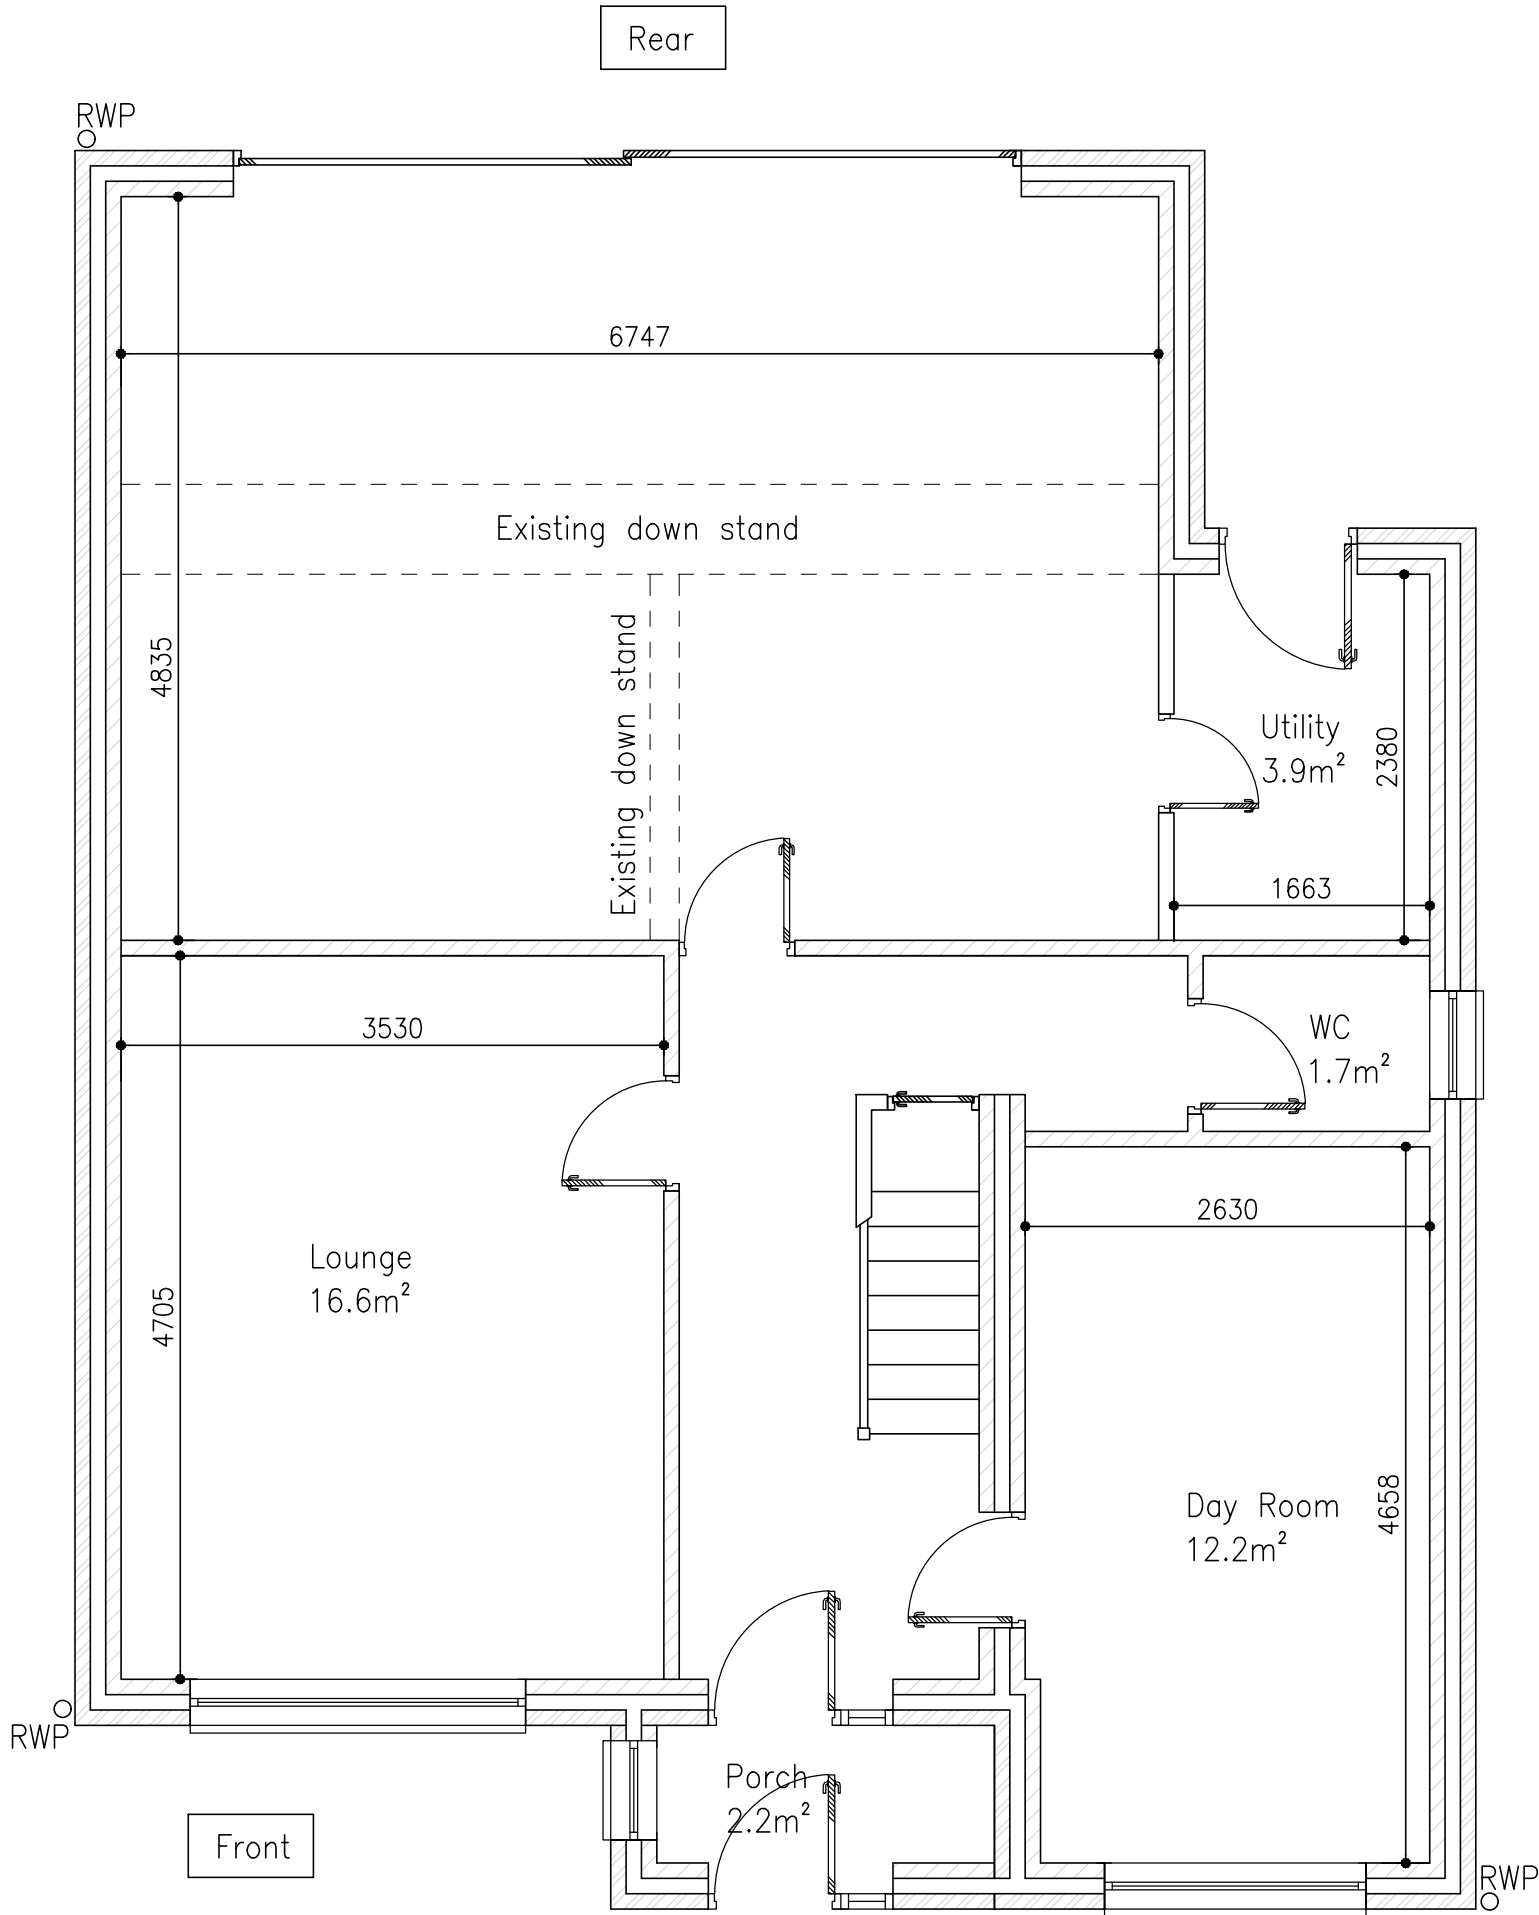

PLAN – PROPOSED GROUND FLOOR
(NO CHANGE)

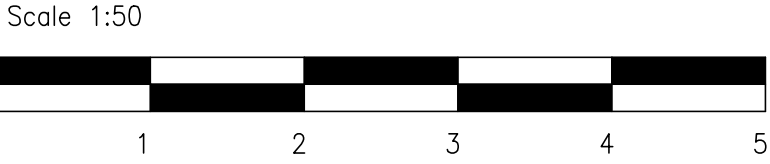


SCALE BAR 1:50

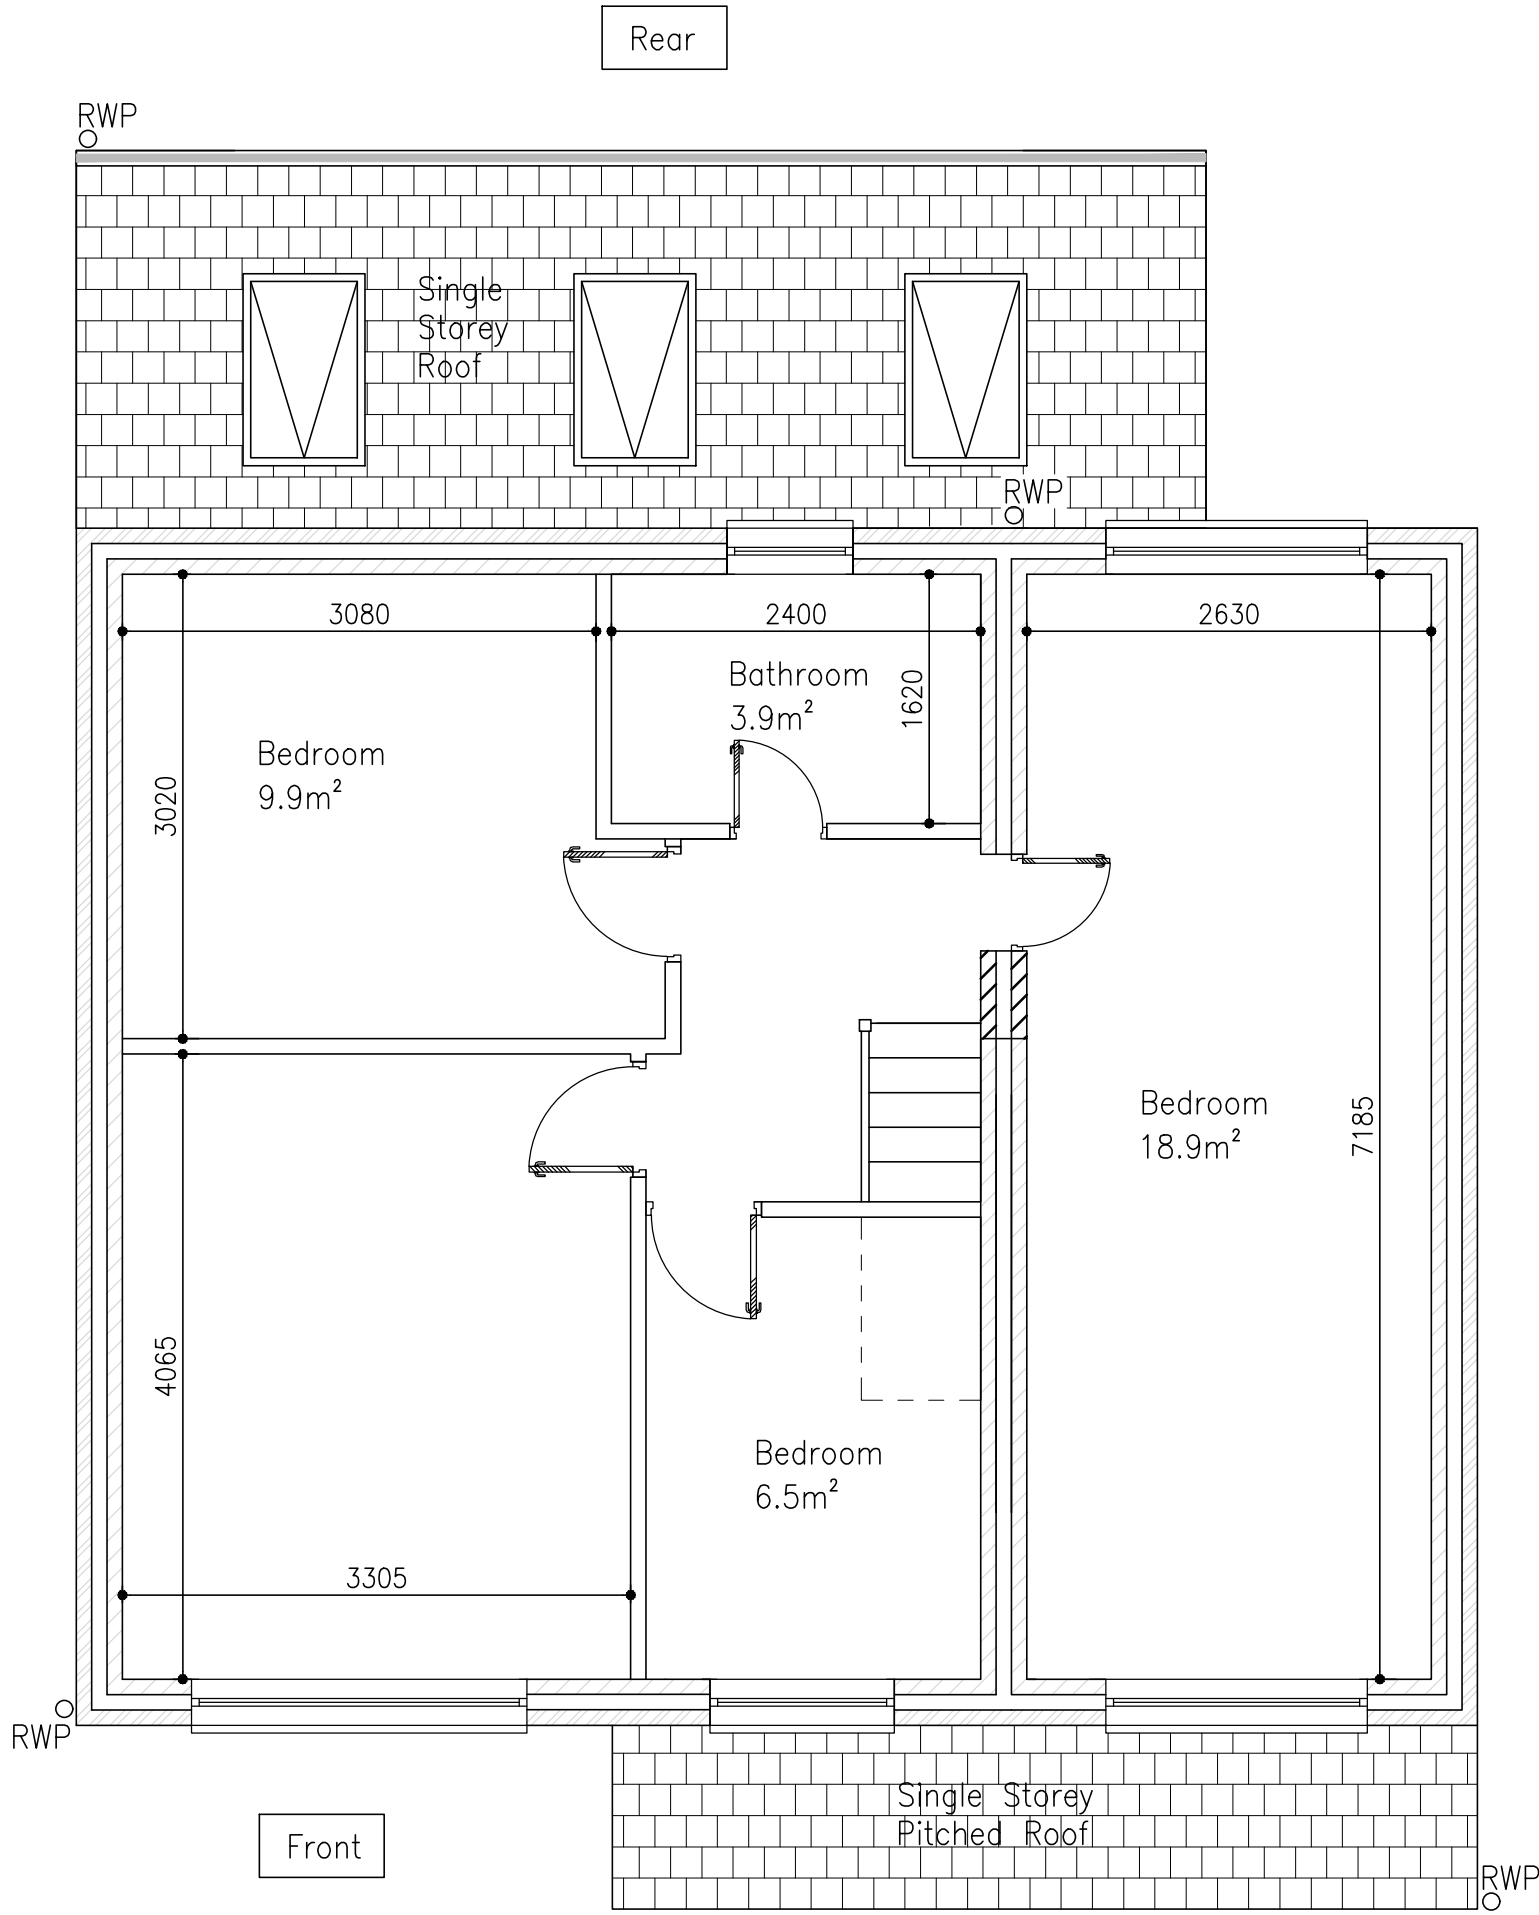

PLAN – PROPOSED FIRST FLOOR

Scale 1:50

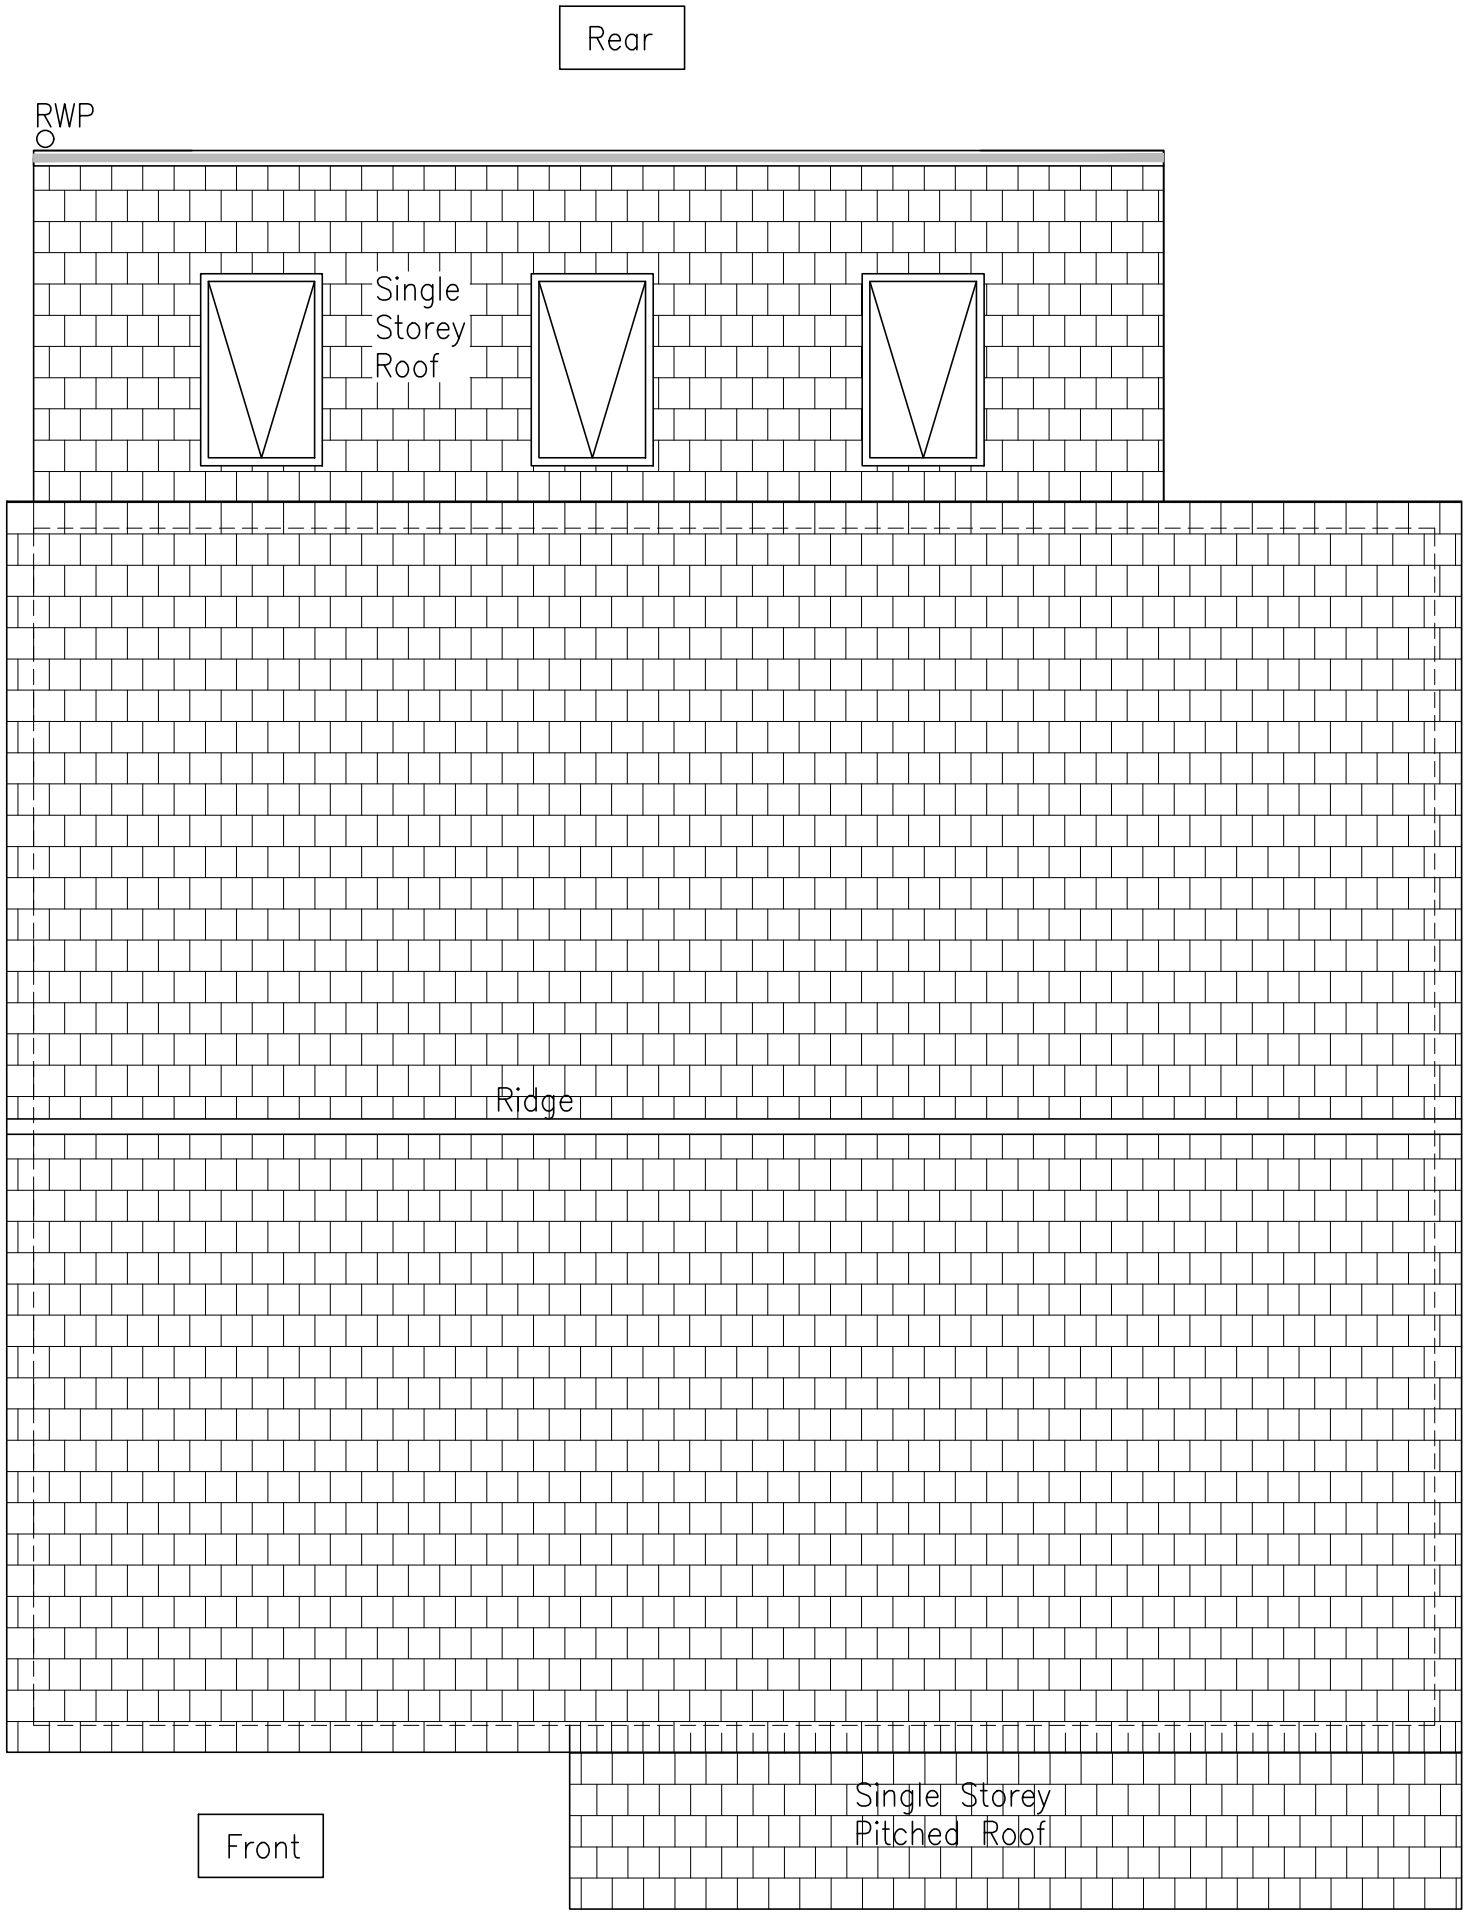

PLAN – PROPOSED ROOF

Scale 1:50

PLANNING APPLICATION

REV	DATE	BY	DETAILS OF REVISION
ARCHITECT / CLIENT	THOMAS PAUL MADDEN		
PROJECT	68 CROFT HEAD MILNROW ROCHDALE, OL16 3UZ		
TITLE	PROPOSED BUILD OVER SIDE EXTENSION PROPOSED FLOOR AND ROOF PLANS	DRAWN BY CR	DATE 18.05.26
DRAWING NO.	HC-26365-(20)-03	SCALE 1:50@A1	REVISION -
HEALEY CONSULTING Brunel House 63 Dale Street Milnrow Rochdale OL16 3NJ Tel: 01706 343961 Fax: 01706 343981 email: office@healeyconsulting.co.uk copyright: Healey Consulting			

