

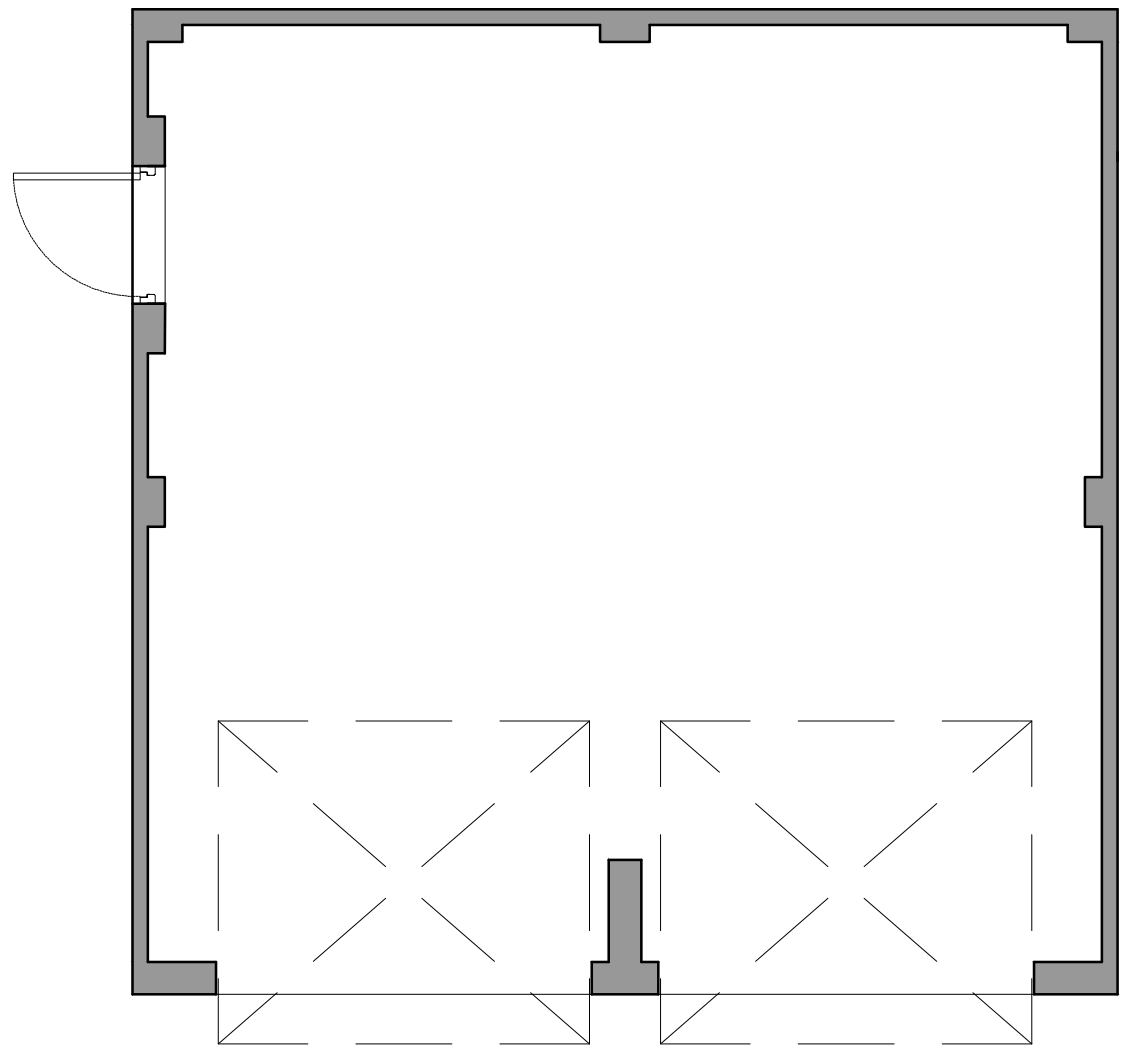


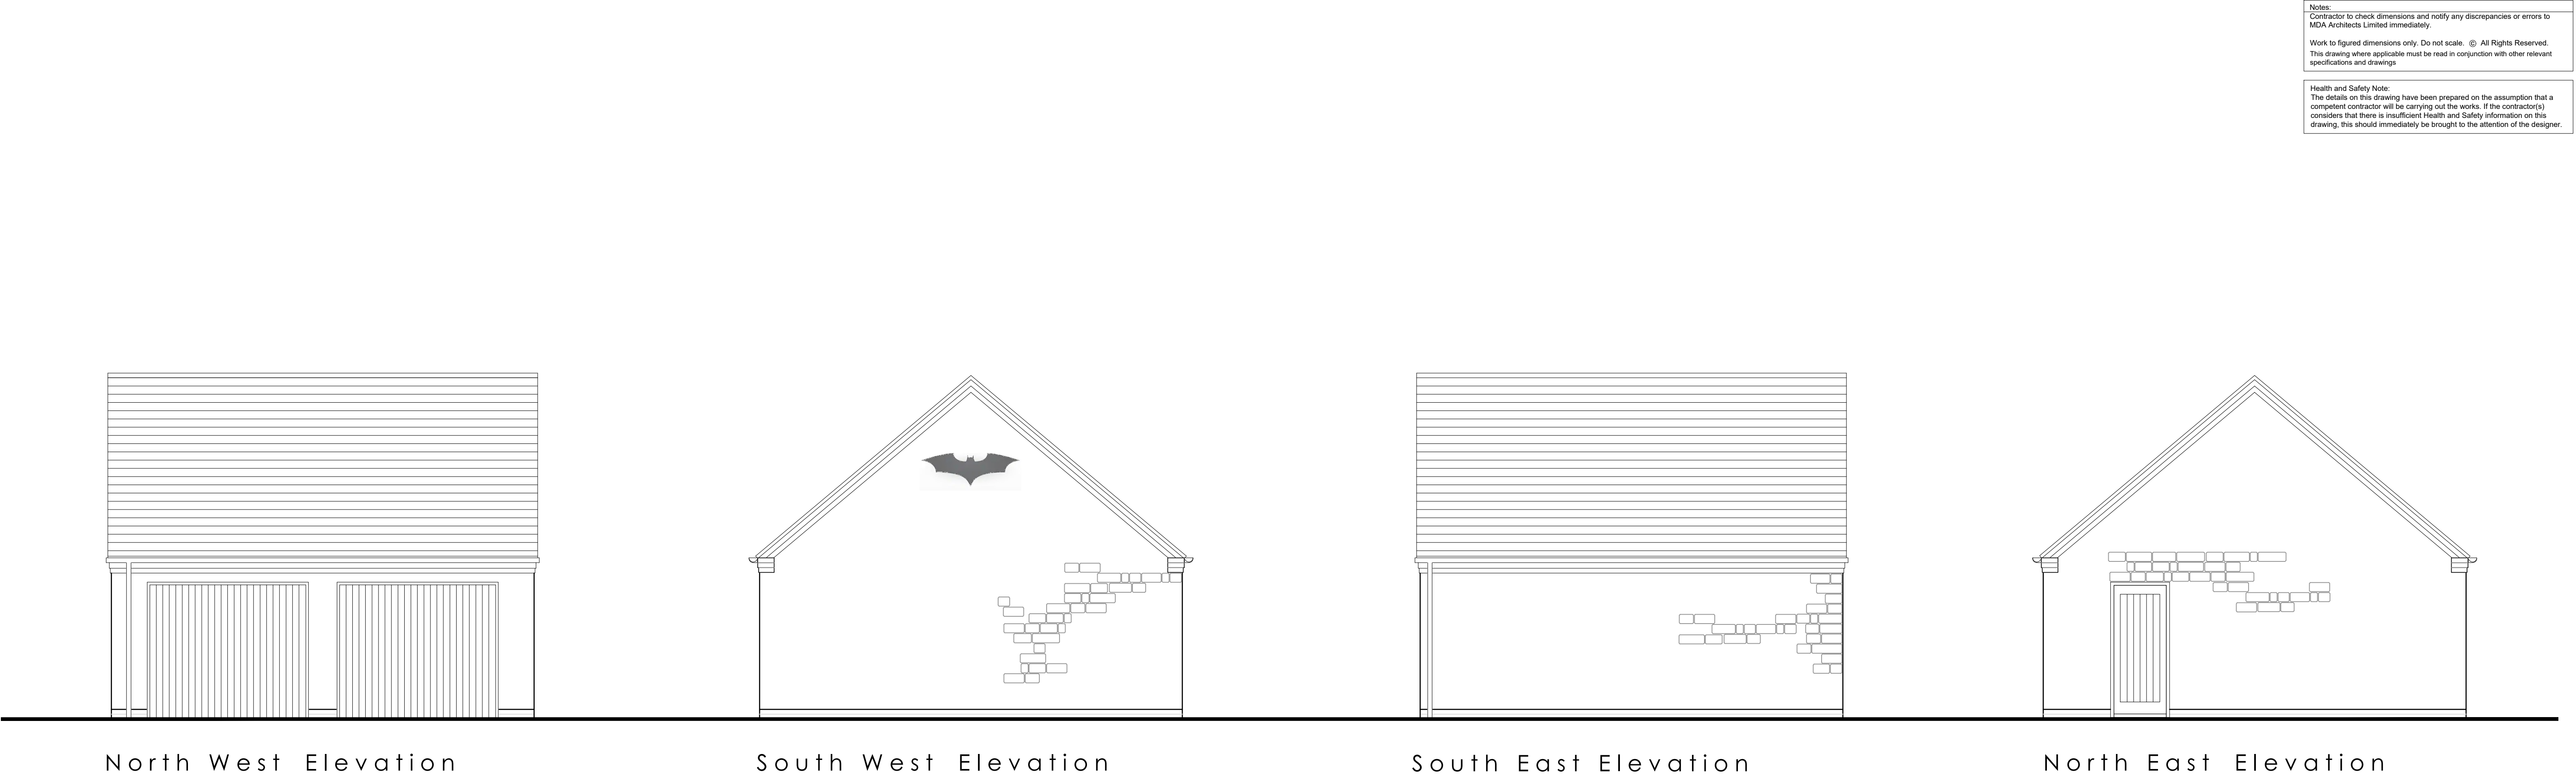


PROPOSED MATERIALS:

WALLS	Natural Stone
ROOF	Natural Stone Slate
WINDOWS	Aluminium galzed units
RAINWATER GOODS	Black upvc

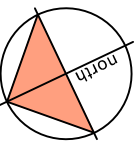

Floor Plan

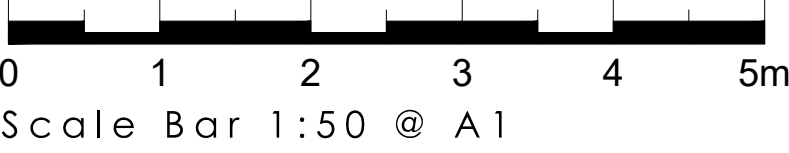

rev	description	date
PLANNING		
MORETON DEAKIN ASSOCIATES architecture		
the turret valley road hebdon bridge west yorkshire nx7 7bz tel: +44(0) 1422 844762 fax: +44(0) 1422845738 email: info@mdaarchitects.co.uk		
client: CHORLTON		
project: 180 WARDLE ROAD ROCHDALE OL12 9JD		
description - PLANS AND ELEVATIONS GARAGE		
scale: 1:50 @ A1	drawn by: GRT	authorised by: SMD
project no: 4140	date drawn: Sep 2025	
drawing no: 102	rev: ■	