


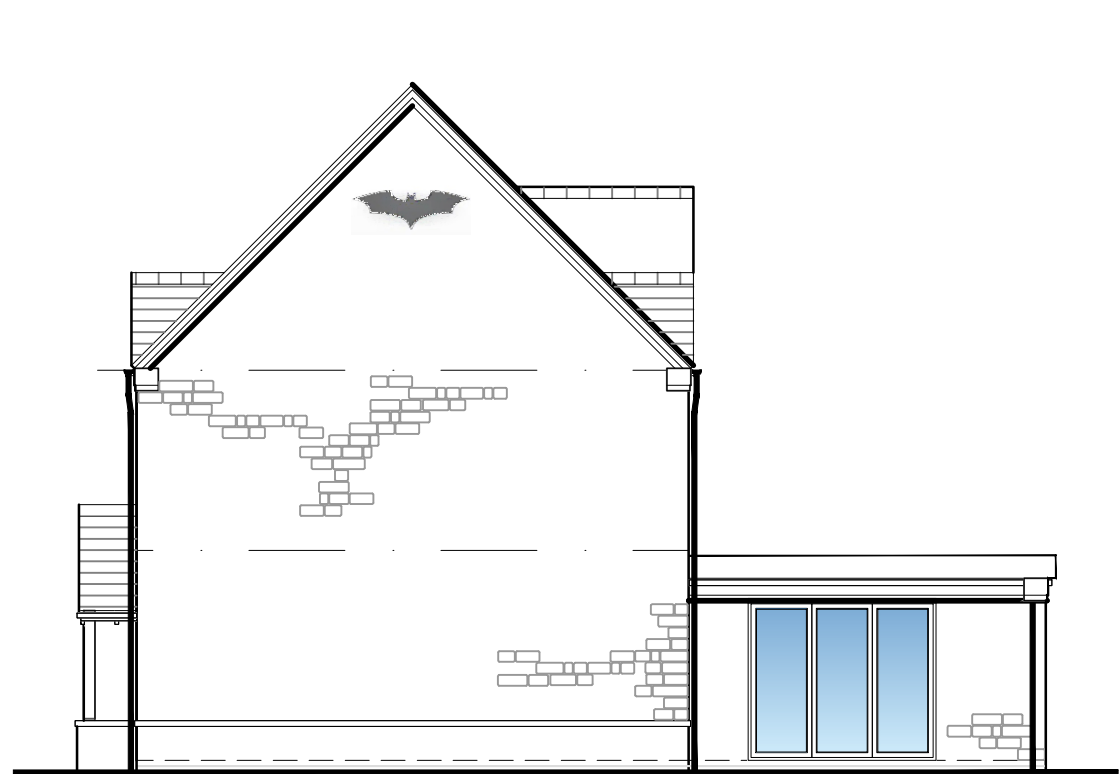


South West Elevation


0 2 4 6 8 10m
Scale Bar 1:100 @ A1



South East Elevation

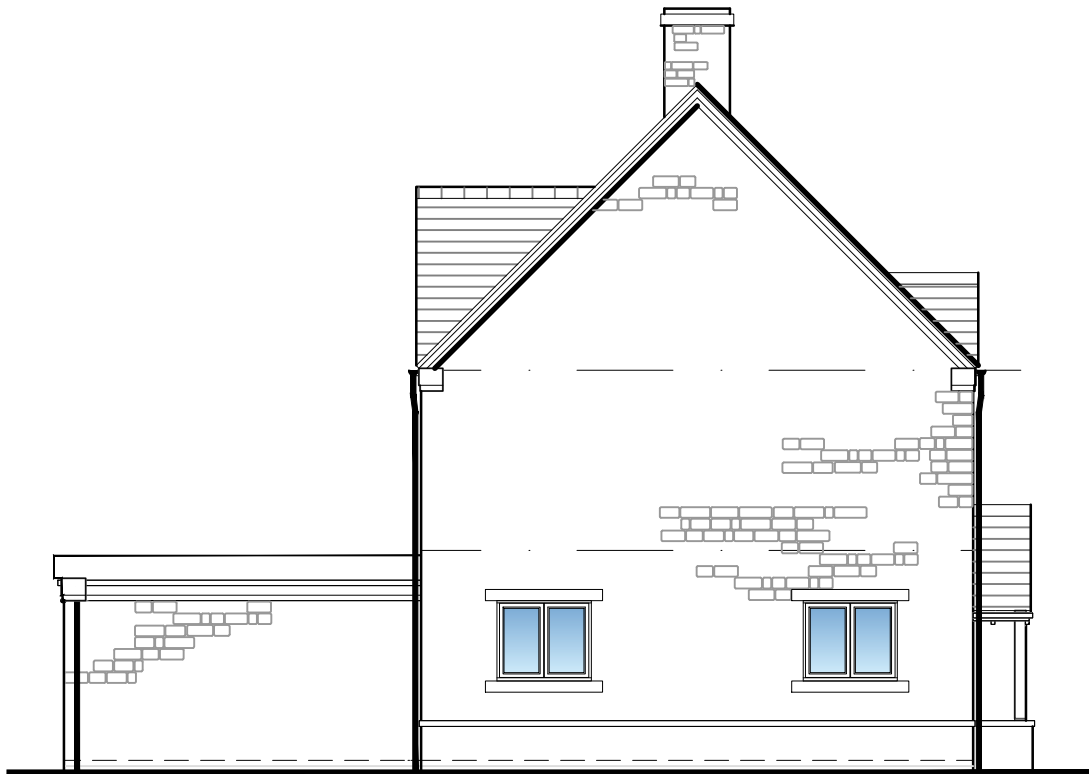

North East Elevation

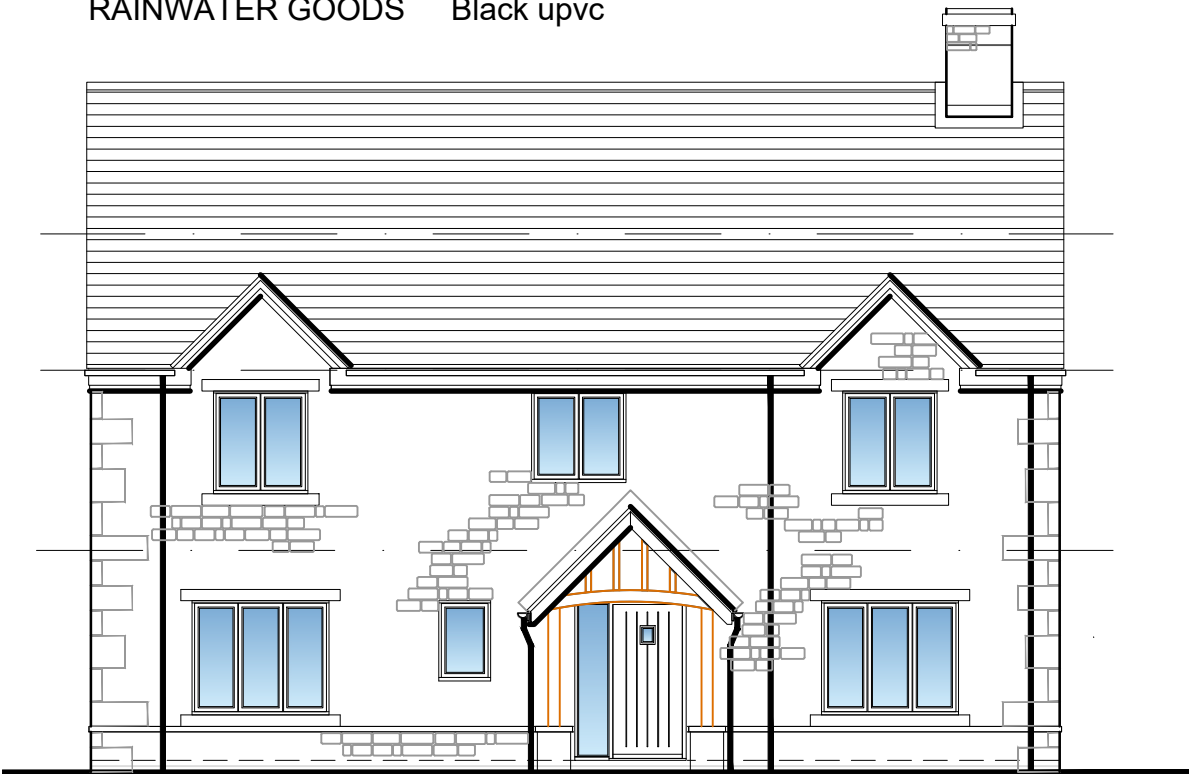


North West Elevation

PROPOSED MATERIALS:

WALLS Natural Stone
ROOF Natural Stone Slate
WINDOWS Aluminium galzed units
RAINWATER GOODS Black upvc


Notes:
Contractor to check dimensions and notify any discrepancies or errors to MDA Architects Limited immediately.
Work to figured dimensions only. Do not scale. © All Rights Reserved.
This drawing where applicable must be read in conjunction with other relevant specifications and drawings.
Health and Safety Note:
The details on this drawing have been prepared on the assumption that a competent contractor will be carrying out the works. If the contractor(s) considers that there is insufficient Health and Safety information on this drawing, this should immediately be brought to the attention of the designer.

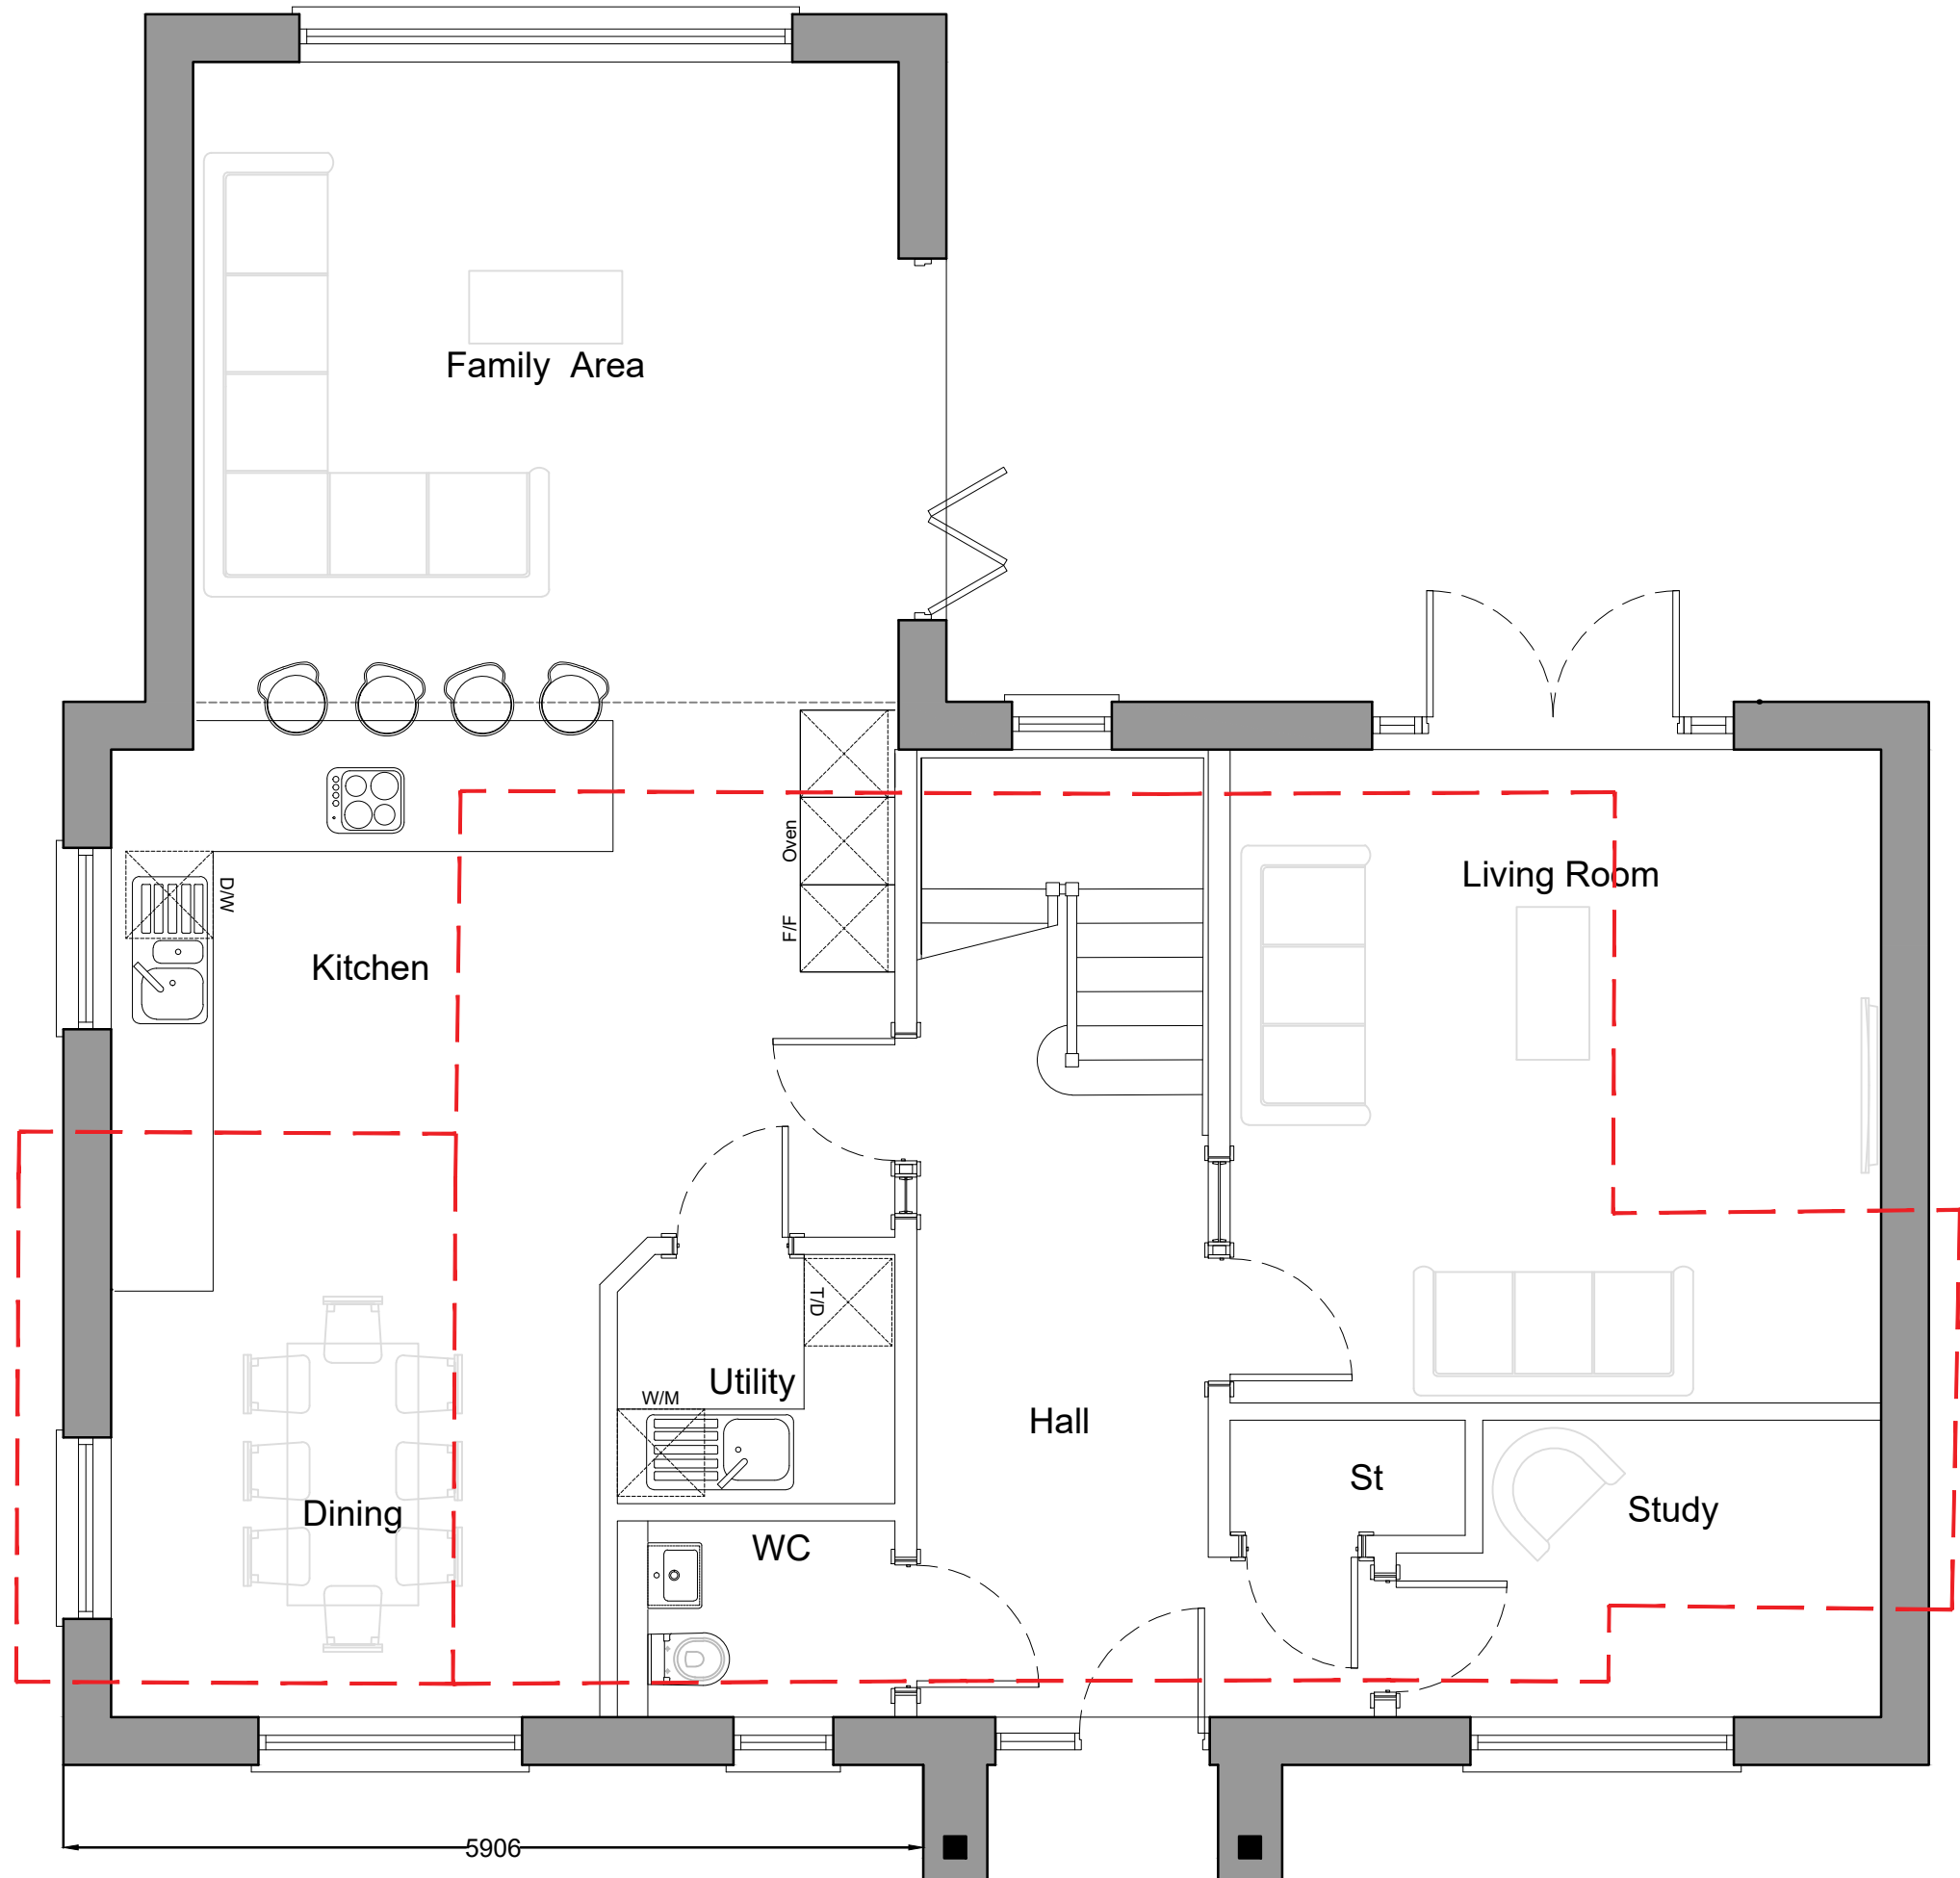

Ground Floor Plan

0 1 2 3 4 5m
Scale Bar 1:50 @ A1

Original house footprint shown dashed red

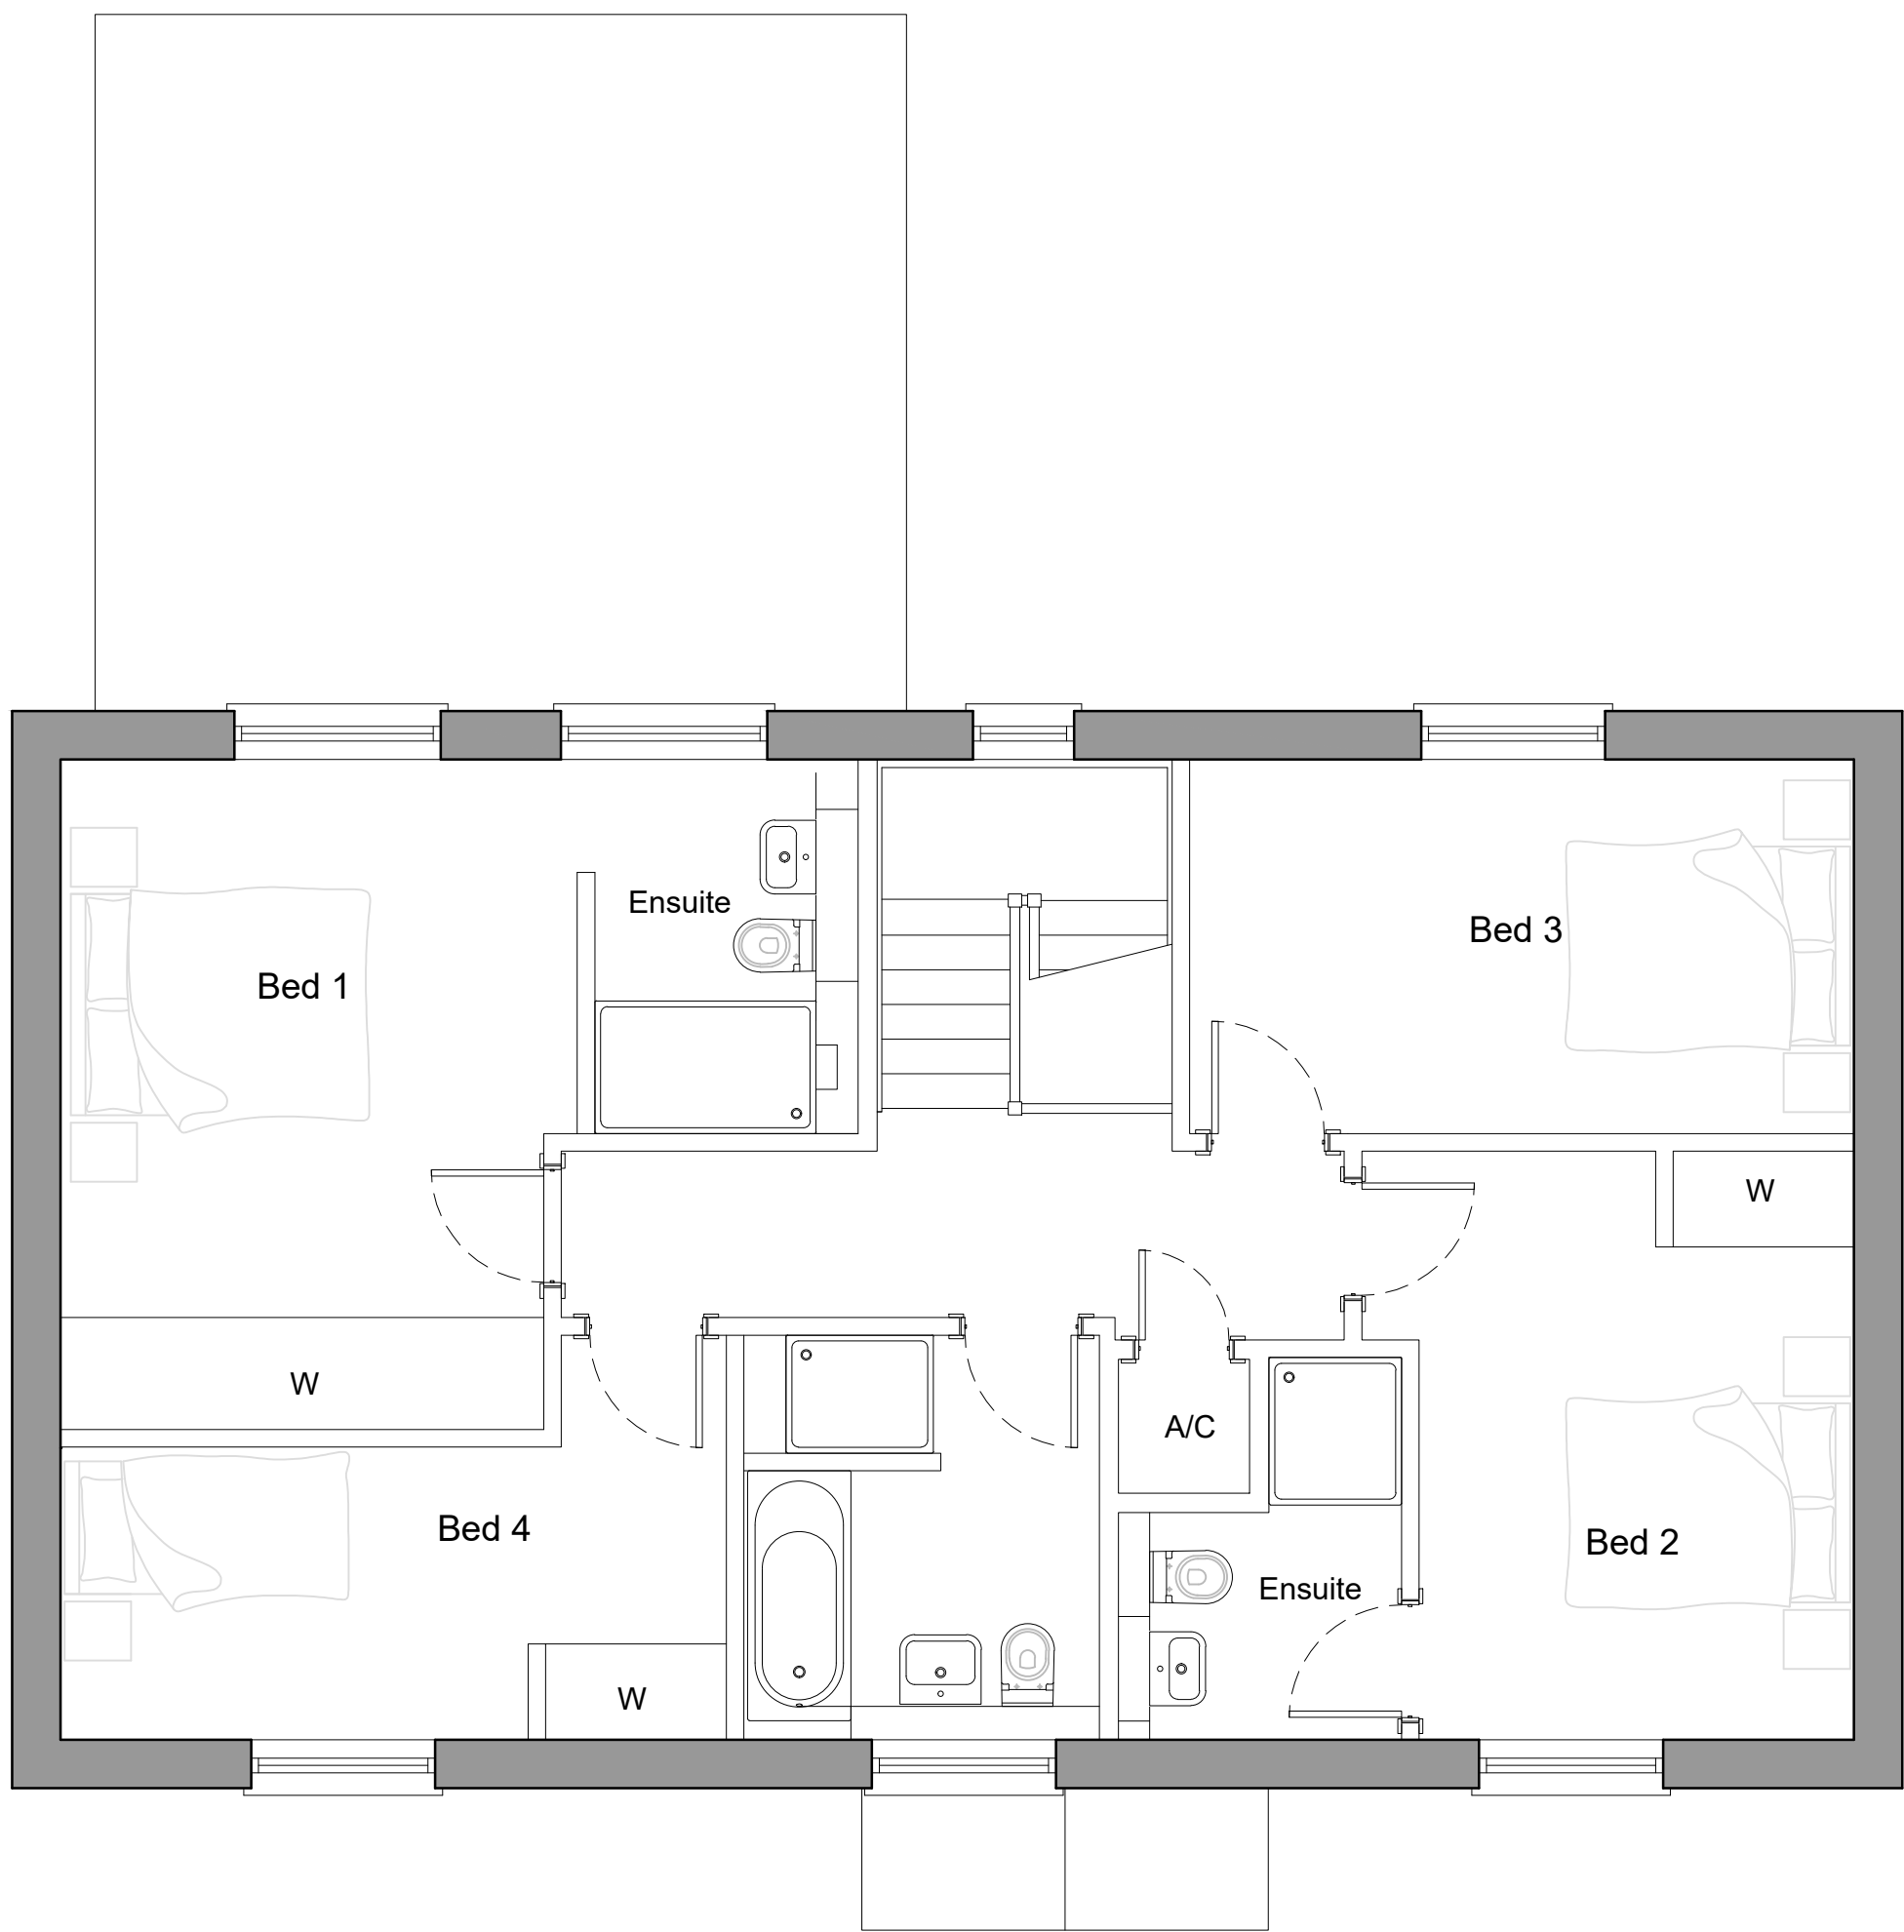

First Floor Plan

B Floor plans amended to client brief 04/09/25
A Floor plans amended to client brief 28/08/25
rev | description | date
PLANNING
MORETON DEAKIN ASSOCIATES
architecture
the turret
valley road
hebdon bridge
west yorkshire
nx7 7bz
tel: +44(0) 1422 844762
fax: +44(0) 1422 845738
email: info@mdaarchitects.co.uk
client:

CHORLTON

project
180 WARDLE ROAD
ROCHDALE
OL12 9JD

PLANS AND ELEVATIONS

scale	1:50 & 1:100 @ A1	drawn by	GRT	authorised by	SMD
project no	4140	date drawn	Aug 2025		
drawing no	101	rev	B		