



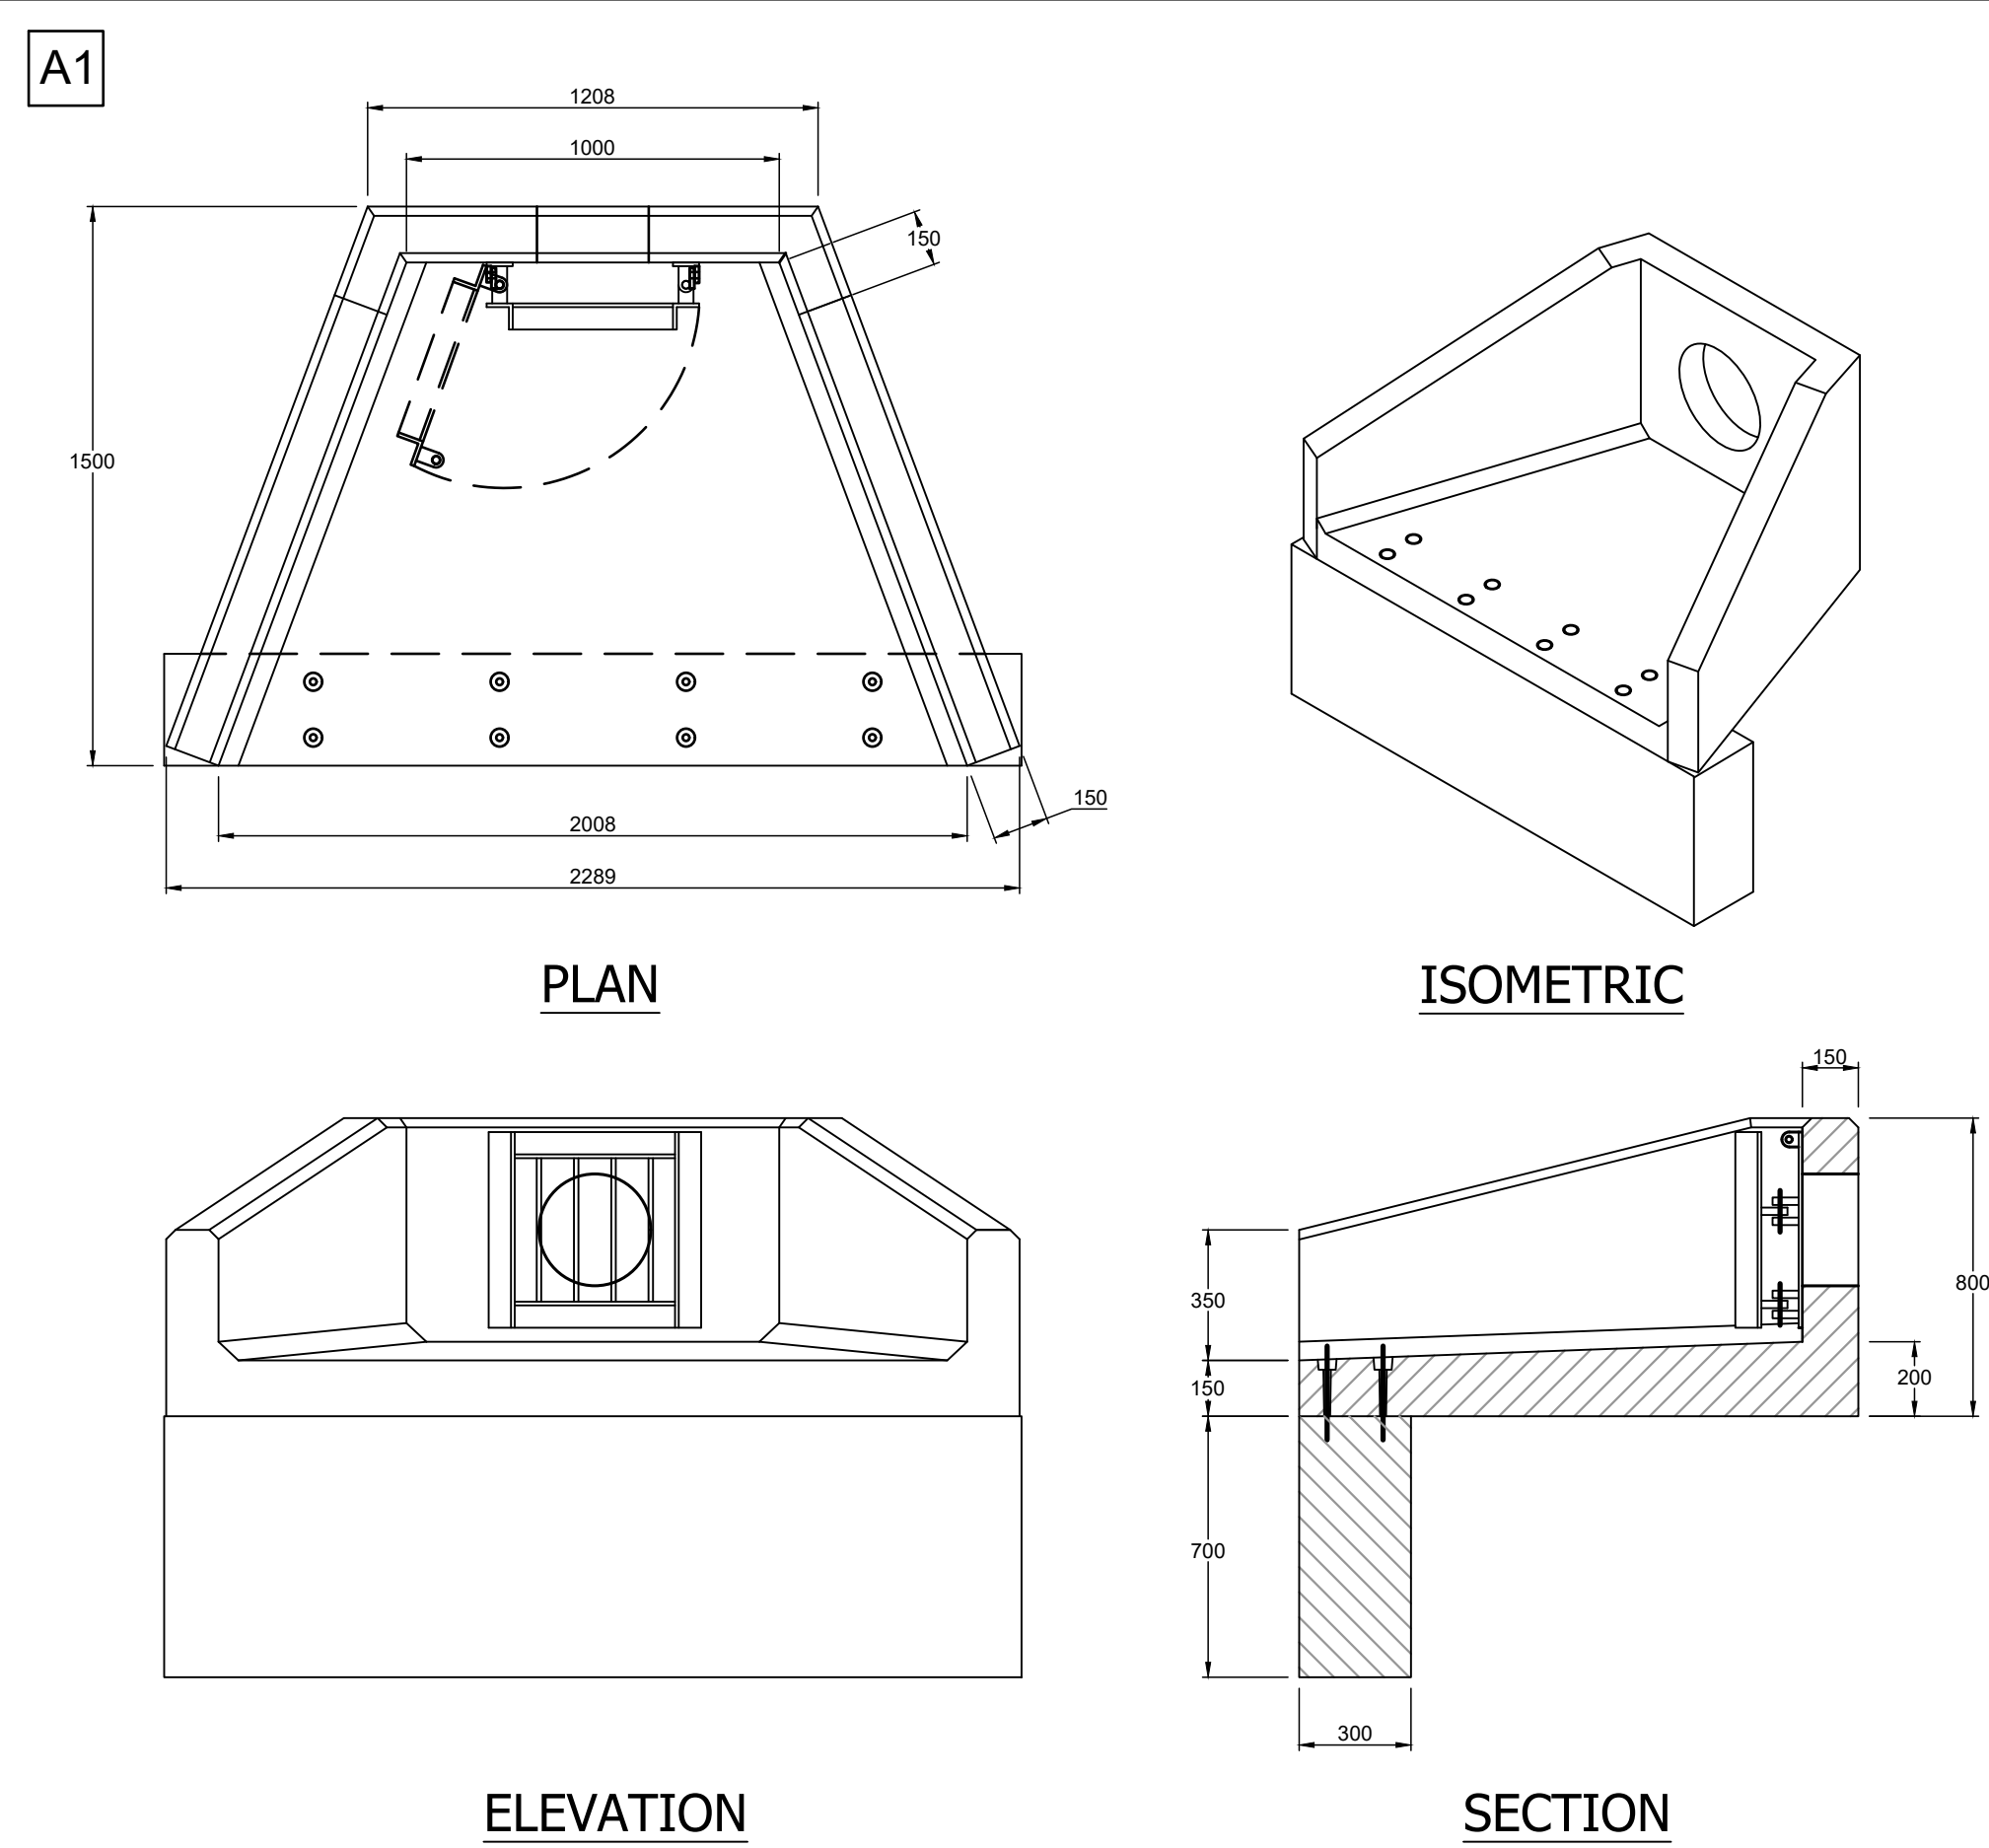

POND HEADWALL DETAILS

ALTHON SFA 10A PRECAST
HEADWALL OR SIMILAR APPROVED

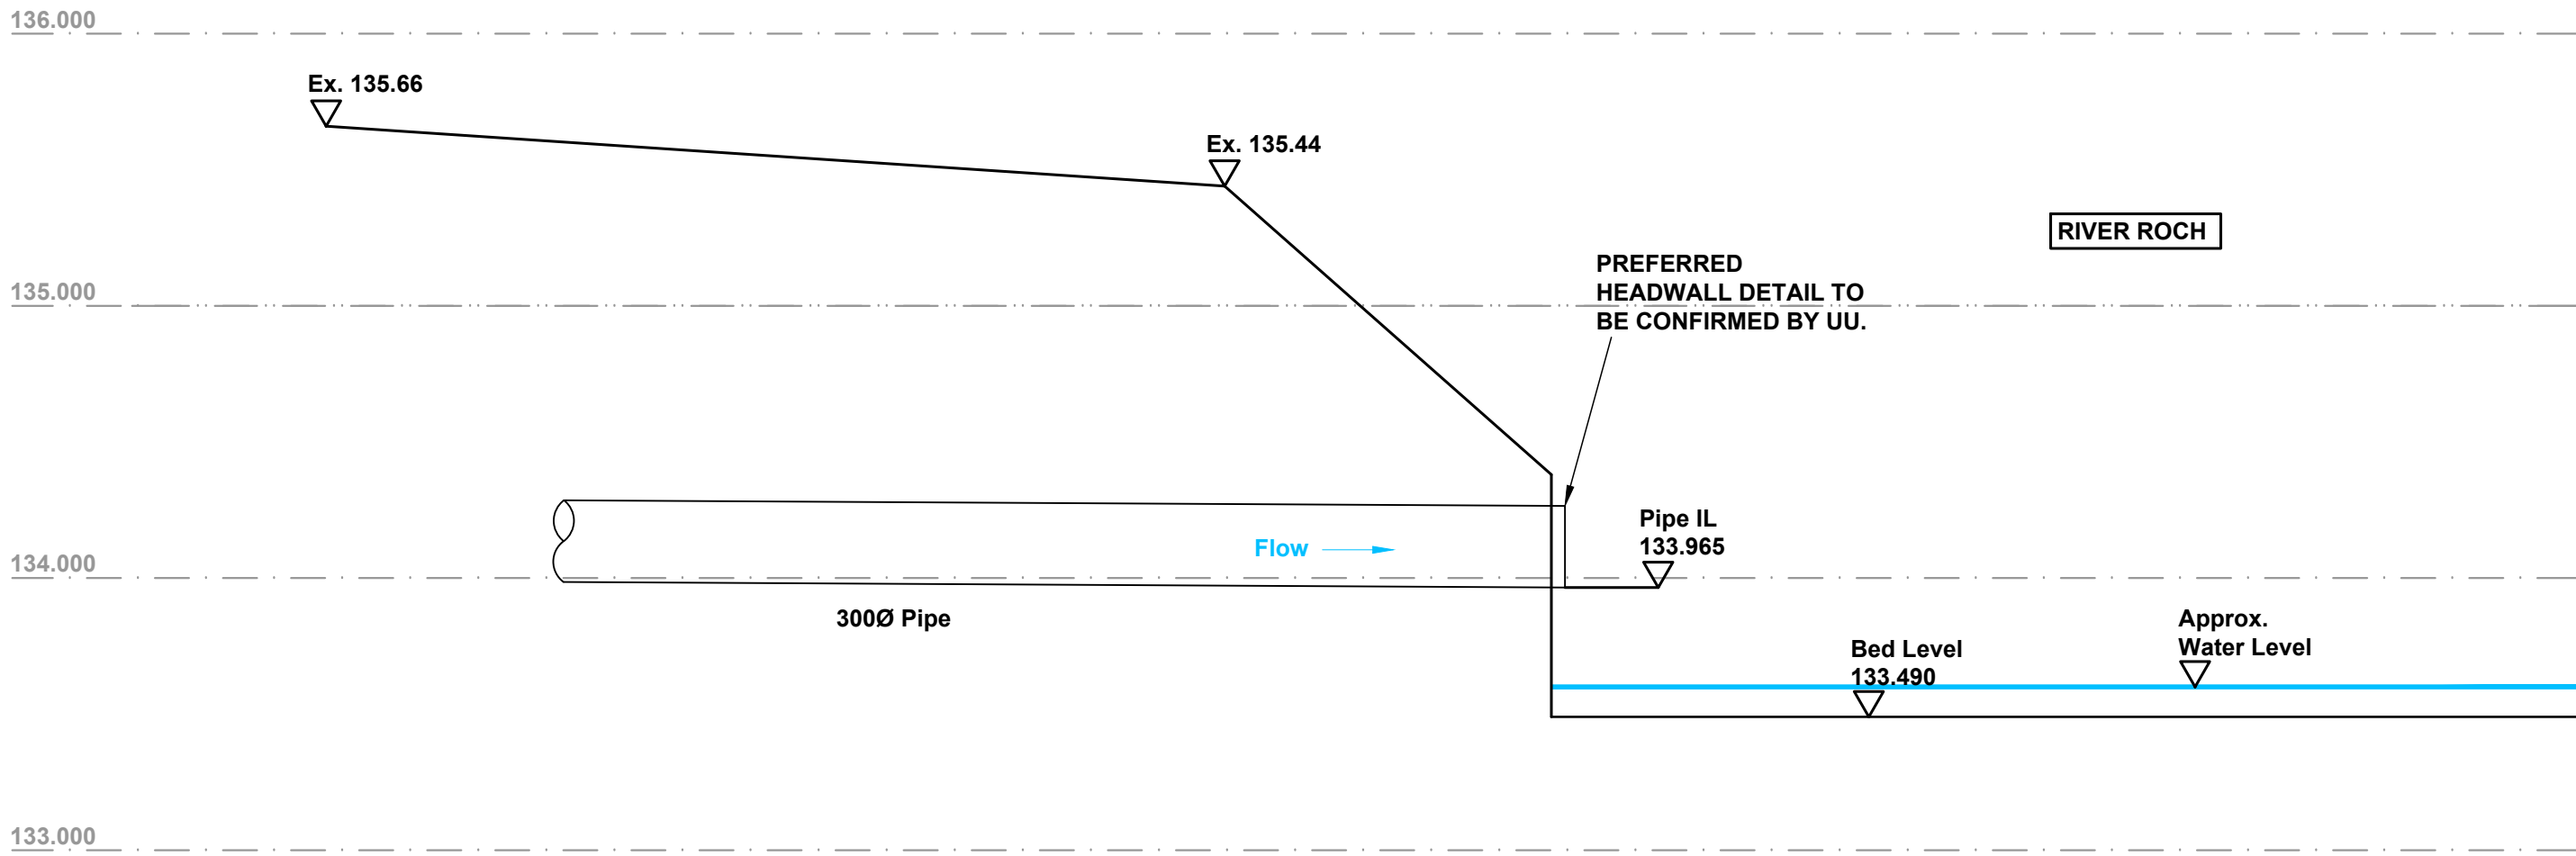

RIVER HEADWALL SECTION

Scale 1:25

NOTES

This drawing is copyright and owned by Marston and Grundy LLP, and is for use on this site only unless contractually stated otherwise.

DO NOT SCALE this drawing (printed or electronic versions). Contractors must check all dimensions from site.

All other design team elements, where indicated, have been imported from the consultant's drawings and reference should be made to the individual consultant's drawings for exact setting out, size and type of component.

SAFETY, HEALTH AND
ENVIRONMENTAL INFORMATION

IN ADDITION TO THE HAZARDS/RISKS NORMALLY ASSOCIATED WITH THE TYPES OF WORK DETAILED ON THIS DRAWING, NOTE THE FOLLOWING:

CONSTRUCTION
NO ABNORMAL RESIDUAL RISKS.

MAINTENANCE / CLEANING
NO ABNORMAL RESIDUAL RISKS.

DECOMMISSIONING / DEMOLITION
NO ABNORMAL RESIDUAL RISKS.

IT IS ASSUMED THAT ALL WORKS WILL BE CARRIED OUT BY A COMPETENT CONTRACTOR WORKING, WHERE APPROPRIATE, TO AN APPROVED METHOD STATEMENT

WORK IN PROGRESS (PRELIMINARY)

The information on this drawing is an optimised cost solution based upon external information as of the 05/12/25. It may be subject to change based upon external influences through design development such as client brief & scope changes, services / b.w.l.c. sub-contractor requirements etc. The information must therefore be used with a suitable contingent approach with respect to strategic decision making, cost management, N.I.A measurement etc.

DRAWING LIST

13169 S104 - 100 A3 LAND REGISTRY PLAN
13169 S104 - 101 AGREEMENT PLAN
13169 S104 - 102-106 S104 SEWER WORKS
13169 S104 - 107 PROPOSED IMPERMEABLE AREAS
13169 S104 - 108-109 LONG SECTIONS
13169 S104 - 110 DRAINAGE ABANDONMENT PLAN
13169 S104 - 111 FLOW CONTROL MANHOLE
13169 S104 - 112 POND DETAILS
13169 S104 - 113 HEADWALL DETAILS
13169 S104 - 114 1:20 EXISTING MANHOLE REFERENCE PLAN
13169 S104 - 115 1:20 EXISTING MANHOLE DETAILS

P1	FOR SUBMISSION	AMT	05.12.25	AJ
Rev	Description	By	Date	CHK'd
Marston & Grundy LLP Consulting Engineers Priory House, Ellesmere Ave Marple, Stockport, Cheshire, SK6 7AN Telephone: 0161 427 7231 Email: mail@marstonandgrundy.com				
Client RUSSELL HOMES				
Project LAND OFF NEW STREET LITTLEBOROUGH				
Drawing S104 SEWER WORKS HEADWALL DETAILS				
Purpose of Issue APPROVAL				
Scale @ A1 1:20	Date Dec 2025	Drawn AMT	Checked AJ	
Project No. 13169	Drawing No. S104 - 112	Revision P1		