


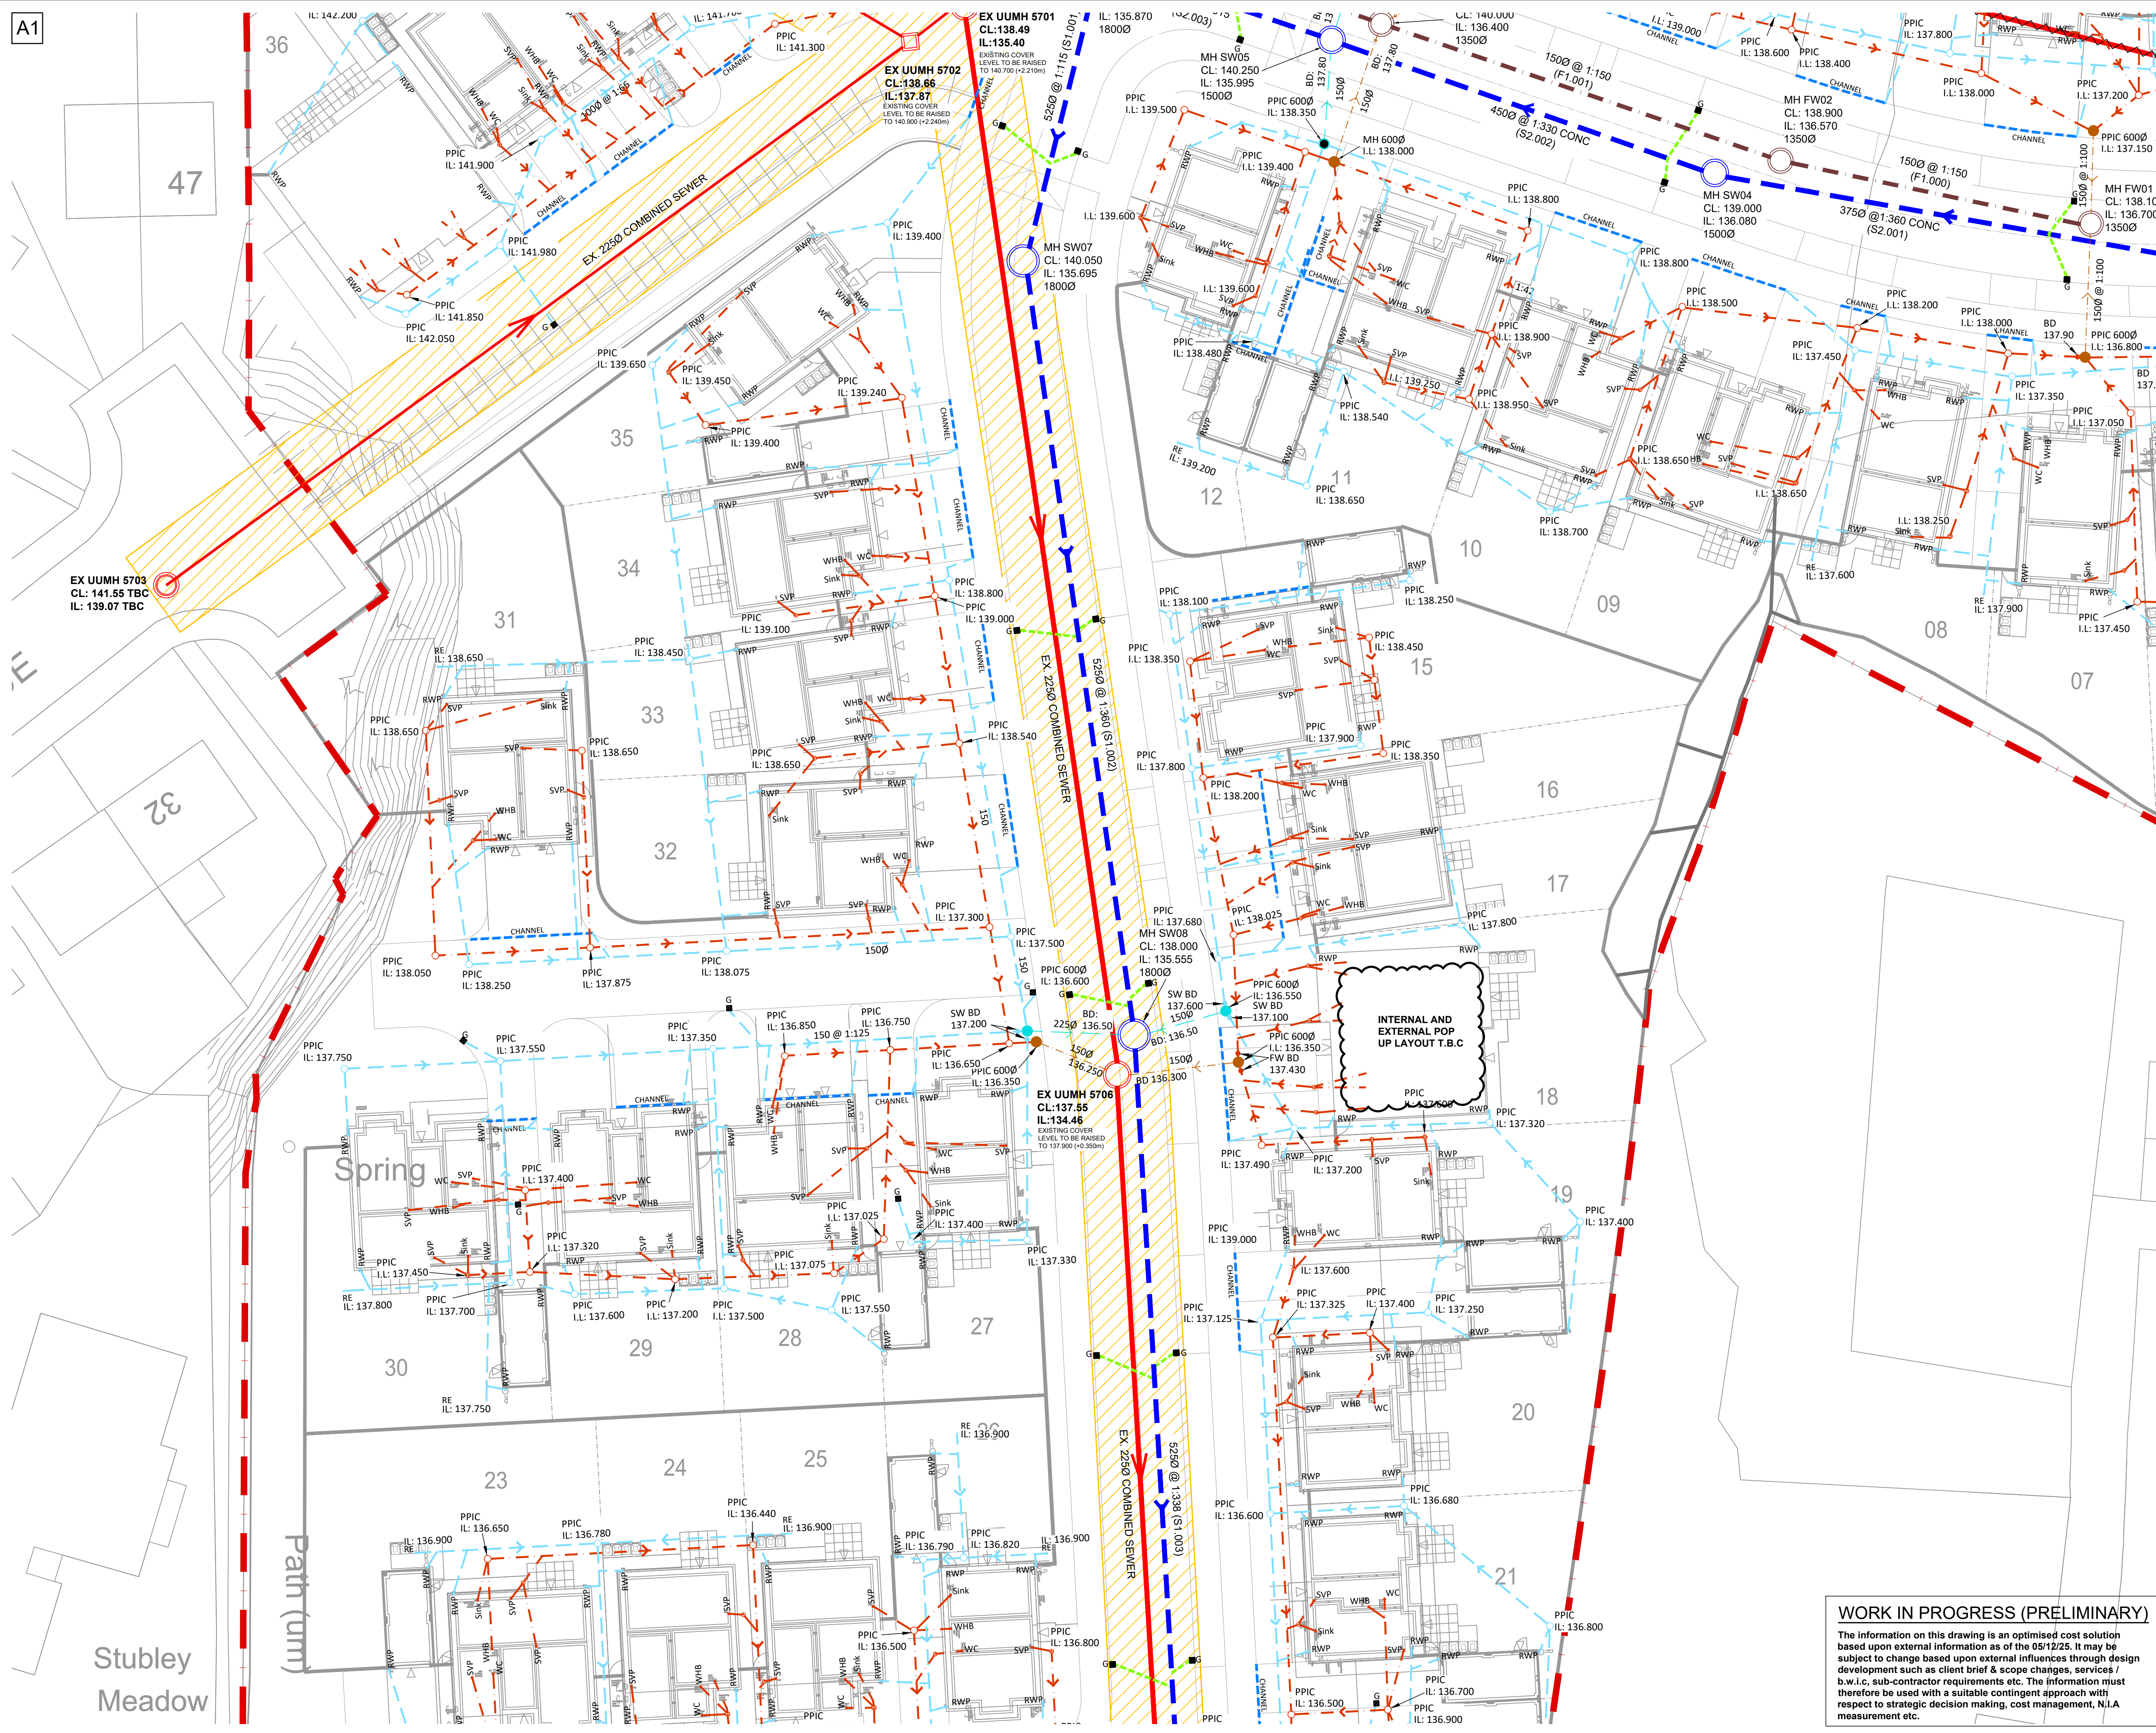

NOTES

This drawing is copyright and owned by Marston and Grundy LLP, and is for use on this site only unless contractually stated otherwise.

DO NOT SCALE this drawing (printed or electronic versions). Contractors must check all dimensions from site.

All other design team elements, where indicated, have been imported from the consultant's drawings and reference should be made to the individual consultant's drawings for exact setting out, size and type of component.

SAFETY, HEALTH AND ENVIRONMENTAL INFORMATION

IN ADDITION TO THE HAZARDS/RISKS NORMALLY ASSOCIATED WITH THE TYPES OF WORK DETAILED ON THIS DRAWING, NOTE THE FOLLOWING:

CONSTRUCTION

NO ABNORMAL RESIDUAL RISKS.

MAINTENANCE / CLEANING

NO ABNORMAL RESIDUAL RISKS.

DECOMMISSIONING / DEMOLITION

NO ABNORMAL RESIDUAL RISKS.

IT IS ASSUMED THAT ALL WORKS WILL BE CARRIED OUT BY A COMPETENT CONTRACTOR WORKING, WHERE APPROPRIATE, TO AN APPROVED METHOD STATEMENT

LEGEND

SITE BOUNDARY

EXISTING UU DRAINAGE

EXISTING COMBINED PUBLIC SEWER AND MANHOLE

PROPOSED S104 UU DRAINAGE

PROPOSED S104 SW PUBLIC SEWER AND MANHOLE

PROPOSED S104 FW PUBLIC SEWER AND DEMARCATION CHAMBER

PROPOSED S104 SW LATERAL SEWER AND DEMARCATION CHAMBER

PROPOSED S104 FW LATERAL SEWER AND DEMARCATION CHAMBER

EXISTING EASEMENT

PROPOSED SEWER EASEMENT

VC VITRIFIED CLAY PIPE MATERIAL (SW & FW)

CO CONCRETE PIPE MATERIAL (SW ONLY)

PROPOSED S38 HIGHWAY DRAINAGE

PROPOSED S38 SW HIGHWAY GULLY AND TAIL

PROPOSED PRIVATE DRAINAGE

PROPOSED PRIVATE SW PIPE 1000 AT 1:100 u.n.o

PROPOSED PRIVATE FW PIPE 1000 AT 1:80 u.n.o

PROPOSED PRIVATE ACCESS CHAMBER 280 or 3200

PROPOSED PRIVATE INSPECTION CHAMBER 4500

DRAWING LIST

13169 102 EXISTING DRAINAGE CCTV SURVEY RESULTS

13169 200 PROPOSED DRAINAGE PLAN OVERVIEW

13169 201-204 PROPOSED DRAINAGE PLANS

13169 205 MANHOLE SCHEDULE - SW

13169 206 MANHOLE SCHEDULE - FW

P2	UPDATED TO LATEST SITE PLAN	AMT	05.12.25	AJ
P1	ISSUED FOR COMMENT	AMT	26.05.22	AJ

Rev	Description	By	Date	CHK'd

Marston & Grundy LLP
Consulting Engineers
Priory House, Ellesmere Ave
Marple, Stockport, Cheshire, SK6 7AN
Telephone: 0161 427 7231
Email: mail@marstonandgrundy.com

Client
RUSSELL HOMES

Project
**LAND OFF NEW STREET
LITTLEBOROUGH**

Drawing
**PROPOSED DRAINAGE PLAN
SHEET 2 OF 4**

Purpose of Issue
PRELIMINARY

Scale @ A1	Date	Drawn	Checked
1:200	Apr' 2023	AMT	AJ

Project No.	Drawing No.	Revision
13169	202	P2

WORK IN PROGRESS (PRELIMINARY)

The information on this drawing is an optimised cost solution based upon external information as of the 05/12/25. It may be subject to change based upon external influences through design development such as client brief & scope changes, services / b.w.i.e, subcontractor requirements etc. The information must therefore be used with a suitable contingent approach with respect to strategic decision making, cost management, N/A measurement etc.