


WOOD HEY GROVE


7

EXISTING SITE PLAN 1:200

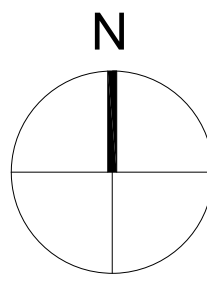

NOTES:

This drawing is to be read in conjunction with all related drawings.
All dimensions must be checked and verified on site before commencing of any work or producing shop drawings. Do not scale from this drawing. The originator should be notified immediately of any discrepancy. This drawing is copyright and remains the property of HMR architects.

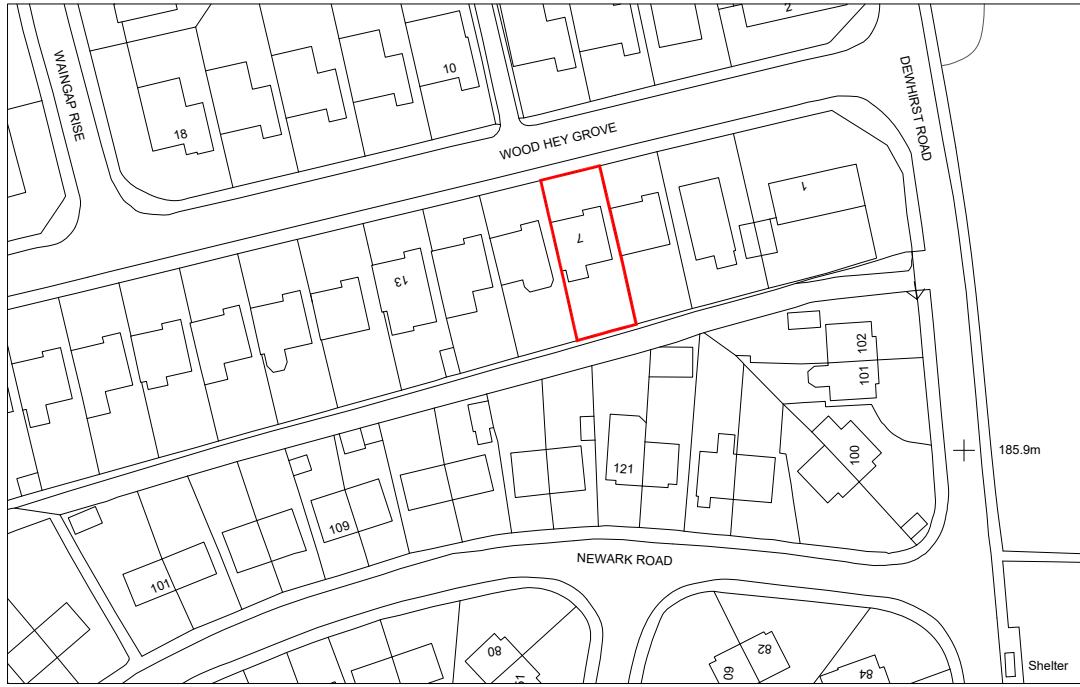

LOCATION PLAN 1:1250



T +44(0)1706 840033
M +44(0)770 752 0692
E info@hmr-architects.co.uk
www.hmr-architects.co.uk

CLIENT Mr. A. Sargent & Ms. T. Ayrton		
PROJECT 7 Wood Hey Grove, Syke, Rochdale OL12 9TY		
DRAWING Location Plan & Existing Site Plan		
PROJECT NUMBER 2026.05.05_AS	DATE MAY 2026	SCALE 1:1250 / 1:200 @ A3
DRAWING NUMBER 001	REV. -	ISSUE STATUS PLANNING