


**NOTES:**

This drawing is to be read in conjunction with all related drawings.  
All dimensions must be checked and verified on site before commencing of any work or producing shop drawings. Do not scale from this drawing. The originator should be notified immediately of any discrepancy. This drawing is copyright and remains the property of HMR architects.

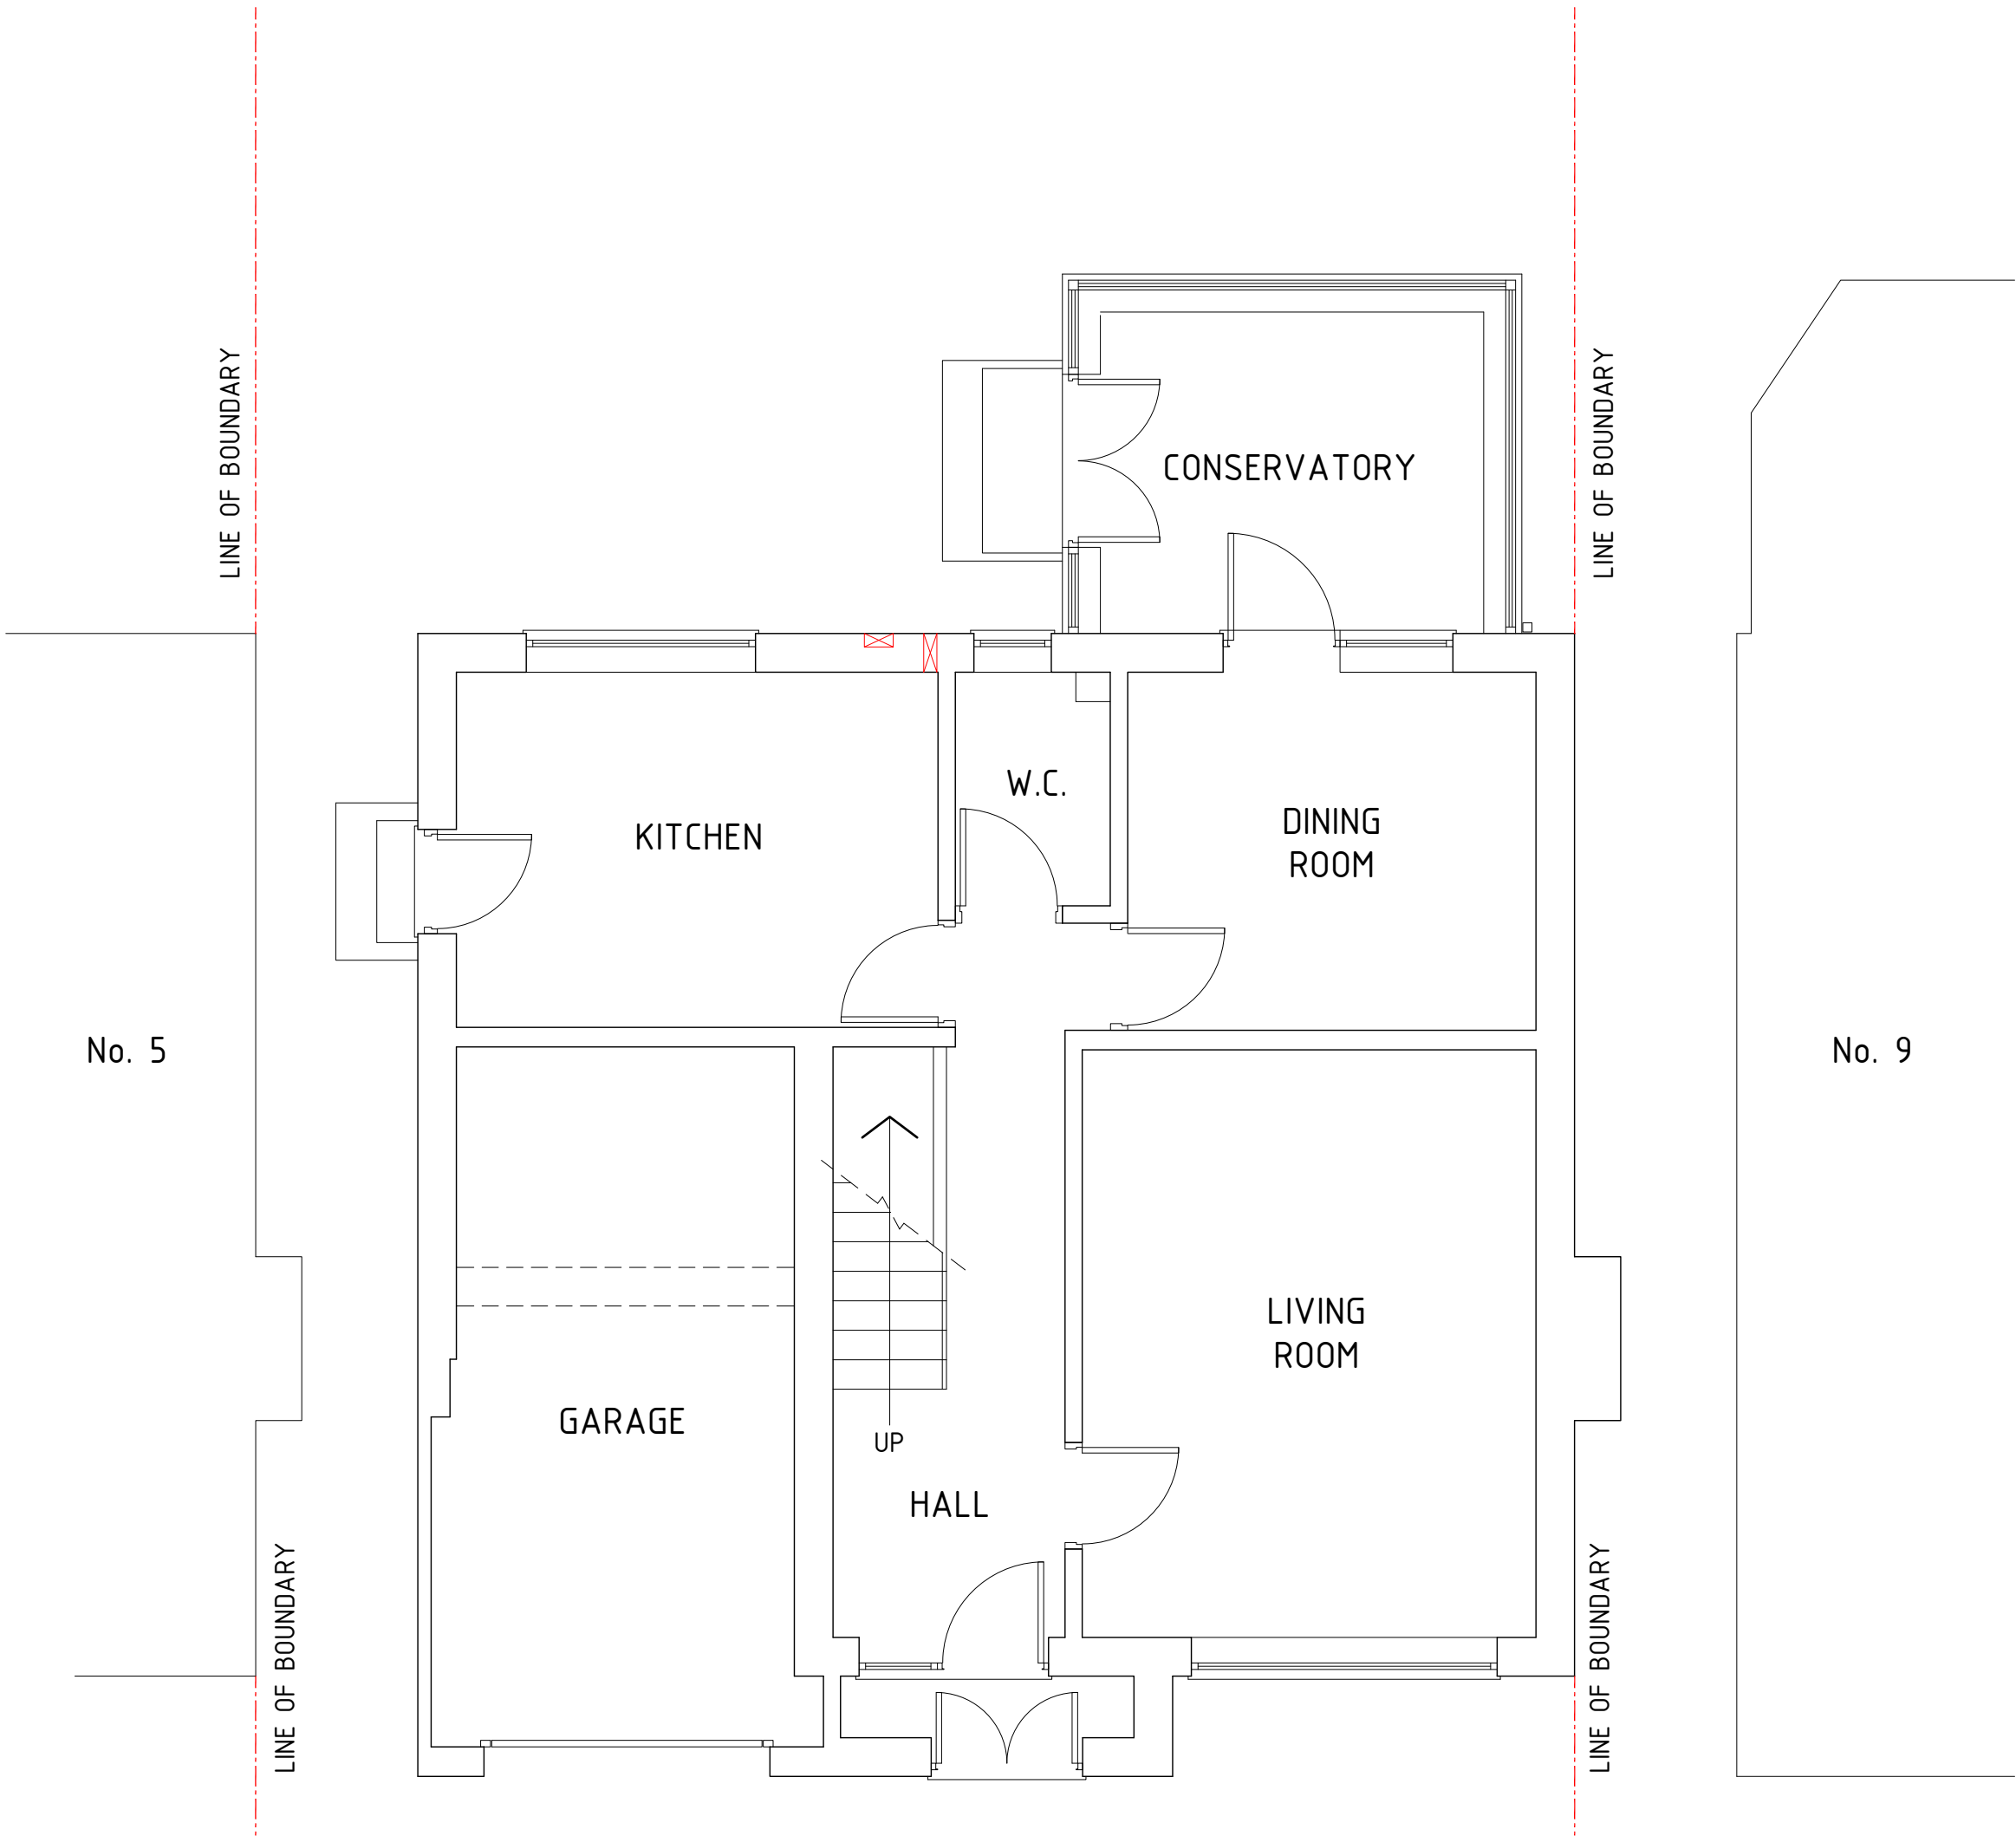


EXISTING GROUND FLOOR PLAN



T +44(0)1706 840033  
M +44(0)770 752 0692  
E [info@hmr-architects.co.uk](mailto:info@hmr-architects.co.uk)  
[www.hmr-architects.co.uk](http://www.hmr-architects.co.uk)

|                                                      |                  |                          |
|------------------------------------------------------|------------------|--------------------------|
| CLIENT<br>Mr. A. Sargent & Ms. T. Ayrton             |                  |                          |
| PROJECT<br>7 Wood Hey Grove, Syke, Rochdale OL12 9TY |                  |                          |
| DRAWING<br>Existing Ground Floor Plan                |                  |                          |
| PROJECT NUMBER<br>2026.05.05_AS                      | DATE<br>MAY 2026 | SCALE<br>1:50 @ A3       |
| DRAWING NUMBER<br>002                                | REV.<br>-        | ISSUE STATUS<br>PLANNING |

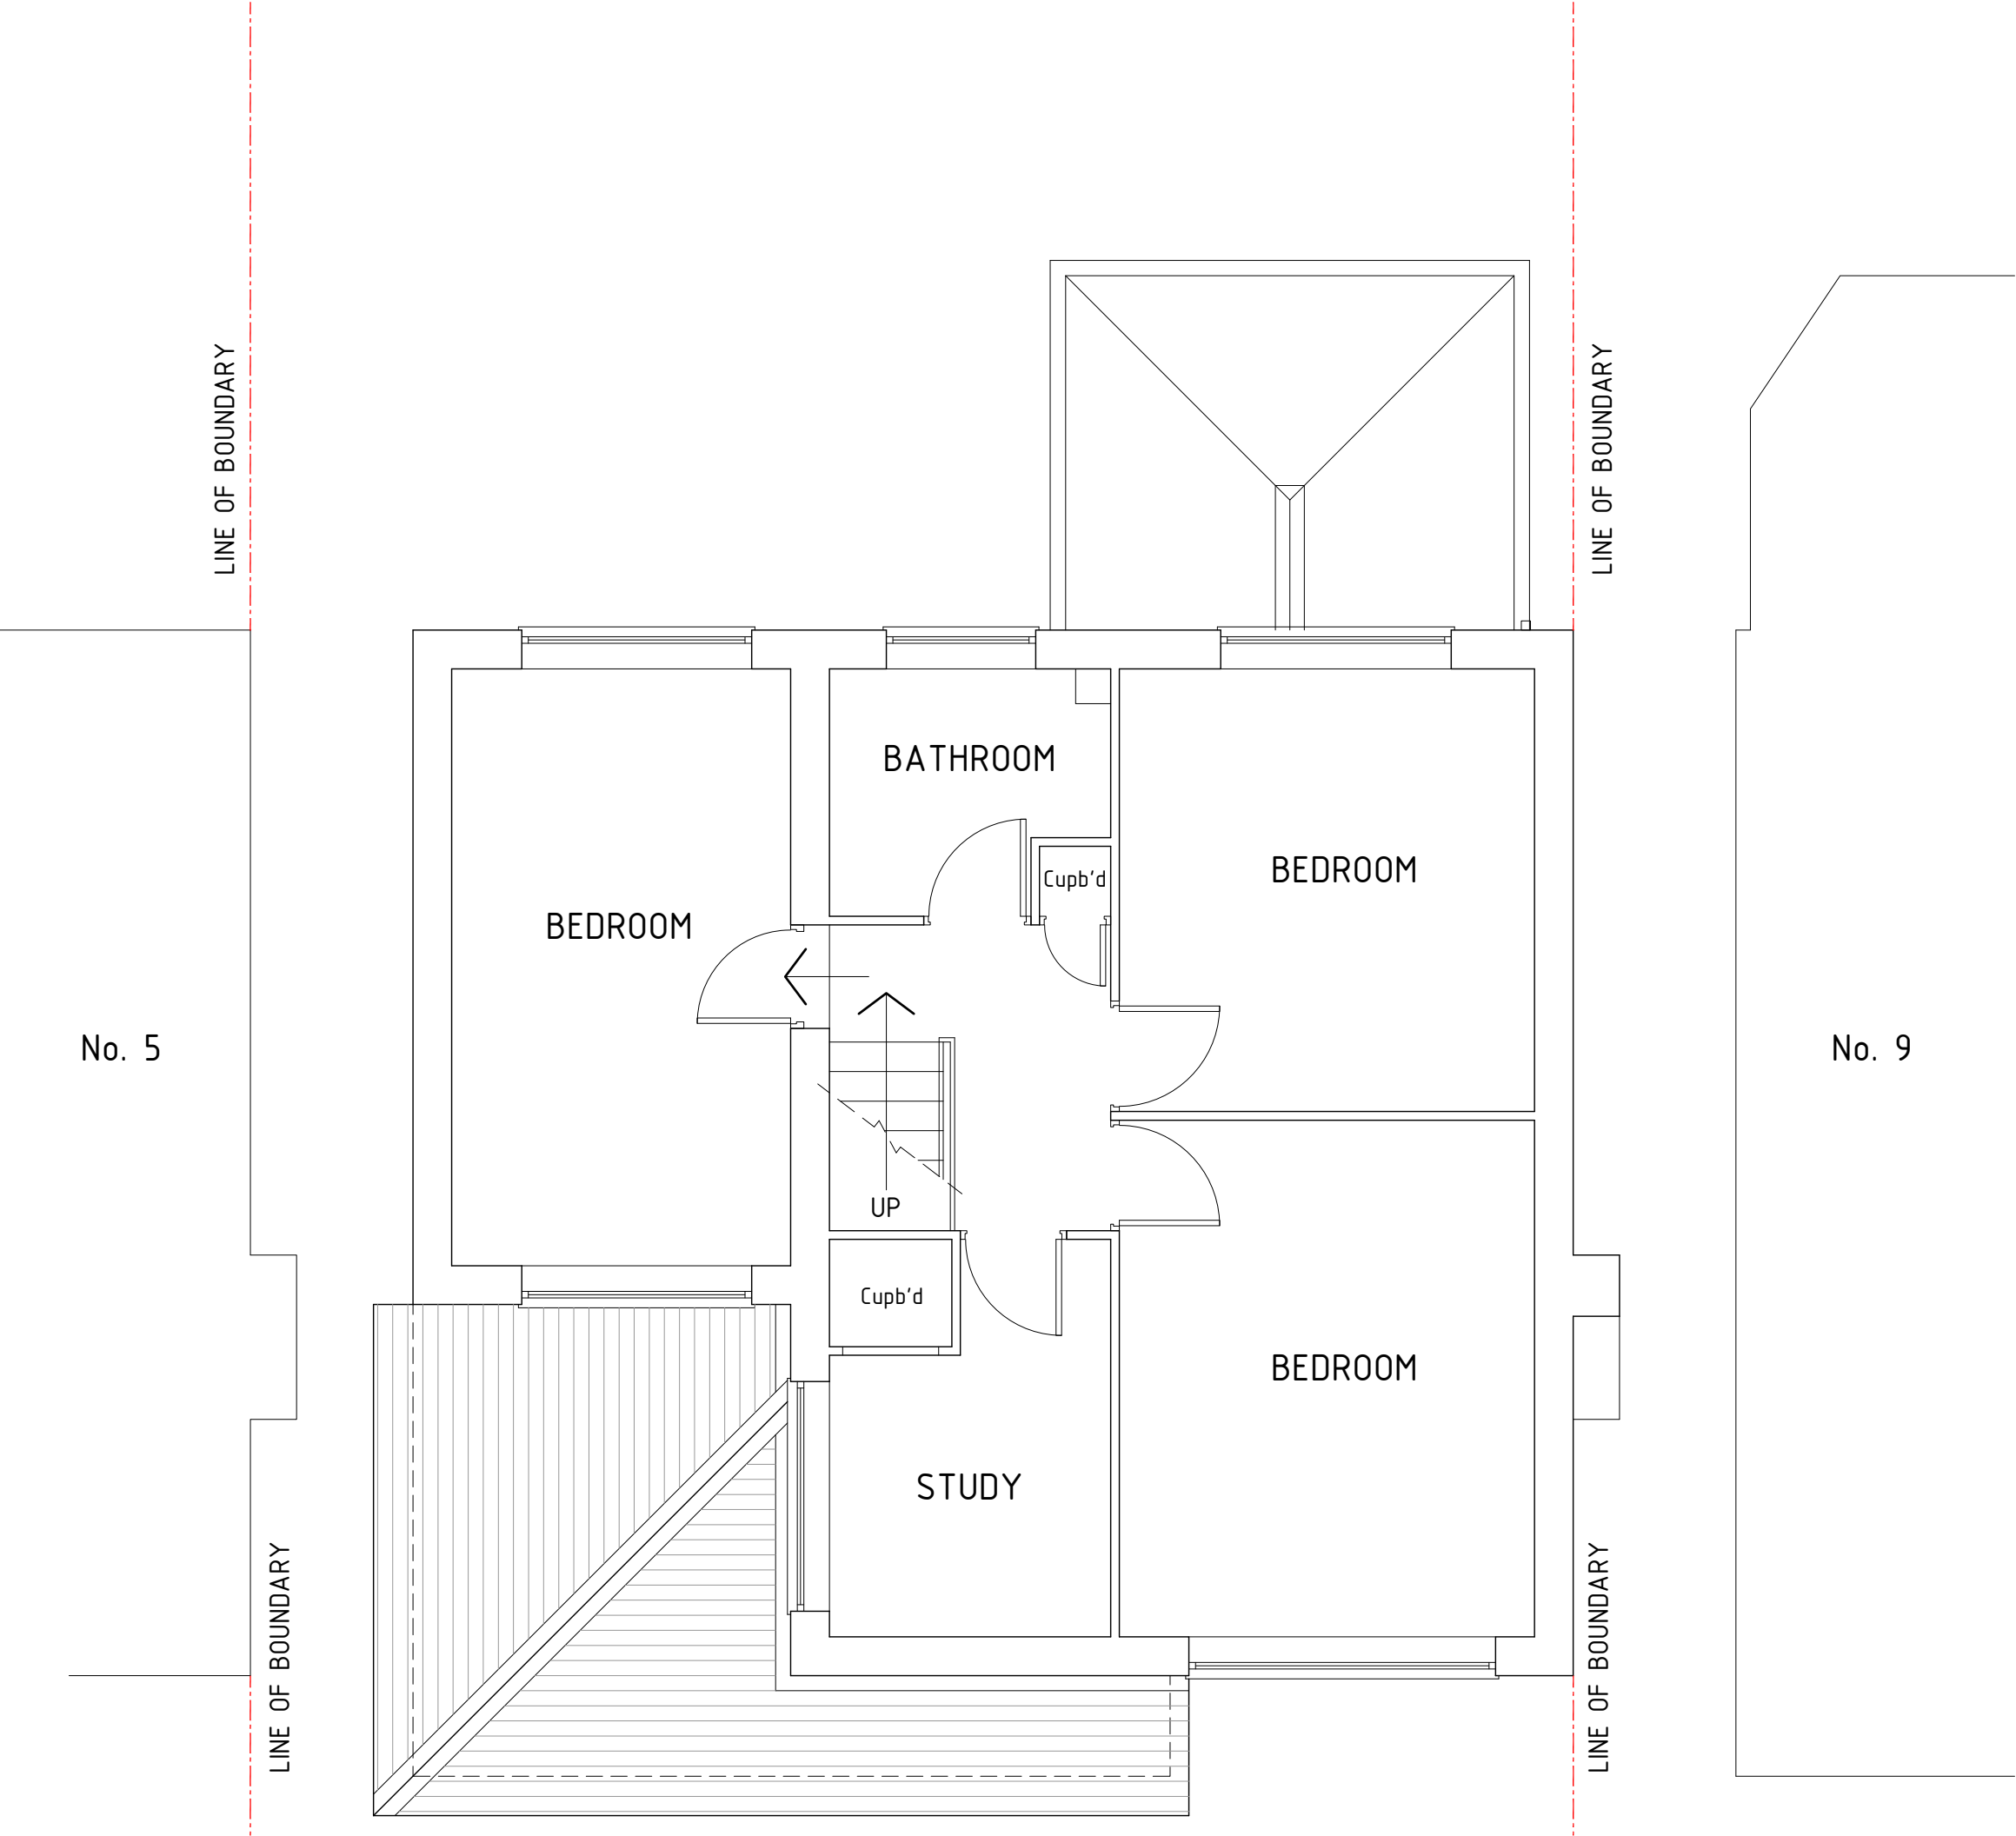

EXISTING FIRST FLOOR PLAN


**NOTES:**

This drawing is to be read in conjunction with all related drawings.  
All dimensions must be checked and verified on site before commencing of any work or producing shop drawings. Do not scale from this drawing. The originator should be notified immediately of any discrepancy. This drawing is copyright and remains the property of HMR architects.



T +44(0)1706 840033  
M +44(0)770 752 0692  
E [info@hmr-architects.co.uk](mailto:info@hmr-architects.co.uk)  
[www.hmr-architects.co.uk](http://www.hmr-architects.co.uk)

|                                                      |                  |                          |
|------------------------------------------------------|------------------|--------------------------|
| CLIENT<br>Mr. A. Sargent & Ms. T. Ayrton             |                  |                          |
| PROJECT<br>7 Wood Hey Grove, Syke, Rochdale OL12 9TY |                  |                          |
| DRAWING<br>Existing First Floor Plan                 |                  |                          |
| PROJECT NUMBER<br>2026.05.05_AS                      | DATE<br>MAY 2026 | SCALE<br>1:50 @ A3       |
| DRAWING NUMBER<br>003                                | REV.<br>-        | ISSUE STATUS<br>PLANNING |

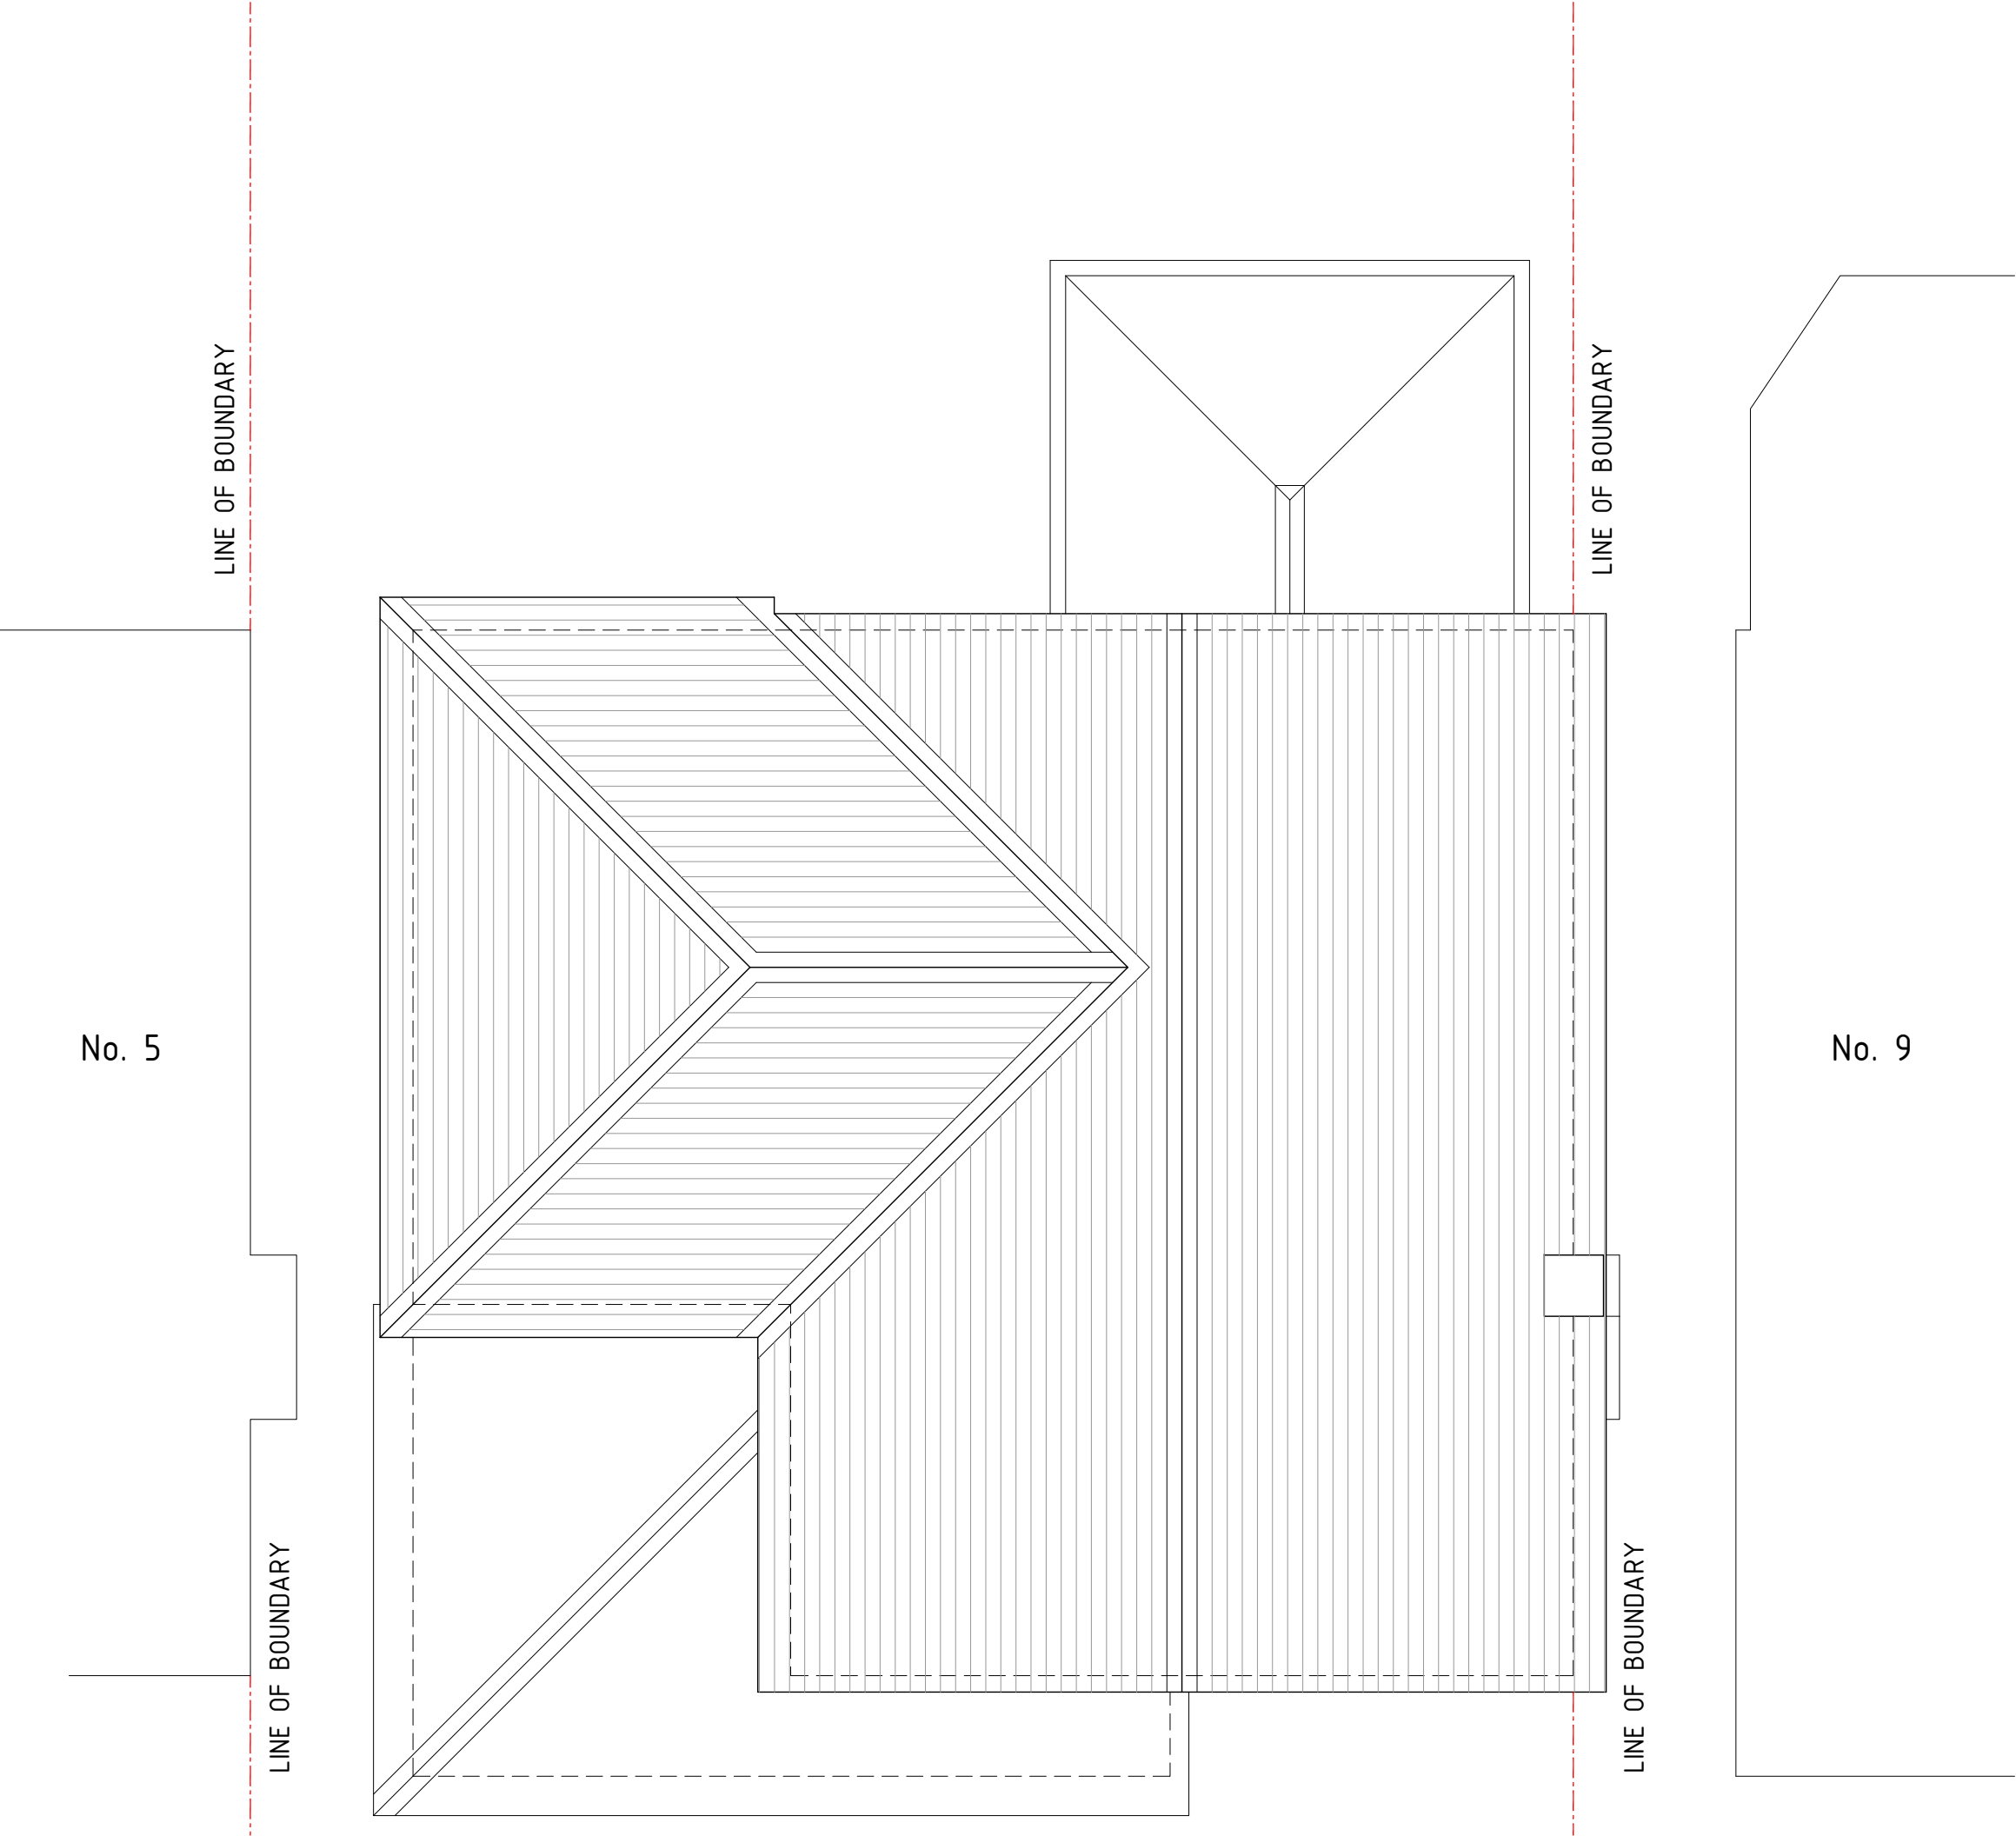

**NOTES:**

This drawing is to be read in conjunction with all related drawings.  
All dimensions must be checked and verified on site before commencing of any work  
or producing shop drawings. Do not scale from this drawing. The originator should be  
notified immediately of any discrepancy. This drawing is copyright and remains the  
property of HMR architects.




T +44(0)1706 840033  
M +44(0)770 752 0692  
E [info@hmr-architects.co.uk](mailto:info@hmr-architects.co.uk)  
[www.hmr-architects.co.uk](http://www.hmr-architects.co.uk)


|                                                      |                  |                          |
|------------------------------------------------------|------------------|--------------------------|
| CLIENT<br>Mr. A. Sargent & Ms. T. Ayrton             |                  |                          |
| PROJECT<br>7 Wood Hey Grove, Syke, Rochdale OL12 9TY |                  |                          |
| DRAWING<br>Existing Roof Plan                        |                  |                          |
| PROJECT NUMBER<br>2026.05.05_AS                      | DATE<br>MAY 2026 | SCALE<br>1:50 @ A3       |
| DRAWING NUMBER<br>004                                | REV.<br>-        | ISSUE STATUS<br>PLANNING |

**NOTES:**


This drawing is to be read in conjunction with all related drawings.  
All dimensions must be checked and verified on site before commencing of any work or producing shop drawings. Do not scale from this drawing. The originator should be notified immediately of any discrepancy. This drawing is copyright and remains the property of HMR architects.

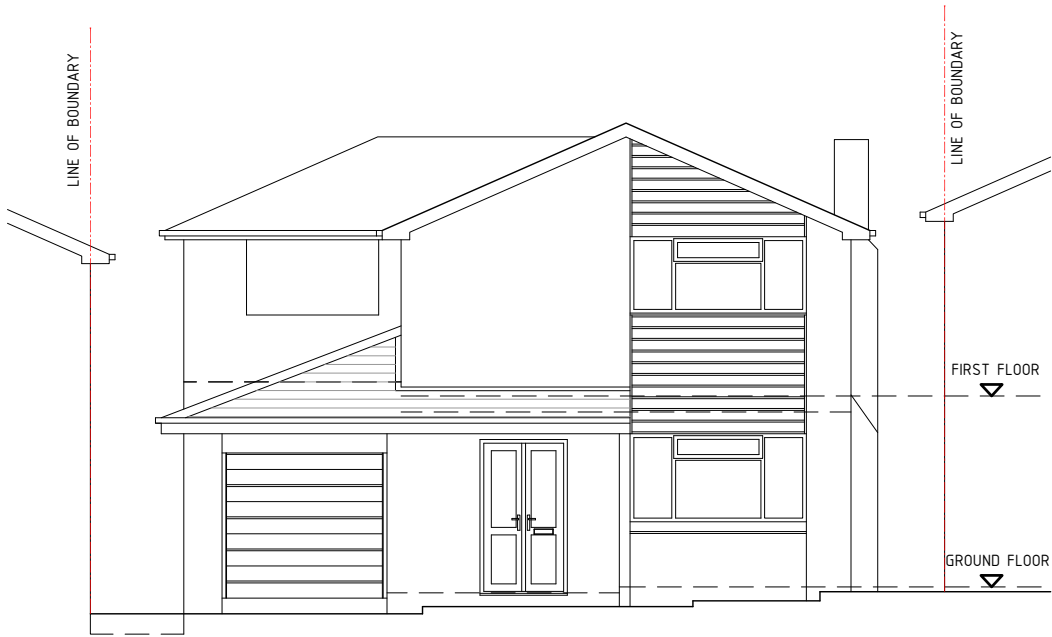

EXISTING FRONT ELEVATION

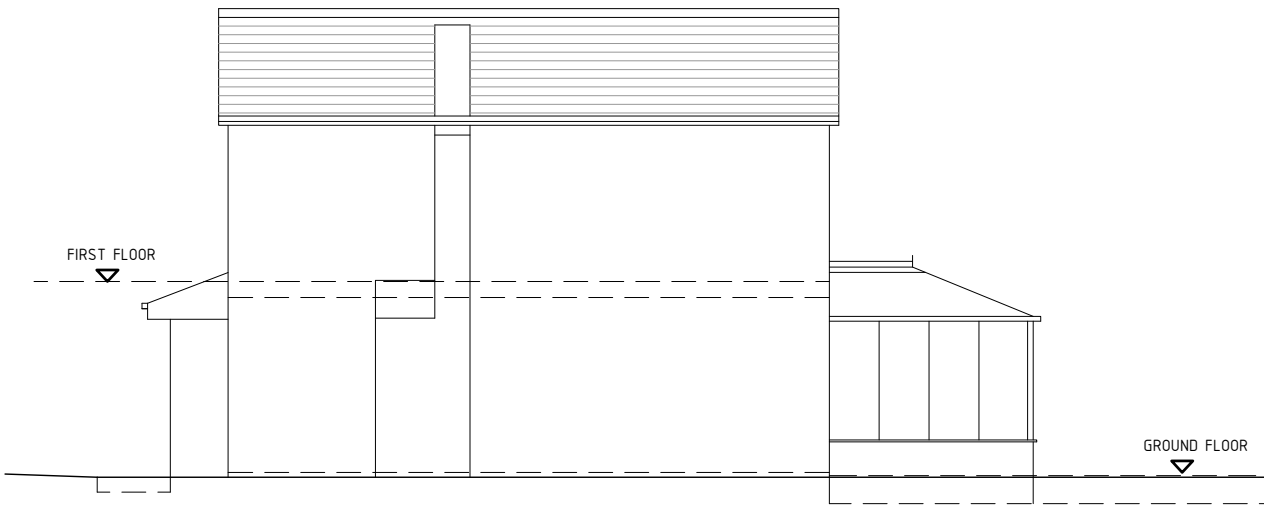

EXISTING SIDE ELEVATION

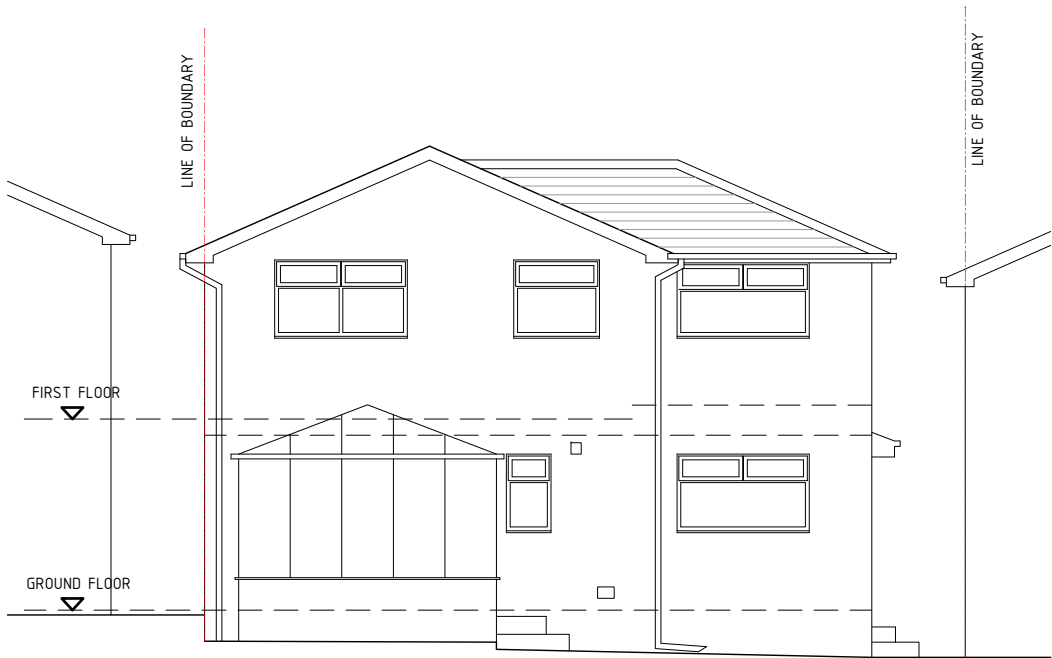

EXISTING REAR ELEVATION



EXISTING SIDE ELEVATION



T +44(0)1706 840033  
M +44(0)770 752 0692  
E [info@hmr-architects.co.uk](mailto:info@hmr-architects.co.uk)  
[www.hmr-architects.co.uk](http://www.hmr-architects.co.uk)


|                                                      |                  |                          |
|------------------------------------------------------|------------------|--------------------------|
| CLIENT<br>Mr. A. Sargent & Ms. T. Ayrton             |                  |                          |
| PROJECT<br>7 Wood Hey Grove, Syke, Rochdale OL12 9TY |                  |                          |
| DRAWING<br>Existing Elevations                       |                  |                          |
| PROJECT NUMBER<br>2026.05.05_AS                      | DATE<br>MAY 2026 | SCALE<br>1:100 @ A3      |
| DRAWING NUMBER<br>005                                | REV.<br>-        | ISSUE STATUS<br>PLANNING |



WOOD HEY GROVE

7

4940  
3113

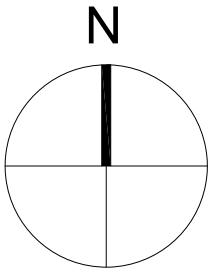


| NOTES:   |
|---|
| This drawing is to be read in conjunction with all related drawings.<br>All dimensions must be checked and verified on site before commencing of any work or producing shop drawings. Do not scale from this drawing. The originator should be notified immediately of any discrepancy. This drawing is copyright and remains the property of HMR architects. |



T +44(0)1706 840033  
M +44(0)770 752 0692  
E [info@hmr-architects.co.uk](mailto:info@hmr-architects.co.uk)  
[www.hmr-architects.co.uk](http://www.hmr-architects.co.uk)

PROPOSED SITE PLAN 1:200

|                                                      |                  |                          |
|------------------------------------------------------|------------------|--------------------------|
| CLIENT<br>Mr. A. Sargent & Ms. T. Ayrton             |                  |                          |
| PROJECT<br>7 Wood Hey Grove, Syke, Rochdale OL12 9TY |                  |                          |
| DRAWING<br>Proposed Site Plan                        |                  |                          |
| PROJECT NUMBER<br>2026.05.05_AS                      | DATE<br>MAY 2026 | SCALE<br>1:200 @ A3      |
| DRAWING NUMBER<br>006                                | REV.<br>-        | ISSUE STATUS<br>PLANNING |

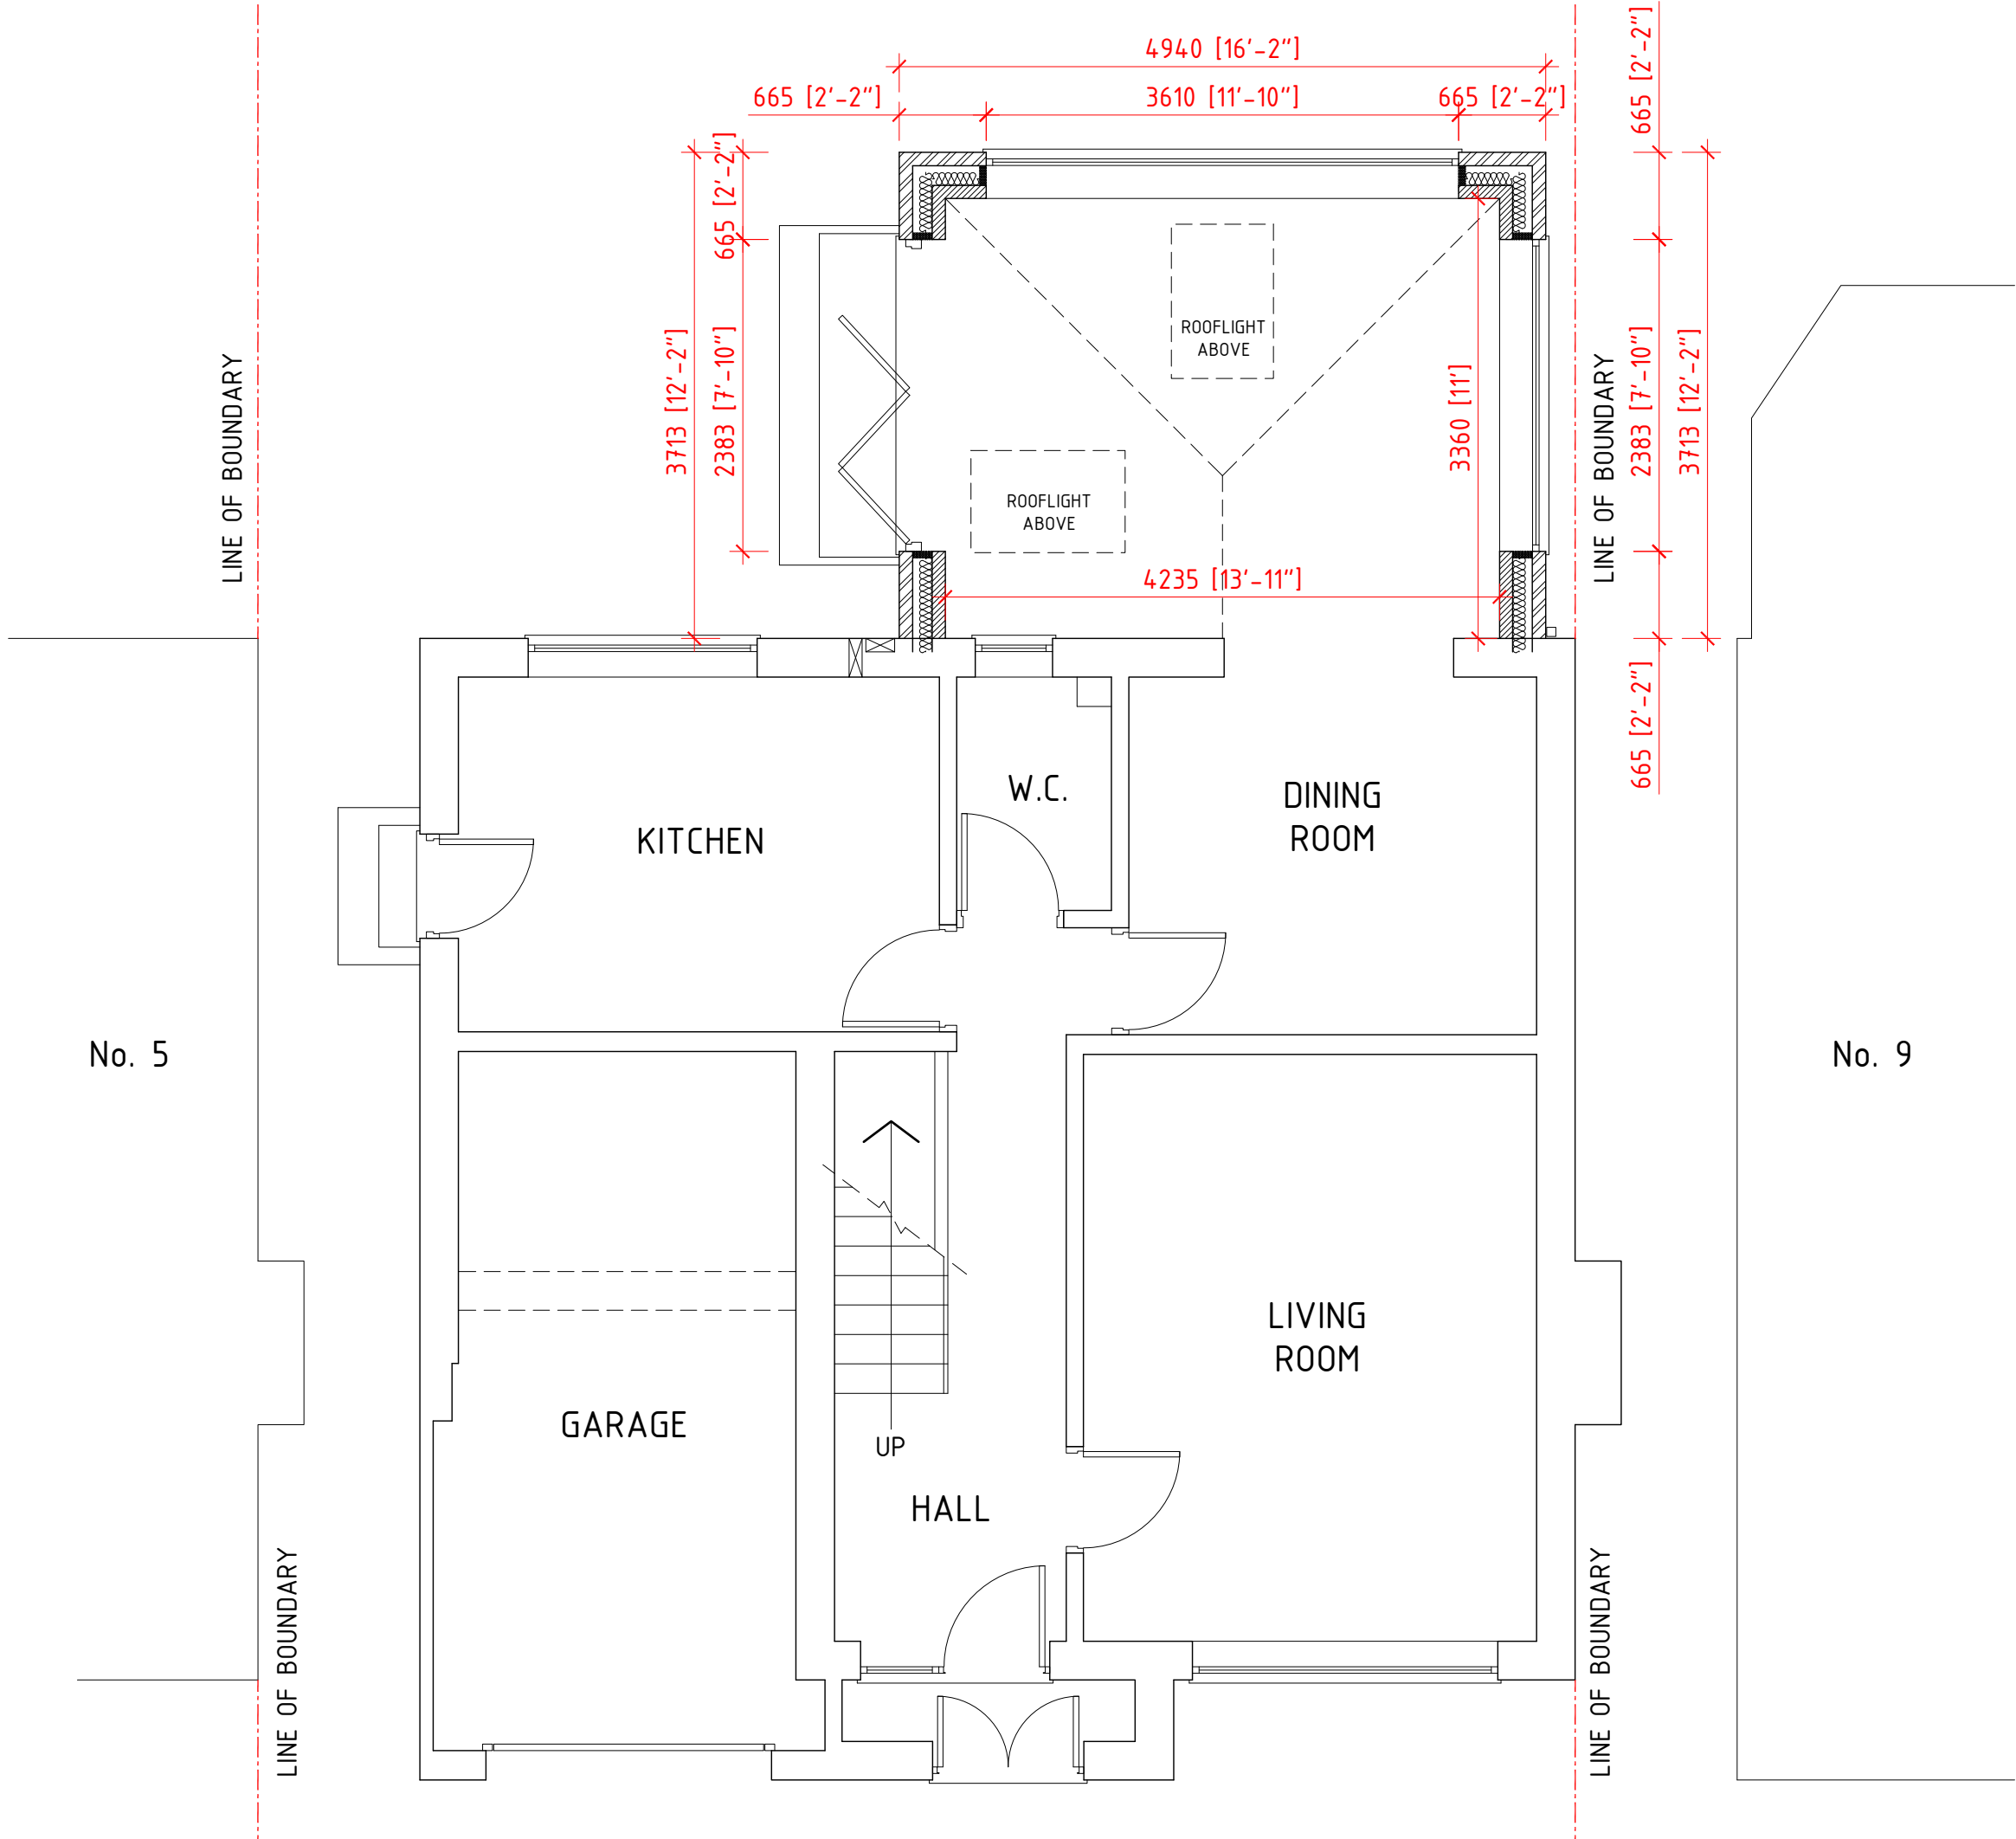

PROPOSED GROUND FLOOR PLAN


**NOTES:**

This drawing is to be read in conjunction with all related drawings. All dimensions must be checked and verified on site before commencing of any work or producing shop drawings. Do not scale from this drawing. The originator should be notified immediately of any discrepancy. This drawing is copyright and remains the property of HMR architects.



T +44(0)1706 840033  
M +44(0)770 752 0692  
E info@hmr-architects.co.uk  
[www.hmr-architects.co.uk](http://www.hmr-architects.co.uk)

|                                                      |                  |                          |
|------------------------------------------------------|------------------|--------------------------|
| CLIENT<br>Mr. A. Sargent & Ms. T. Ayrton             |                  |                          |
| PROJECT<br>7 Wood Hey Grove, Syke, Rochdale OL12 9TY |                  |                          |
| DRAWING<br>Proposed Ground Floor Plan                |                  |                          |
| PROJECT NUMBER<br>2026.05.05_AS                      | DATE<br>MAY 2026 | SCALE<br>1:50 @ A3       |
| DRAWING NUMBER<br>007                                | REV.<br>-        | ISSUE STATUS<br>PLANNING |

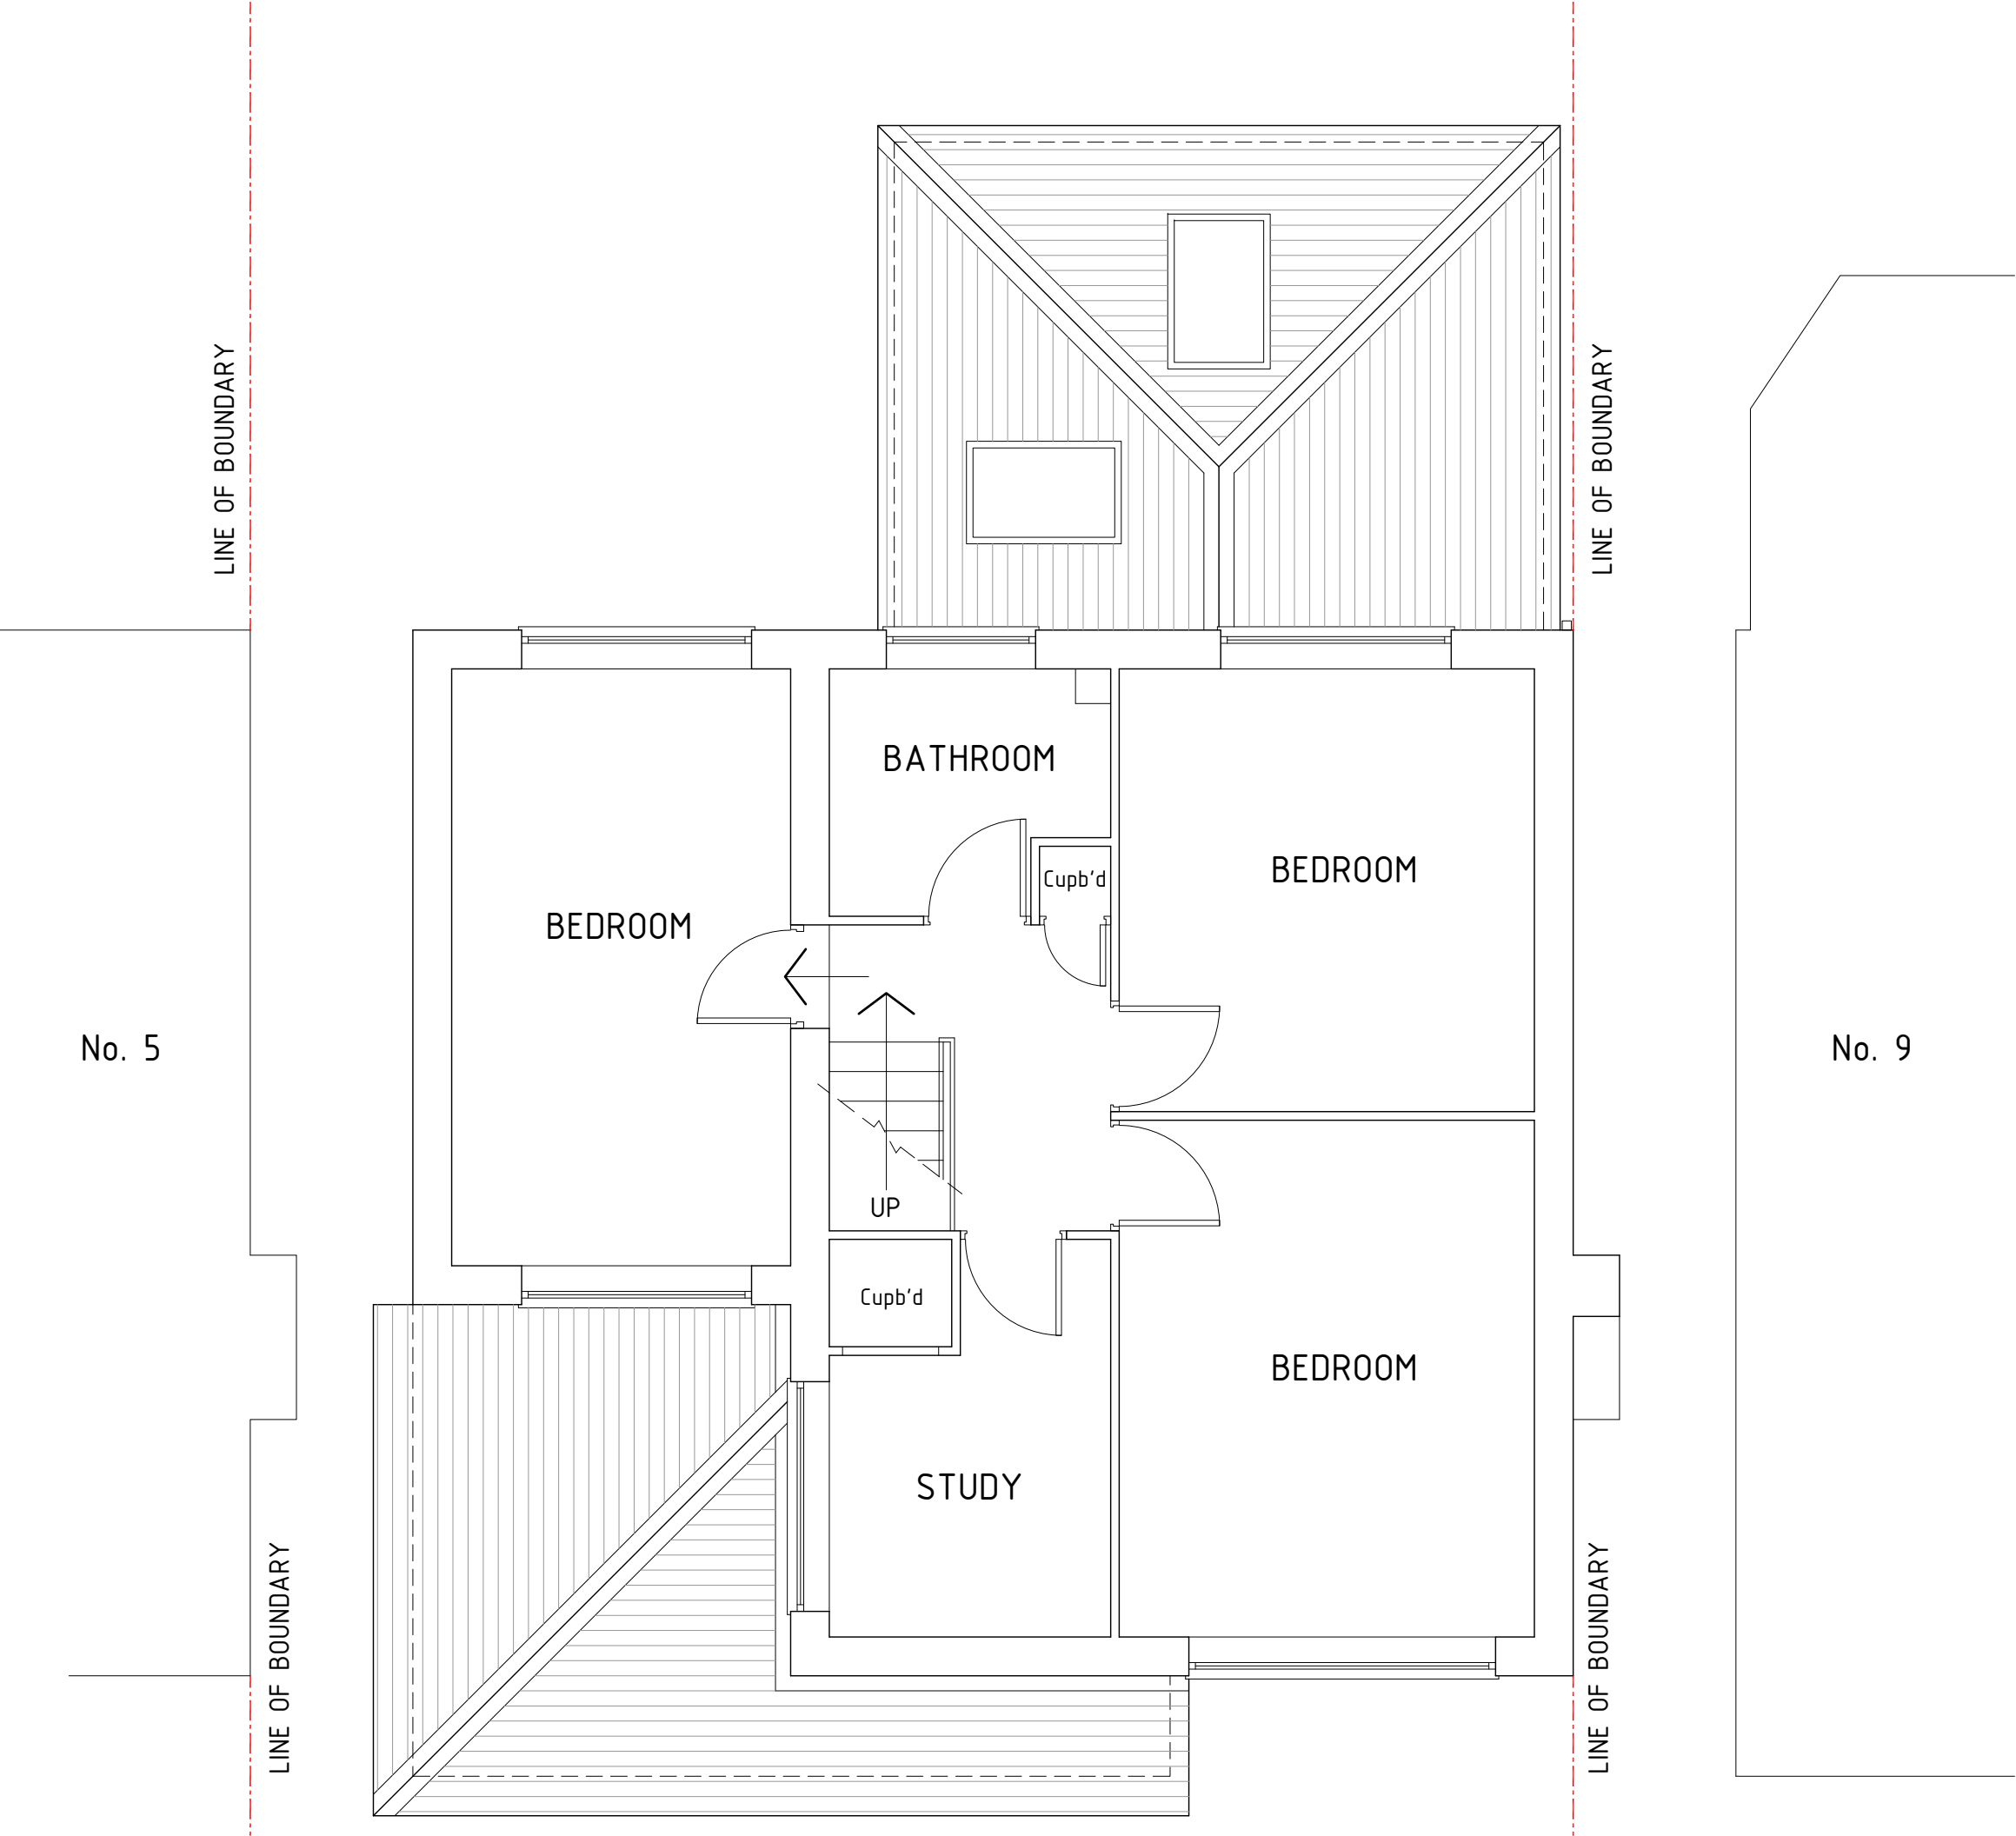

PROPOSED FIRST FLOOR PLAN


**NOTES:**

This drawing is to be read in conjunction with all related drawings. All dimensions must be checked and verified on site before commencing of any work or producing shop drawings. Do not scale from this drawing. The originator should be notified immediately of any discrepancy. This drawing is copyright and remains the property of HMR architects.



T +44(0)1706 840033  
M +44(0)770 752 0692  
E info@hmr-architects.co.uk  
[www.hmr-architects.co.uk](http://www.hmr-architects.co.uk)

|                                                      |                  |                          |
|------------------------------------------------------|------------------|--------------------------|
| CLIENT<br>Mr. A. Sargent & Ms. T. Ayrton             |                  |                          |
| PROJECT<br>7 Wood Hey Grove, Syke, Rochdale OL12 9TY |                  |                          |
| DRAWING<br>Proposed First Floor Plan                 |                  |                          |
| PROJECT NUMBER<br>2026.05.05_AS                      | DATE<br>MAY 2026 | SCALE<br>1:50 @ A3       |
| DRAWING NUMBER<br>008                                | REV.<br>-        | ISSUE STATUS<br>PLANNING |

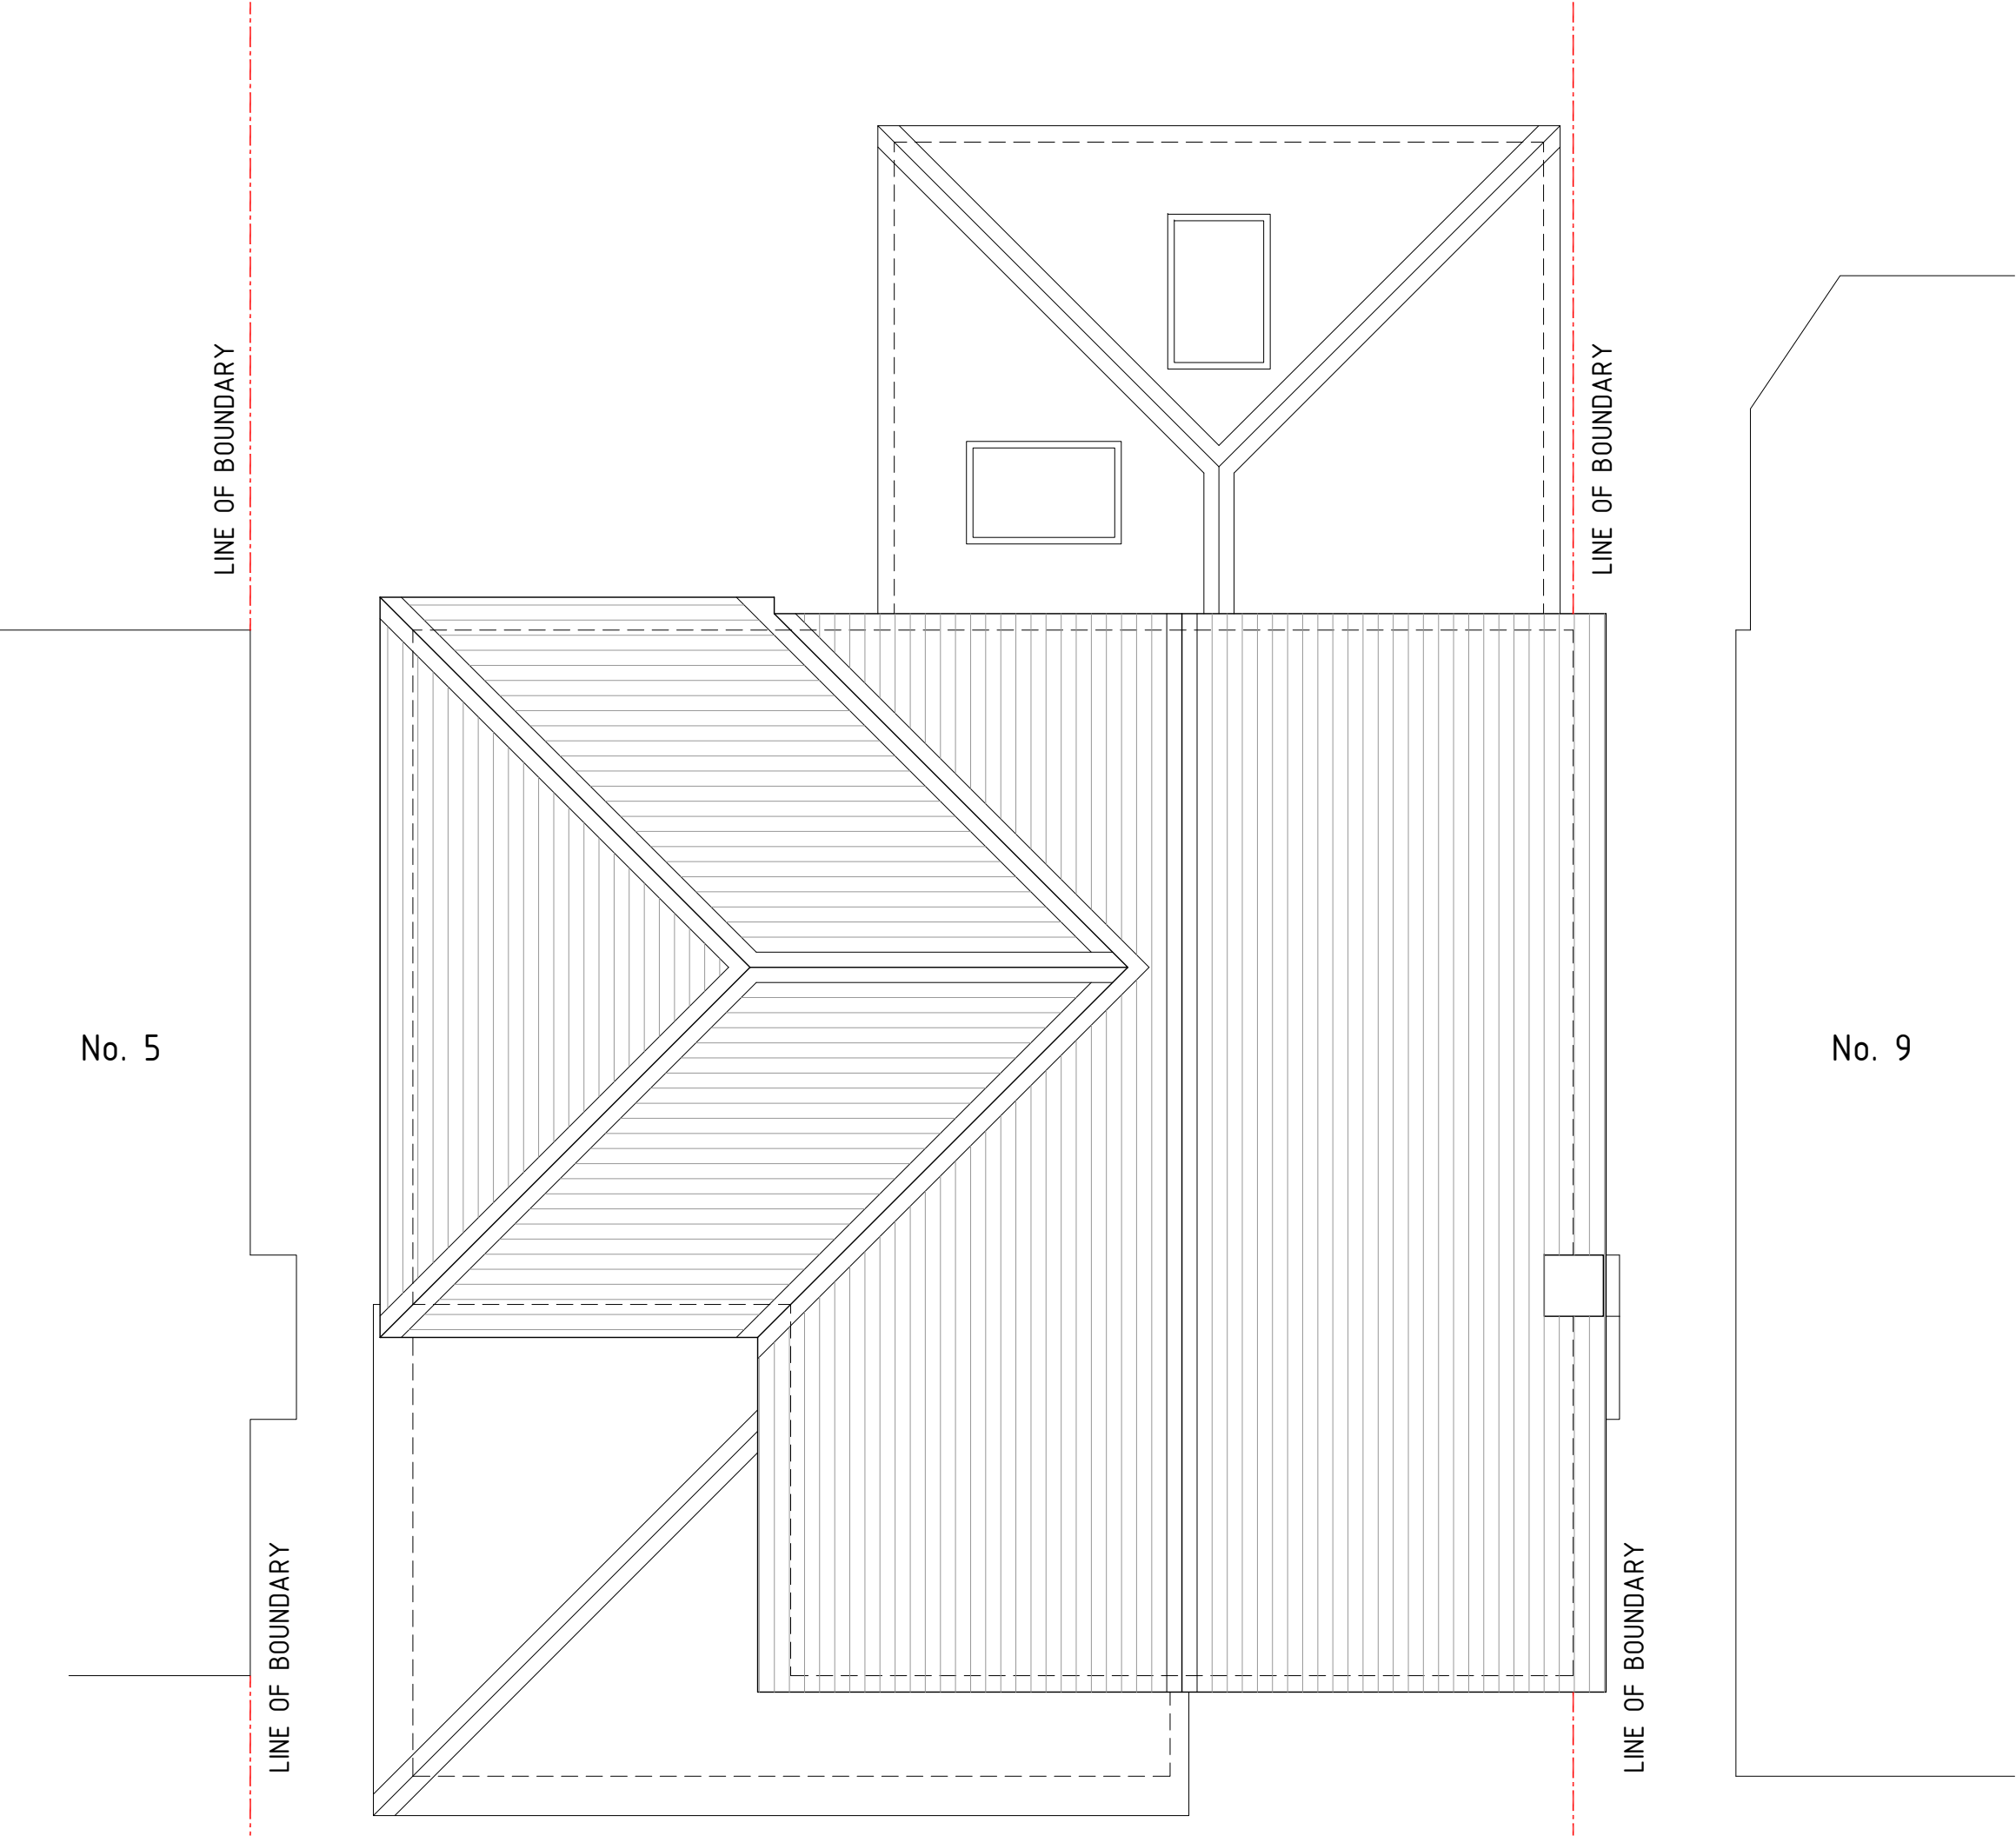

**NOTES:**

This drawing is to be read in conjunction with all related drawings.  
All dimensions must be checked and verified on site before commencing of any work or producing shop drawings. Do not scale from this drawing. The originator should be notified immediately of any discrepancy. This drawing is copyright and remains the property of HMR architects.



T +44(0)1706 840033  
M +44(0)770 752 0692  
E [info@hmr-architects.co.uk](mailto:info@hmr-architects.co.uk)  
[www.hmr-architects.co.uk](http://www.hmr-architects.co.uk)


|                                                      |                  |                          |
|------------------------------------------------------|------------------|--------------------------|
| CLIENT<br>Mr. A. Sargent & Ms. T. Ayrton             |                  |                          |
| PROJECT<br>7 Wood Hey Grove, Syke, Rochdale OL12 9TY |                  |                          |
| DRAWING<br>Proposed Roof Plan                        |                  |                          |
| PROJECT NUMBER<br>2026.05.05_AS                      | DATE<br>MAY 2026 | SCALE<br>1:50 @ A3       |
| DRAWING NUMBER<br>009                                | REV.<br>-        | ISSUE STATUS<br>PLANNING |

**NOTES:**


This drawing is to be read in conjunction with all related drawings.  
All dimensions must be checked and verified on site before commencing of any work or producing shop drawings. Do not scale from this drawing. The originator should be notified immediately of any discrepancy. This drawing is copyright and remains the property of HMR architects.



PROPOSED FRONT ELEVATION

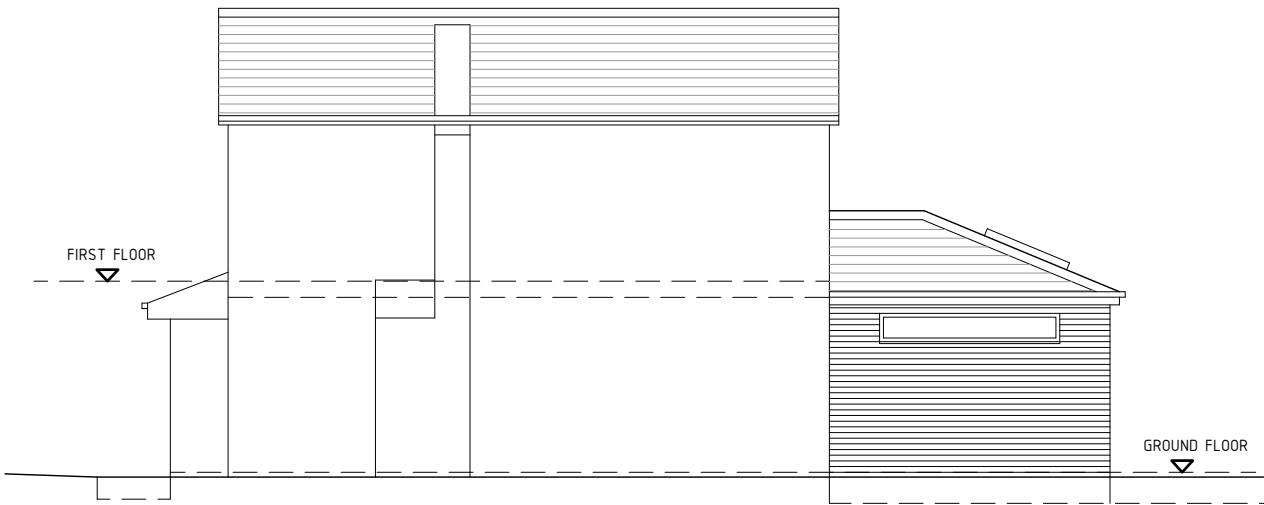

PROPOSED SIDE ELEVATION

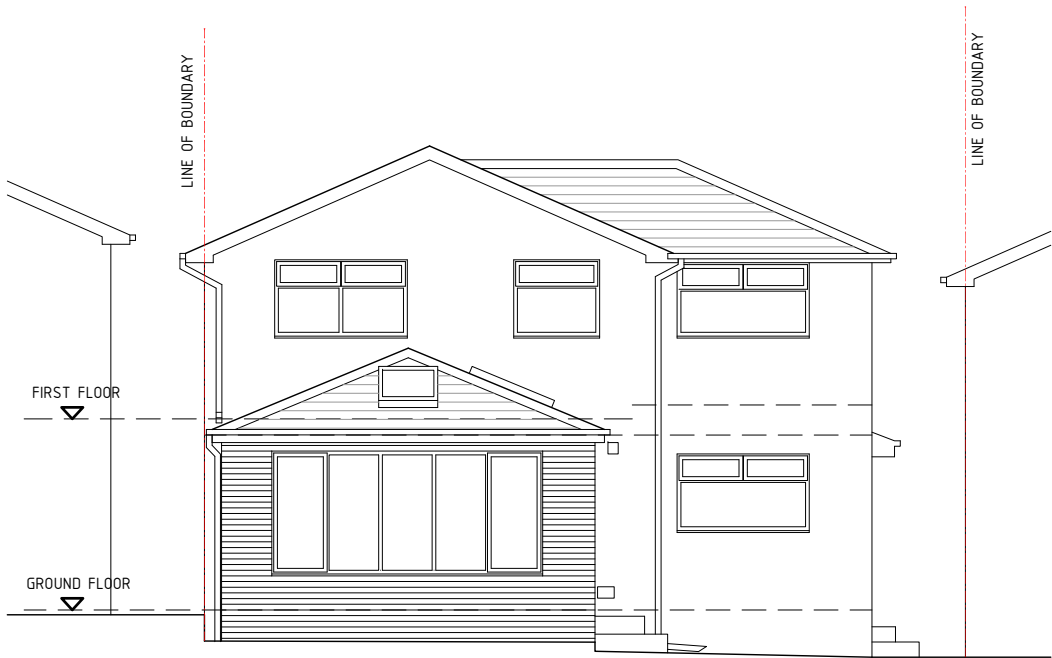

PROPOSED REAR ELEVATION



PROPOSED SIDE ELEVATION

**MATERIALS:**

New external walls to be brickwork to match existing.  
New roof to match appearance of existing roof tiles.  
New windows and doors to be double glazed PVCu.  
All rainwater goods shown indicatively and may have to change following further site investigation.



T +44(0)1706 840033  
M +44(0)770 752 0692  
E [info@hmr-architects.co.uk](mailto:info@hmr-architects.co.uk)  
[www.hmr-architects.co.uk](http://www.hmr-architects.co.uk)

|                                                      |                  |                          |
|------------------------------------------------------|------------------|--------------------------|
| CLIENT<br>Mr. A. Sargent & Ms. T. Ayrton             |                  |                          |
| PROJECT<br>7 Wood Hey Grove, Syke, Rochdale OL12 9TY |                  |                          |
| DRAWING<br>Proposed Elevations                       |                  |                          |
| PROJECT NUMBER<br>2026.05.05_AS                      | DATE<br>MAY 2026 | SCALE<br>1:100 @ A3      |
| DRAWING NUMBER<br>010                                | REV.<br>-        | ISSUE STATUS<br>PLANNING |