


Notes
Designer takes no responsibility for any dimensions obtained by scaling from this drawing. If no dimension is shown the recipient must ascertain the dimension specifically from the Designer or by site measurement. Supplying this drawing in digital form is solely for convenience and no reliance may be placed on digital data. All data must be checked against hard copy. Dimensions must be checked on site. Any discrepancies must be reported to the Designer immediately.

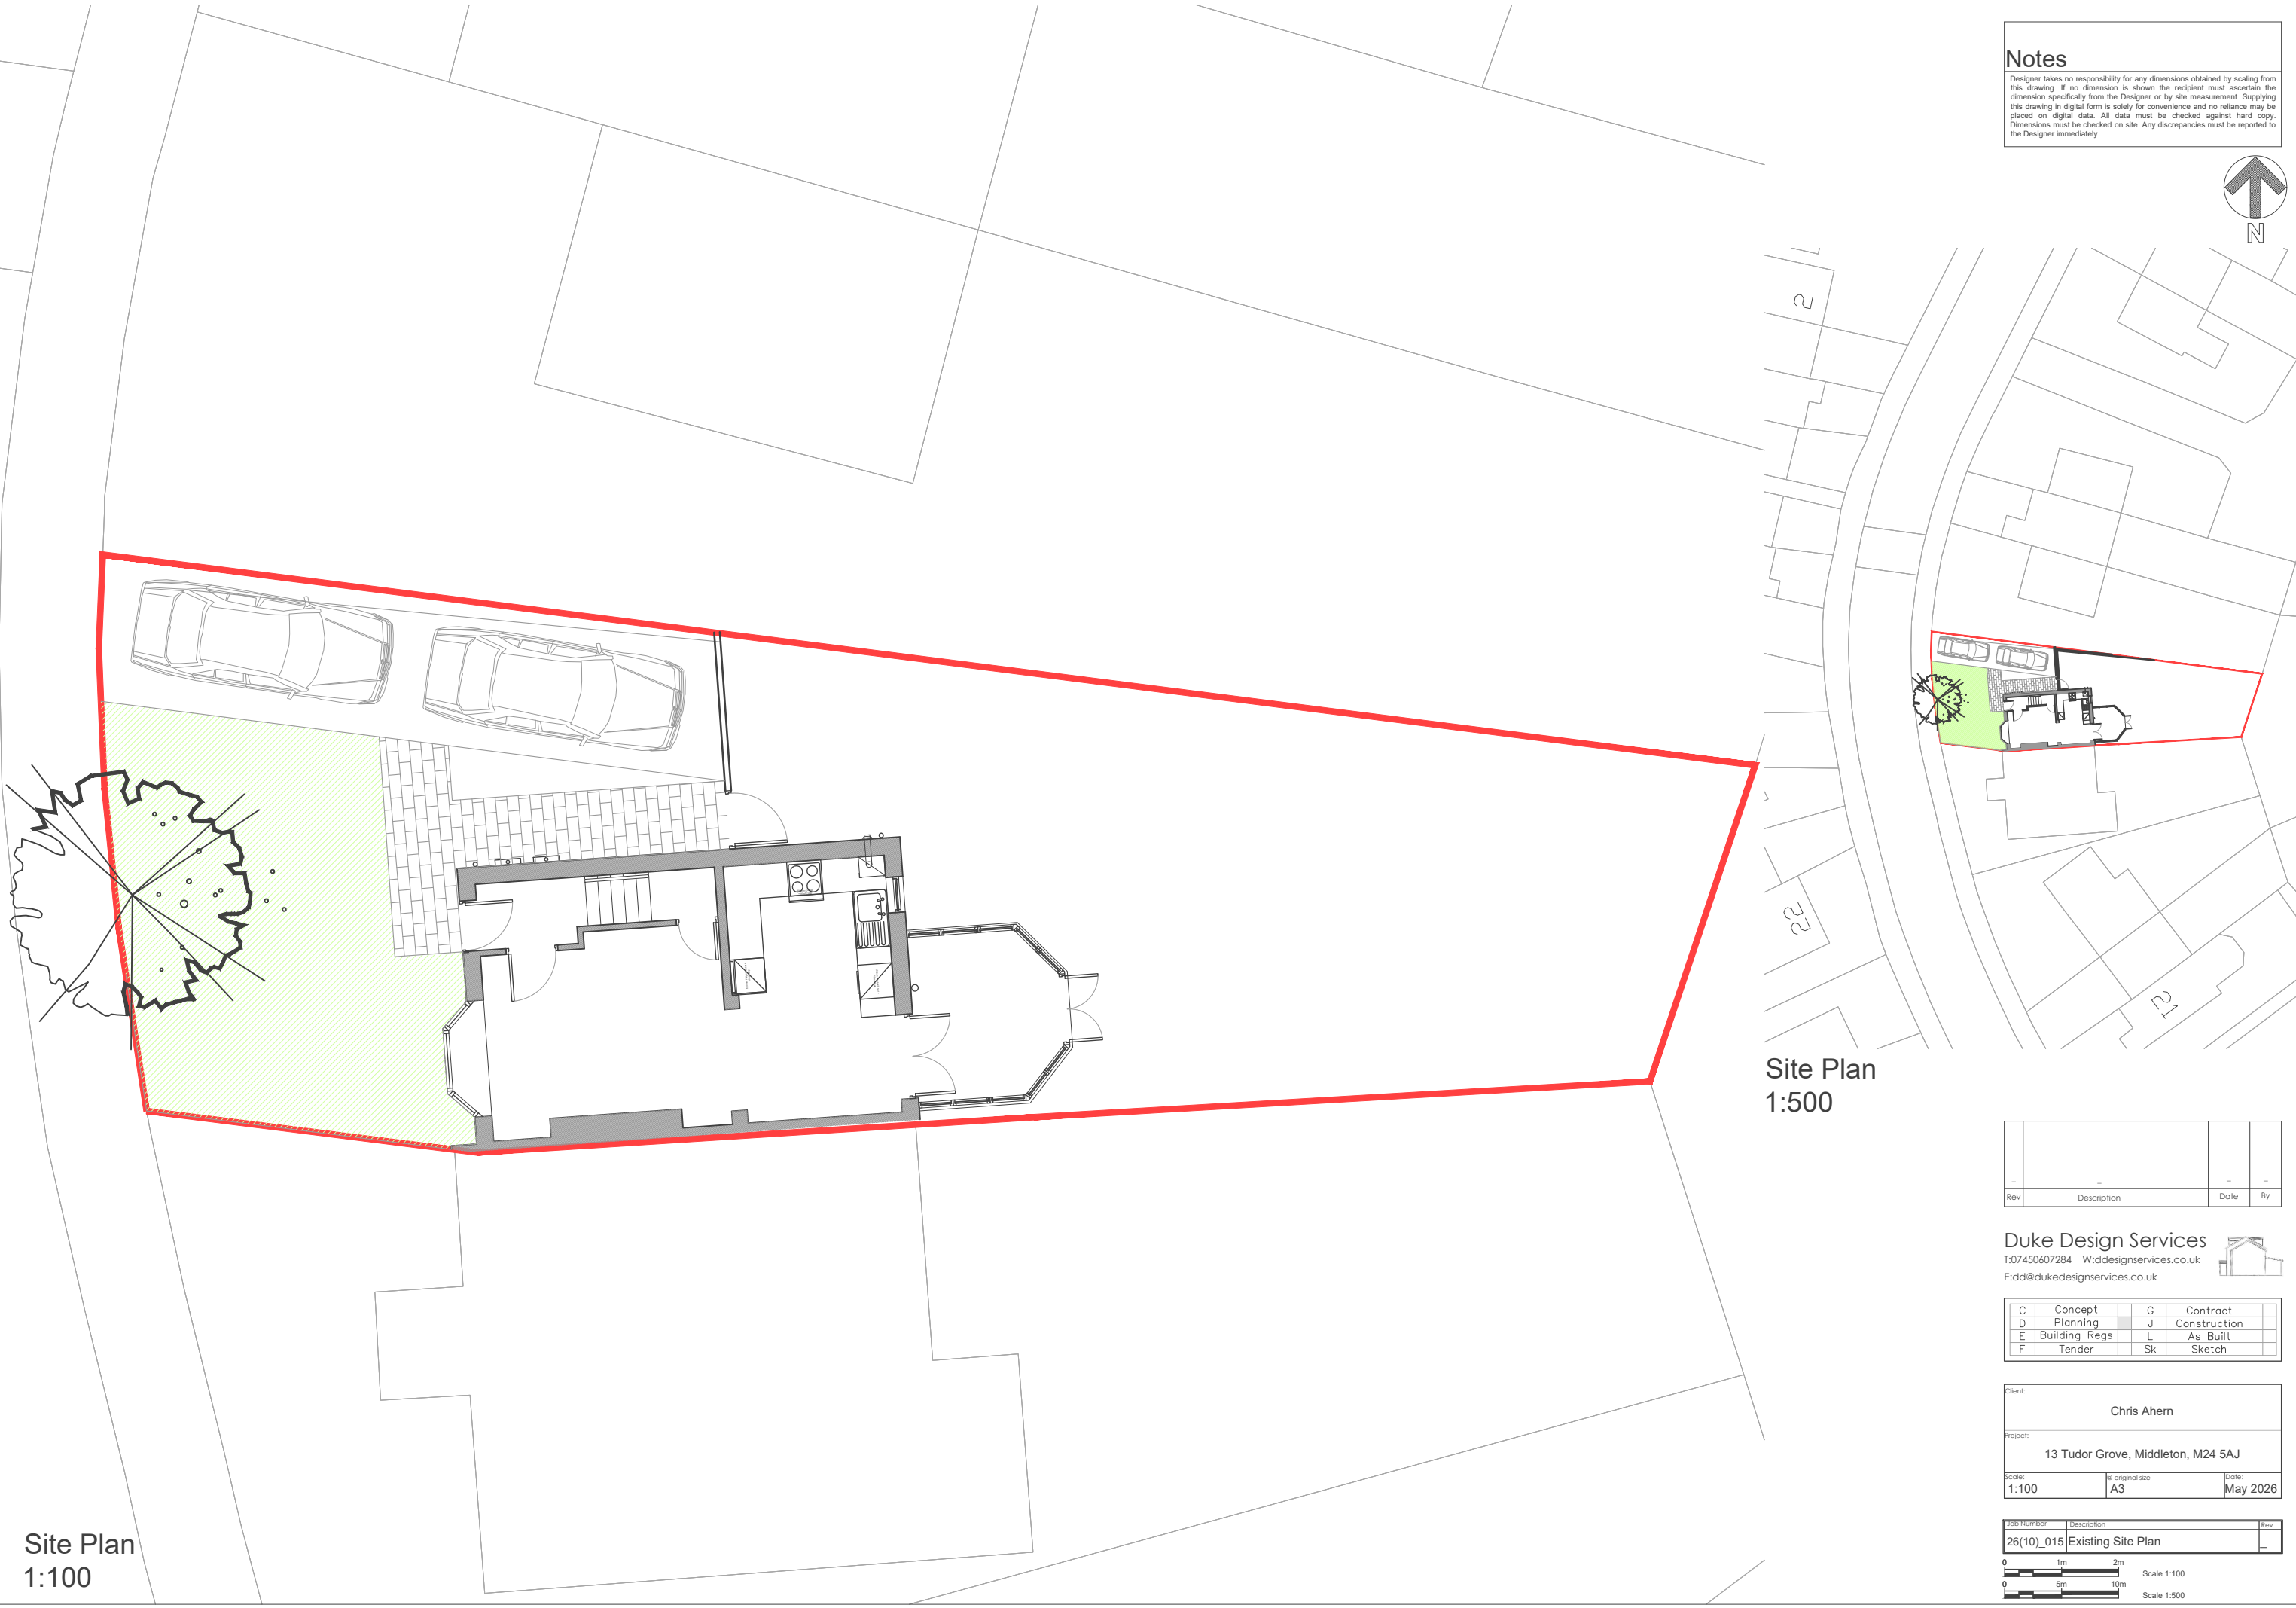

Site Plan
1:500

Site Plan
1:100

Rev	Description	Date	By

Duke Design Services
T:07450607284 W:ddesignservices.co.uk
E:dd@dukedesignservices.co.uk



C	Concept	G	Contract	
D	Planning	J	Construction	
E	Building Regs	L	As Built	
F	Tender	Sk	Sketch	

Client:		
Chris Ahern		
Project:		
13 Tudor Grove, Middleton, M24 5AJ		
Scale:	Is original size	Date:
1:100	A3	May 2026

Job Number	Description	Rev
26(10)_015	Existing Site Plan	

0 1m 2m

0 5m 10m

Scale 1:100
Scale 1:500