





Front Elevation  
1 : 50




Rear Elevation  
1 : 50

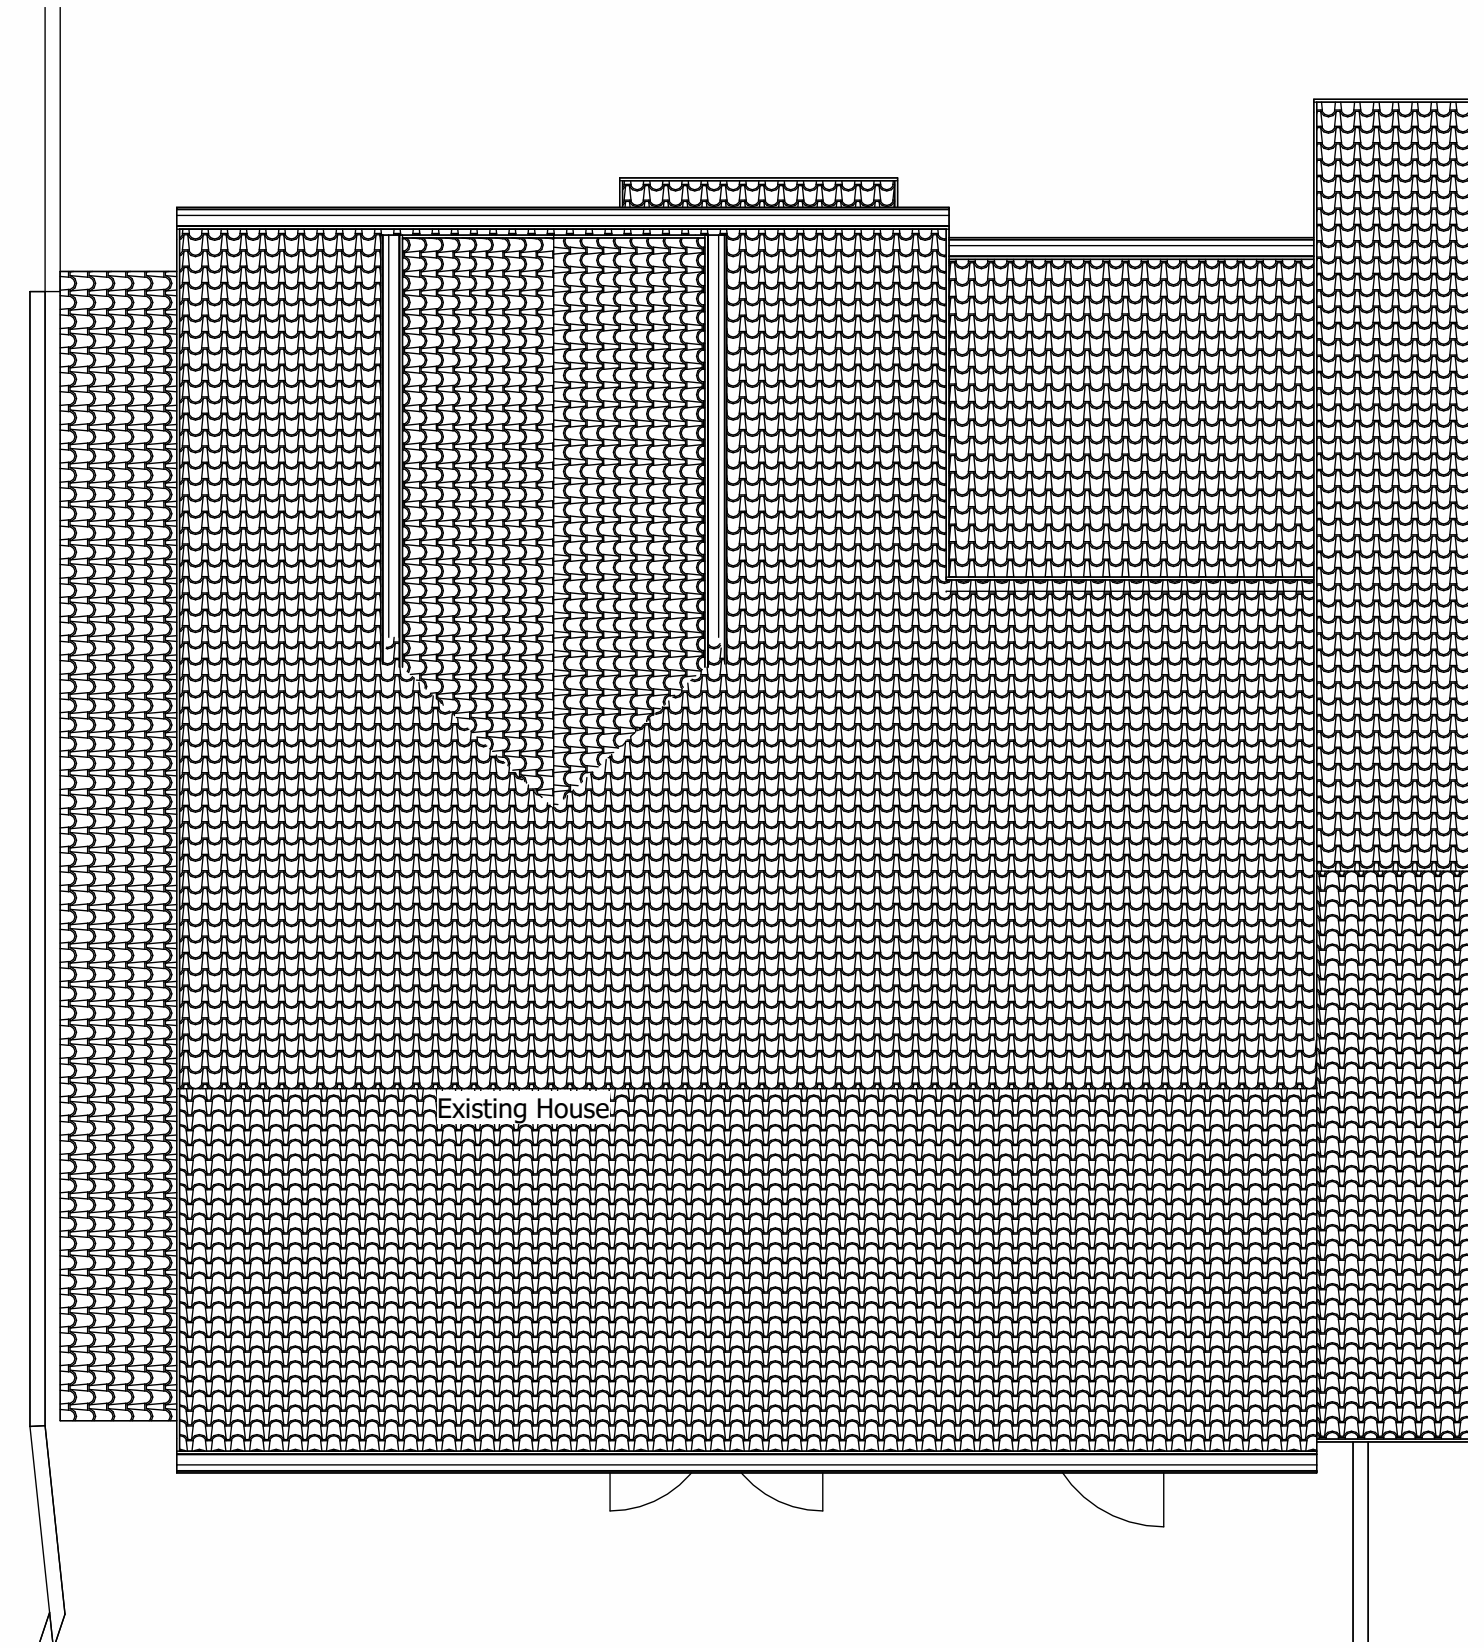


Roof Plan  
1 : 50

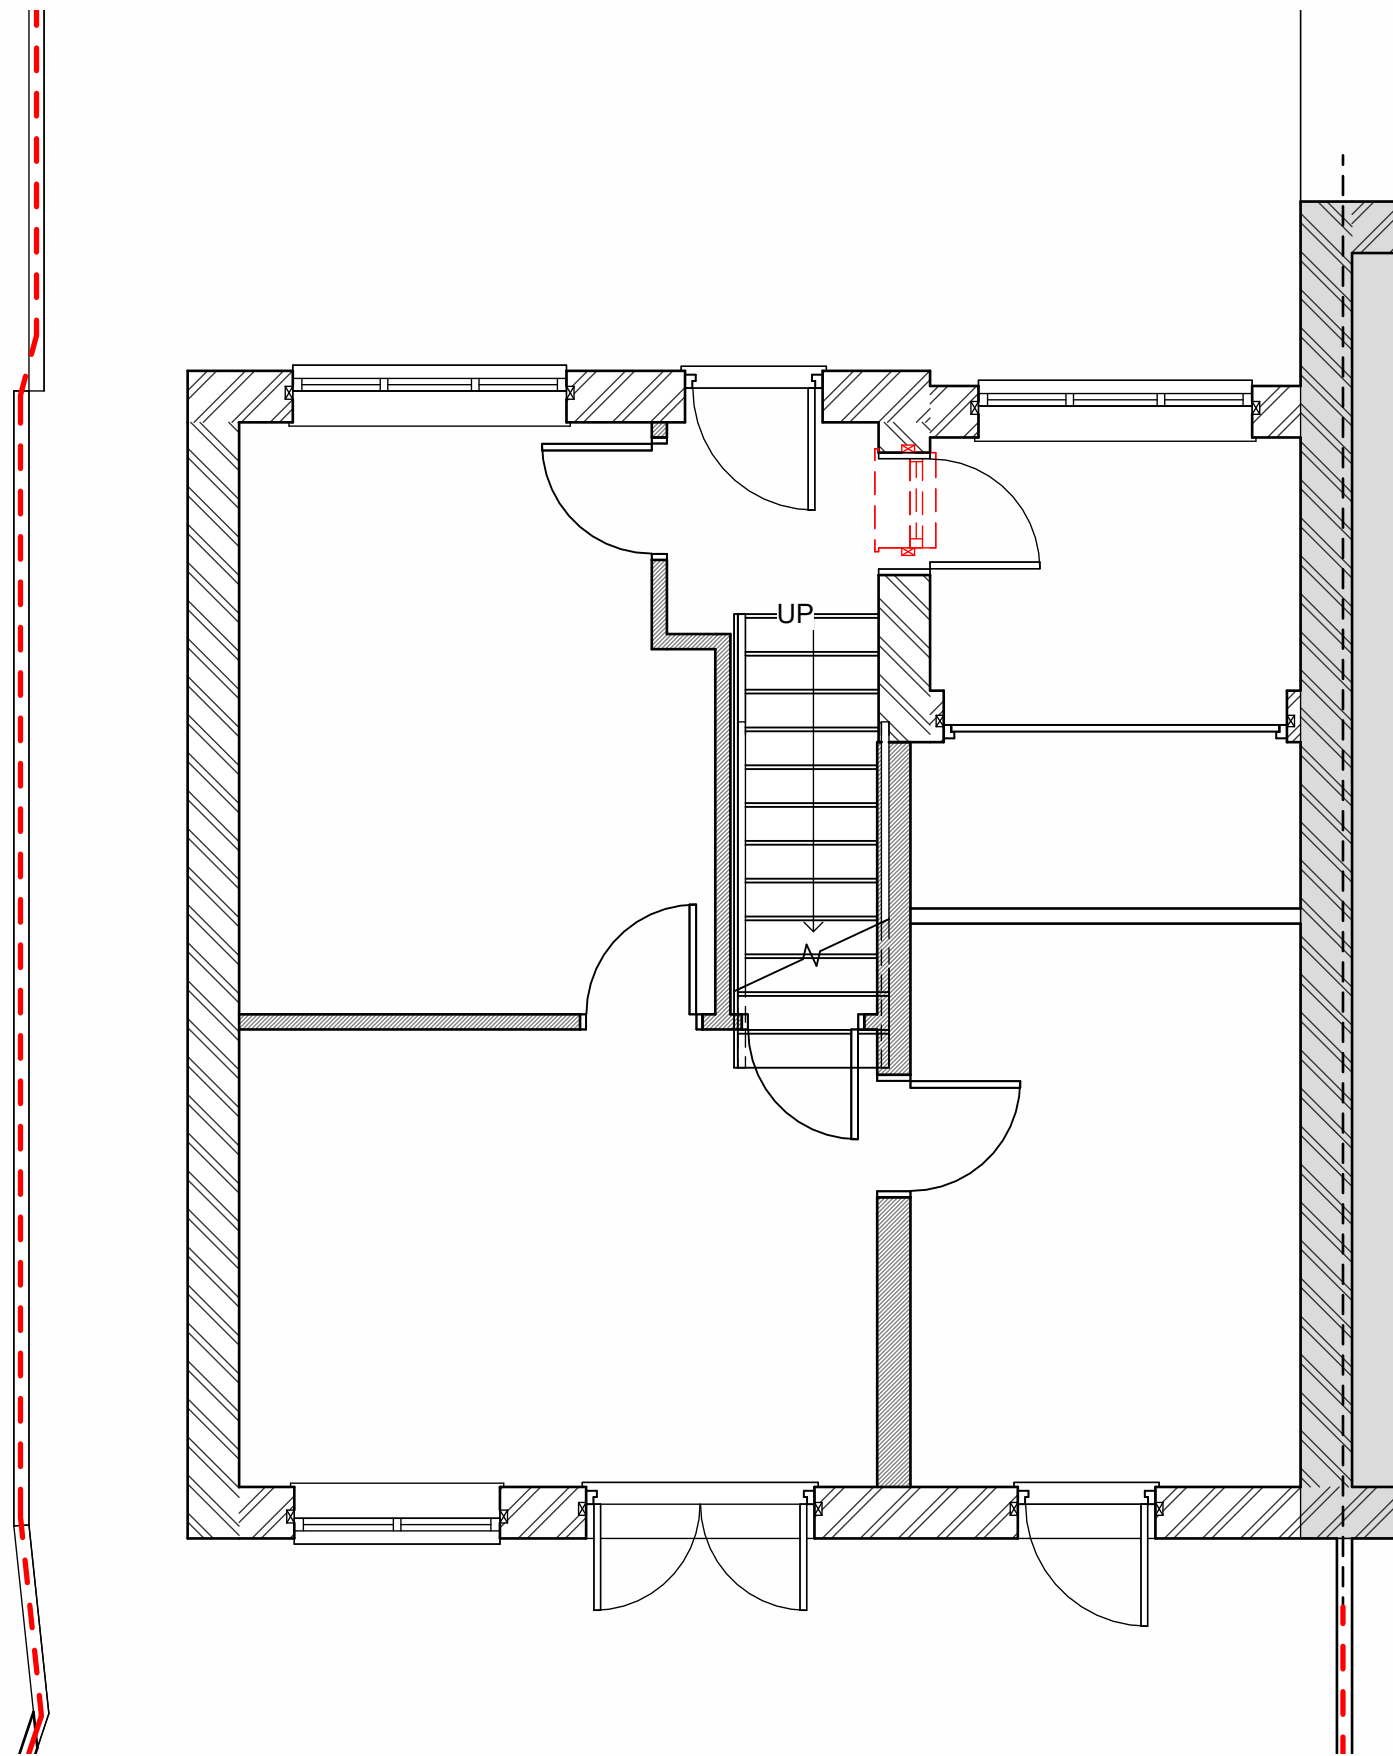

Ground Floor Plan  
1 : 50

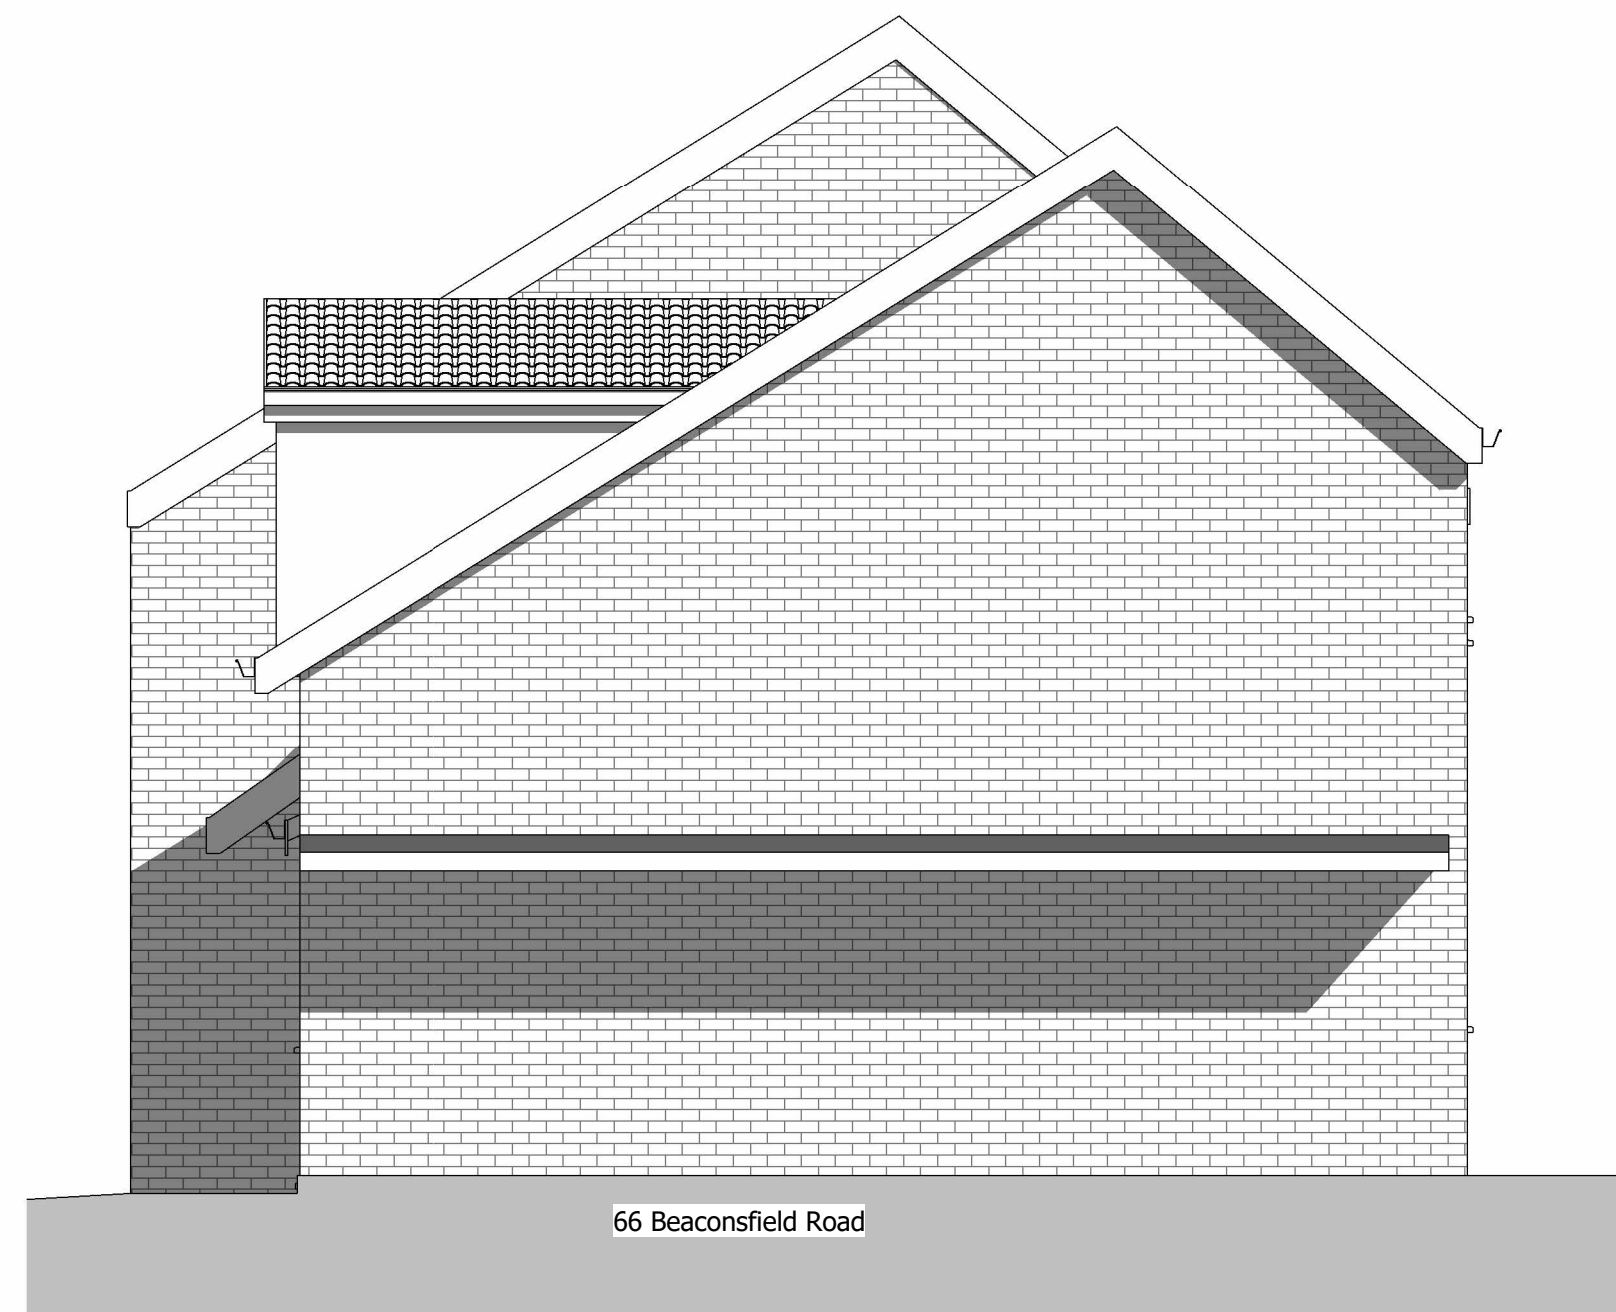

Side Elevation  
1 : 50

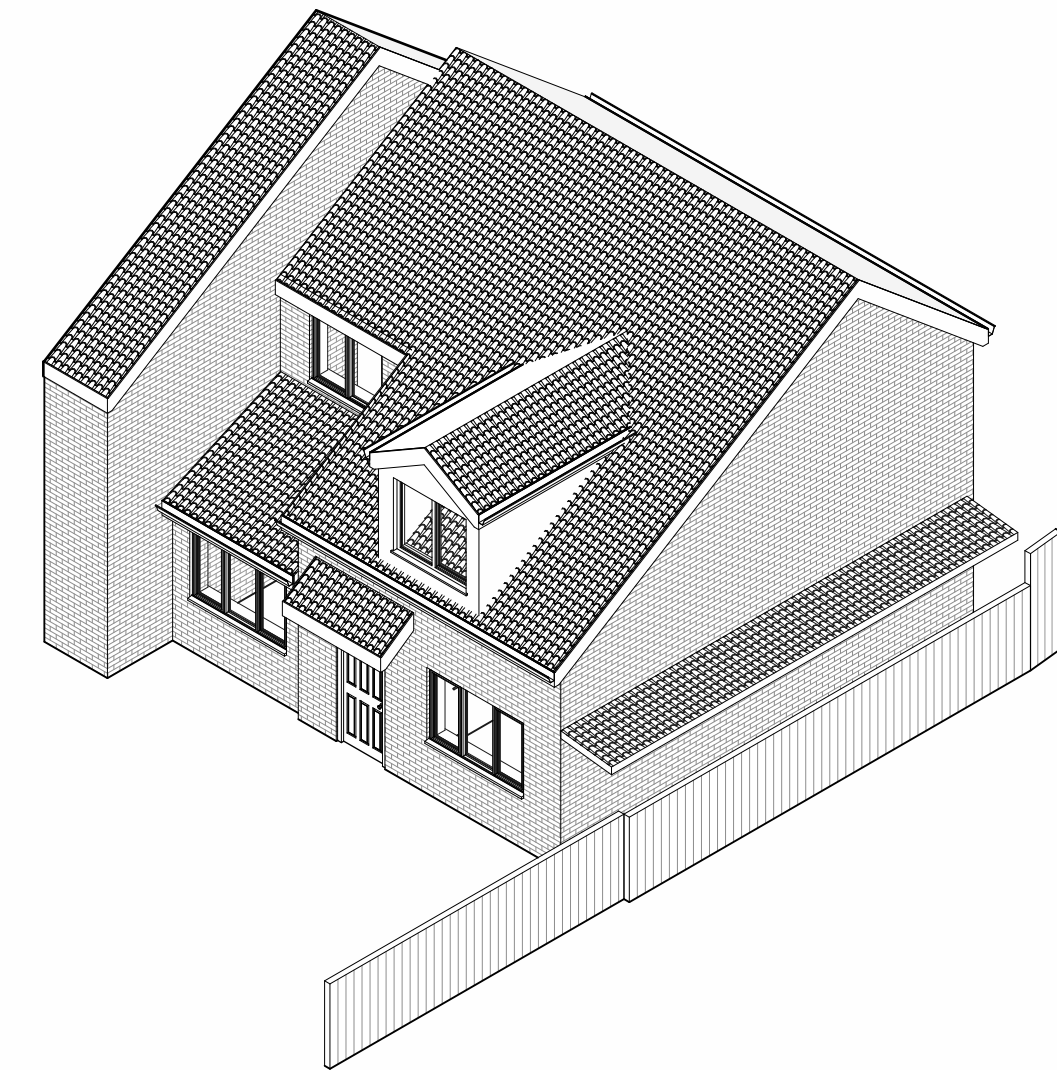

3D View

| Revision                                                                                | Description                |
|-----------------------------------------------------------------------------------------|----------------------------|
| Location<br><b>Mr&amp;Mrs Vilmoznyi</b><br>66 Beaconsfield Road<br>Rochdale<br>OL11 2WE |                            |
| Title<br>Existing Plans and elevations                                                  |                            |
| Scale<br>1 : 50 @A1                                                                     | Drawing No.<br>0000-00 P04 |
| Revision                                                                                |                            |