





Front Elevation
1 : 50




Rear Elevation
1 : 50

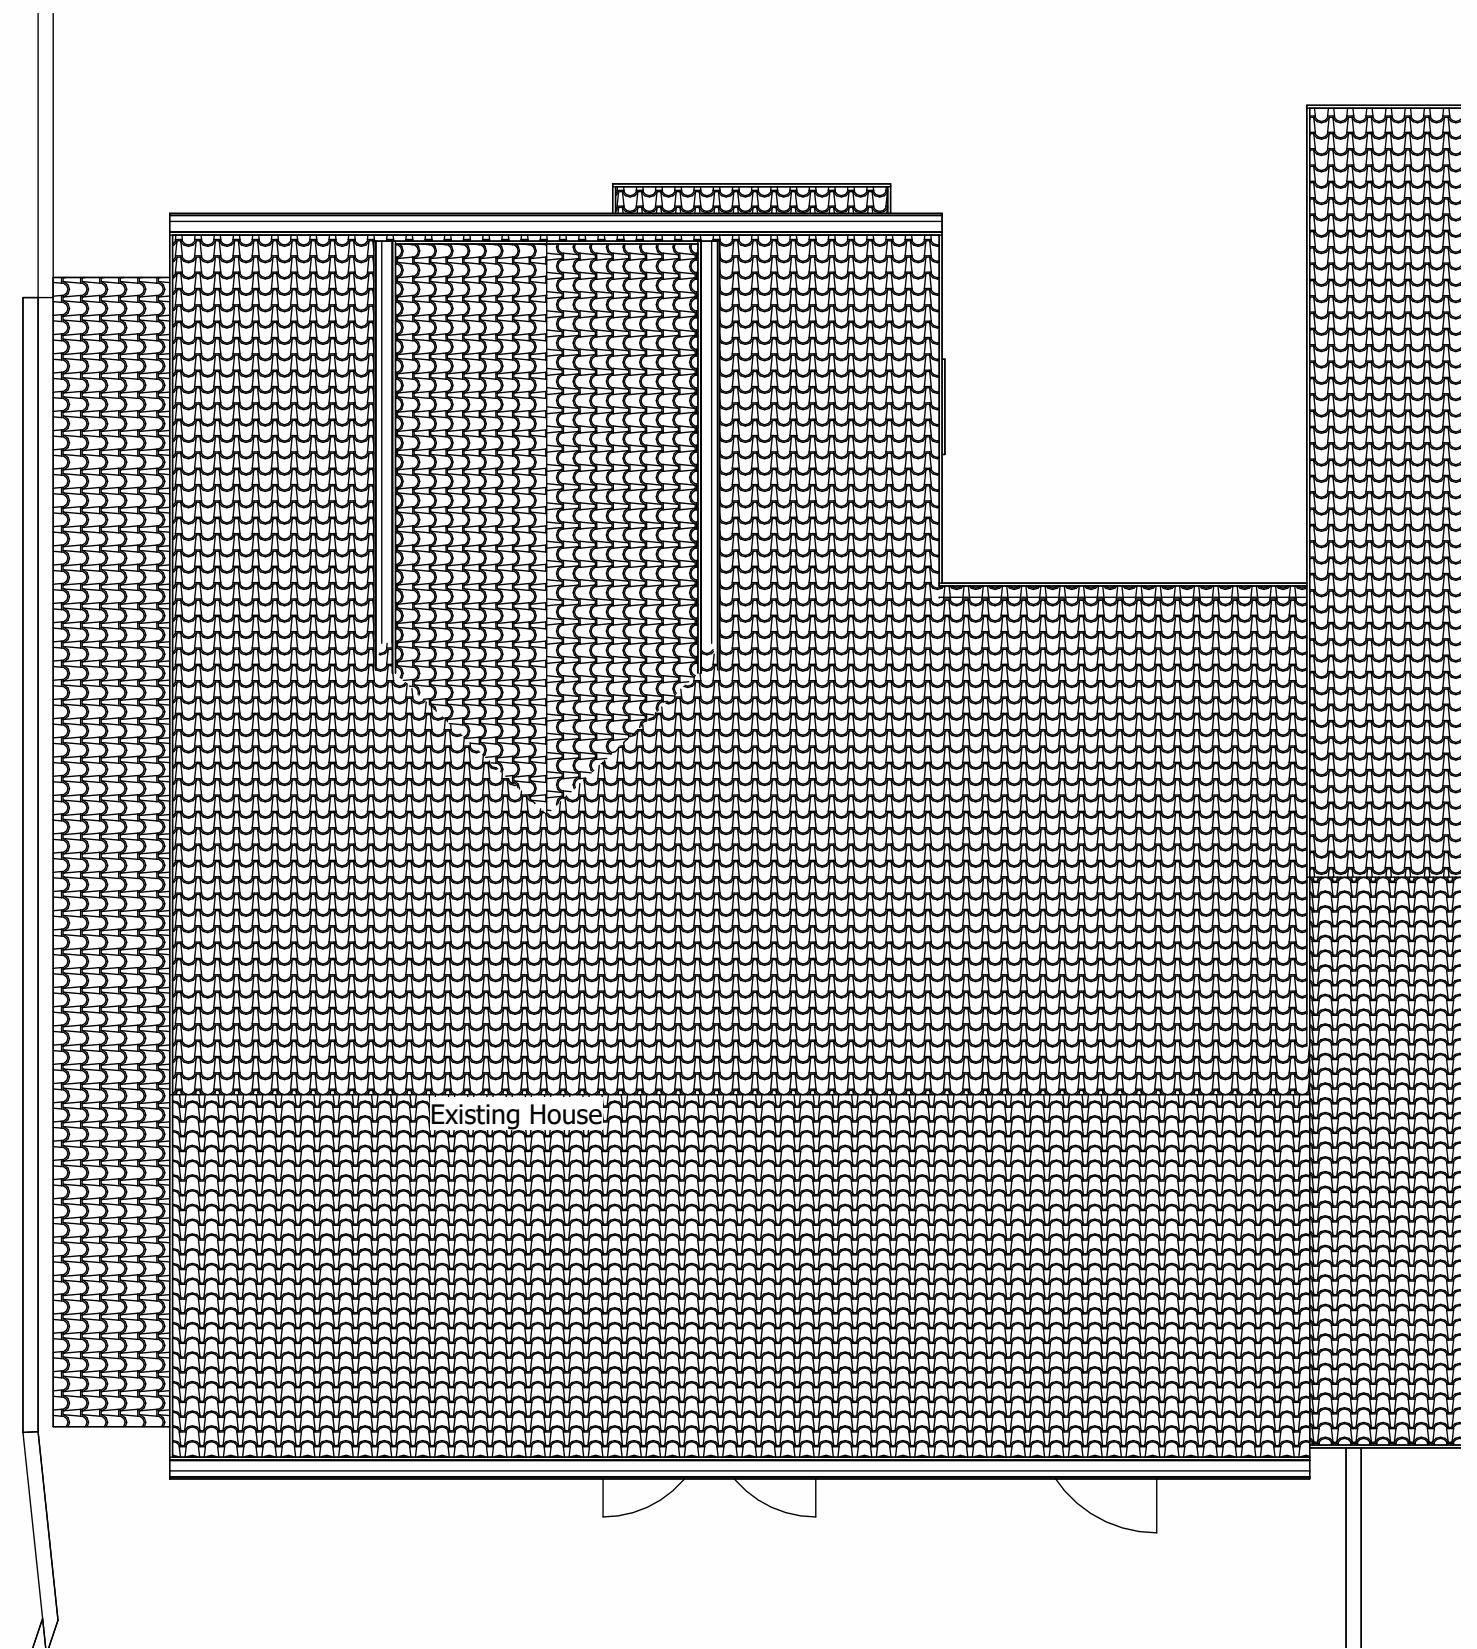


Roof Plan
1 : 50

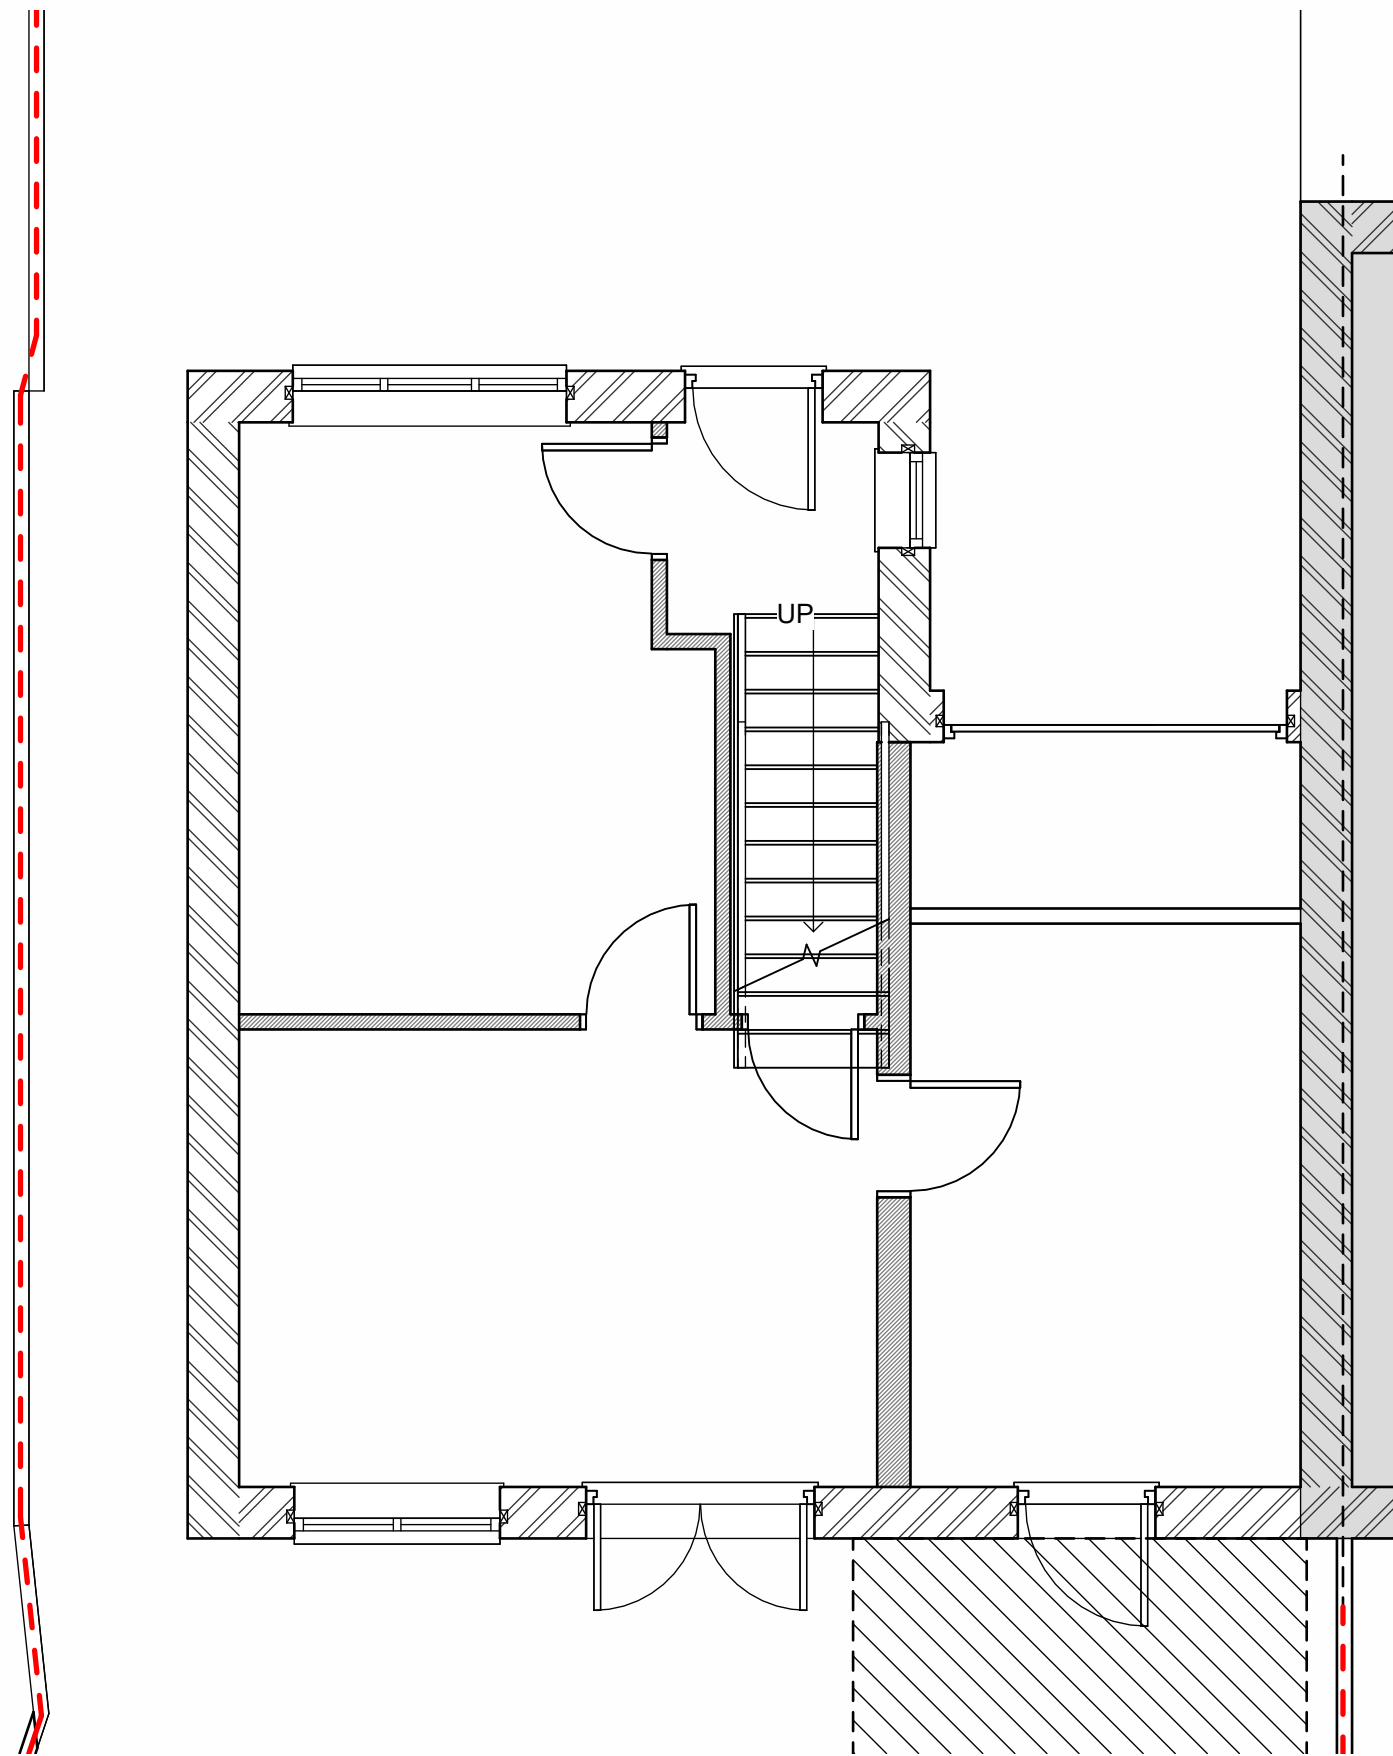

Ground Floor Plan
1 : 50

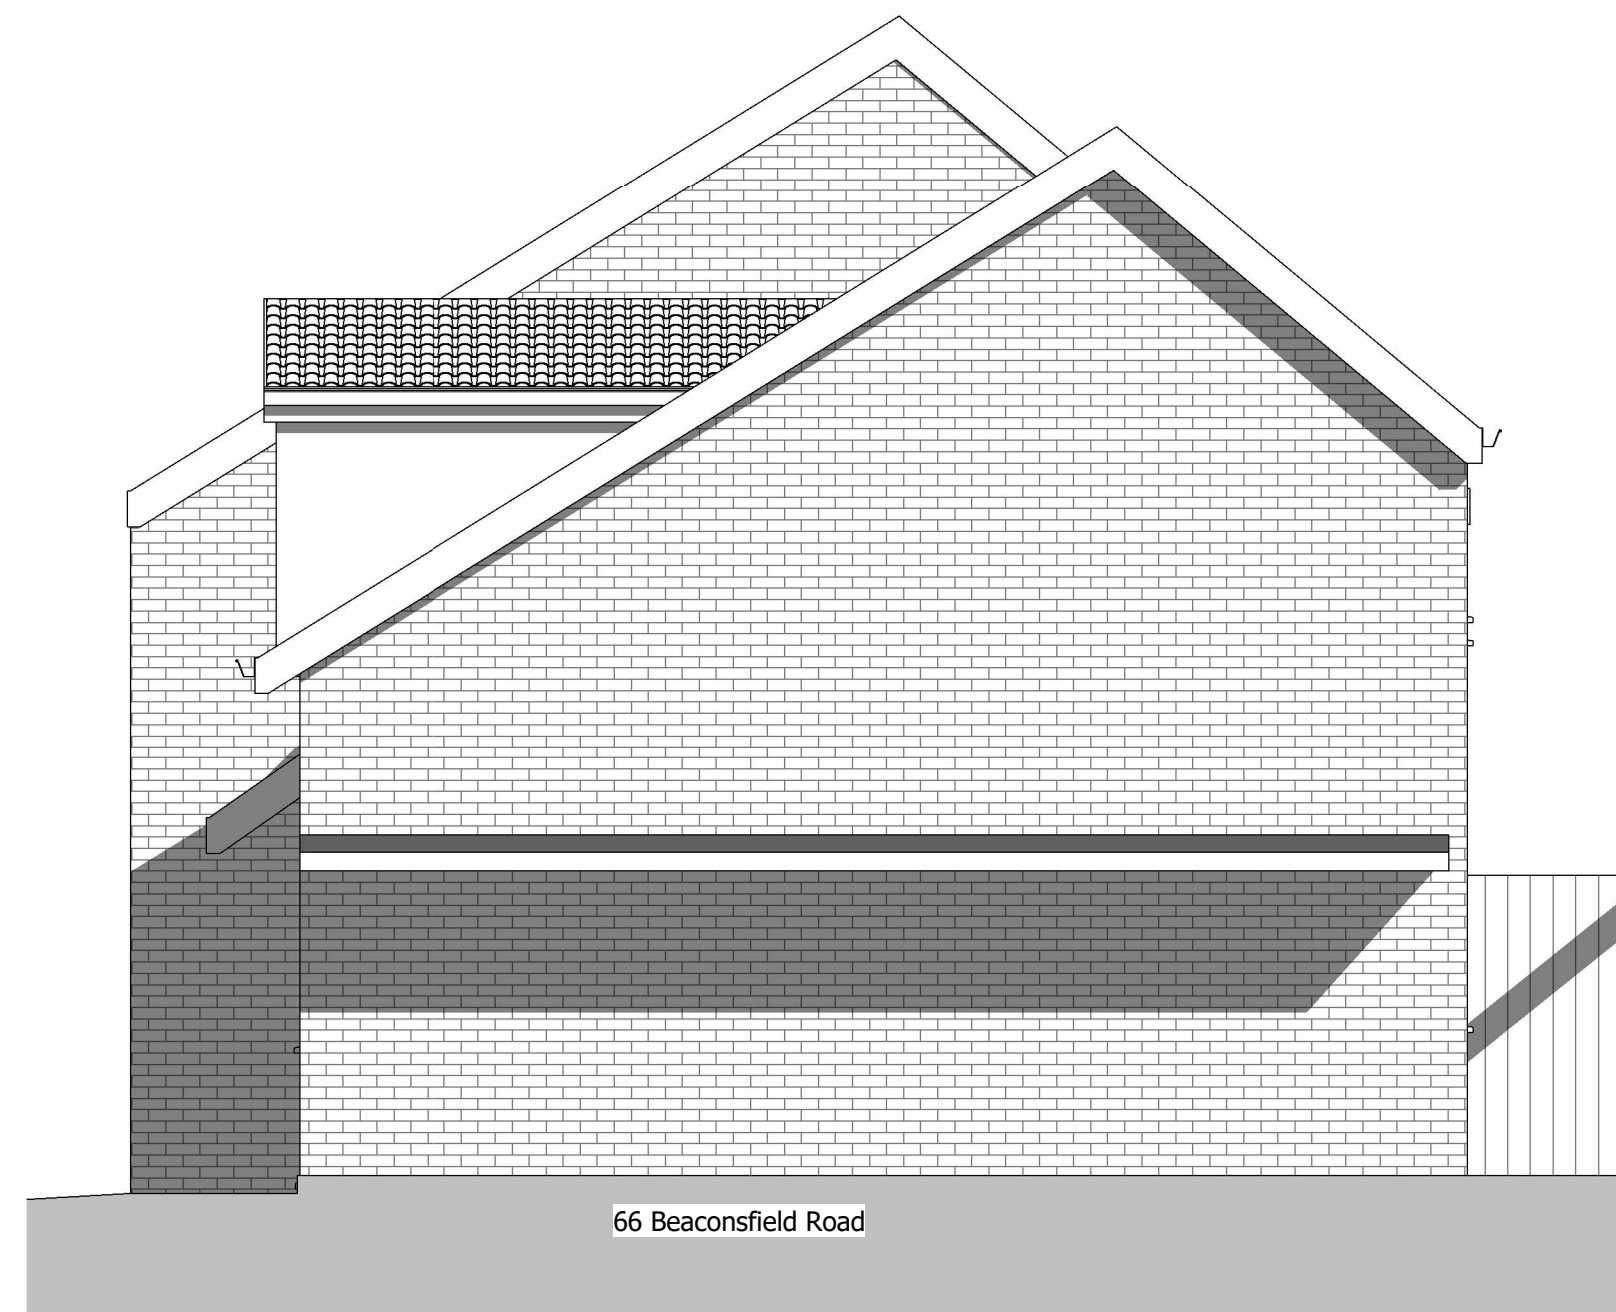

Side Elevation
1 : 50

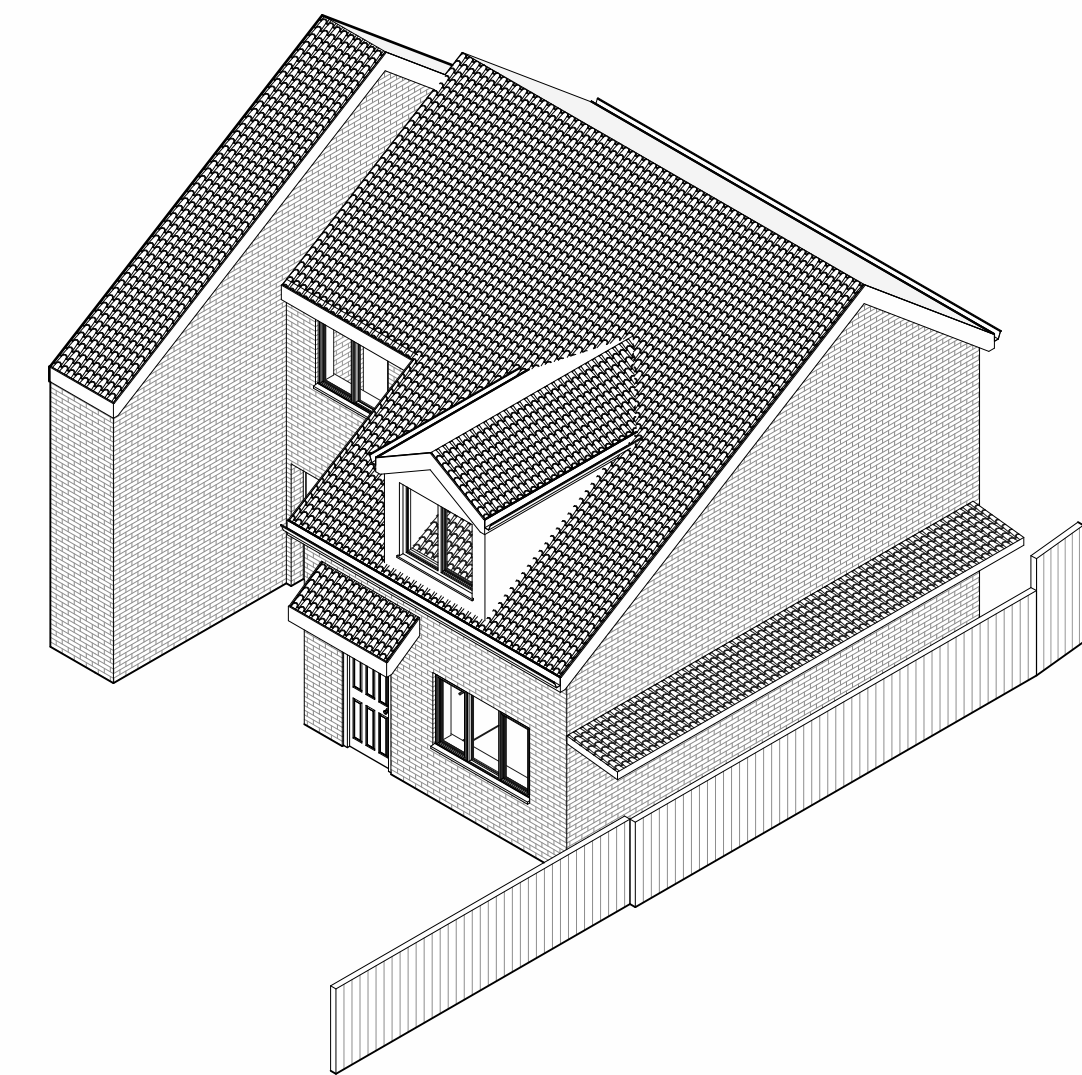

3D View

Revision		Description			
Location					
Mr&Mrs Vilmoznyi 66 Beaconsfield Road Rochdale OL11 2WE					
Title					
Existing Plans and elevations					
Scale		Drawing No.		Revision	
1 : 50 @A1		0000-00 P03			