




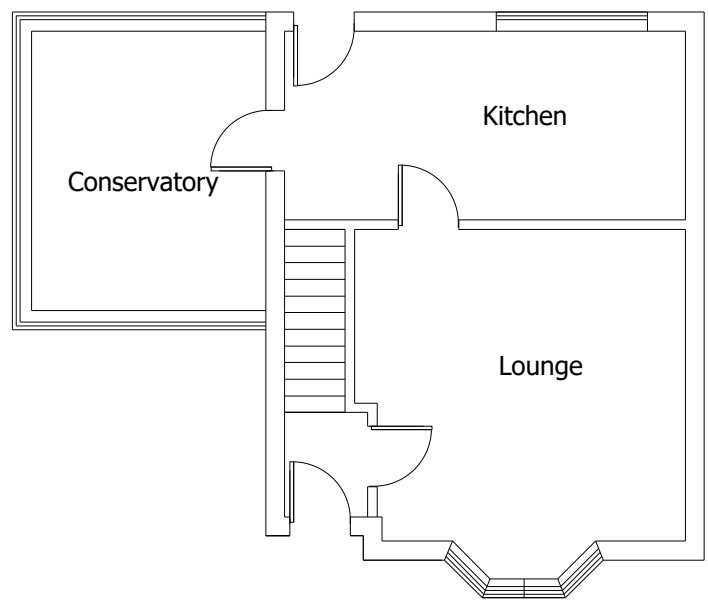


EXISTING GROUND FLOOR

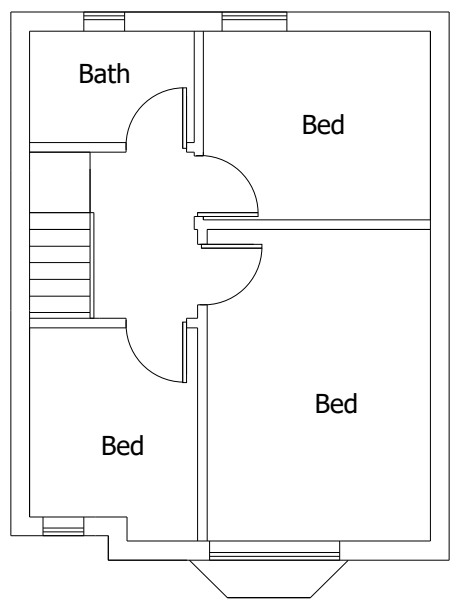

EXISTING FIRST FLOOR

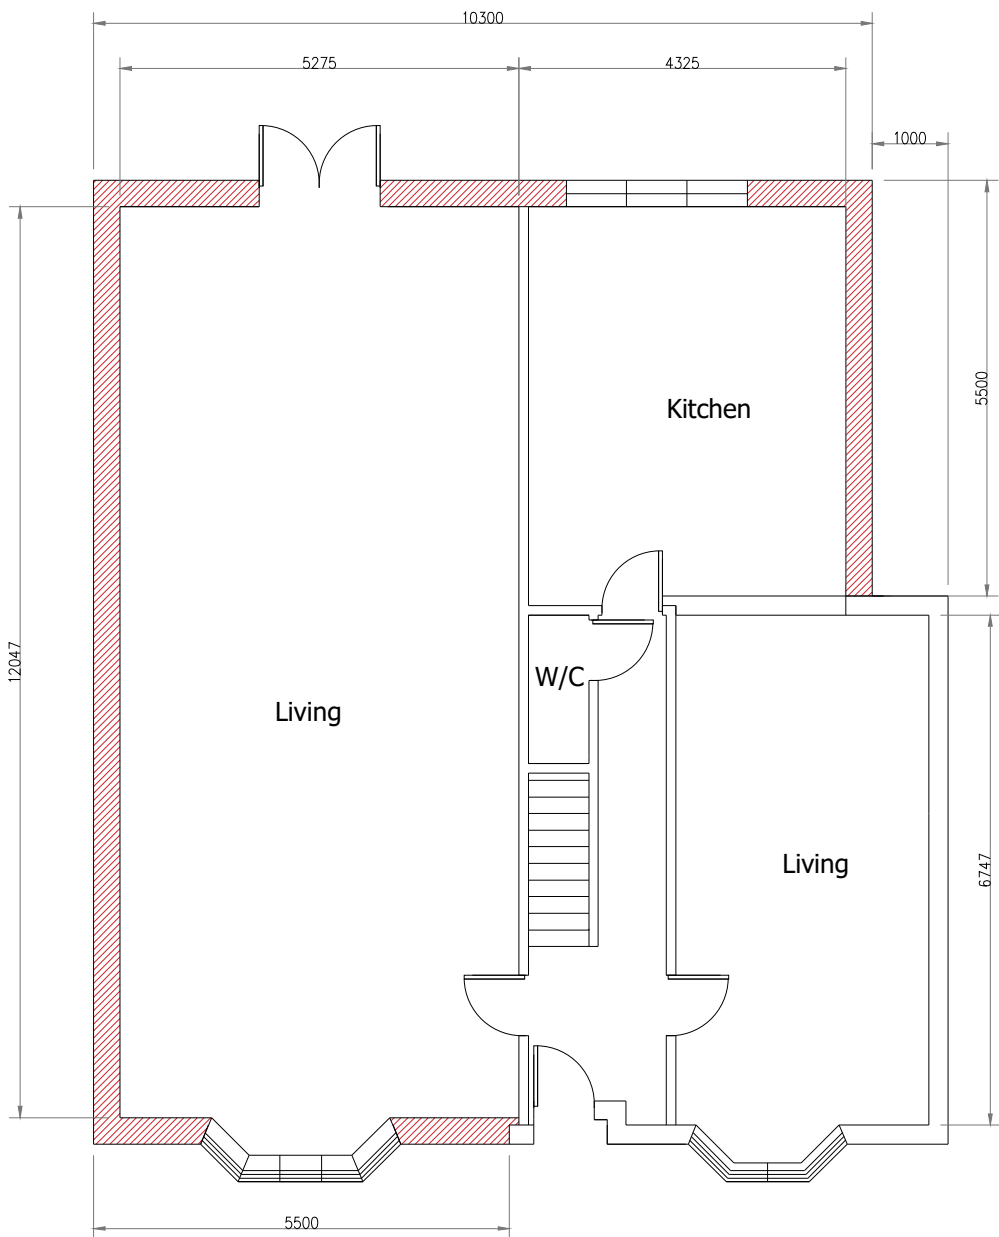

PORPOSED GROUND FLOOR

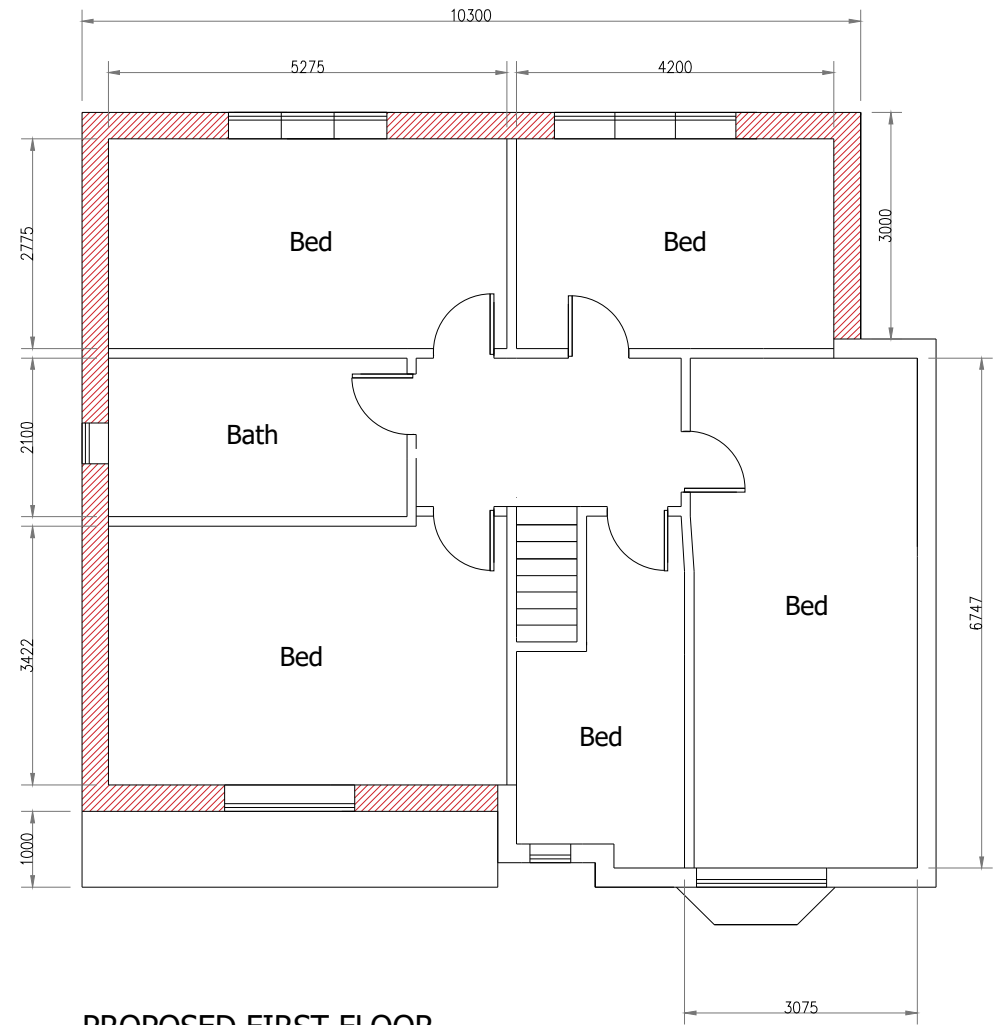

PROPOSED FIRST FLOOR



SITE PLAN (1:200)




EXISTING FRONT ELEVATION



EXISTING REAR ELEVATION




EXISTING SIDE ELEVATION

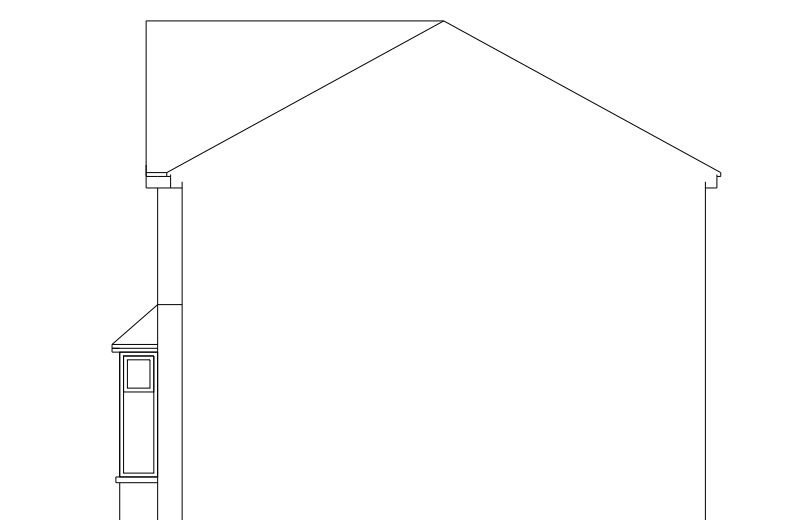


EXISTING SIDE ELEVATION




PROPOSED FRONT ELEVATION

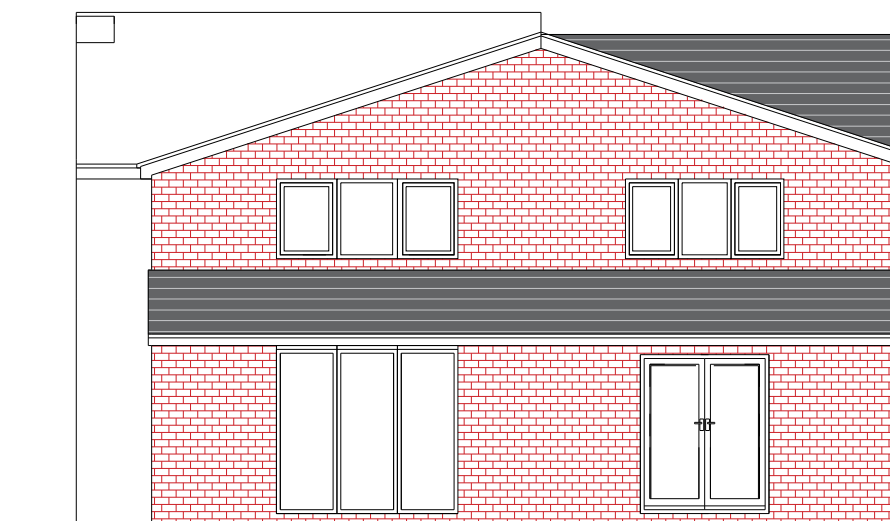

PROPOSED REAR ELEVATION

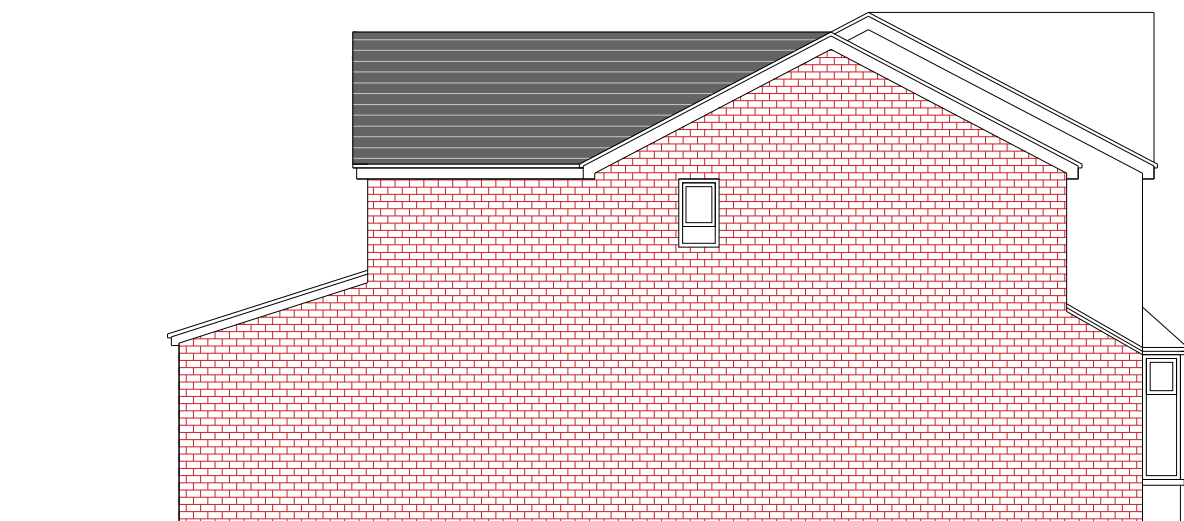



PROPOSED SIDE ELEVATION

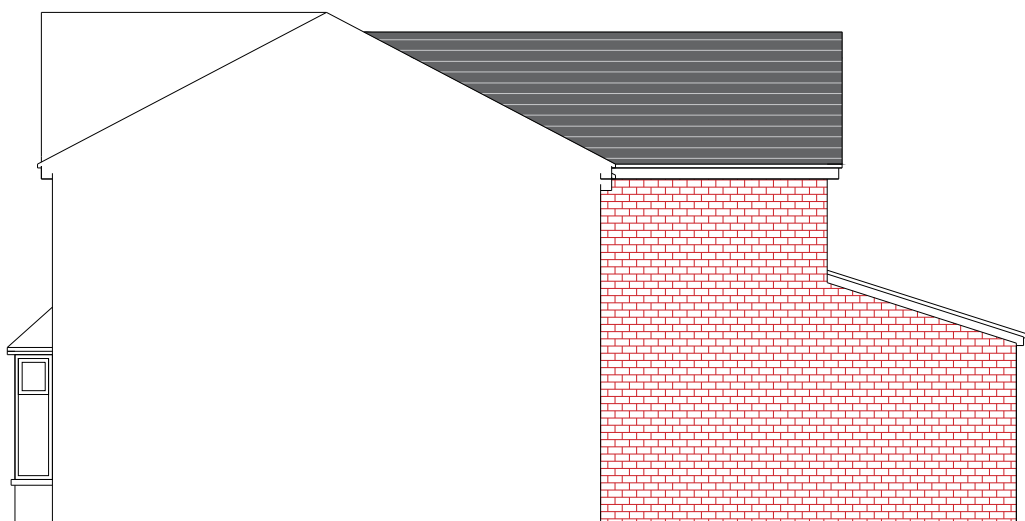


PROPOSED SIDE ELEVATION



LOCATION PLAN (1:1250)
© Crown copyright and database rights 2026
Ordnance Survey 0100031673

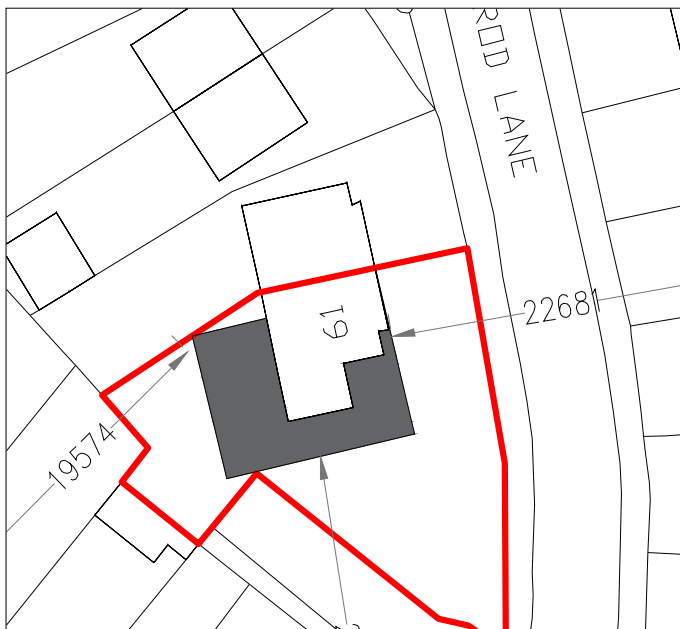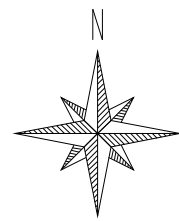

BLOCK PLAN (1:500)

 

Date	Rev.	Initials

This drawing is subject to copyright and is not to be reproduced in part or whole without approval.
The whole of the works to comply with Planning Approval & Conditions and current Building Regulations. No work to commence without Planning & Building Regulations approval.
The client must ensure the project complies with the Construction Design and Management Regulations 2015
The Client should ensure consent from any landowner or interested party is obtained, as well as compliance with Party Wall Act 1996

Notes

RAD

The White House,
42-44 Chorley New Road,
Bolton
BL1 4AP

Tel : 01204 322196
Fax : 01204 214110
Mob: 07790 361104
Email: info@radesignprojects.co.uk

Project
61 BRIMROD LANE
ROCHDALE
OL11 4QF

Title
EXISTING & PROPOSED PLANS

Client

Drawn RA

Date MAY 2026

Scale 1:100 @ A1 / 1:200 @ A3

Drawing Number RAD/3502/26/1/RevA