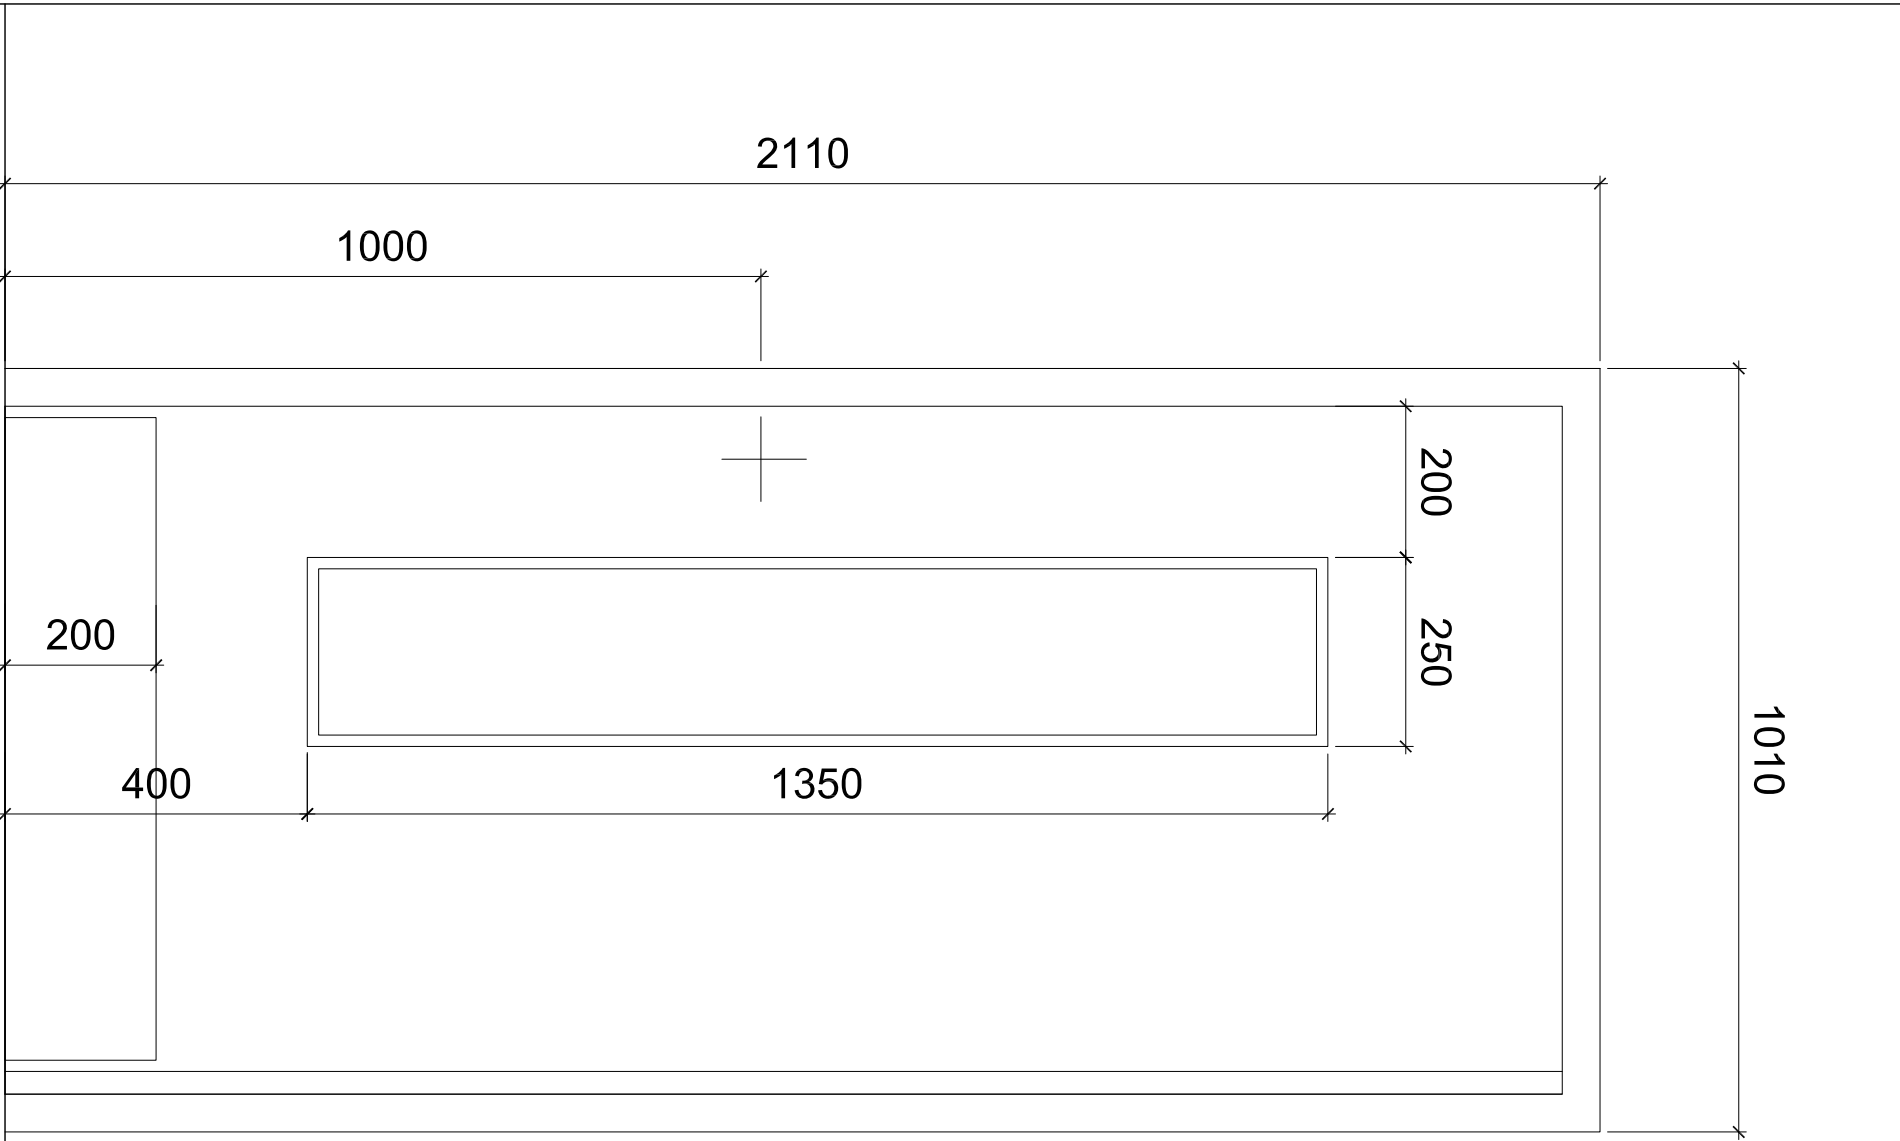
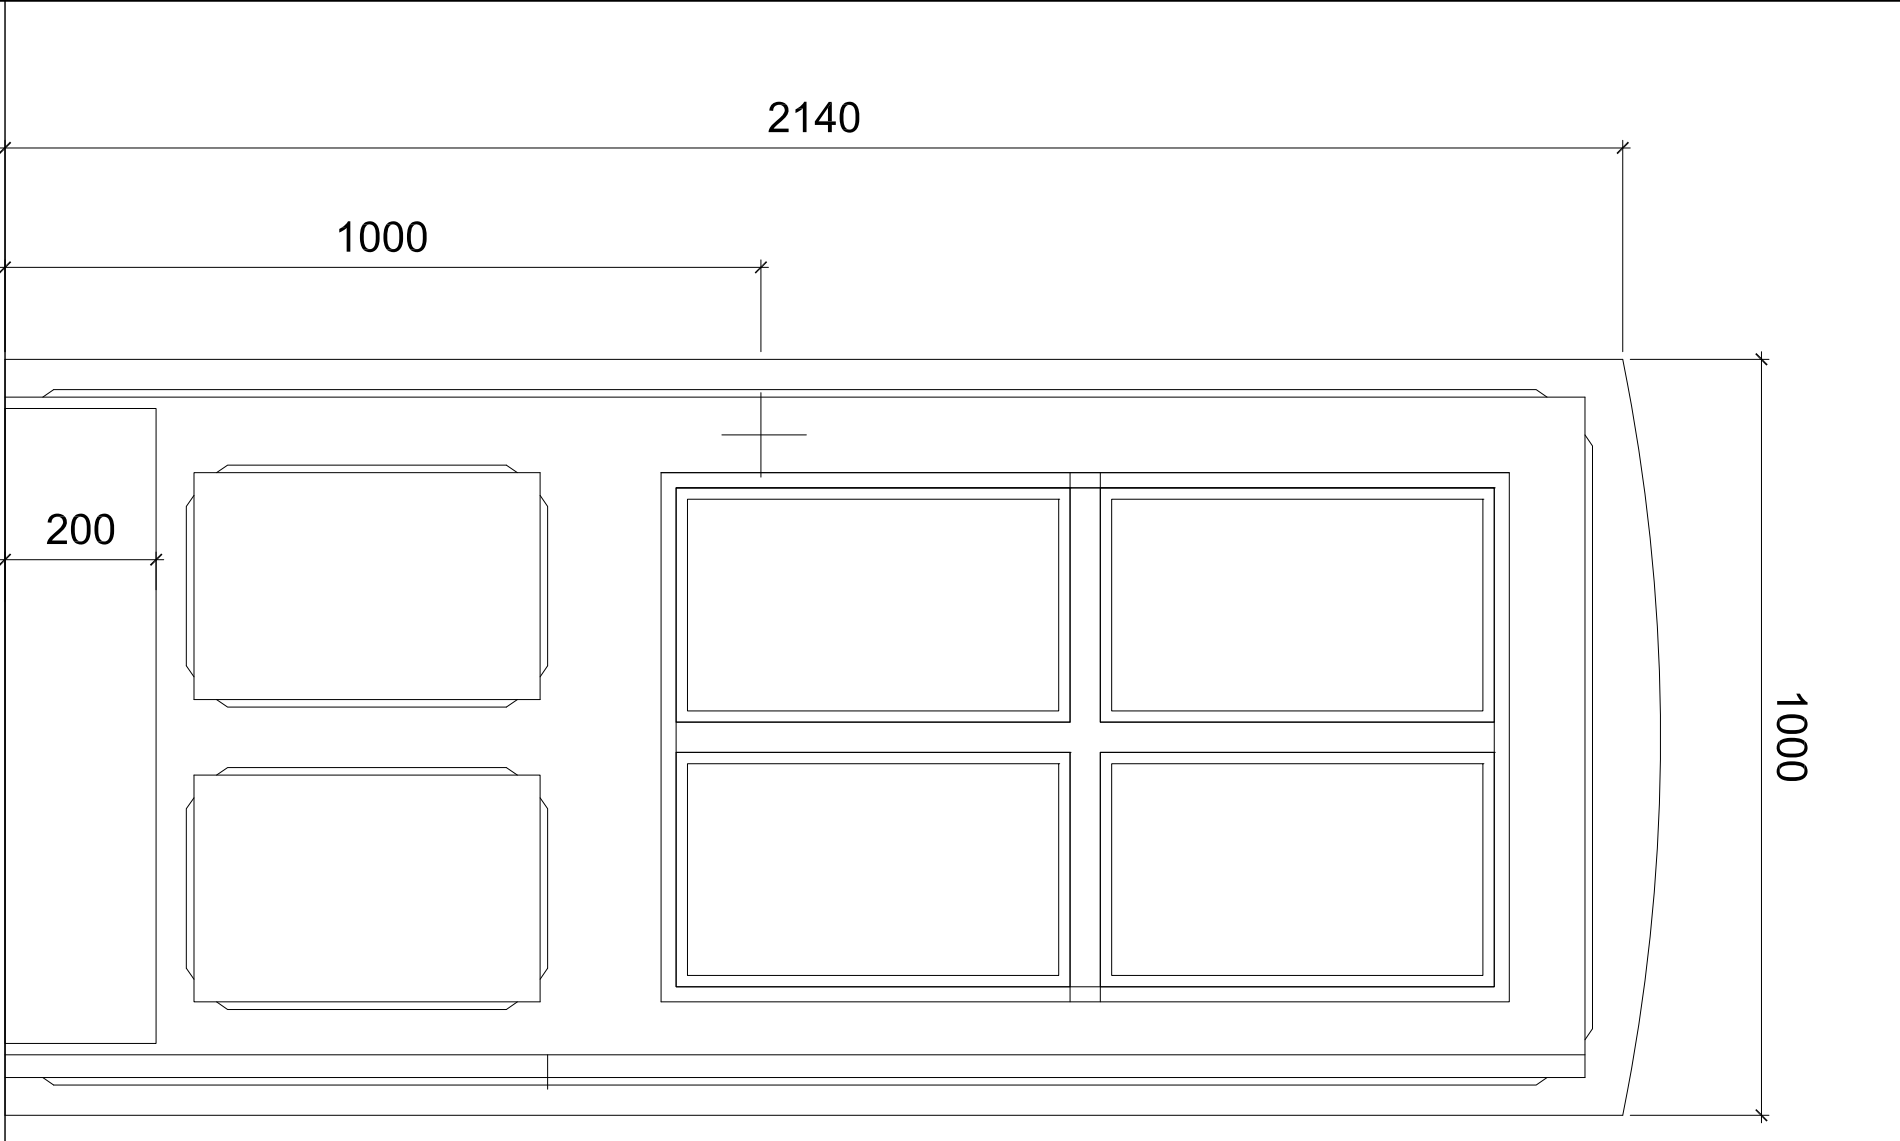
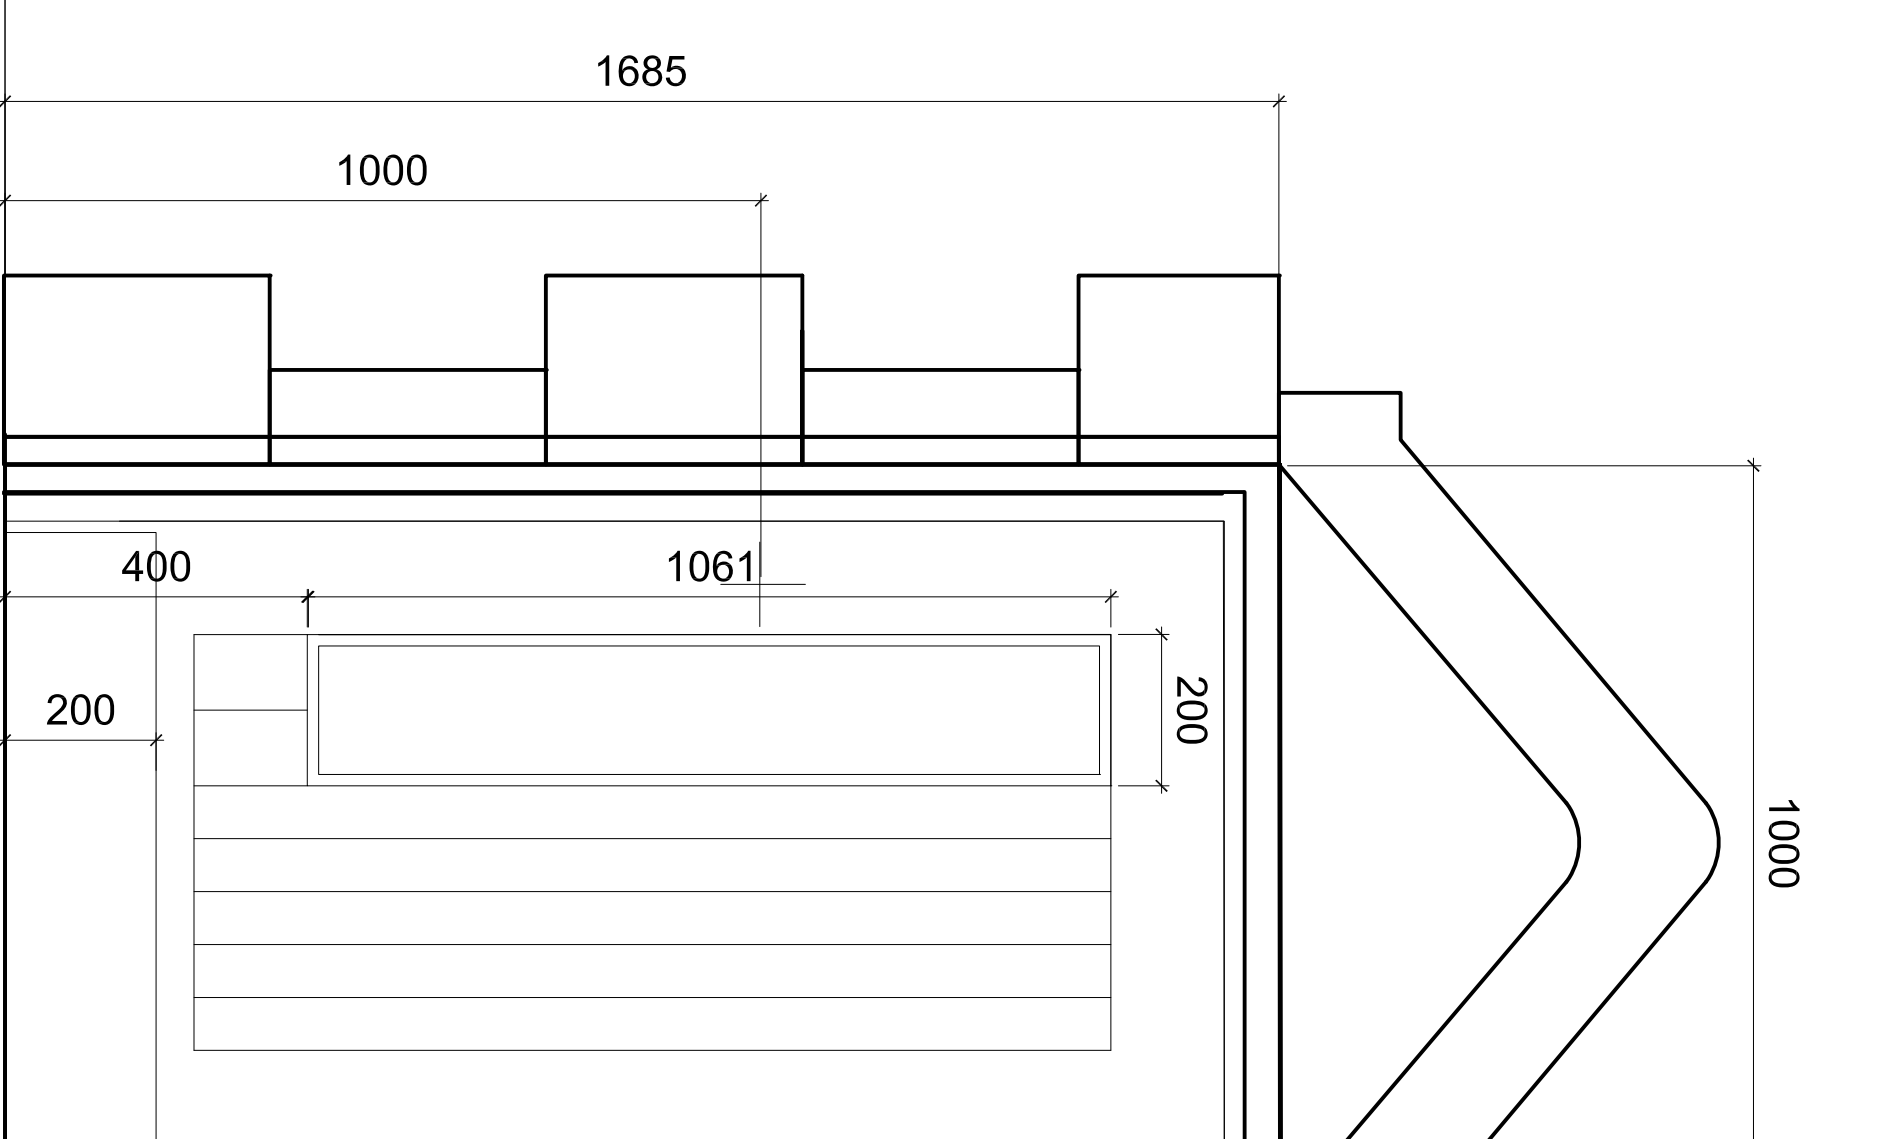


CONTRACTOR TO SITE MEASURE ALL STRUCTURAL OPENINGS ON SITE PRIOR TO MANUFACTURE OF ALL DOORS

DOOR TYPE A: ID-00-01 and ID-00-02	DOOR TYPE B: ID-00-03	DOOR TYPE C: ED-00-01
Flush Paint Grade with Vision Panel Door Action - Single Standard Structural Openings 1010mm Fire Rating- FD30S	Paneled Paint Grade with Vision Panel - to match existing door Door Action - Single Standard Structural Openings 1000mm Fire Rating- FD60S	Solid hardwood door painted with Vision Panel Door Action - Single Standard Structural Openings 1000mm External Door to be PAS24 Certified
		
IRONMONGERY: GRADE 316 STAINLESS STEEL CAM ACTION DOOR CLOSER LEVER HANDLE LOCK KICK PLATE 200mm HIGH ANTI FINGER TRAP HINGES: ALUMAX BY SAFEHINGE PRIMERA	IRONMONGERY: GRADE 316 STAINLESS STEEL CAM ACTION DOOR CLOSER LEVER HANDLE LOCK KICK PLATE 200mm HIGH ANTI FINGER TRAP HINGES: ALUMAX BY SAFEHINGE PRIMERA	IRONMONGERY: GRADE 316 STAINLESS STEEL CAM ACTION DOOR CLOSER PULL HANDLE & PUSH PLATE LOCK KICK PLATE 200mm HIGH ANTI FINGER TRAP HINGES: ALUMAX BY SAFEHINGE PRIMERA

COPYRIGHT RESERVE:

This drawing is the property of Seven Architecture and is not to be reproduced or used in any form without the written permission of Seven Architecture. The copyright in all designs and drawings are the property of Seven Architecture. Reproduction or use for any purpose other than that authorised by Seven Architecture is prohibited.

GENERAL NOTES:

- For the purposes of construction the drawing must not be scaled and only written or dimensioned measurements should be used.
- All dimensions are to be checked on site.
- All structural drawings are to be read in conjunction with the relevant specifications and submittal drawings.
- All the details and submittal drawings to be read in conjunction with the relevant specifications and submittal drawings.

REV.	DESCRIPTION	DATE	DRAWN	CHECK
P01	FIRST ISSUE	28.05.26	SS	SS

DRAWING SCALE: 1:10



KEY PLAN (NTS):

CLIENT:
WATERGROVE TRUST

PROJECT TITLE:
ST MARY'S CE SCHOOL PH 2

PROJECT NO:
21074

DRAWING TITLE:
INTERNAL DOOR SCHEDULE

DRAWING NO:

PROJECT	DESIGN	ZONE	LEVEL	TYPE	NO.	REVISION
SMS	SEV	ZZ	00	DR	A	050001 P01

SUBMITTAL
DESCRIPTION
REVISION

seven.

SEVENARCHITECTURE.CO.UK
Unit 13 Wyke Mill, Clarendon House, 51 Bengall St, Manchester, M4 6AF
T: 0161 238 5655 F: 0161 238 8877

Studios at:
V Newhall Yard, Dockside Lane, Croydon, Surrey, CR9 3AT
T: 0181 735 5120