



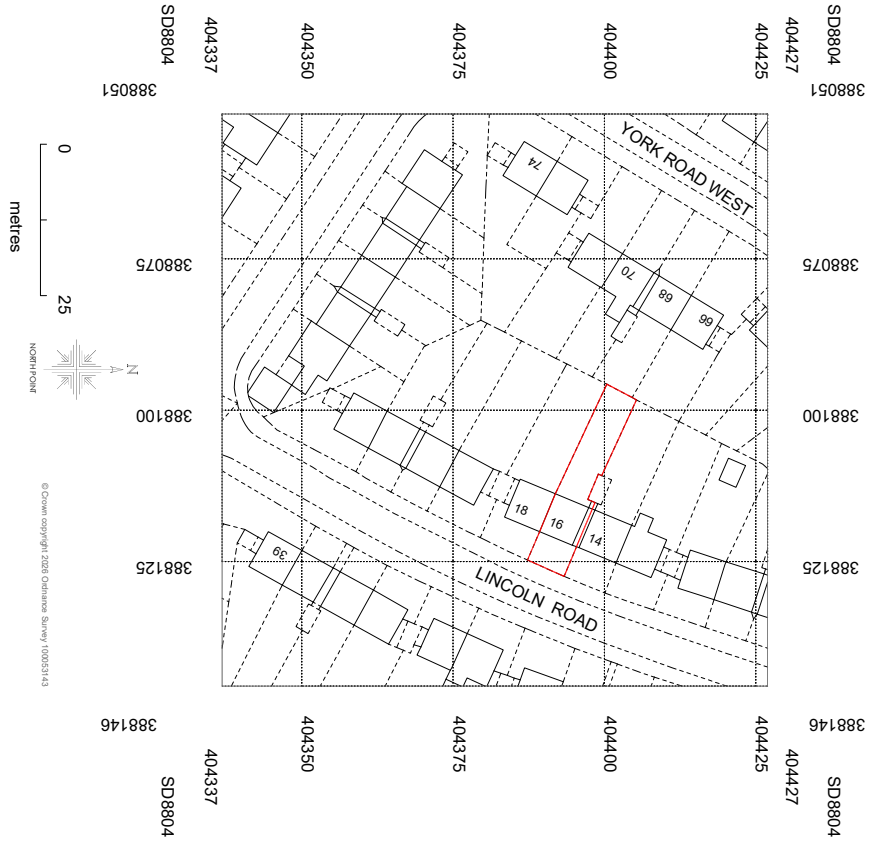

Location Plan Scale 1:1250 @ A1

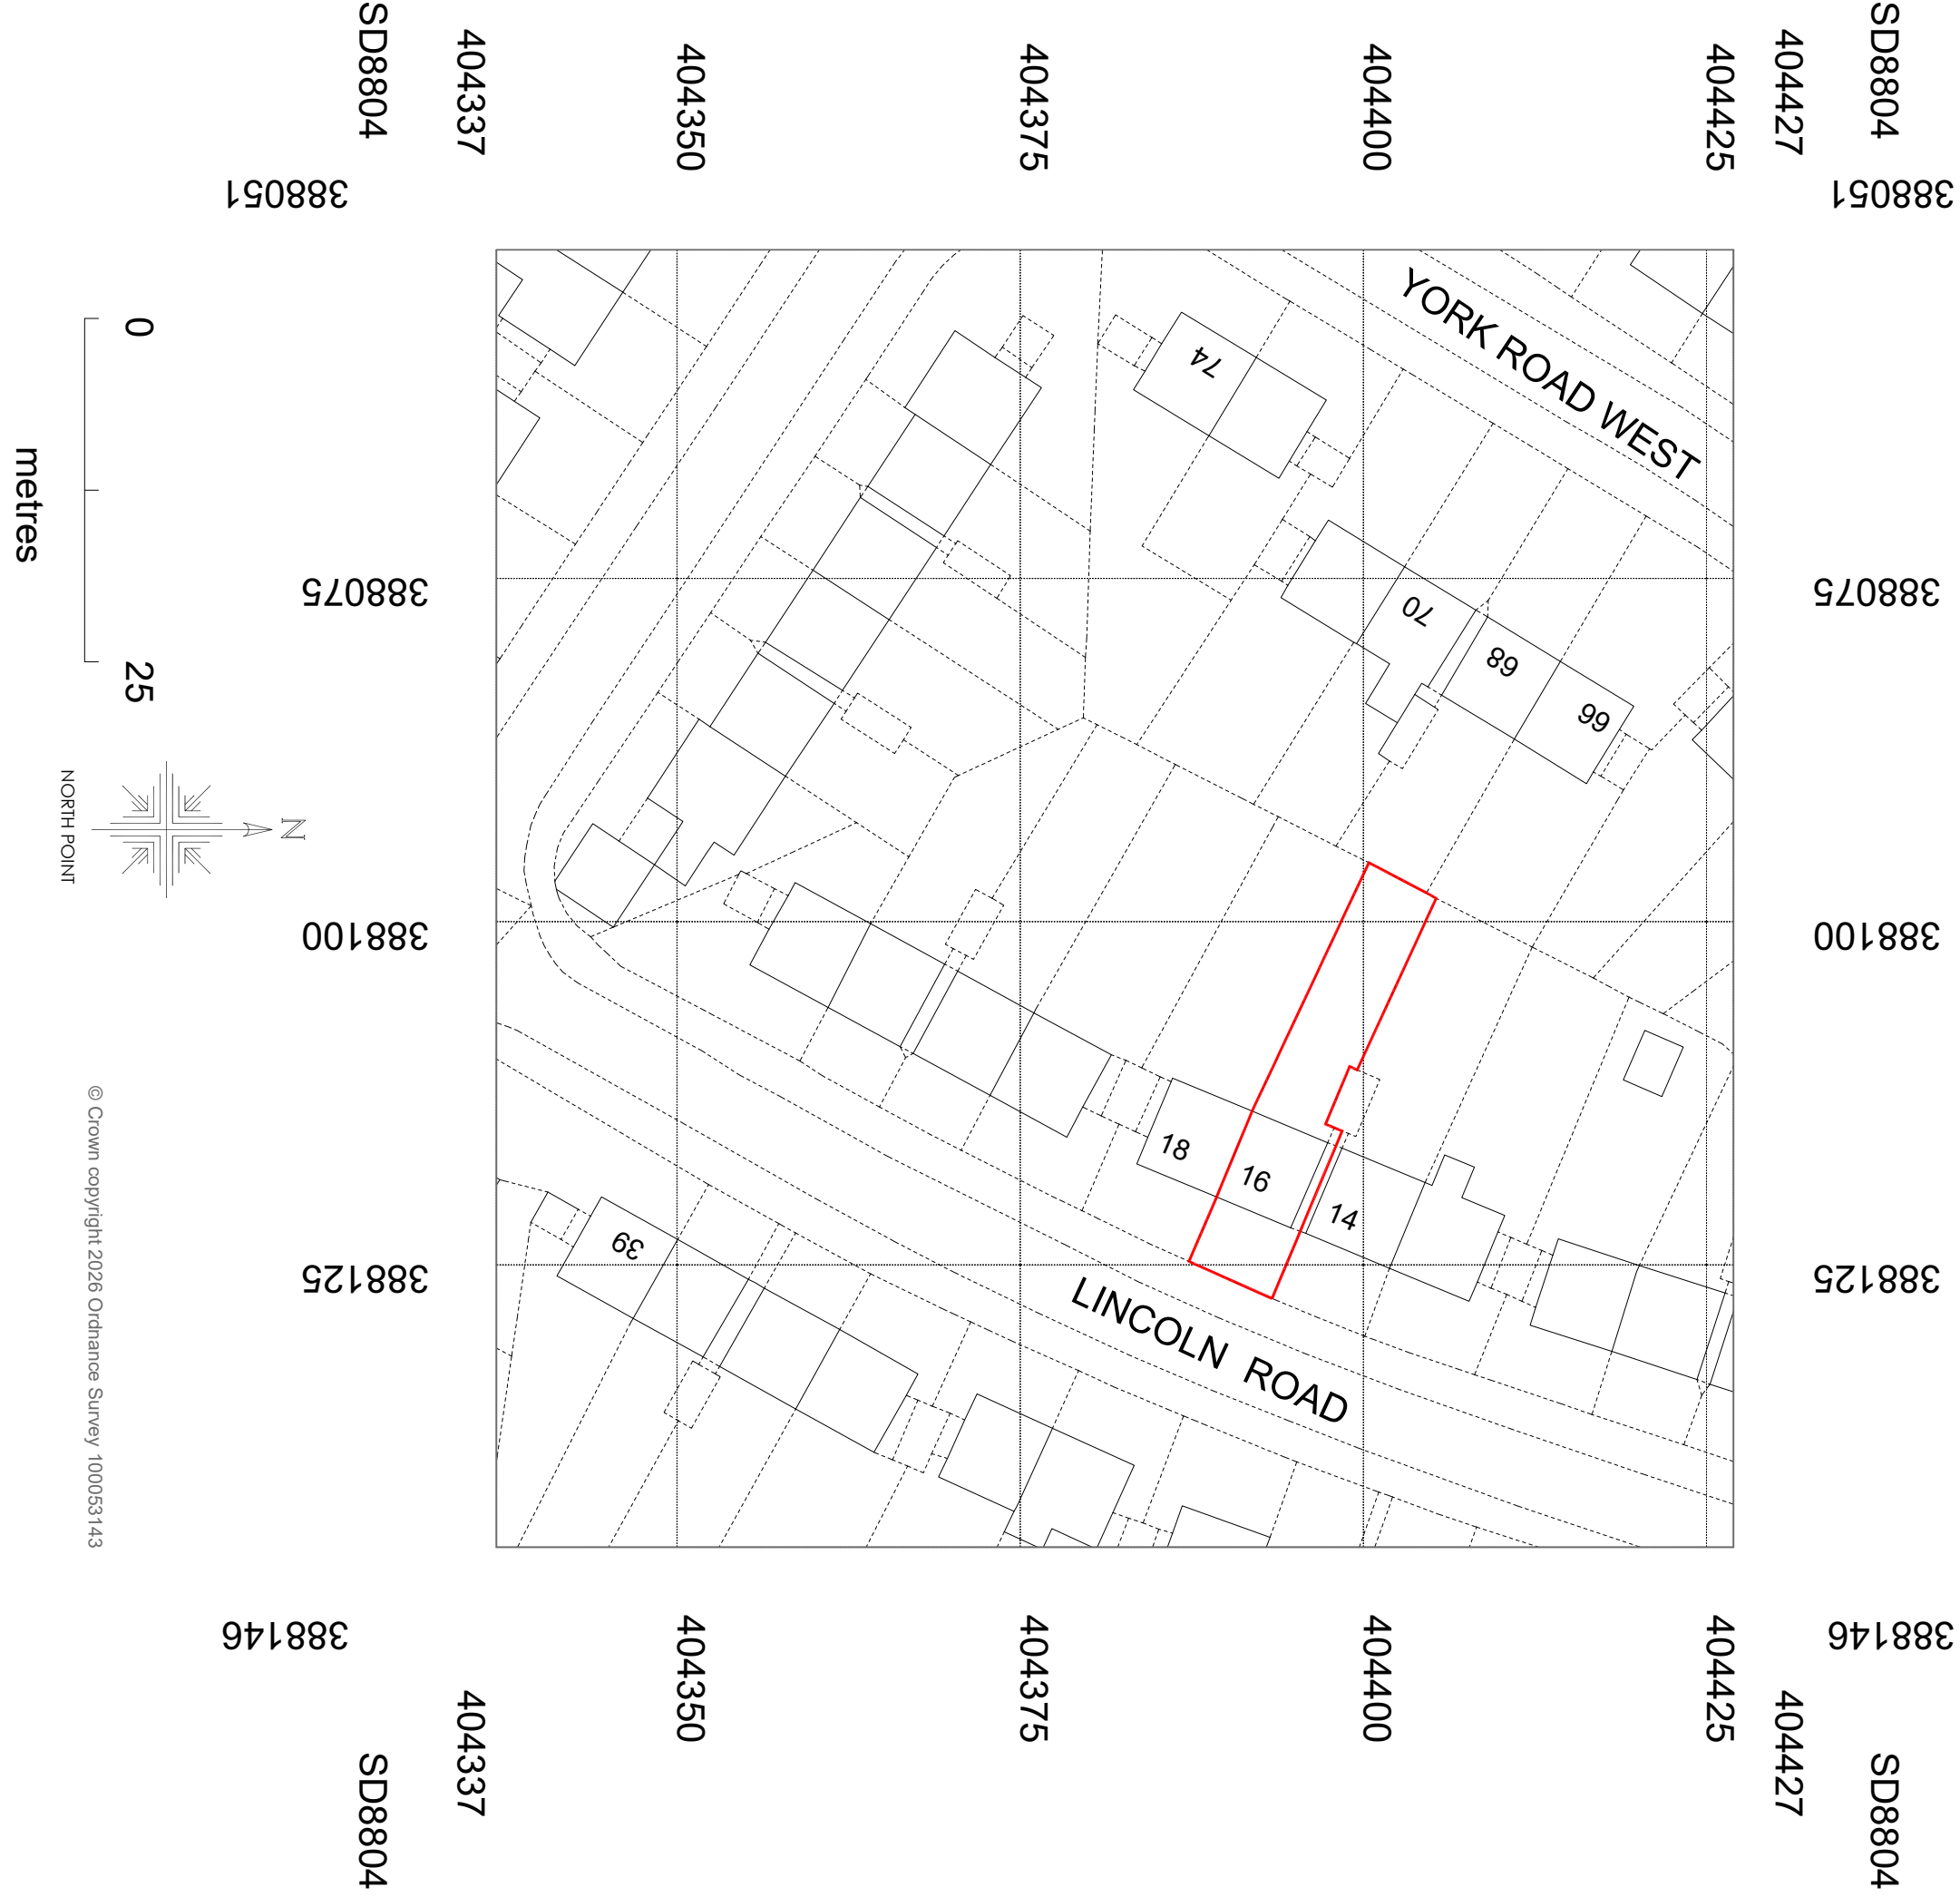

Site Plan Scale 1:500 @ A1

© The drawing is Copyright and the property of Richmond Consultants and must not be reproduced in whole or part without their written permission. Copyright is reserved. © Richmond Consultants and must not be reproduced in whole or part without their written permission.

The Contractor is to check and verify all building and site dimensions, levels and sewer invert levels at connection points before work starts.

This drawing must be read with and checked against any structural or other specialist drawings provided.

The Contractor is to comply in all respects with the current Building Regulations whether or not specifically stated on these drawings.

This drawing is not intended to show details of foundation or ground conditions. Each area of ground relied upon to support the structure depicted must be investigated by the Contractor and suitable methods of foundation be provided.

THIS SCHEME IS NOT BASED ON A SURVEY

NOTE:

Drawing Status			
Construction Status	PLANNING		

Rev.		By	Date

**RICHMOND CONSULTANTS**

Mobile 07710131750

Email office@richmond-consultants.co.uk

Site
16 Lincoln Road
Middleton
M24 1RH

Title
Proposed Rear Ground Floor
Extension
Site and Location Plan

Checked	Drawn By	Scale	Date
	SRN	Noted @A1	18.05.26
Drawing Number	15.26 LR-102		Rev.