




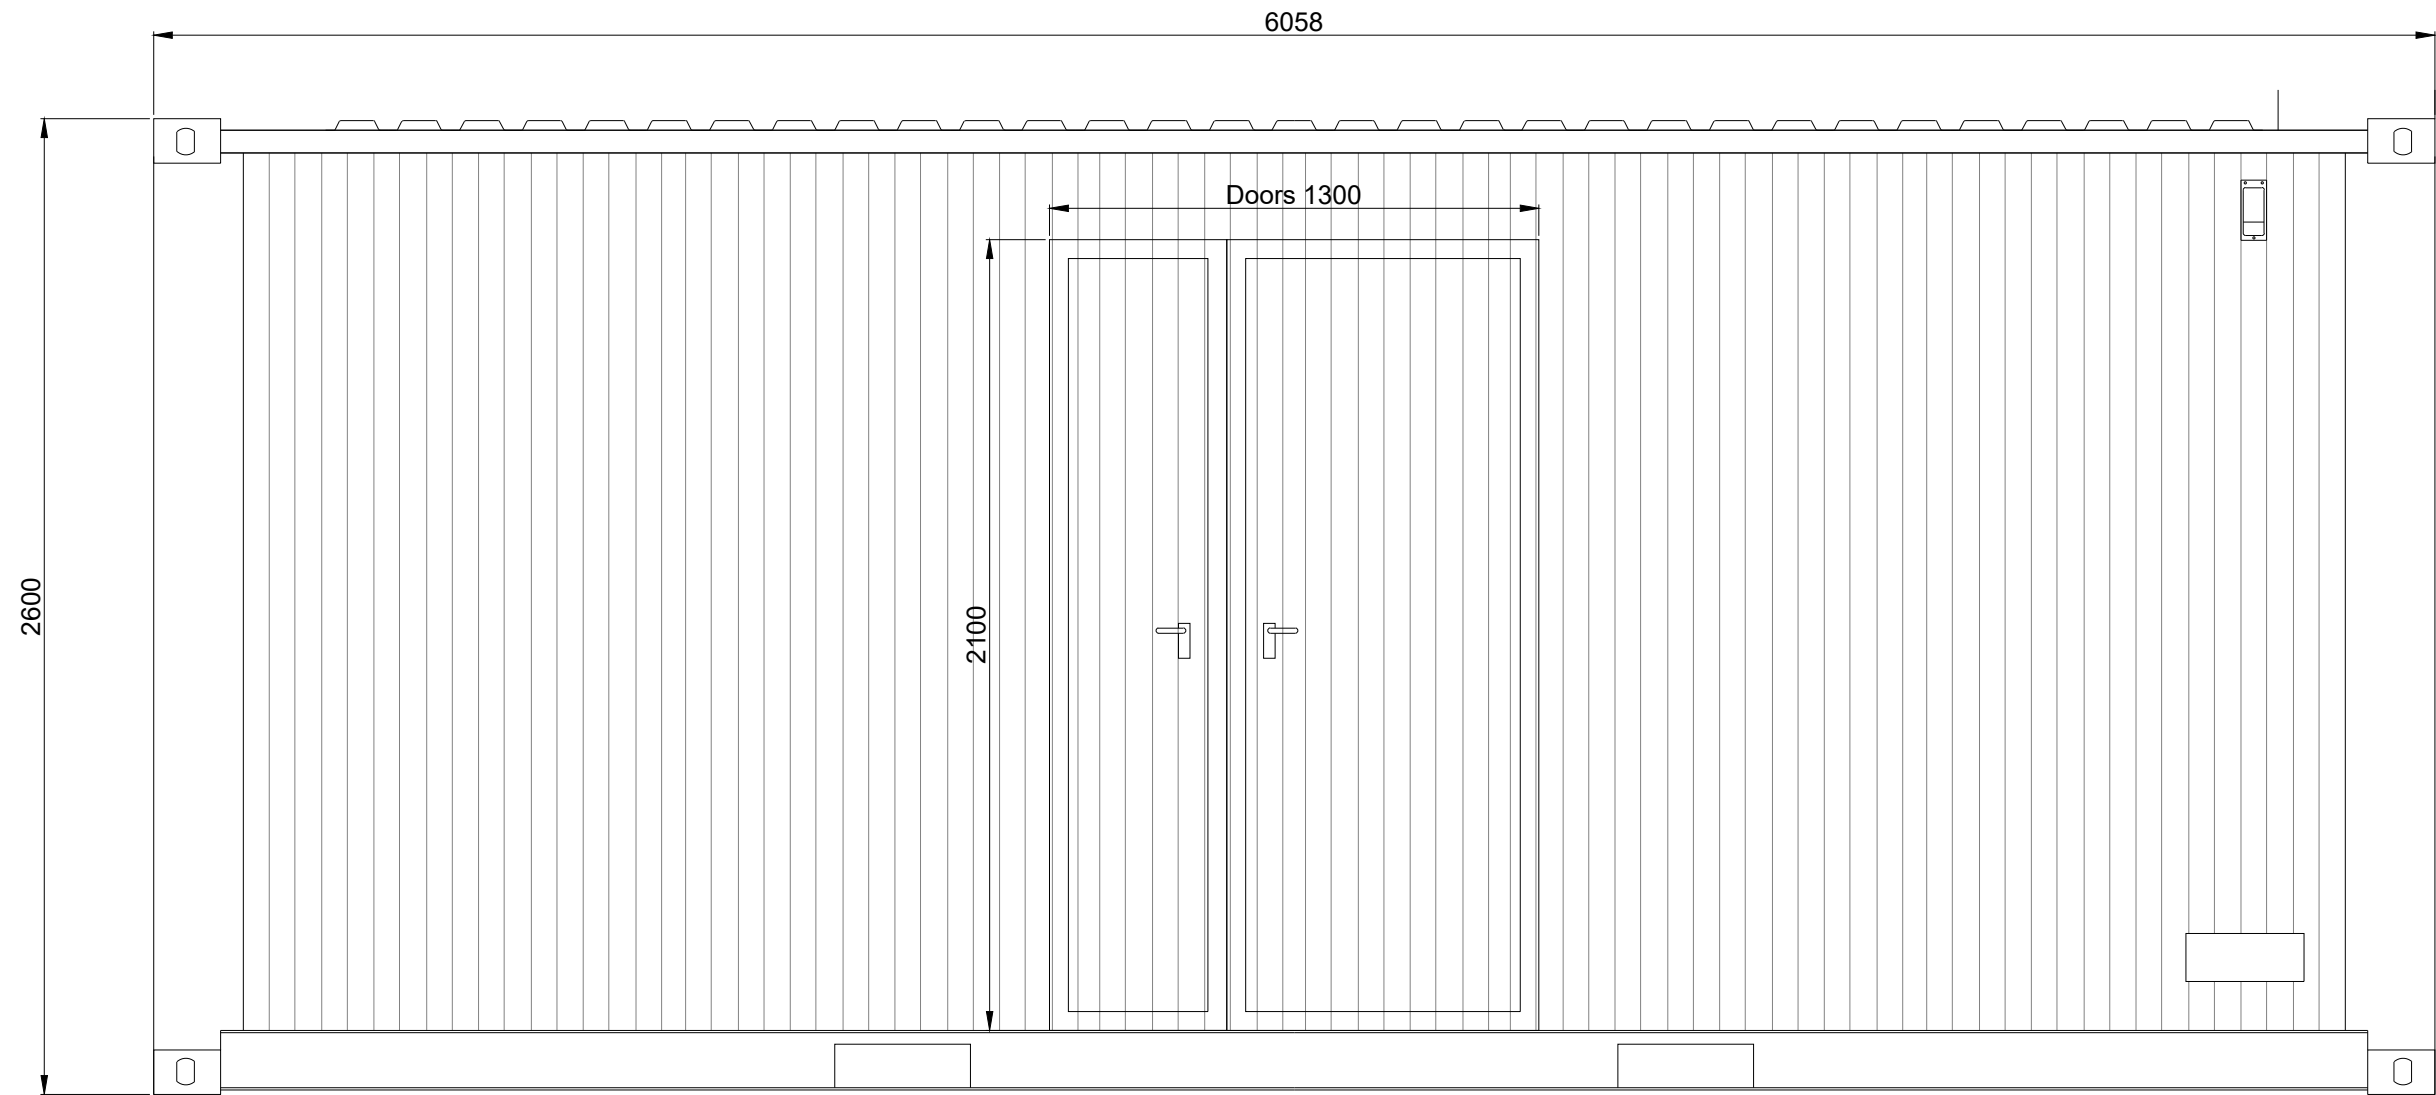


Container Front Elevation
Scale 1:20

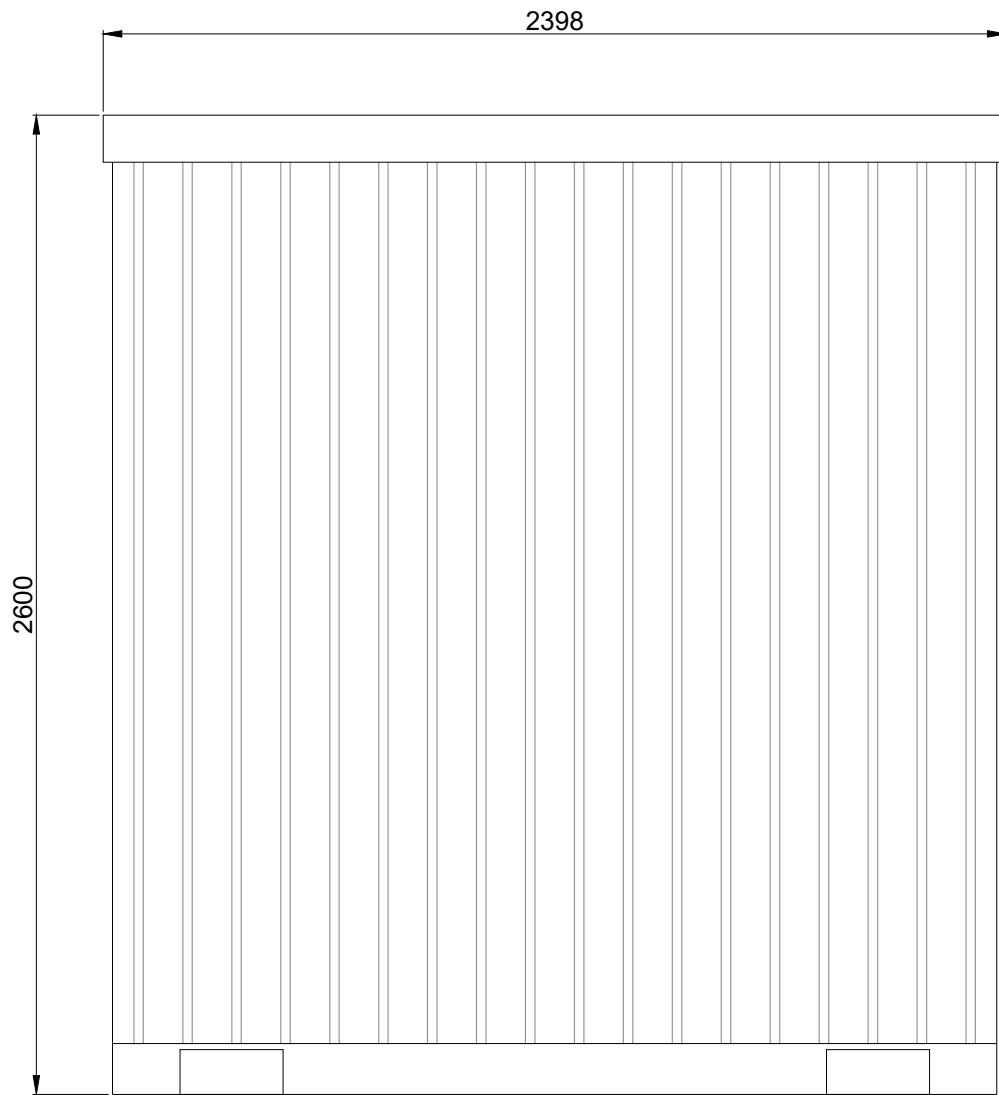


Container Side Elevations
Scale 1:20

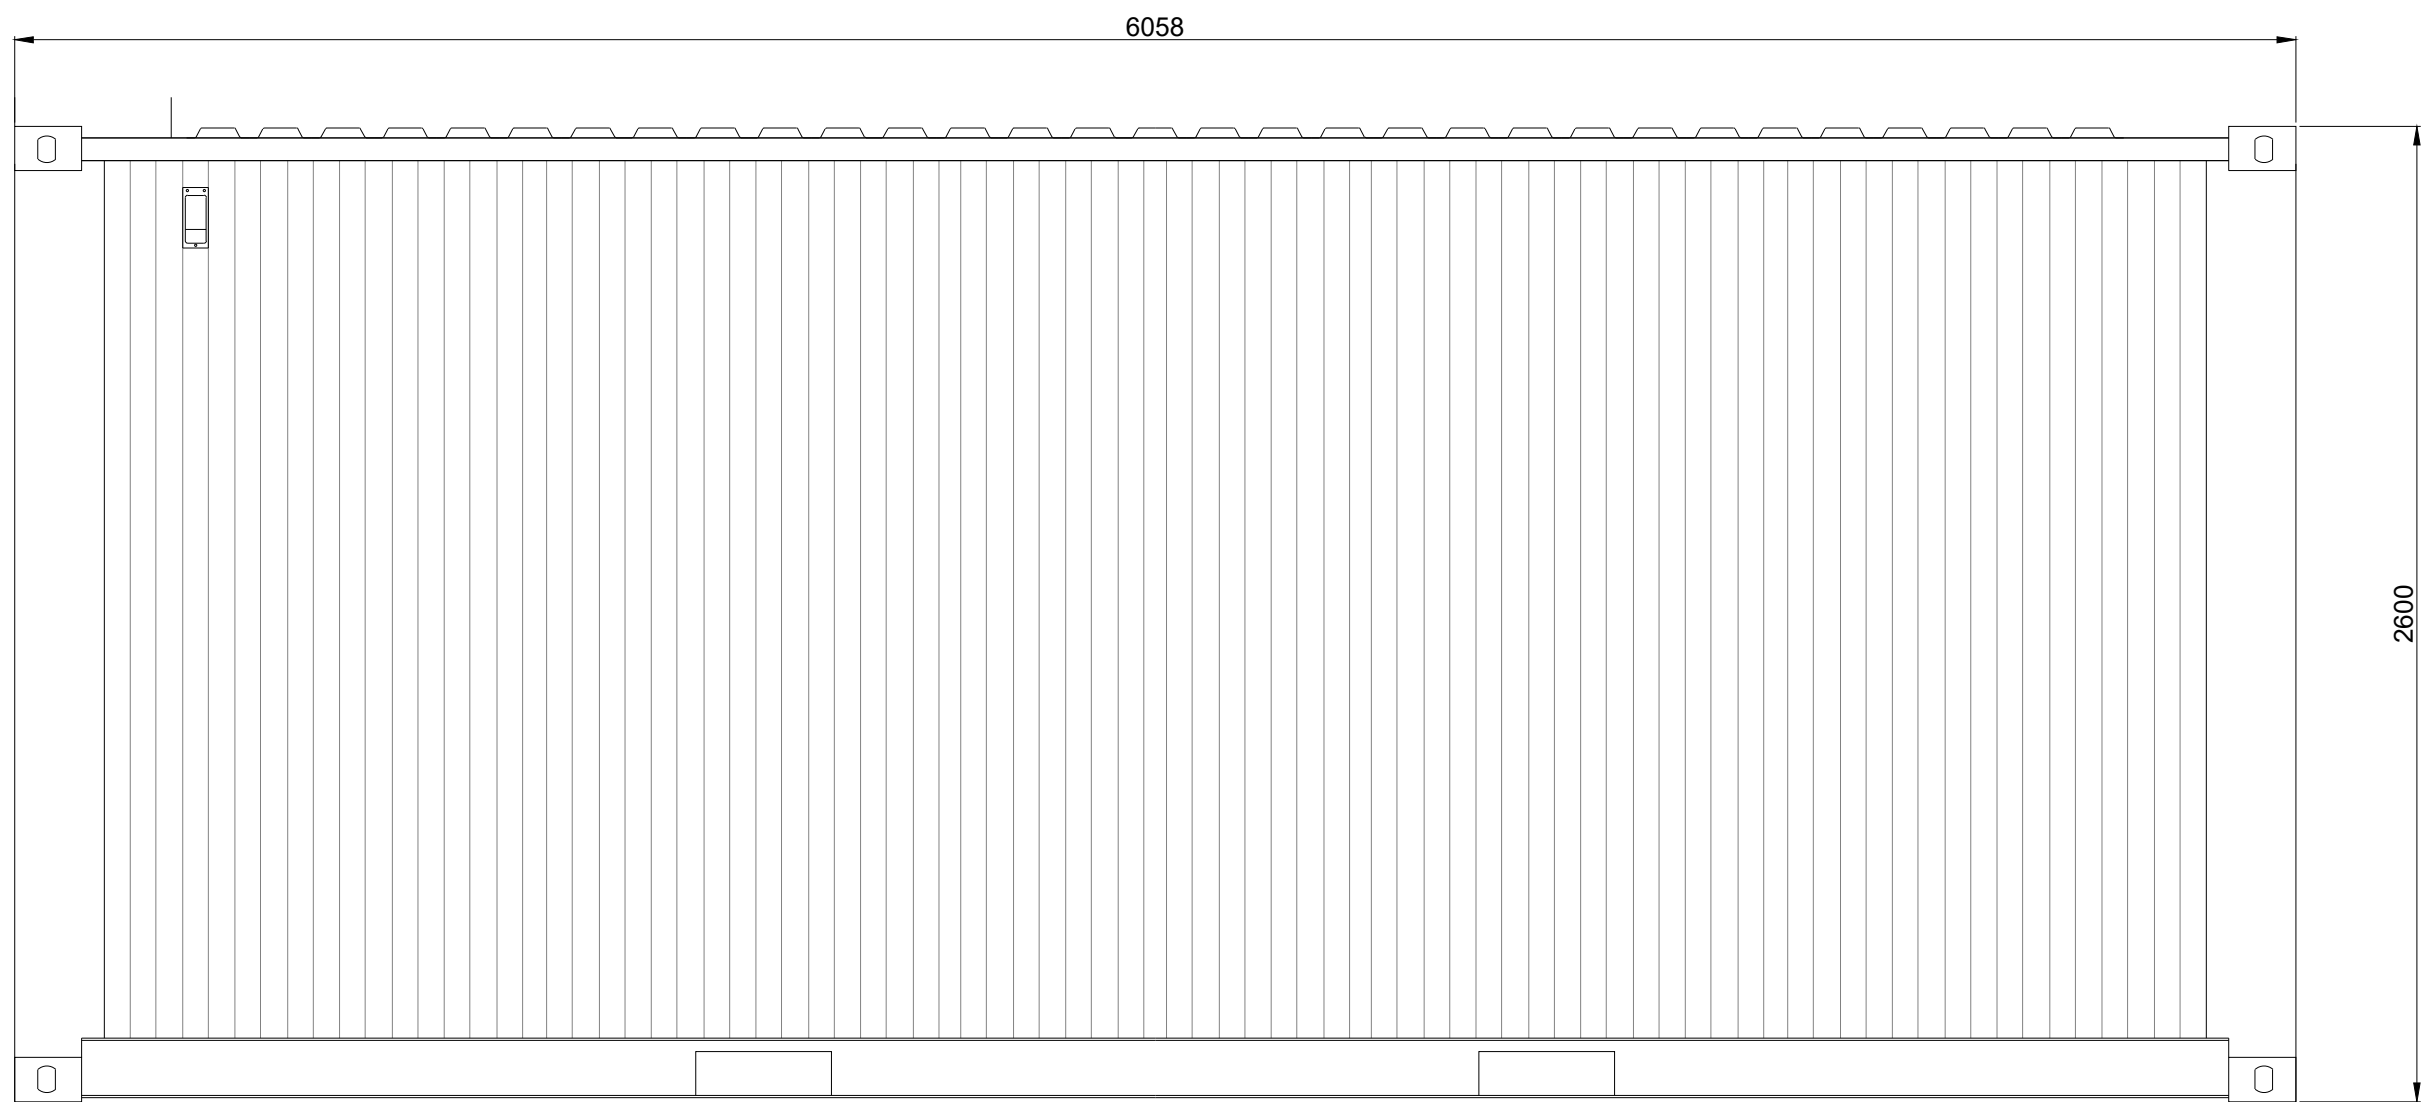


Container Rear Elevation
Scale 1:20

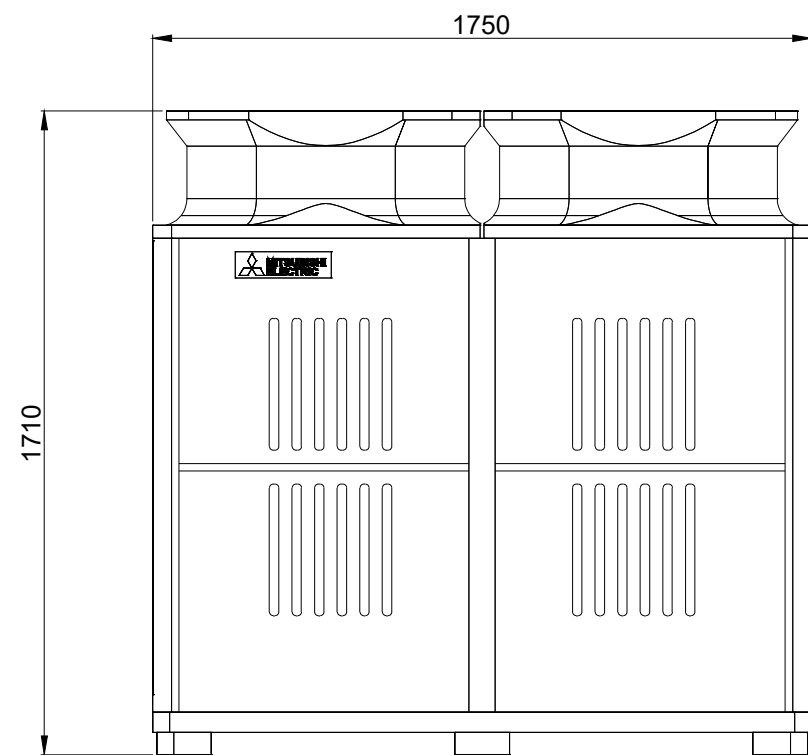


ASHP Front Elevation
Scale 1:20

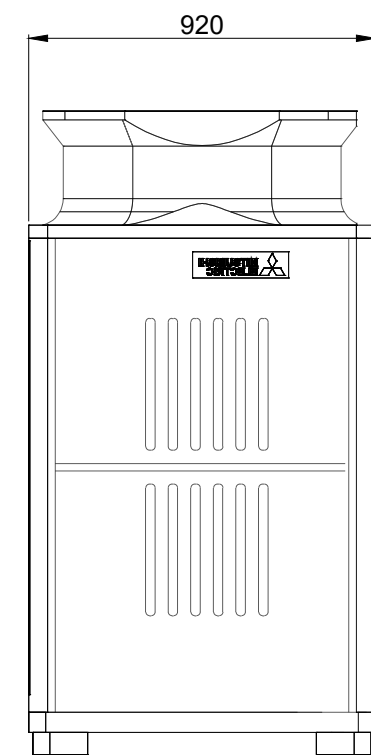


ASHP Side Elevation
Scale 1:20

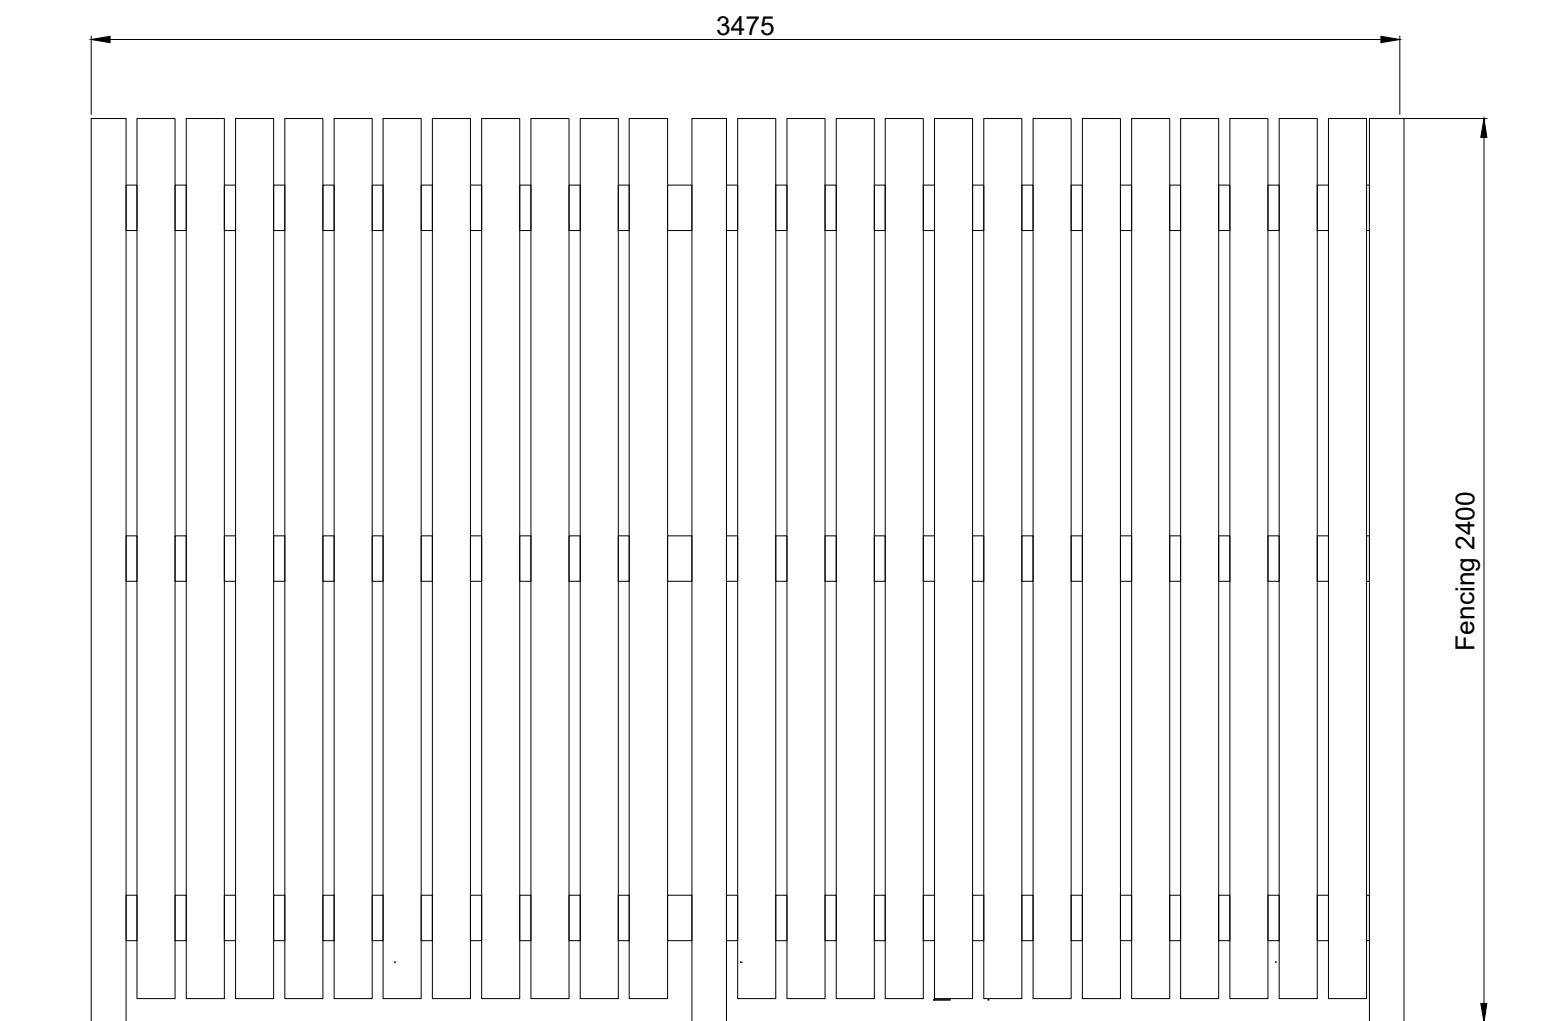

Plant Area Fence Side Elevations
Scale 1:20

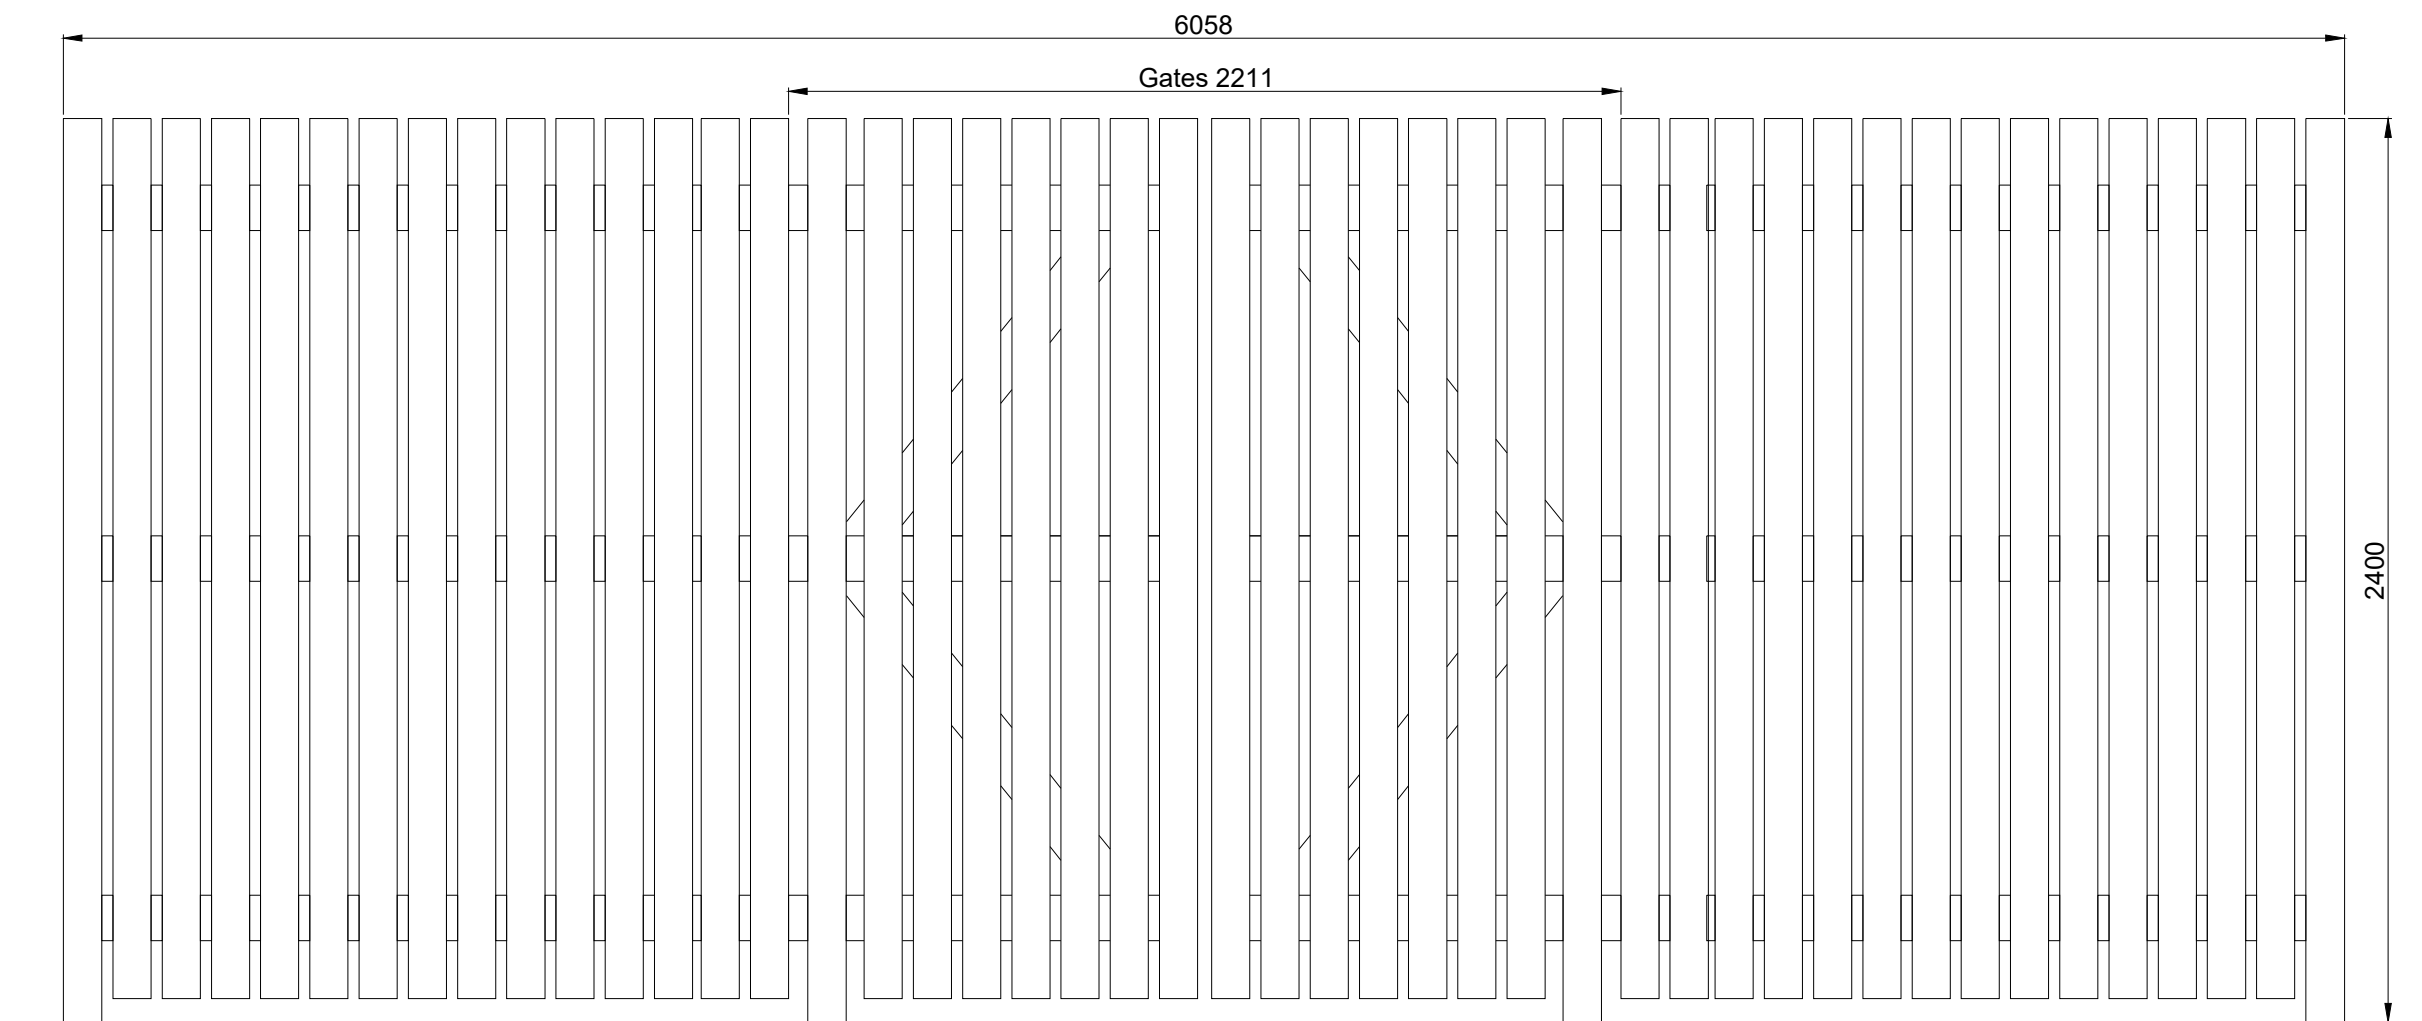

Plant Area Fence Front Elevation
Scale 1:20

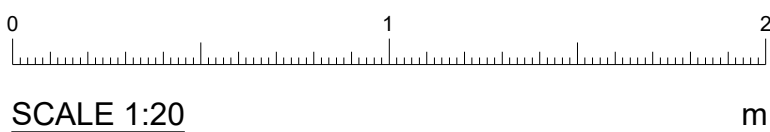

DO NOT SCALE. All dimensional details are to be checked against actual site dimensions before any of the work is executed. This drawing is copyright.

NOTES

C1	CONSTRUCTION ISSUE	29/05/2026
Rev.	Description.	Date.

STATUS DISCRPTION
CONSTRUCTION

PURPOSE OF ISSUE
FOR INSTALLATION



Suites 3 & 4
Fortwilliam House
Edgewater Road
Belfast
BT3 9JQ
Tel: 0333 202 7725
Web: www.parr-fm.com

PROJECT
**GMFRS CARBON 4
ROCHDALE COMMUNITY
FIRE STATION**

TITLE
**ENCLOSURE & PLANT
ELEVATIONS**



DRAWN BY SS	CHECKED BY BL	DATE 29/05/2026
SCALE 1:20@A1	PROJECT No.	REV. C1

DRAWING NUMBER
GMFRS-ROC-PARR-XX-00-DR-ME-5006