

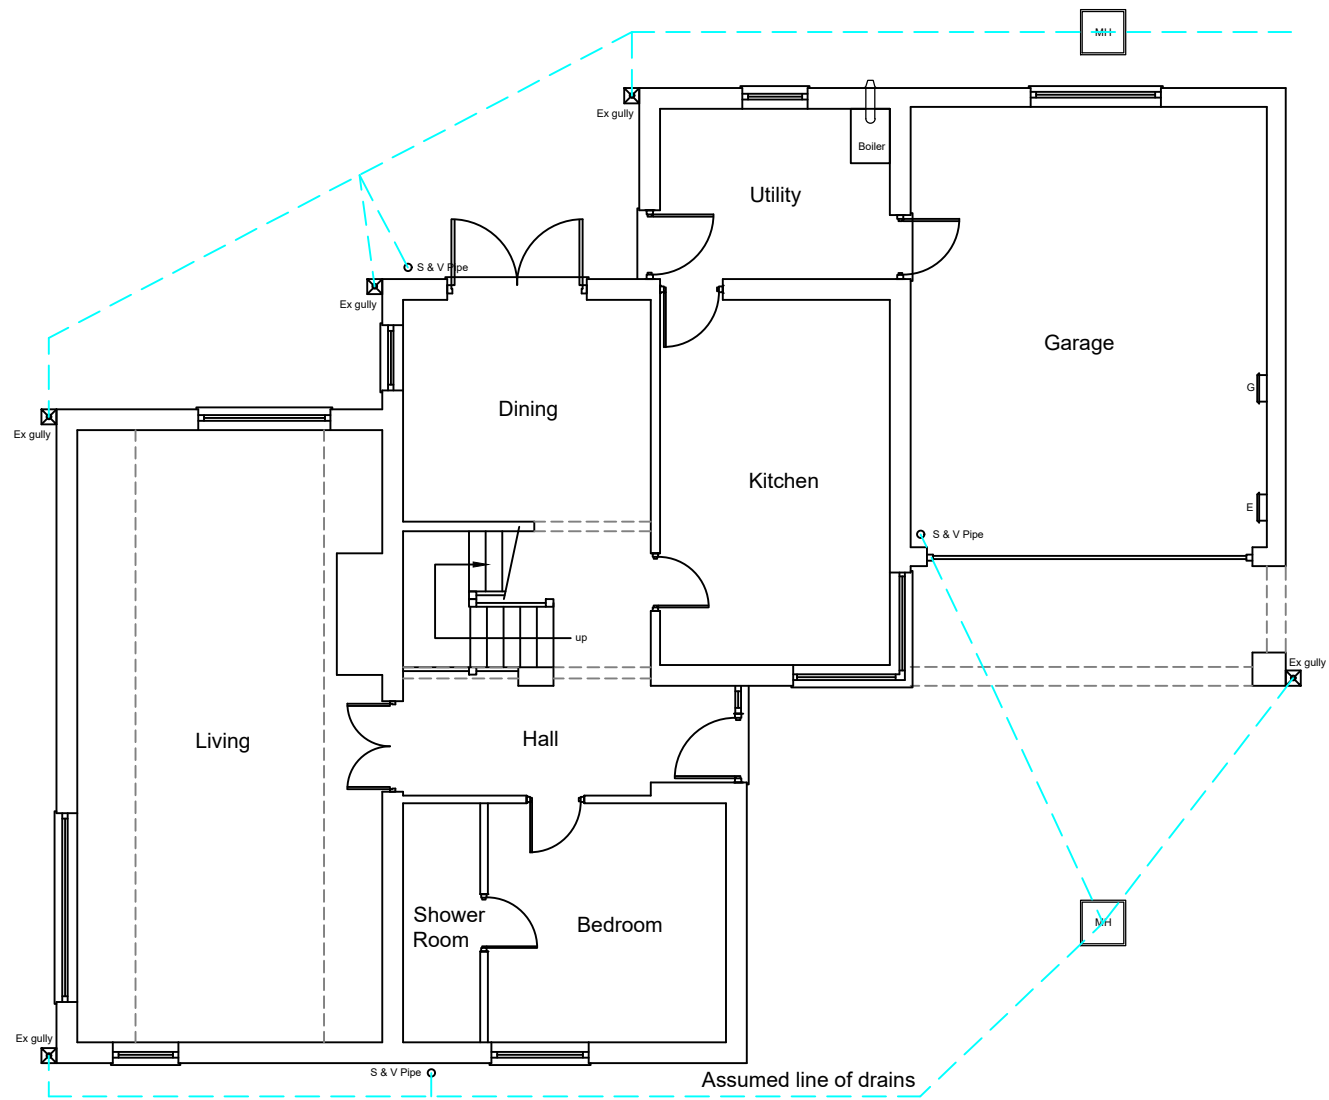


This drawing is protected by copyright and the information contained therein is the property of William McCall.
The drawing must not be copied and the information contained therein may not be used or disclosed without written permission of and in the manner permitted by William McCall.

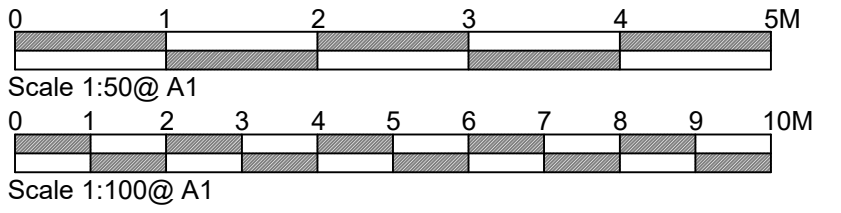


Existing Ground Floor Plan

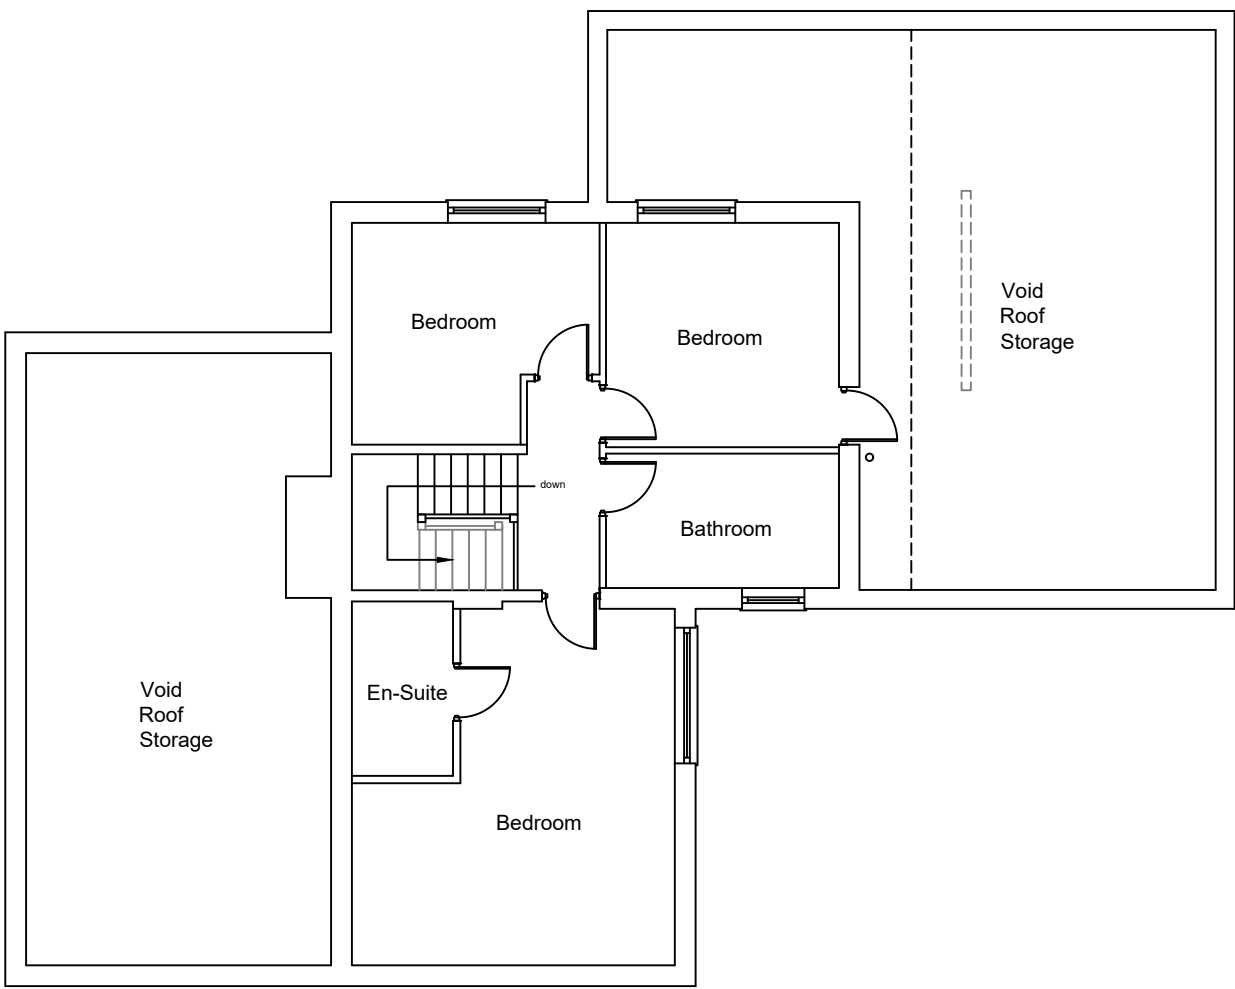


Existing First Floor Plan


1:100

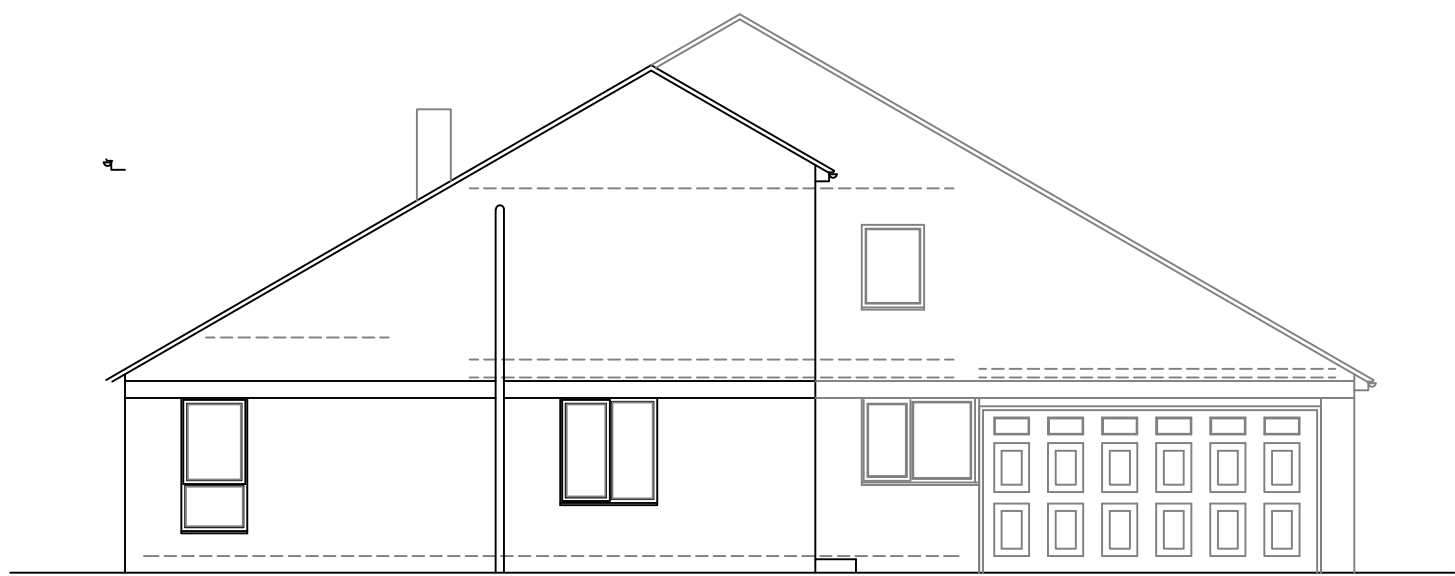


Existing Front Elevation

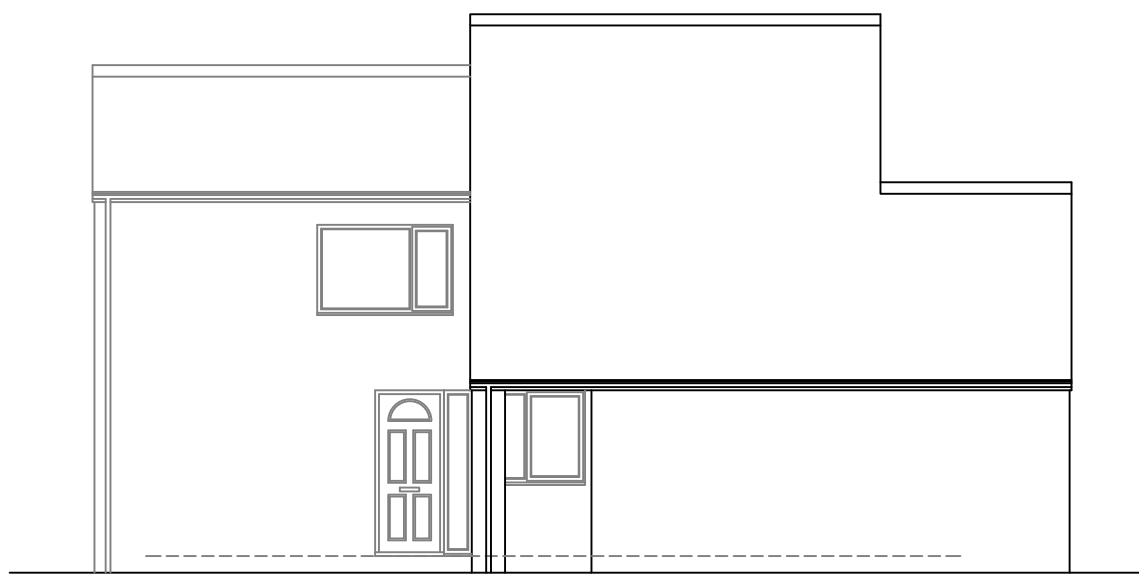

Existing Side Elevation

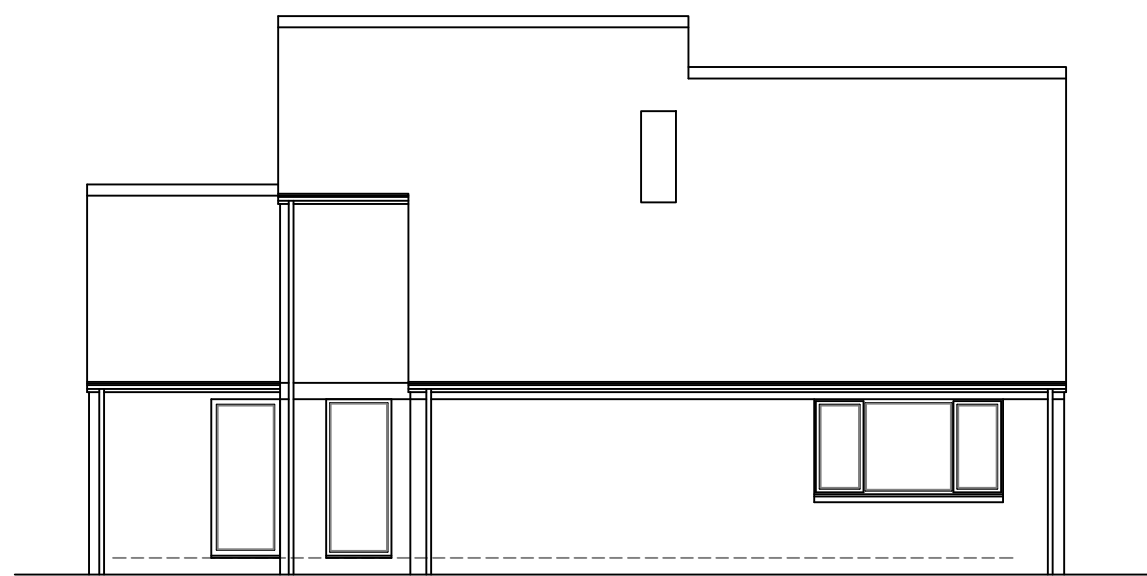


Existing Side Elevation

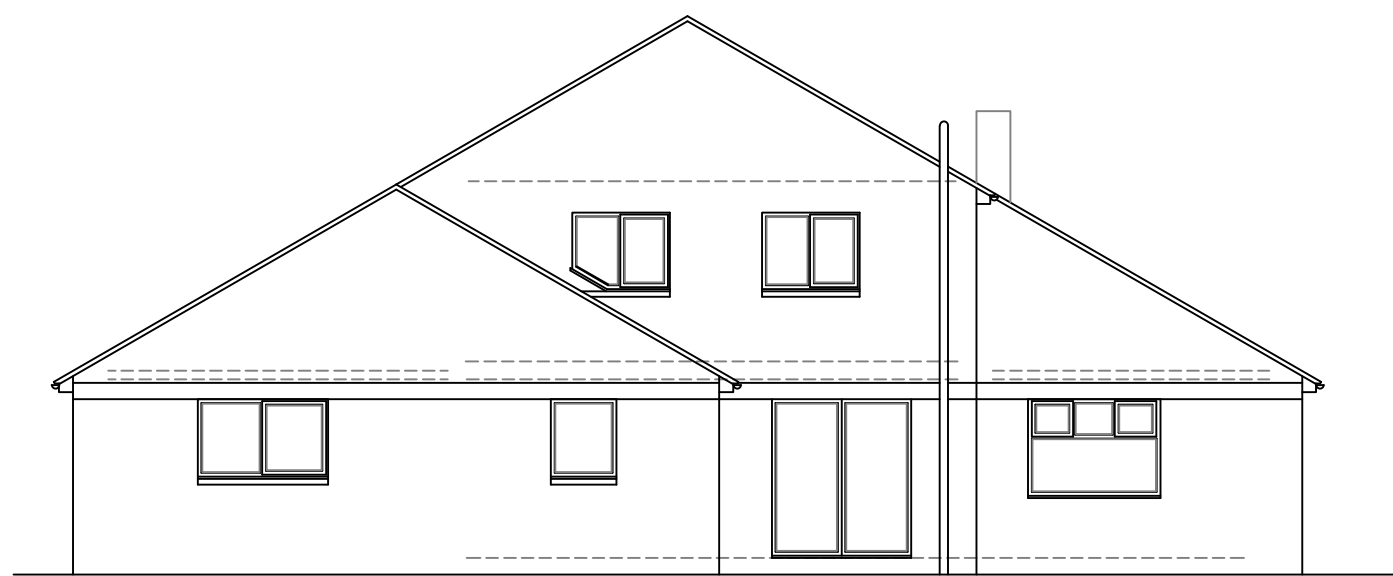


Existing Rear Elevation

1:100

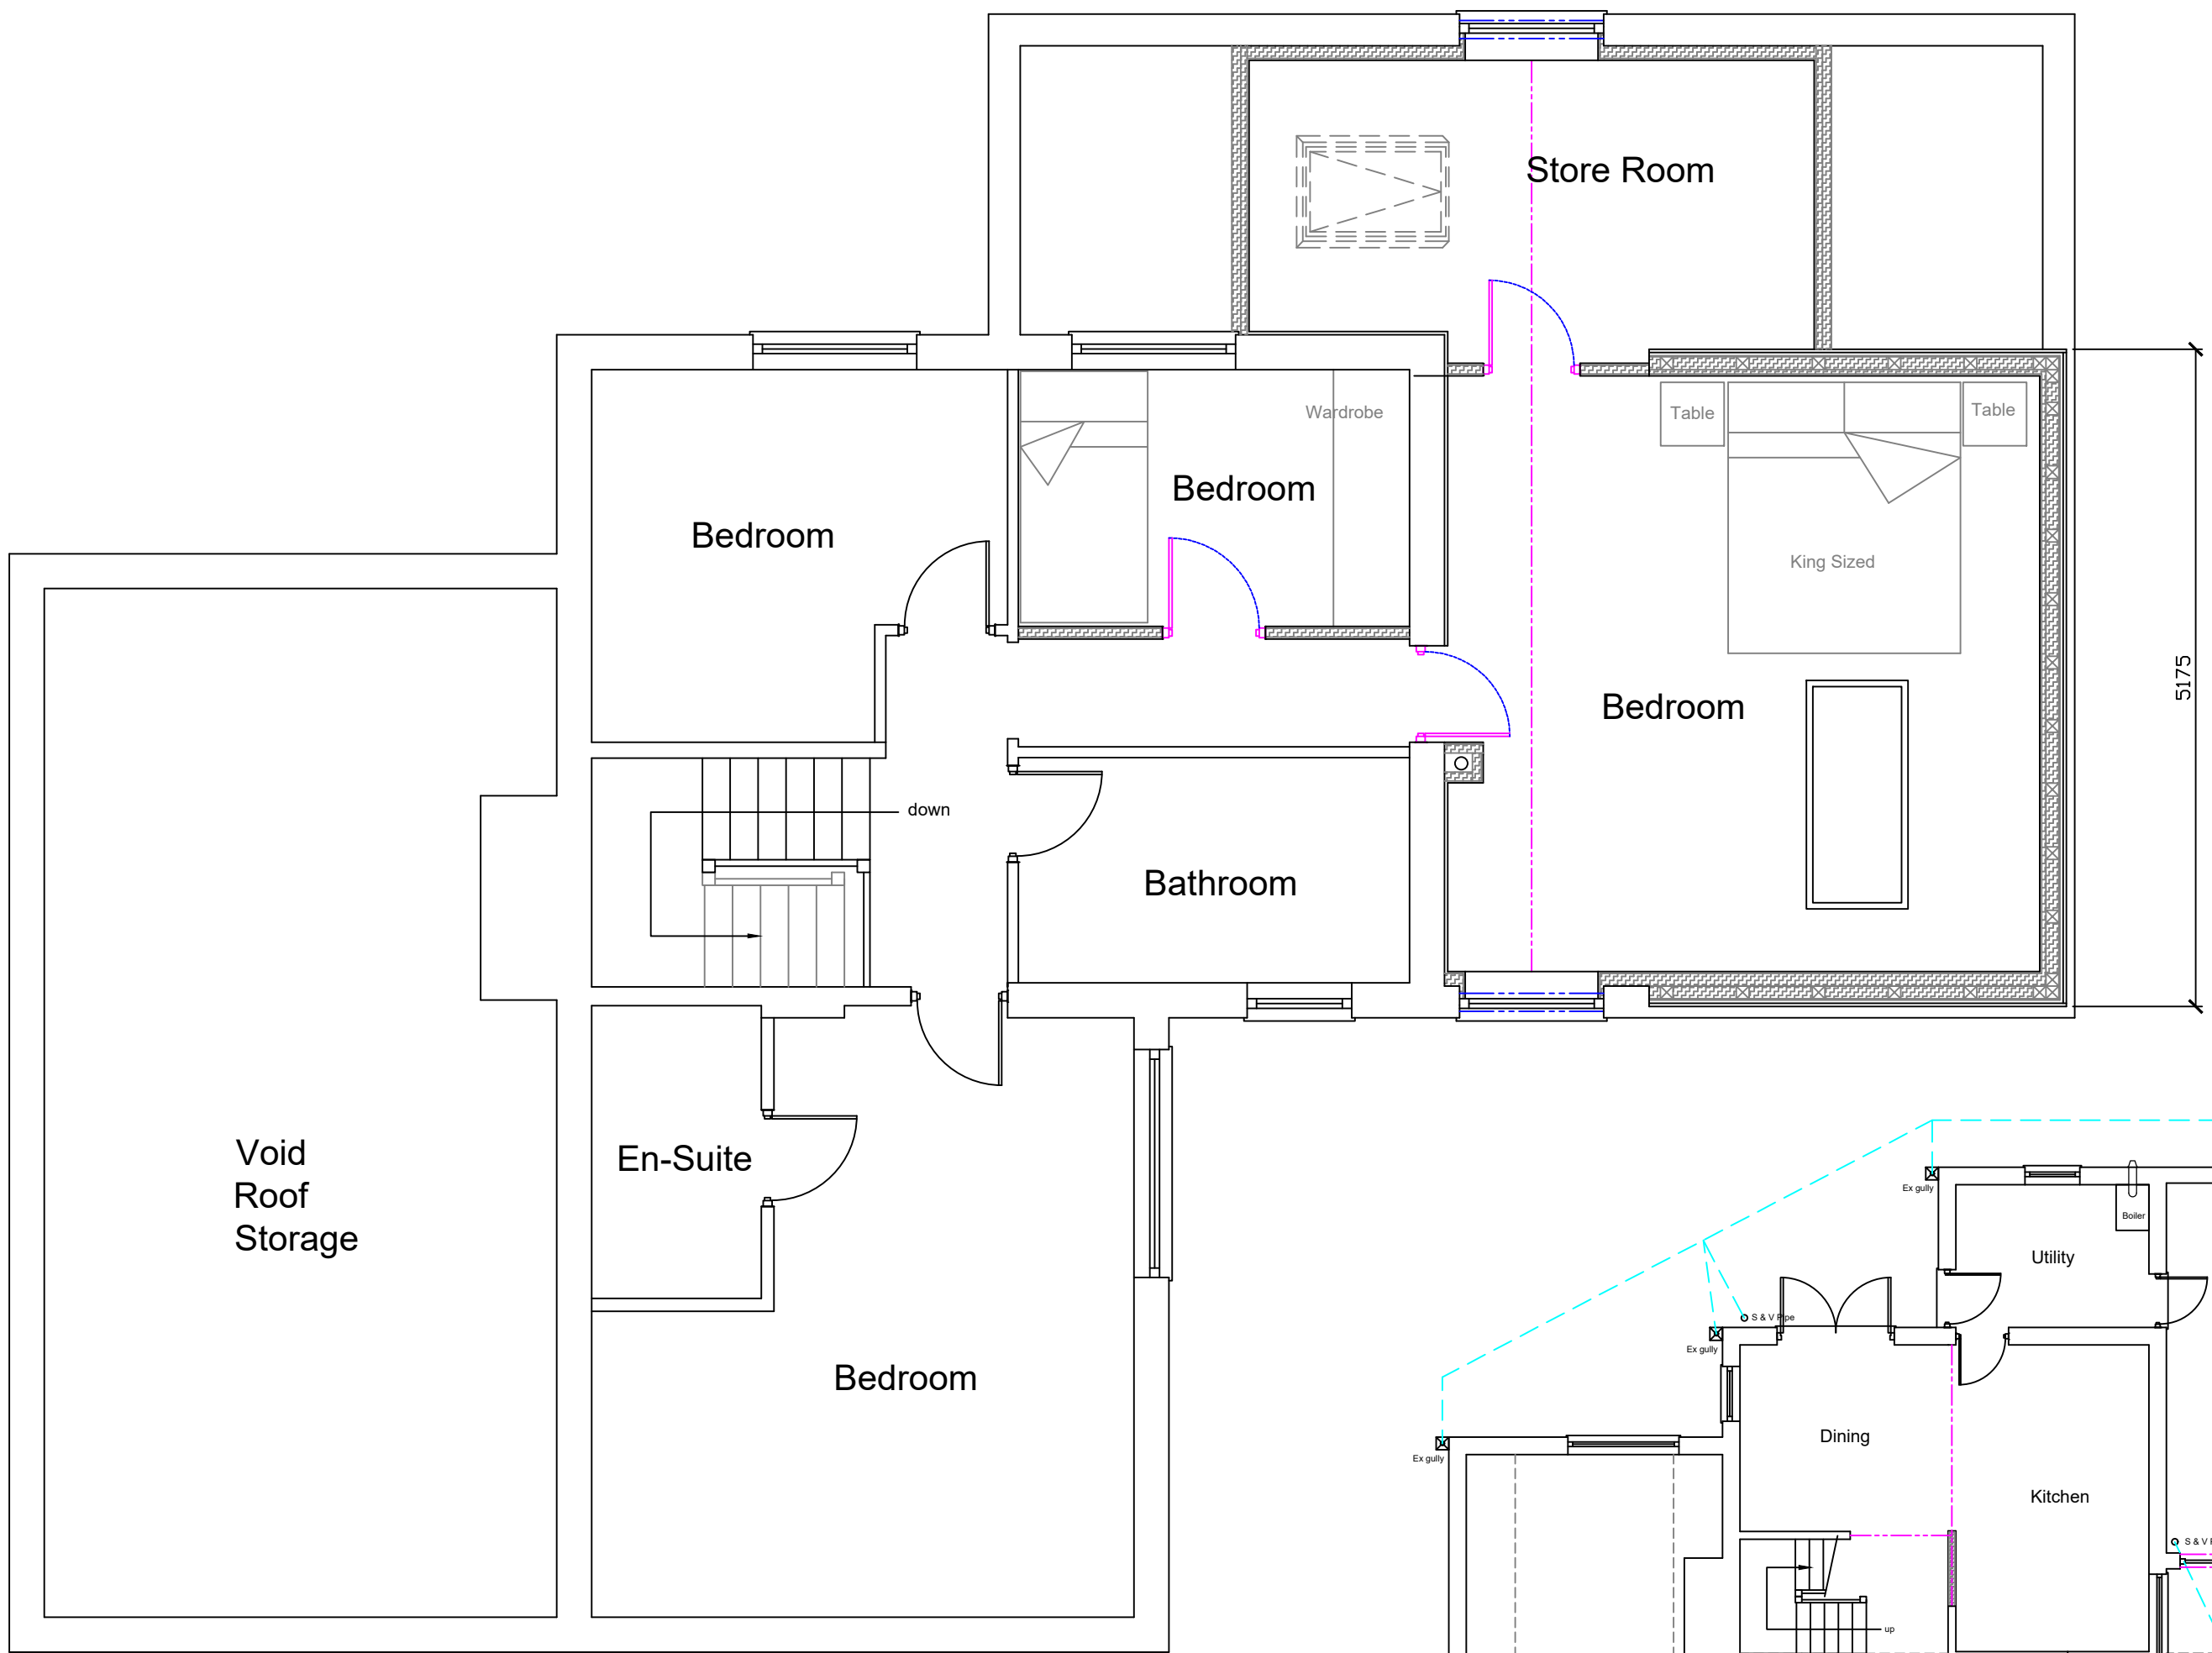

Proposed First Floor Plan

1:50

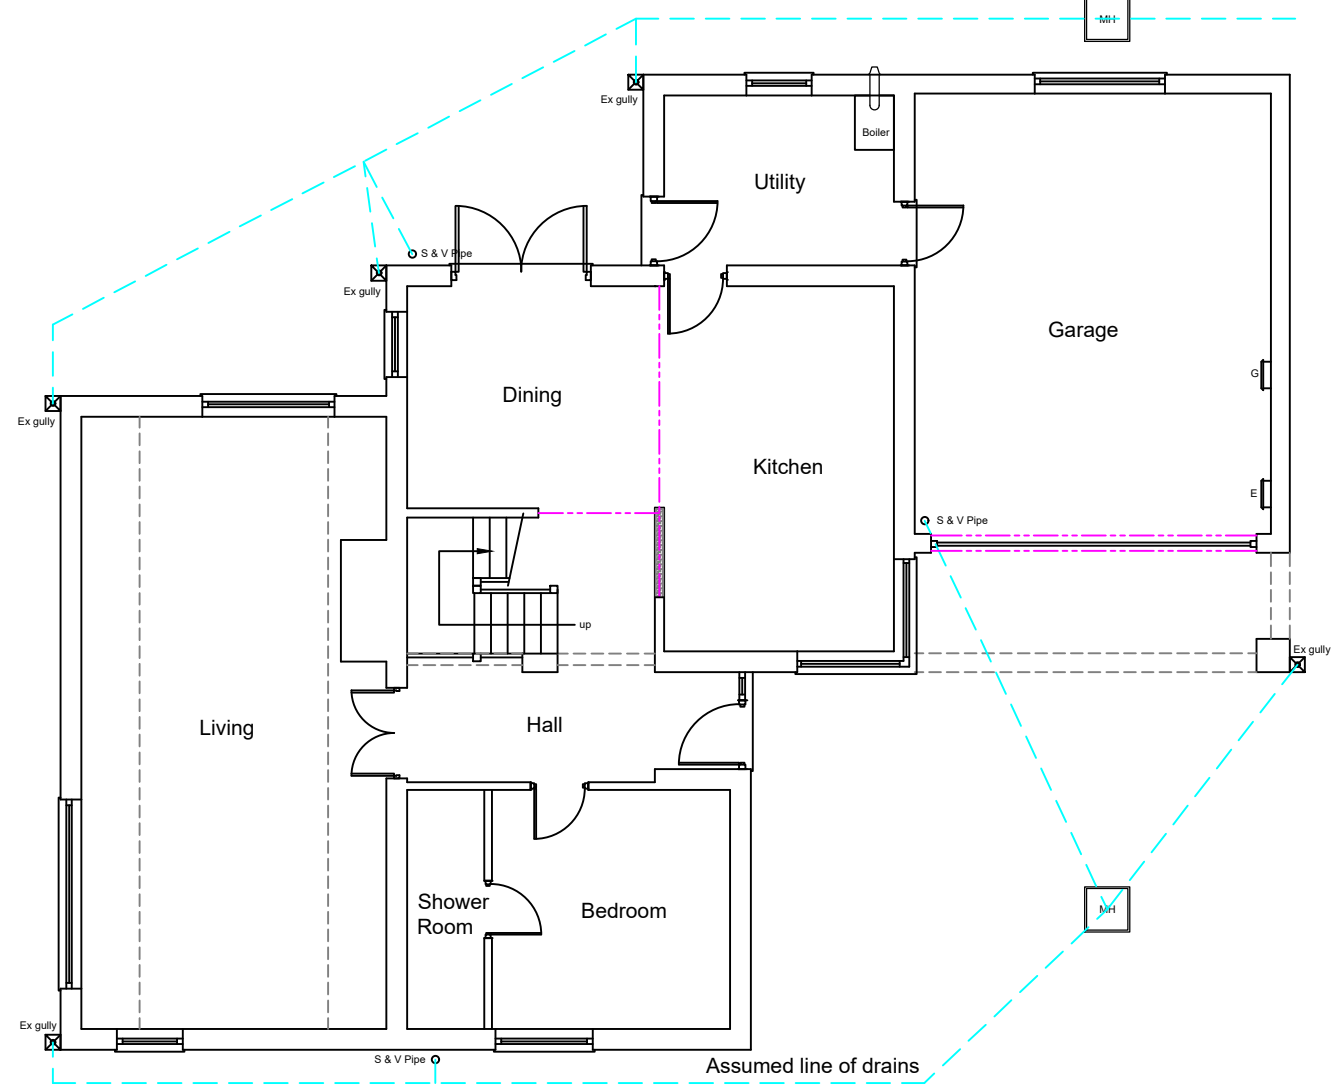


Proposed Ground Floor Plan


1:100




Proposed Front Elevation

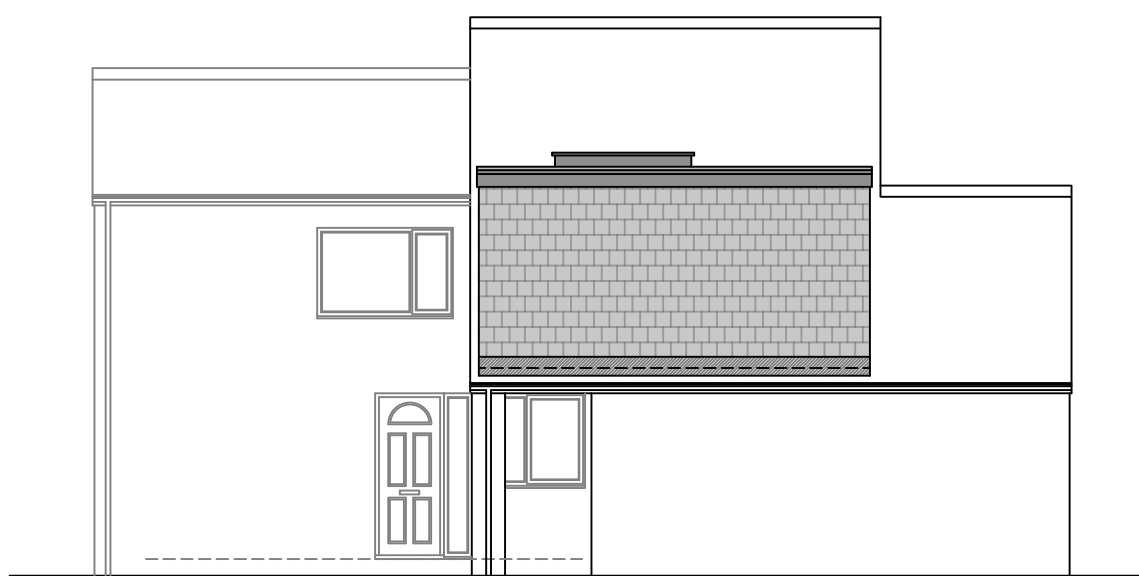

Proposed Side Elevation

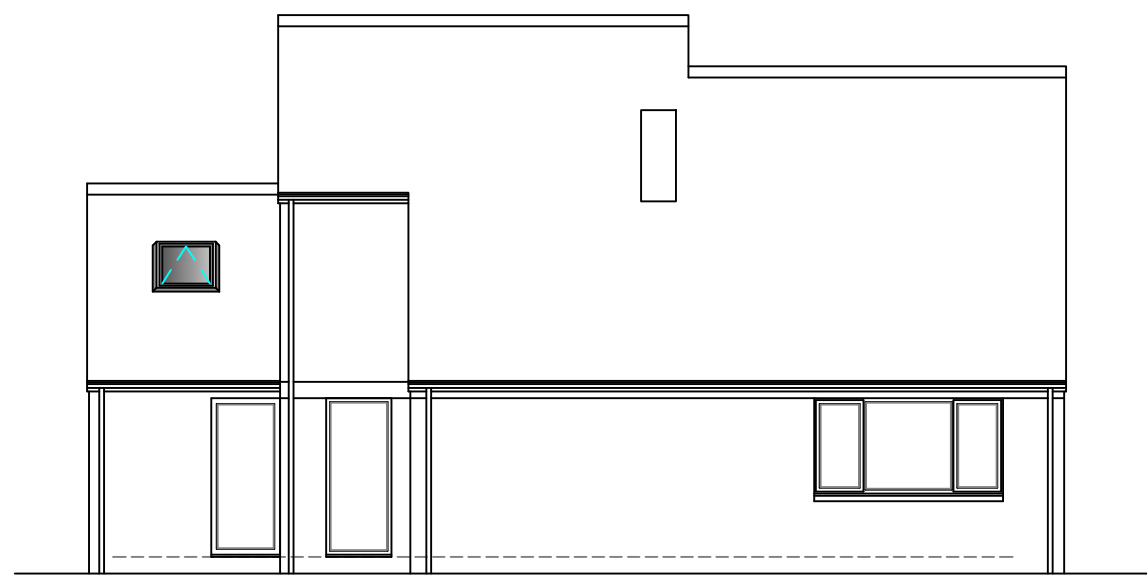

Proposed Side Elevation

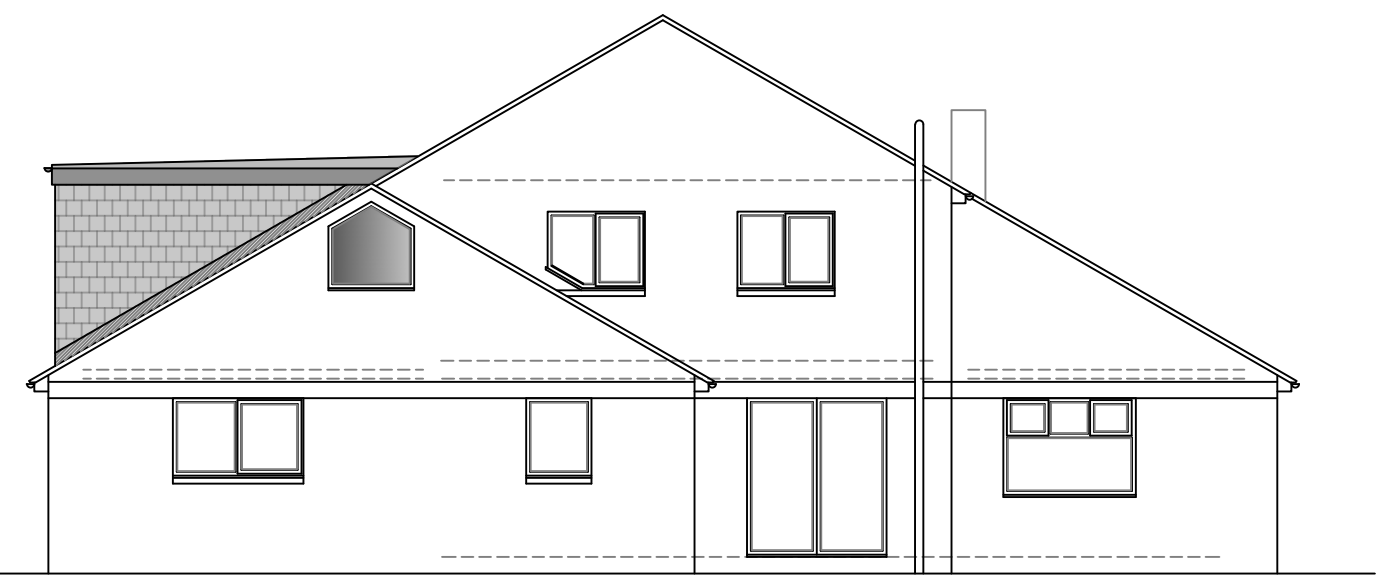

Proposed Rear Elevation

1:100

Stage :-		Lawful Development	
Project Title :-		Proposed Side Dormer To Form Additional Living Spaces	
Drawing Title :-		Existing & Proposed Plans & Elevations	
Client :-		Mr & Mrs Deacy	
Drwg No :- 03/25/30A	1 of 2	Date :- March '25	Rev :-
Scale :- 1:100 & 1:50@A1		Drawn:- SCM	Checked :-
Site Address :-		1 Clay Lane, Norden, Rochdale, OL11 5SJ	