






Existing Site Plan
1 : 200

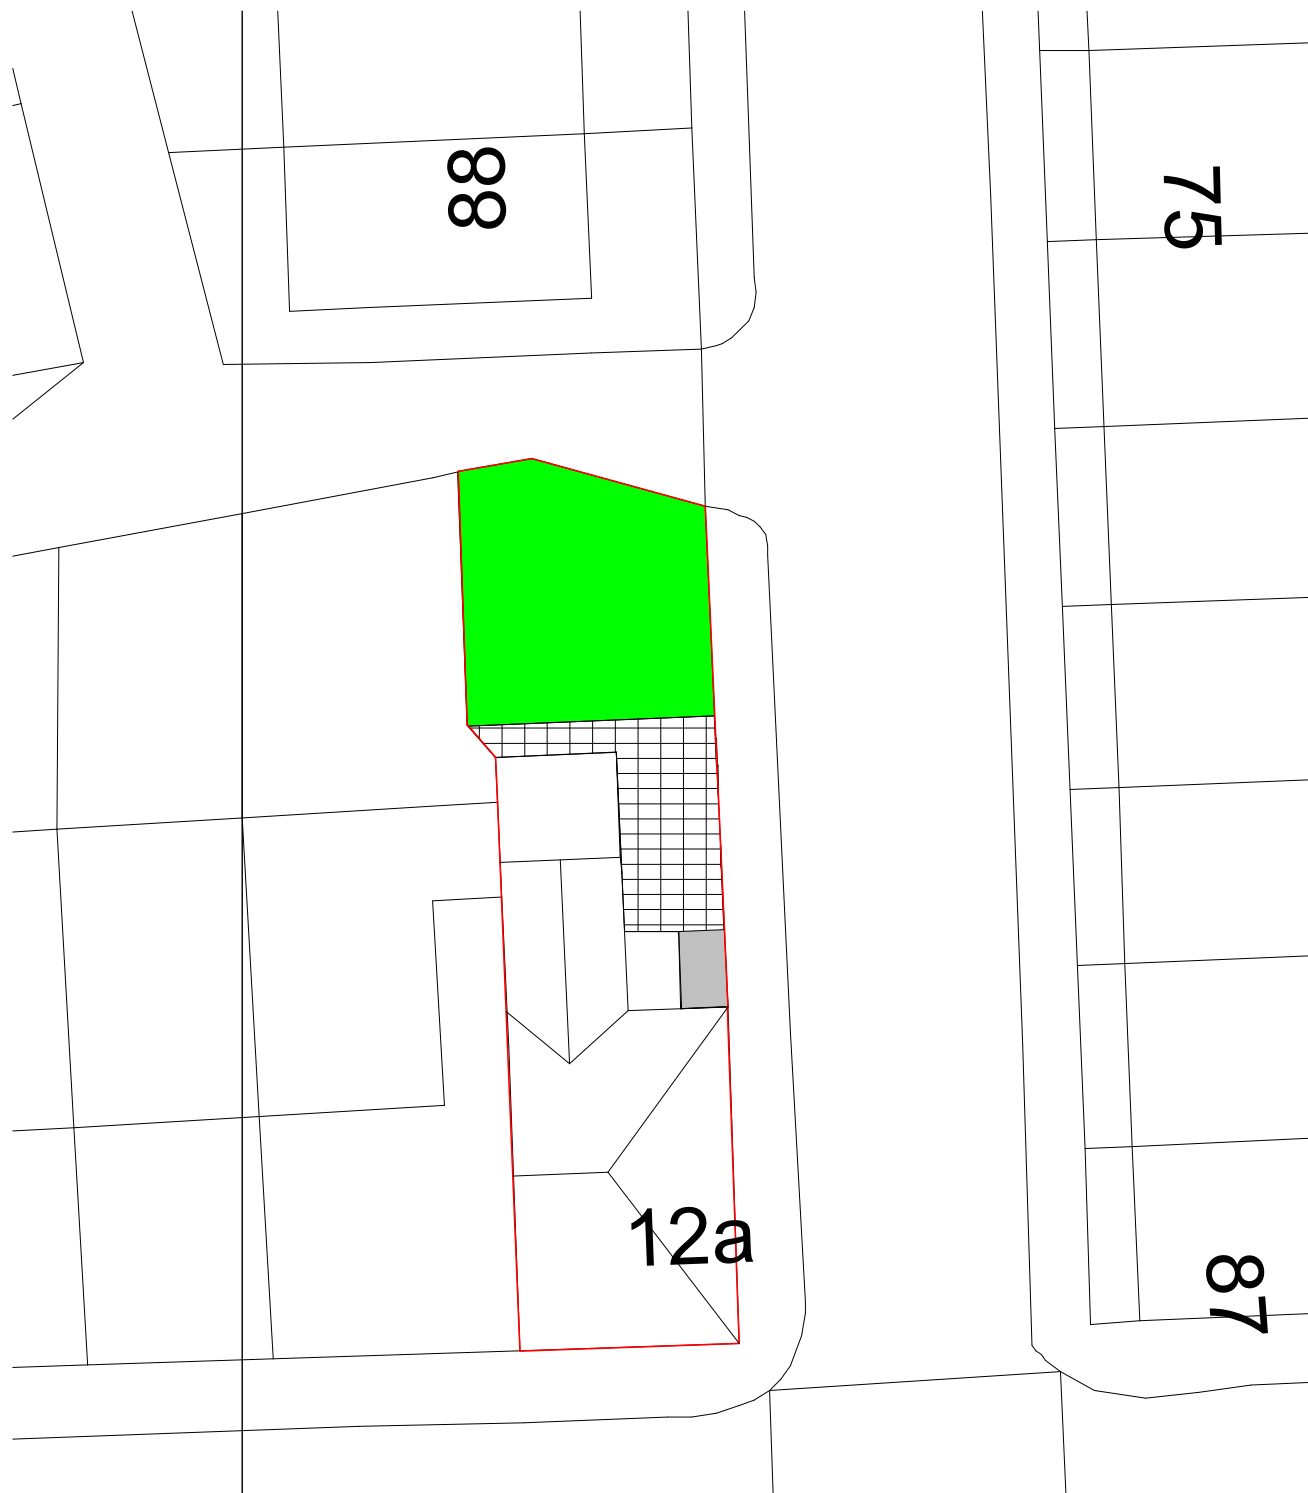

Proposed Site Plan
1 : 200




Location Plan
1 : 1250

  
	Landscape
	Concrete
	Flags/Block Paving

Legend 1
1 : 50

Scale: @ A2.
This drawing remains the property of
Belal Rashid Technical Architecture
and should not be reproduced in full or
in part without prior consent from
Belal Rashid Technical Architecture.

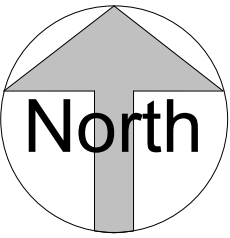

Scale 1:200

 

Scale 1:1250


Client:
ARSHAD MAHMOOD

Project:
Change of Use
Project Address:
12A Regent St
Heywood OL10 3BX
United Kingdom

Drawing Name: Site and Location Plan
Drawing Number: A103
Drawing Date: 29/04/26
Author: M.Tamzid. B.Rashid

Belal Rashid Technical Architecture
11 Queen Street
Oldham
Greater Manchester
OL1 1RD

Web: www.brta.co.uk
Email: info@brta.co.uk
Tel: 0161 241 9650

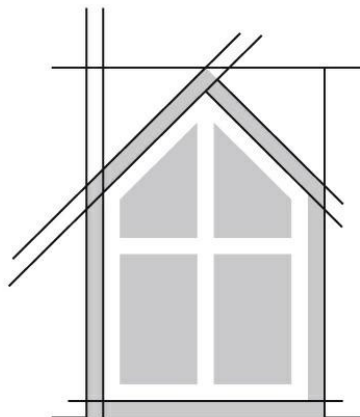

BRTA