




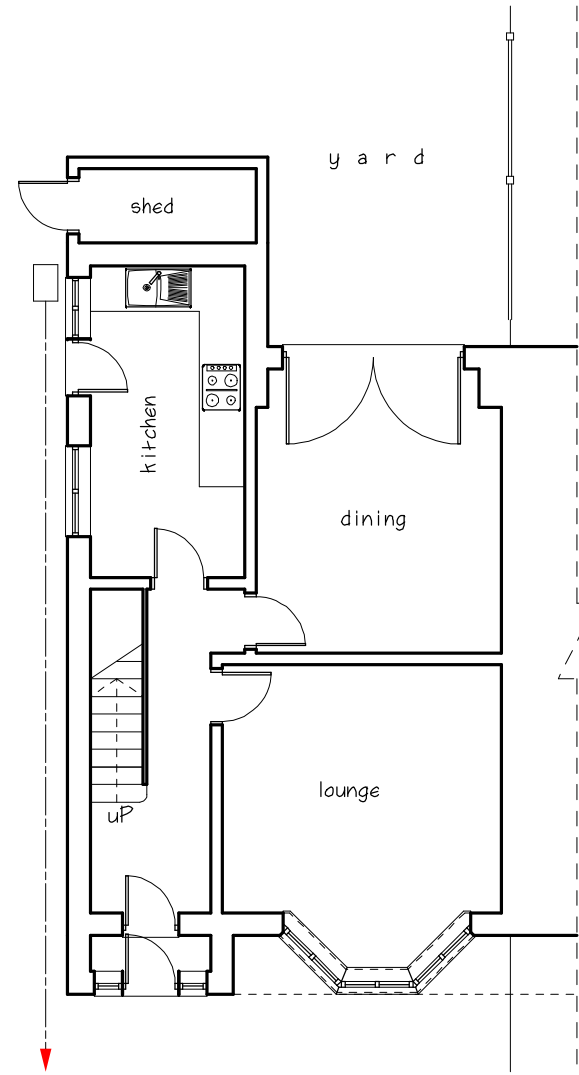


Existing ground floor plan

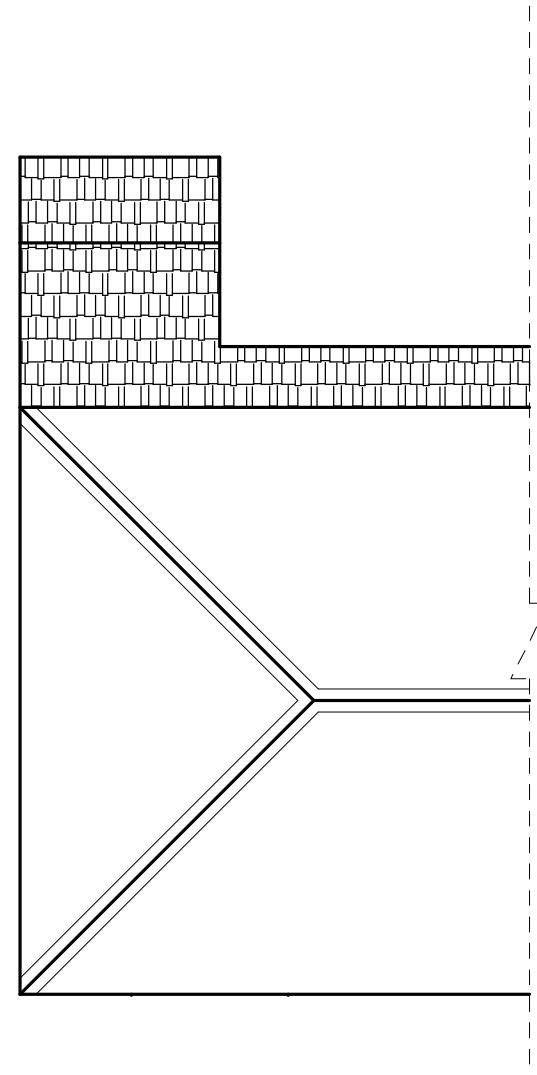

Existing roof plan

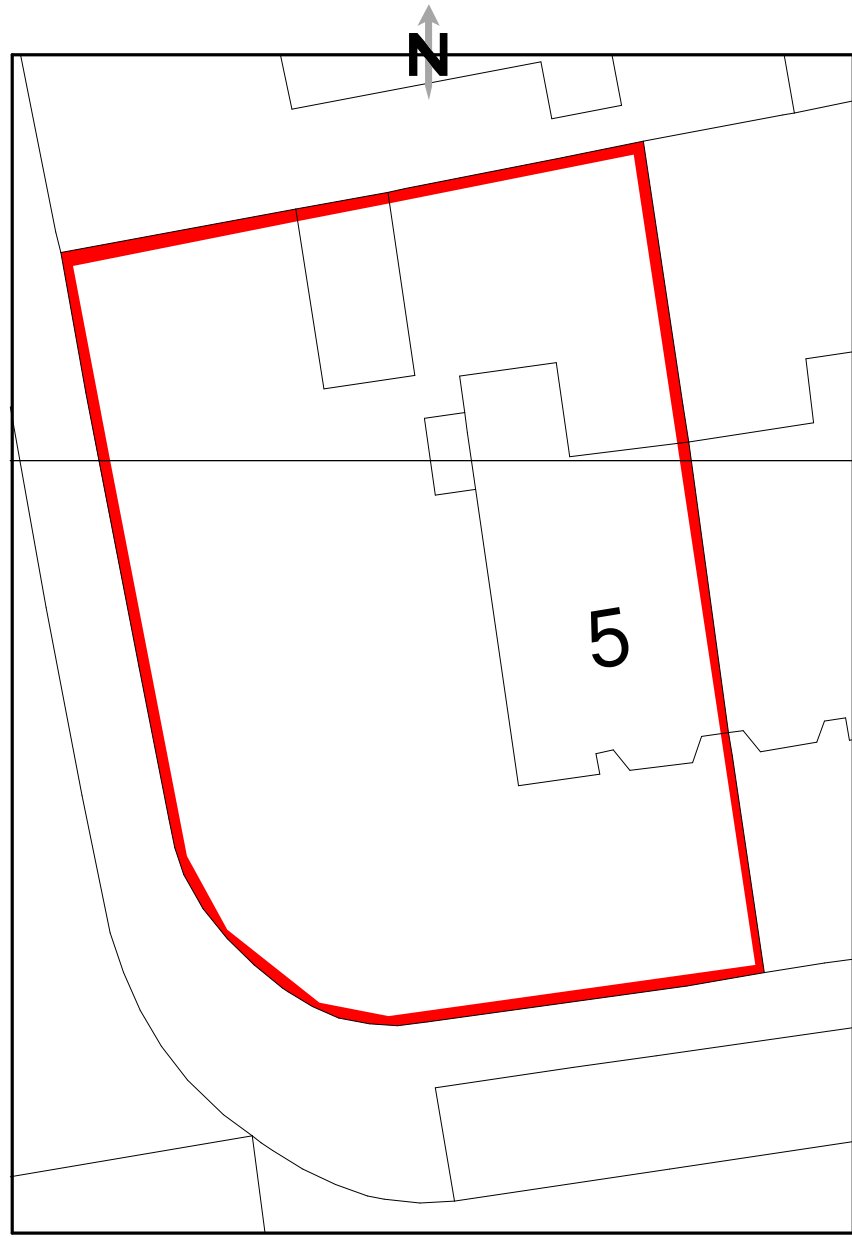


Existing block/site plan scale:1:200mm

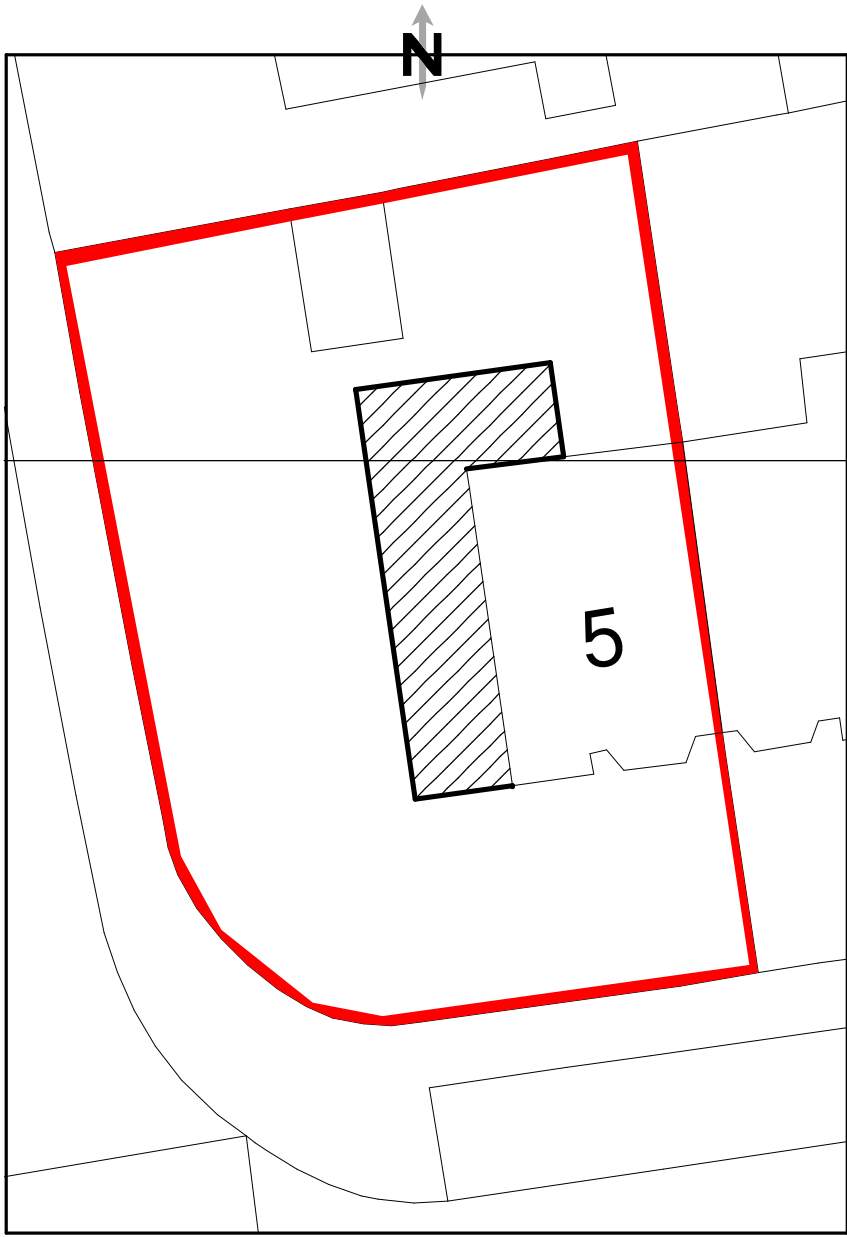

Proposed block/site plan scale:1:200mm



Existing front elevation

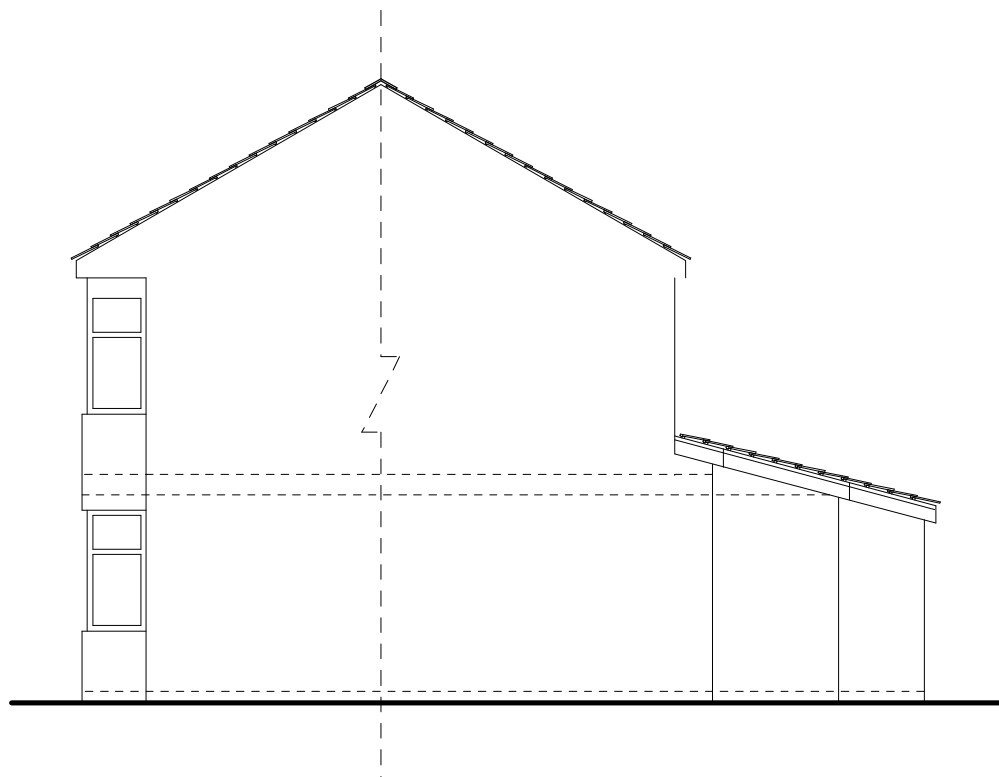

Existing side elevation (East)





Existing side elevation (West)



Existing rear elevation

MapServe®

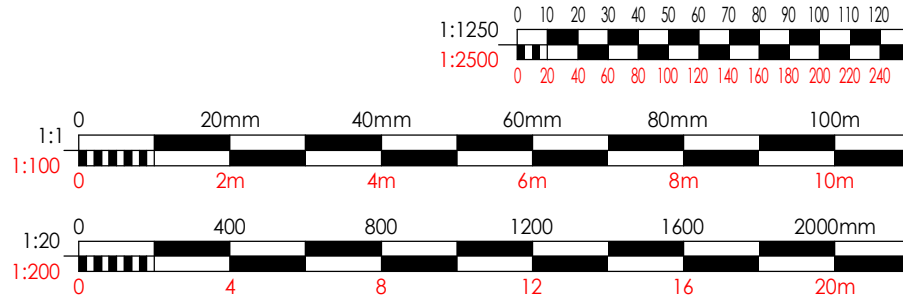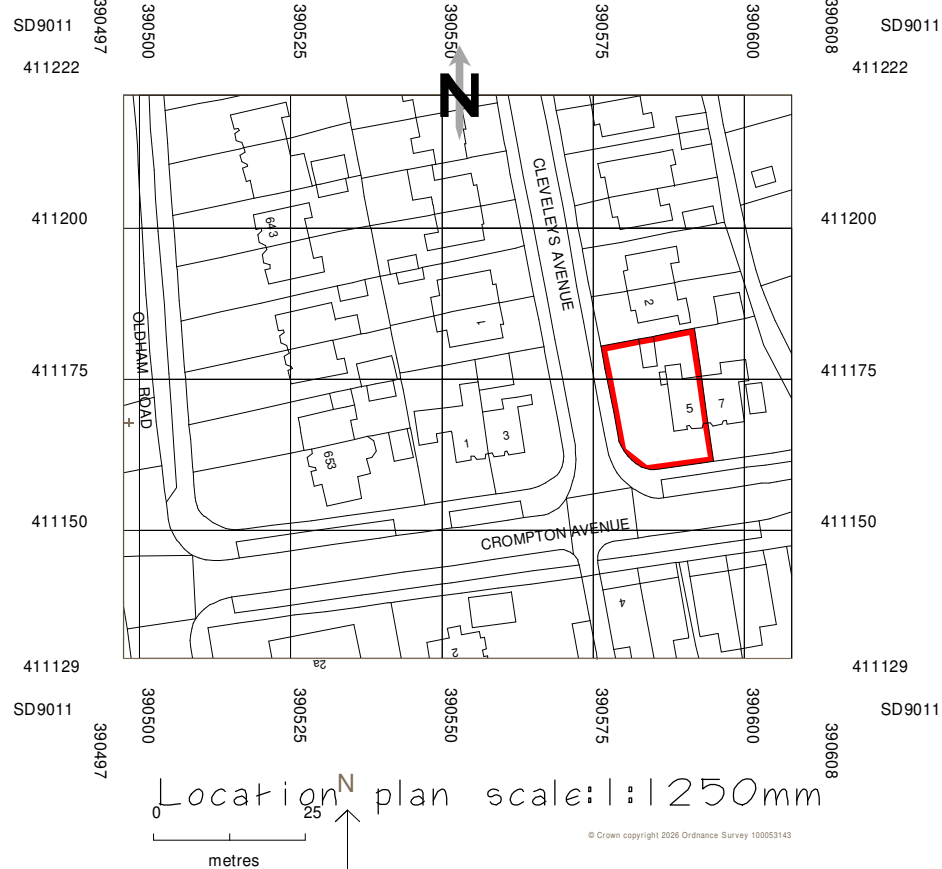



**SYED HELAL UDDIN
ARCHITECTURAL SERVICES**
58 SOUTHWOOD DRIVE, BAXENDEN,
ACCRINGTON, LANCASHIRE, BB5 2PZ
TEL: 01254 238202 FAX: 0879 2352826
MOBILE: 07879 261142
EMAIL: SYEDHELALUDDIN@YAHOO.COM

SCALE: 1:100 PAGE 1/2 (A1)
DRAWING NO: 2218
EXISTING & PROPOSED LAYOUT
LOCATION: 5 CROMPTON AVENUE, ROCHDALE, OL16 4PB
PROP: SINGLE STOREY EXTENSION
CLIENT: MRS. REHANA MIAH
DATE: MAY 2026
PLEASE DO NOT SCALE DRAWING