


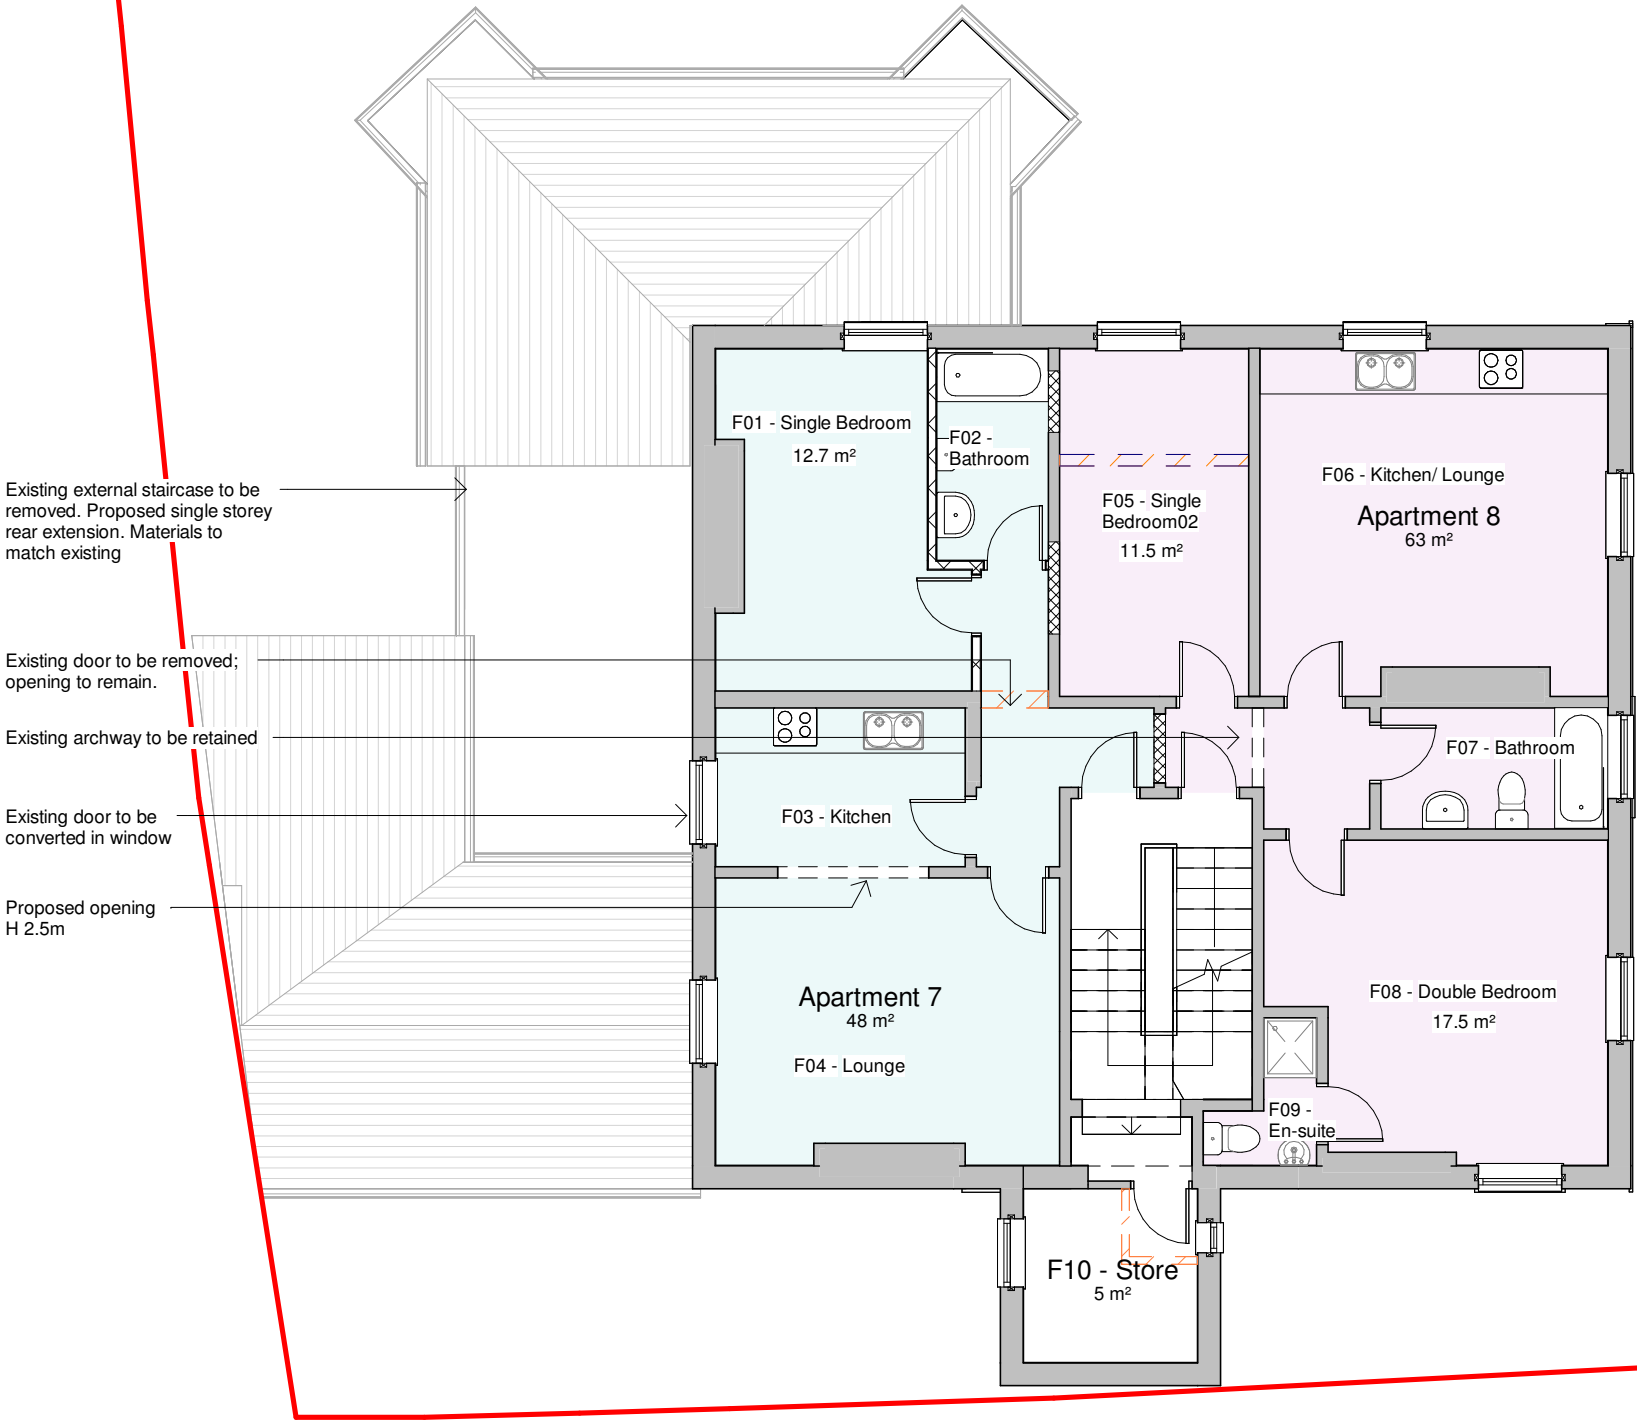


Existing external staircase to be removed. Proposed single storey rear extension. Materials to match existing

Existing door to be removed; opening to remain.

Existing archway to be retained

Existing door to be converted in window

Proposed opening H 2.5m

 

General Notes

The Architect shall have no responsibility for any use made of this document other than for that which it was prepared and issued.

All dimensions should be checked on site. Do not scale from this drawing

To be read in conjunction with all other Consultant's drawings.

The Architect to be immediately notified of any discrepancies.

Copyright on this drawing retained by the Architect.

LEGEND

 Site Boundary

P8	07/04/26	AK	SH	Amended Proposal	
P7	26/11/25	SA	SH	Amended Proposal	
P6	17/10/25	SA	SH	Amended Proposal	
P5	21/02/25	AK	SH	Amended Proposal	
P4	28/10/24	SA	SH	Amended Proposal	
P3	16/10/24	SA	SH	Amended Proposal	
P2	06/08/24	SA	SH	Amended Proposal	
P1	29/07/24	SA	SH	Initial Issue	
No.	Date	Dwn	Chk	App	Revision or reason for issue

Client

Brightwise Properties

create it studios
... leave an impression

Create It Studios (NW) Ltd
3 Stevenson Square,
Manchester
M1 1DN
info@createitstudios.co.uk

Project Title

Reed Hotel, 1 Reed Hill, Rochdale,
Manchester, OL16 1DF

Scale / North Point

1 : 100

Drawing Title

Proposed First Floor Plan

Drawing Number	Revision
A1559(02)AP004	P8
Drawing Status	
Preliminary	