



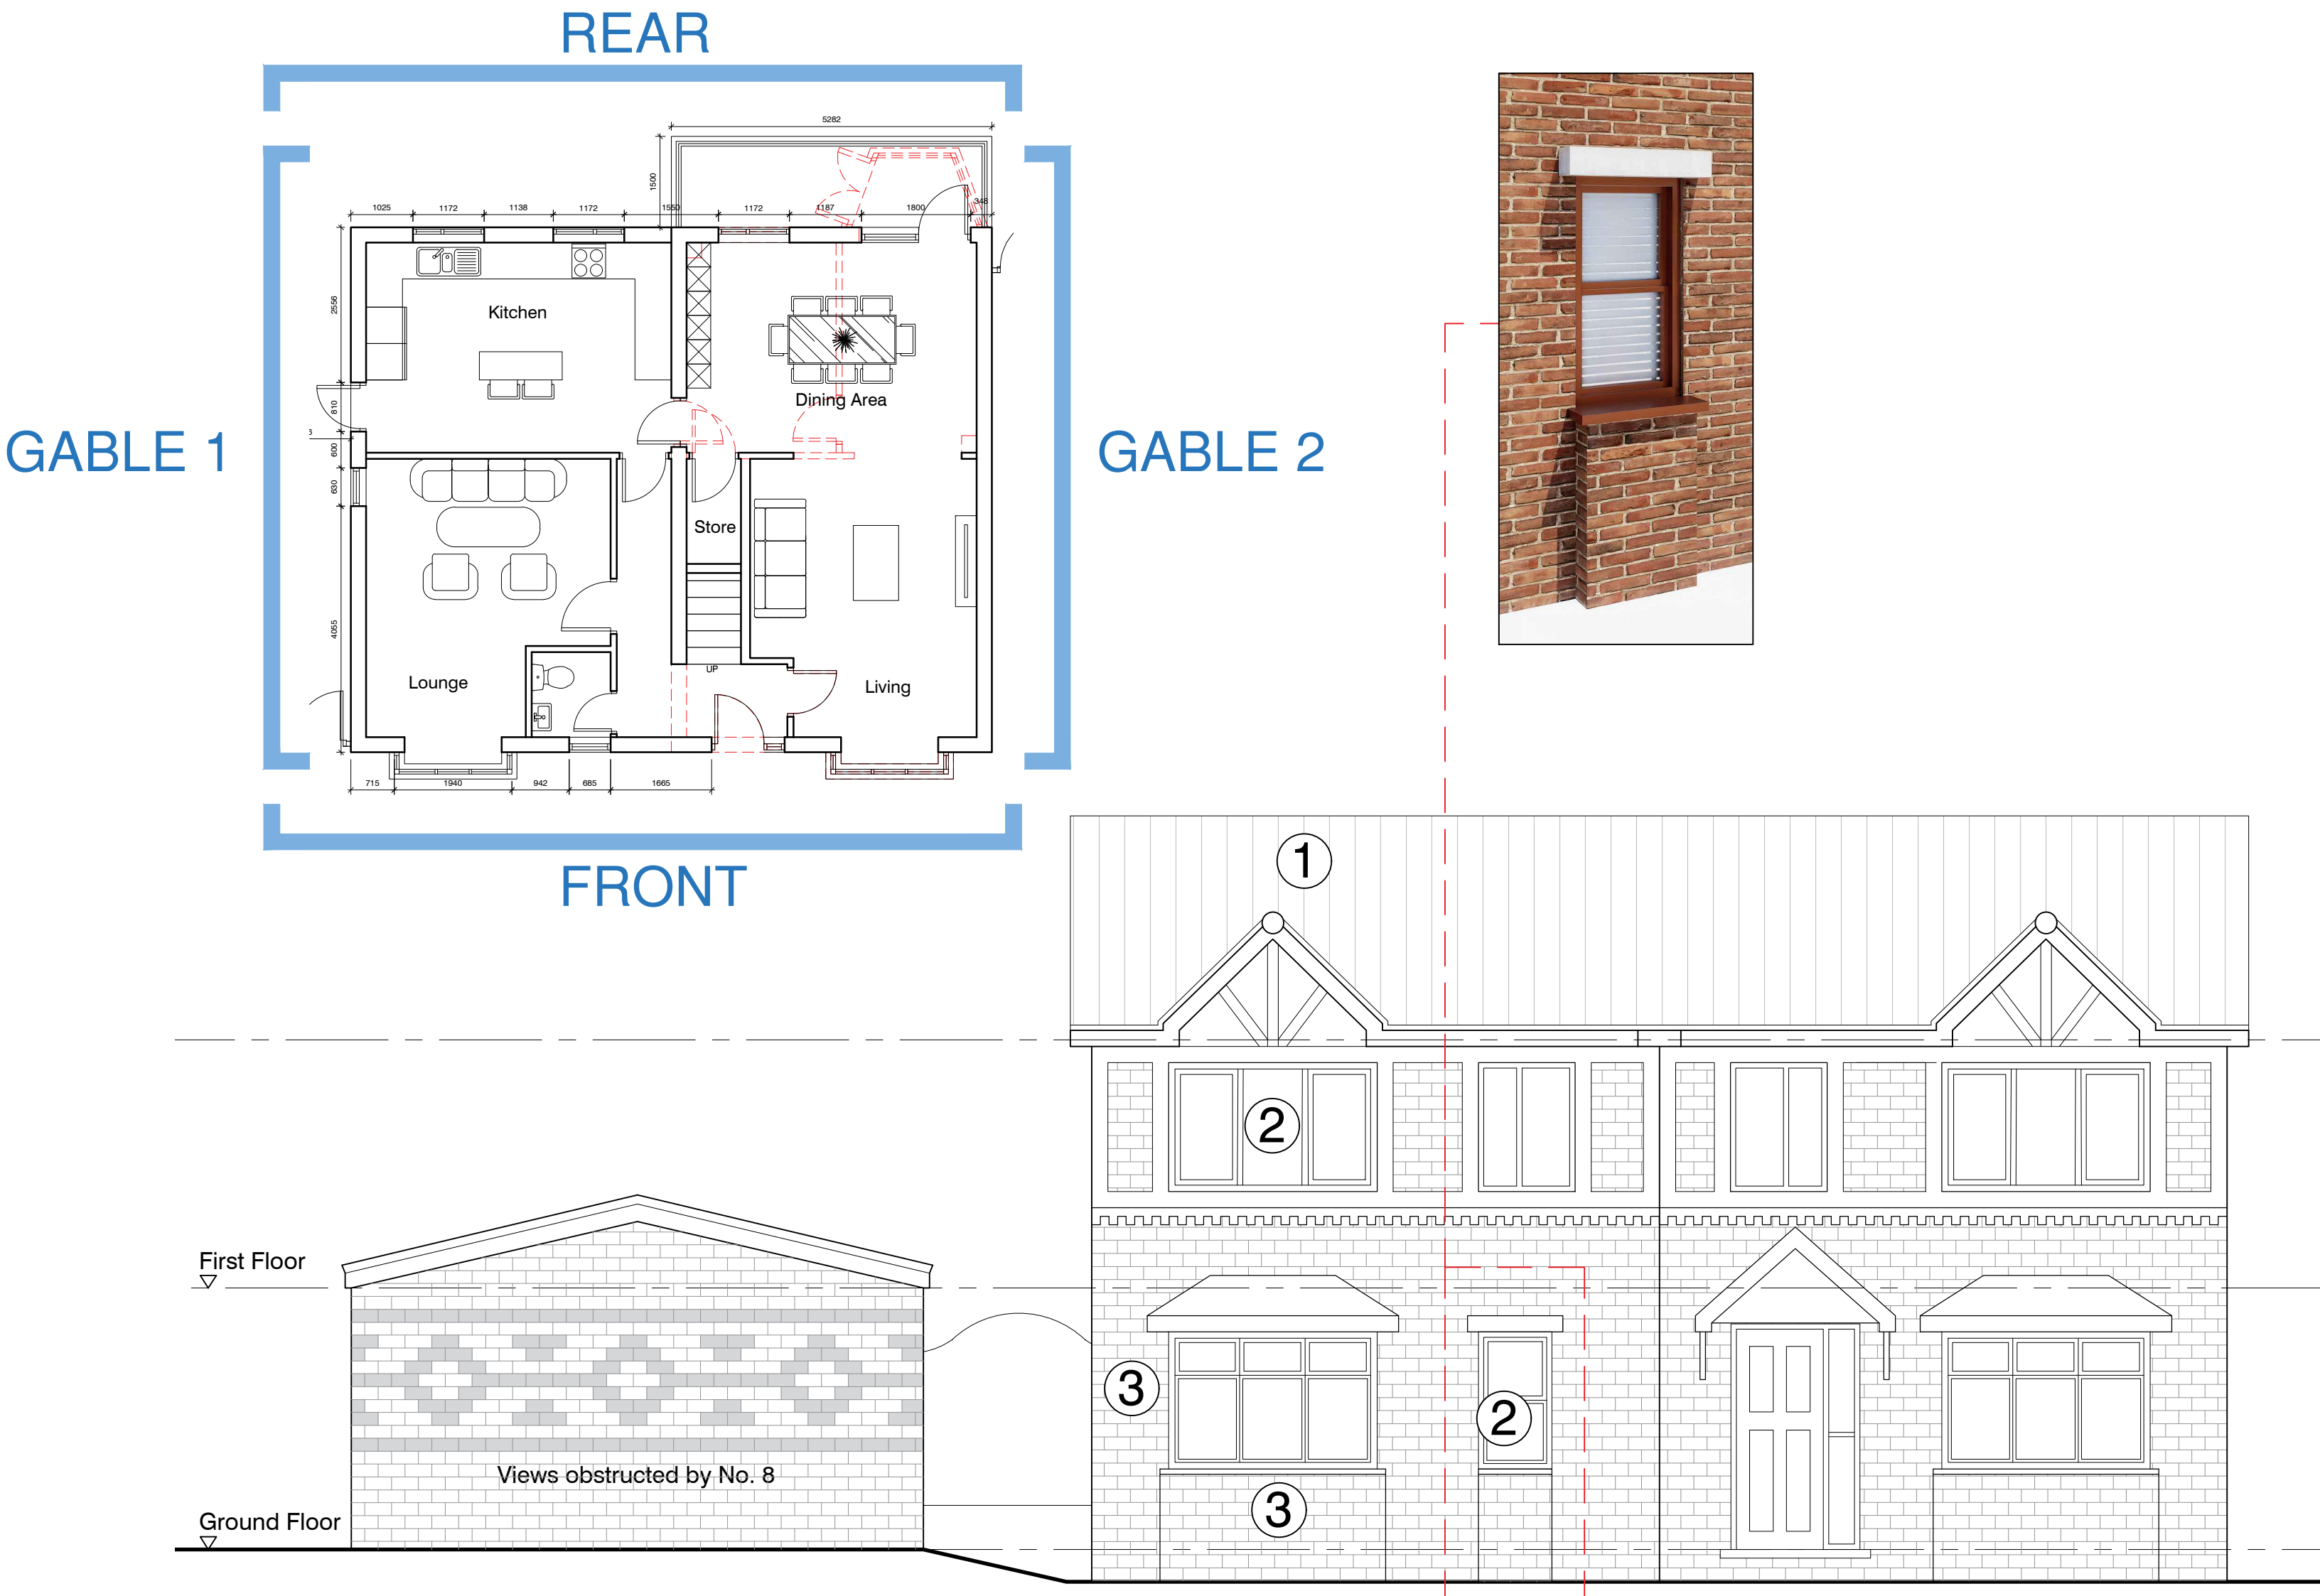

- 1 Roof tiles to match existing
- 2 Brown UPVC double glazed window/door to assembly
- 3 Red brick to match existing


PROPOSED FRONT ELEVATION

SCALE 1 : 50

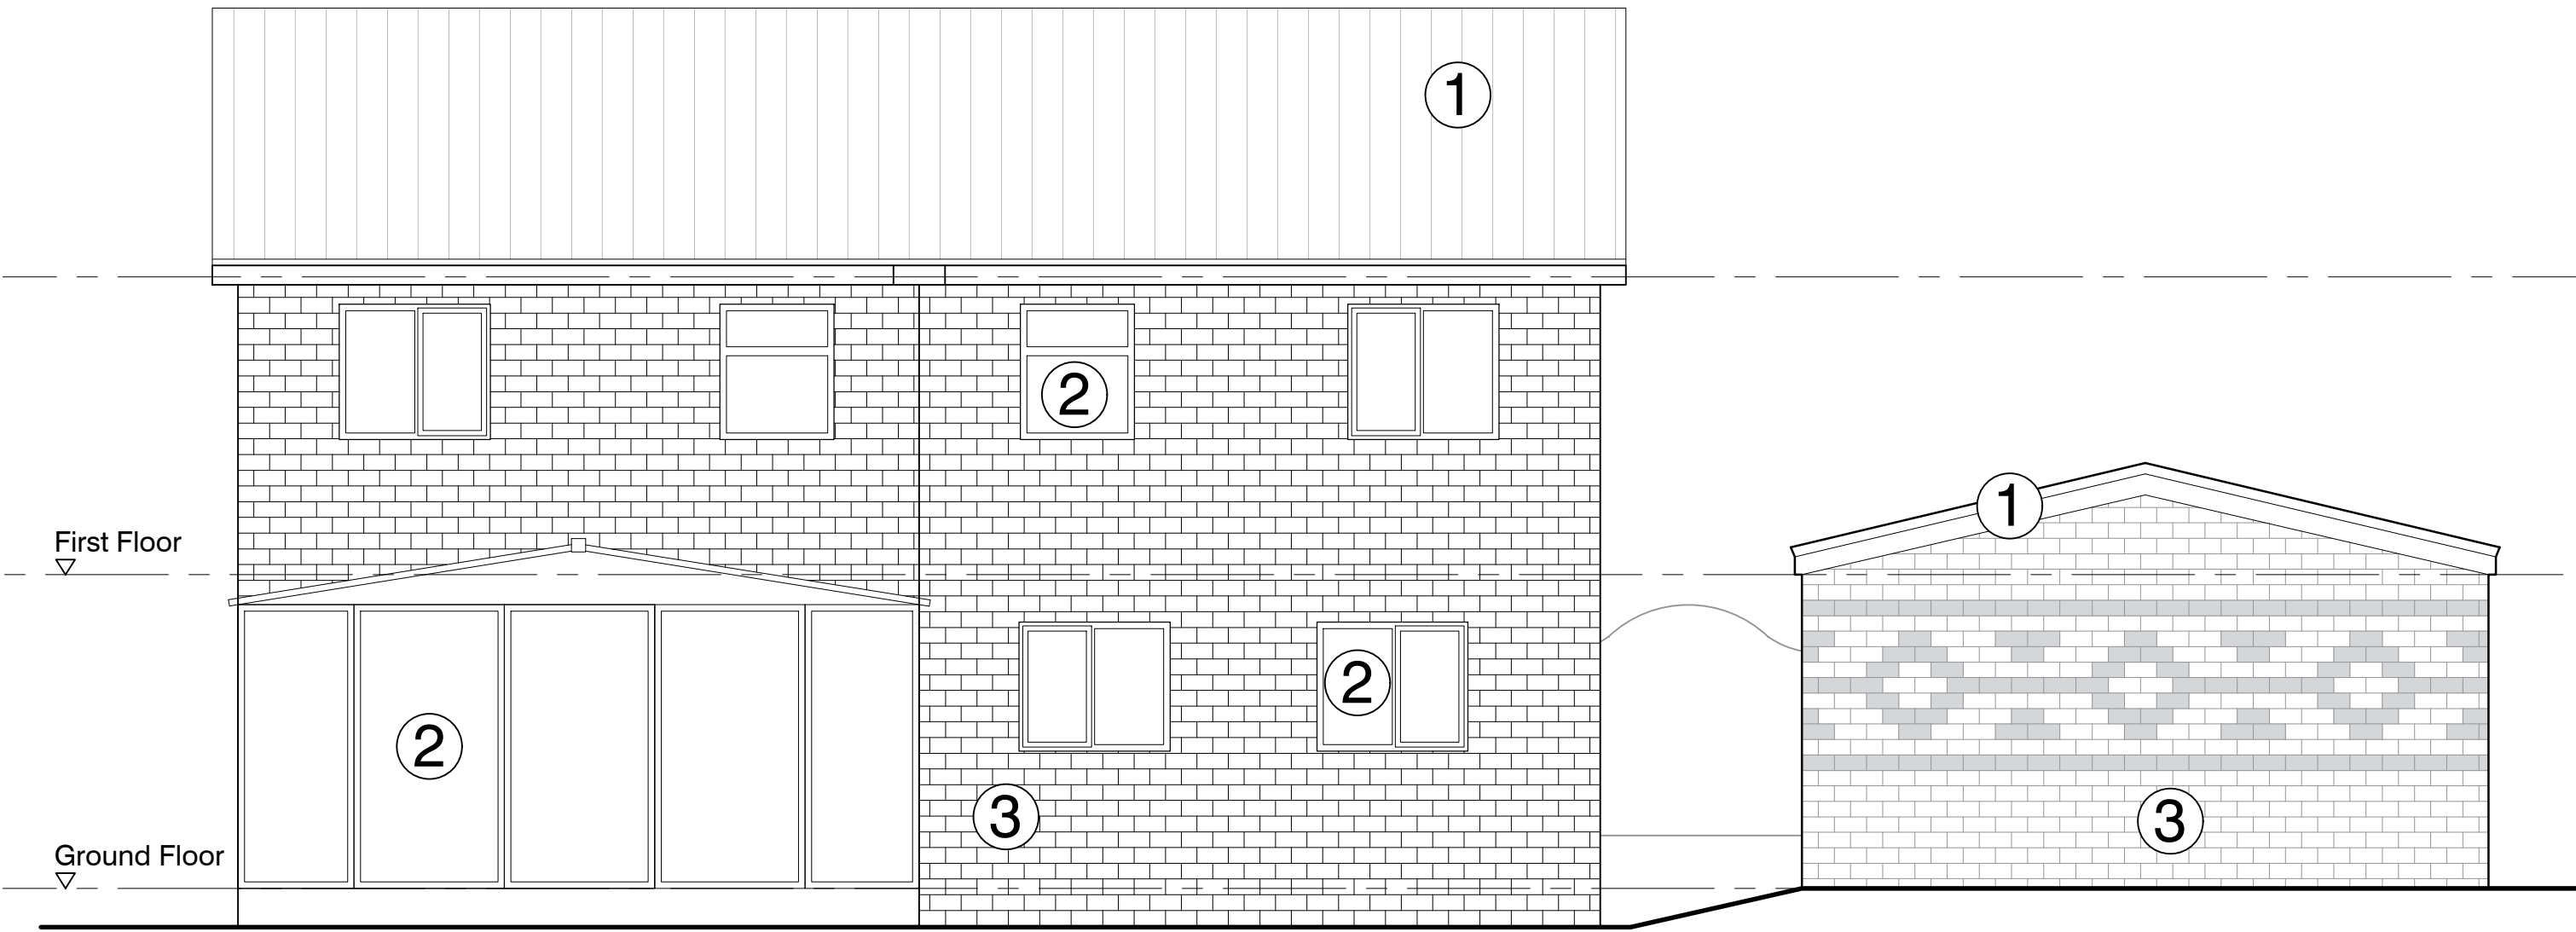


PROPOSED REAR ELEVATION

SCALE 1 : 50

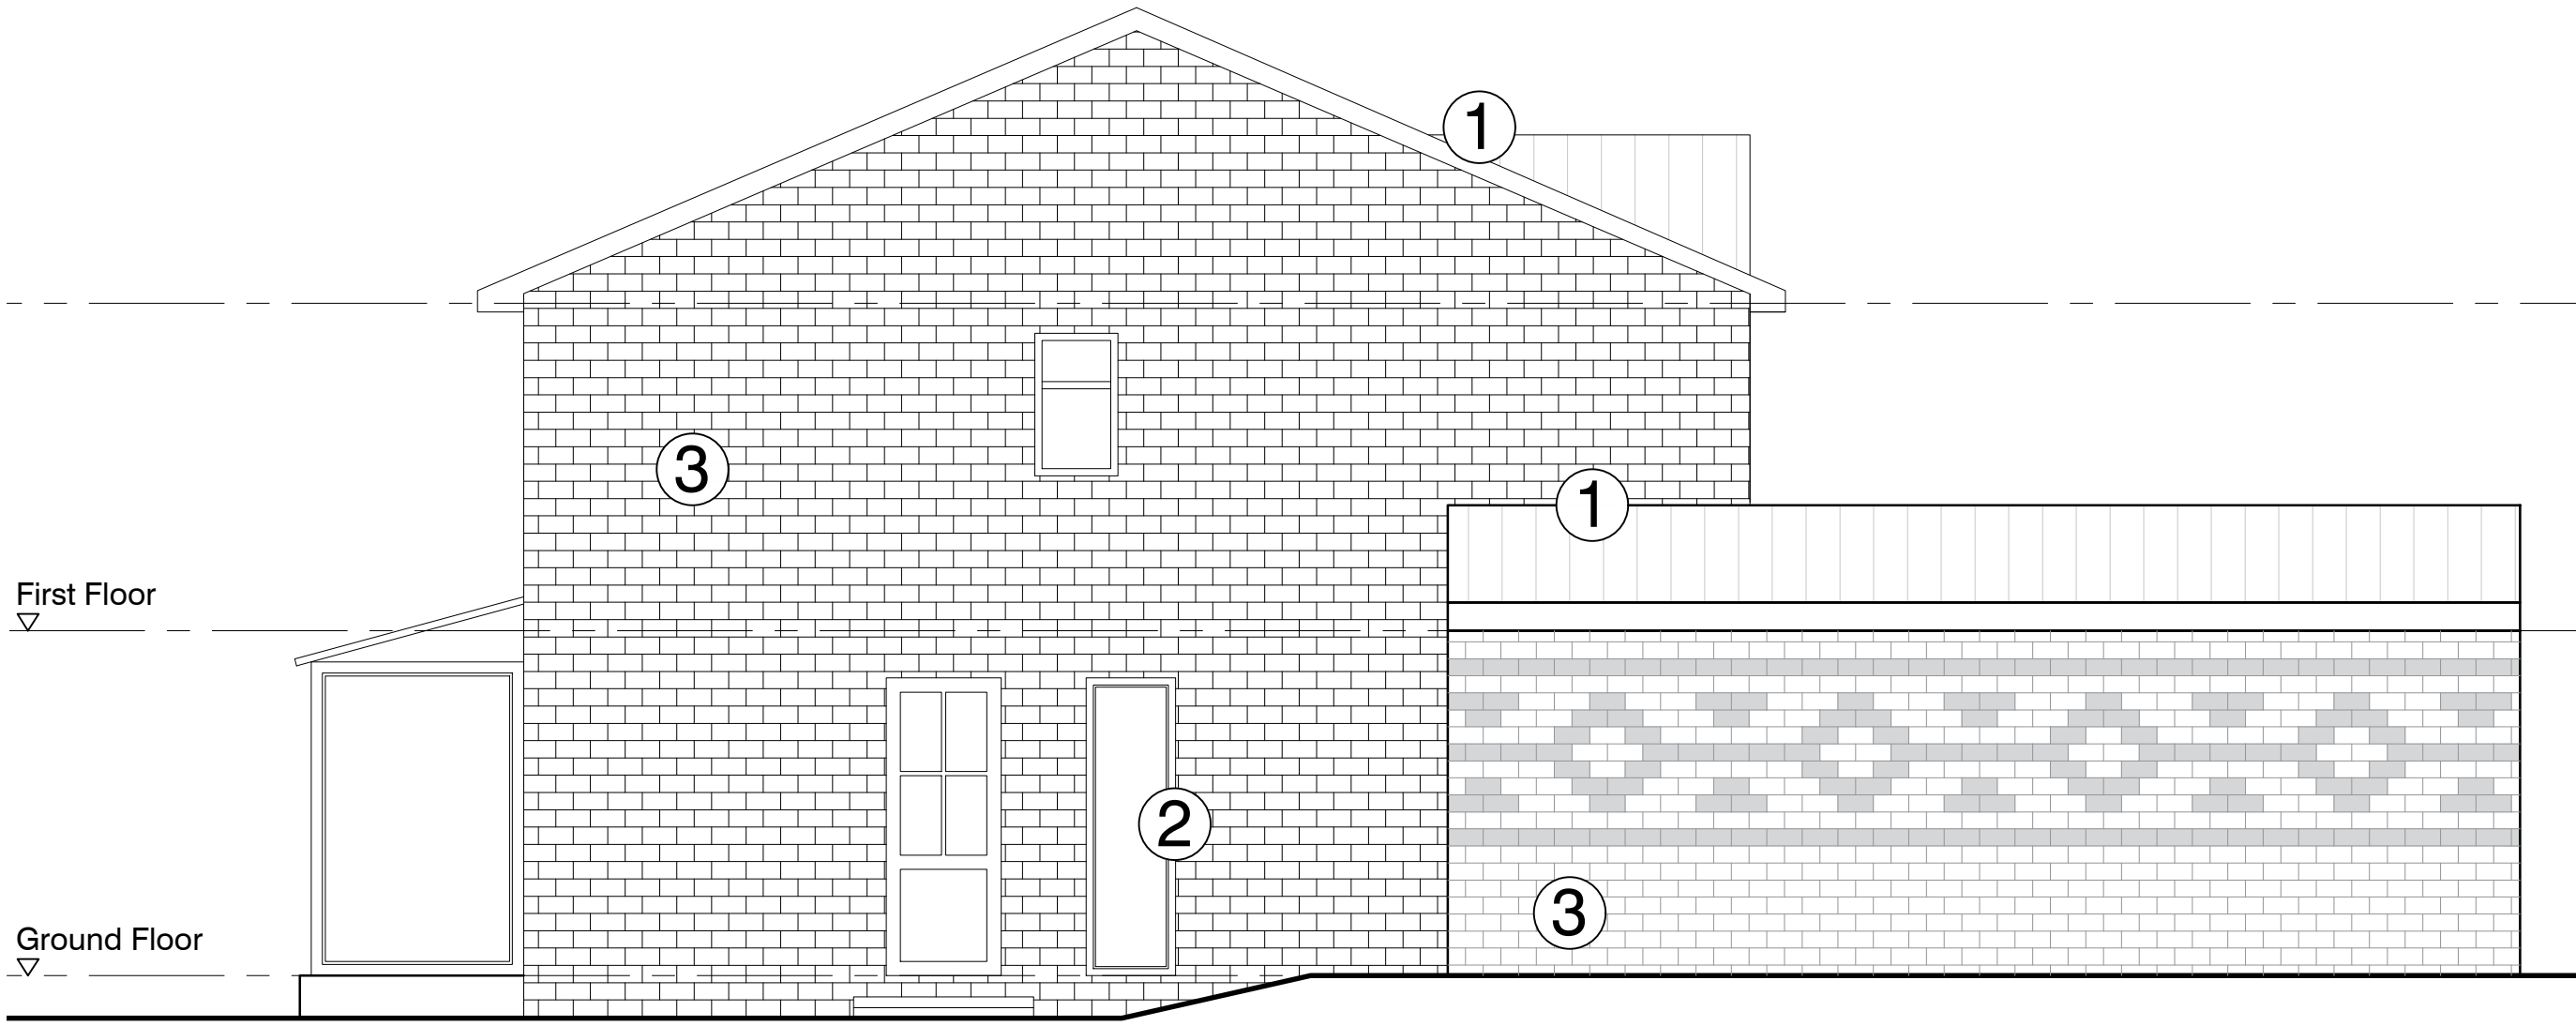

PROPOSED GABLE 1 ELEVATION

SCALE 1 : 50

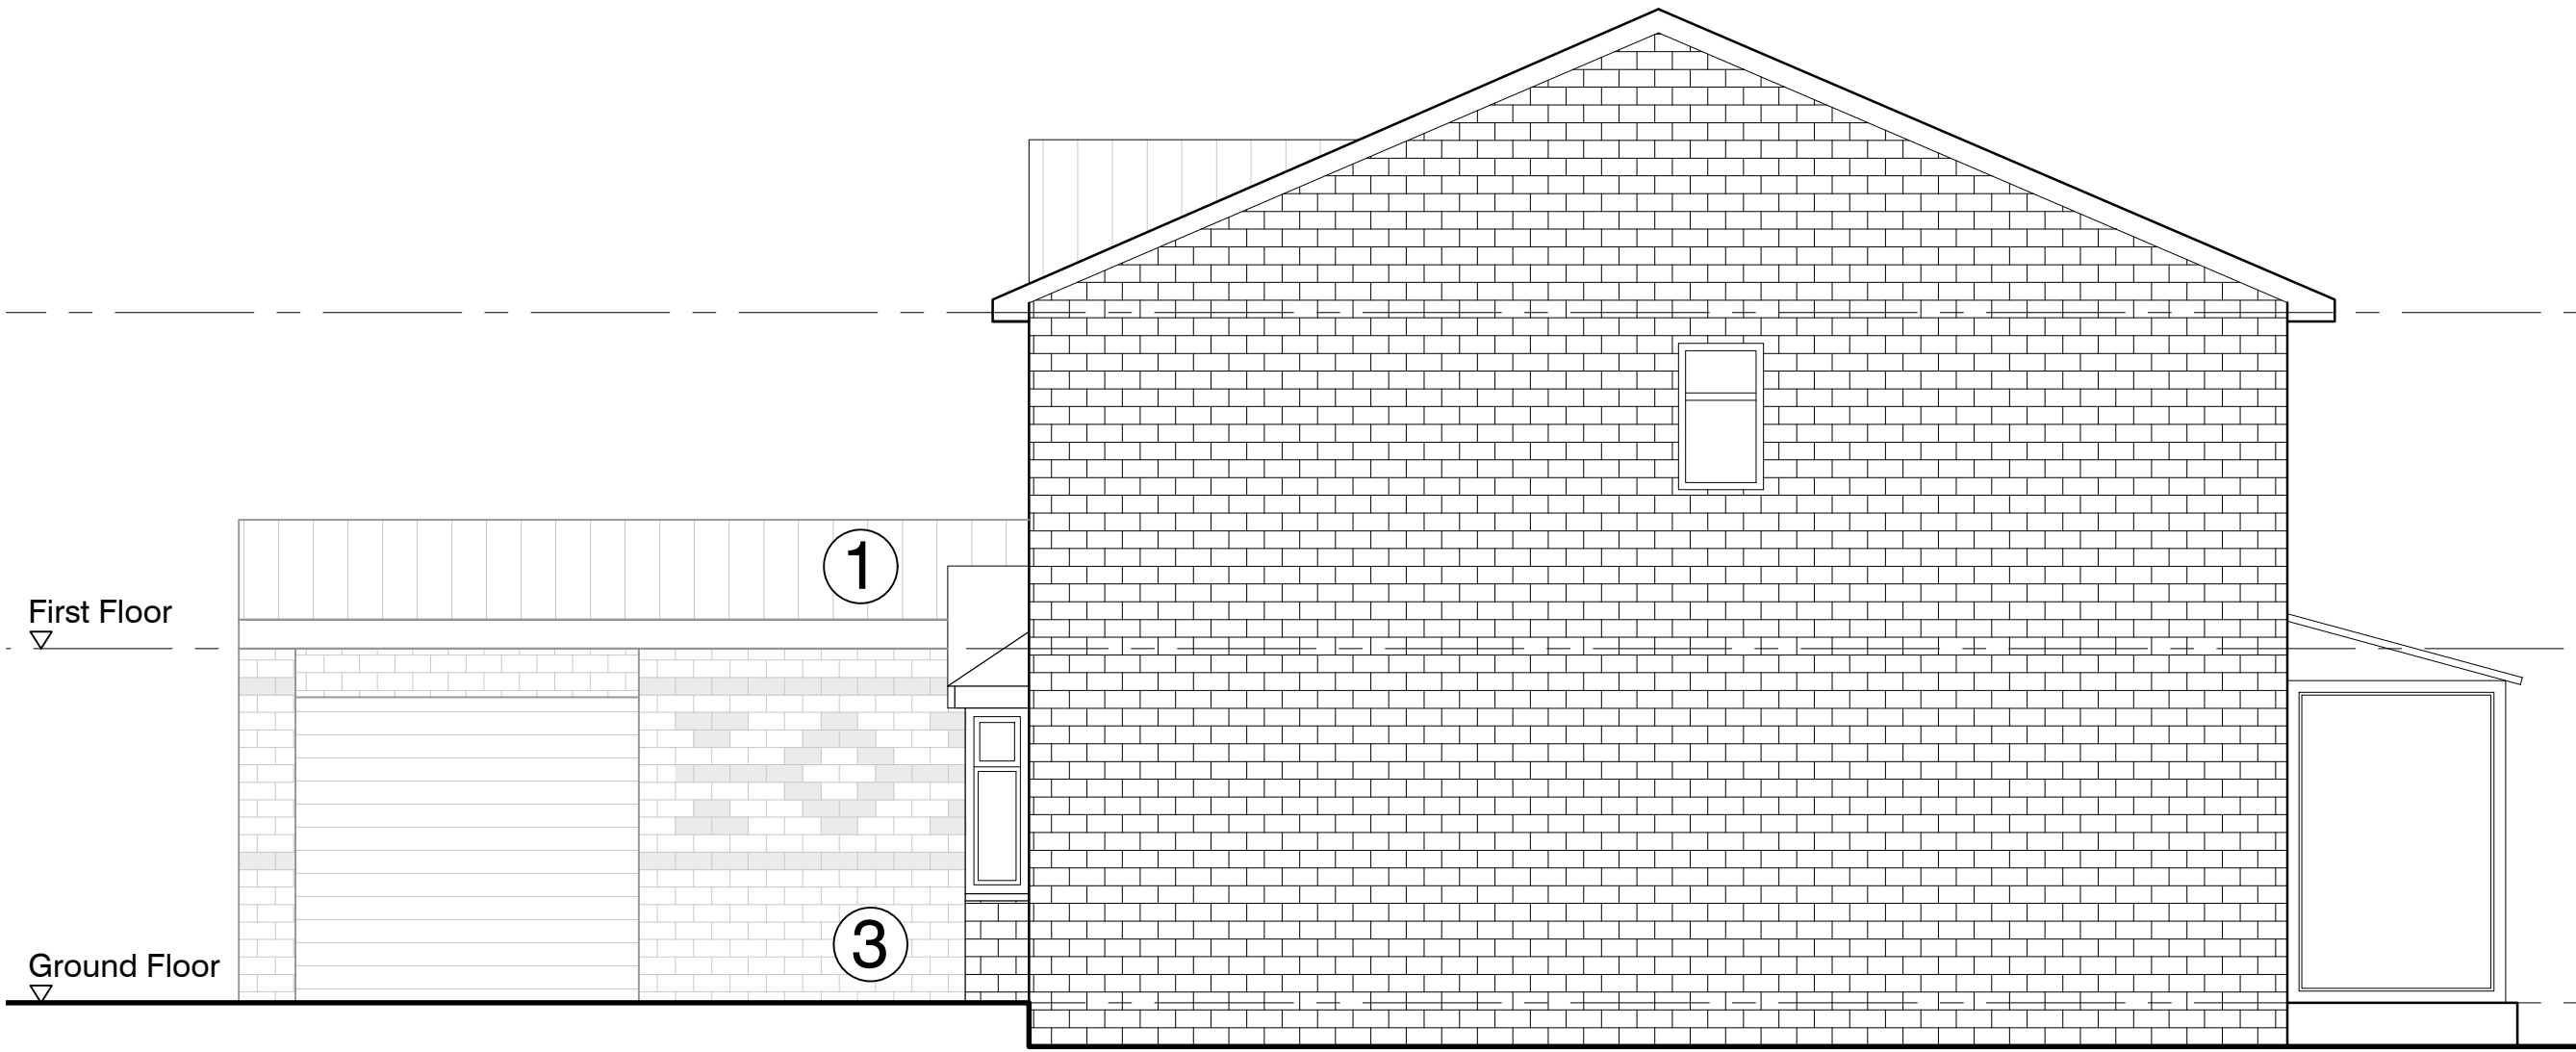

PROPOSED GABLE 2 ELEVATION

SCALE 1 : 50

scale 1:100 0 5m

IMPORTANT NOTES: Do Not Scale from this Drawing.
Use Figured Dimensions Only.

DRAWING STATUS:

PLANNING

REVISION

DATE

DESCRIPTION

Rev A

18.05.26

General facade amendment

SCALE

1:100@A1

DATE

10.04.26

FOOTPRINT DESIGN

E. info@footprintdesign.net
W. www.footprintdesign.net

CLIENT: BUSOLA

SCALE: 1:100@A1

DATE: 10.04.26

PROJECT: THURM FOLD, ROCHDALE

DRAWING TITLE: PROPOSED ELEVATION

DRAWING NO: L(00)008