


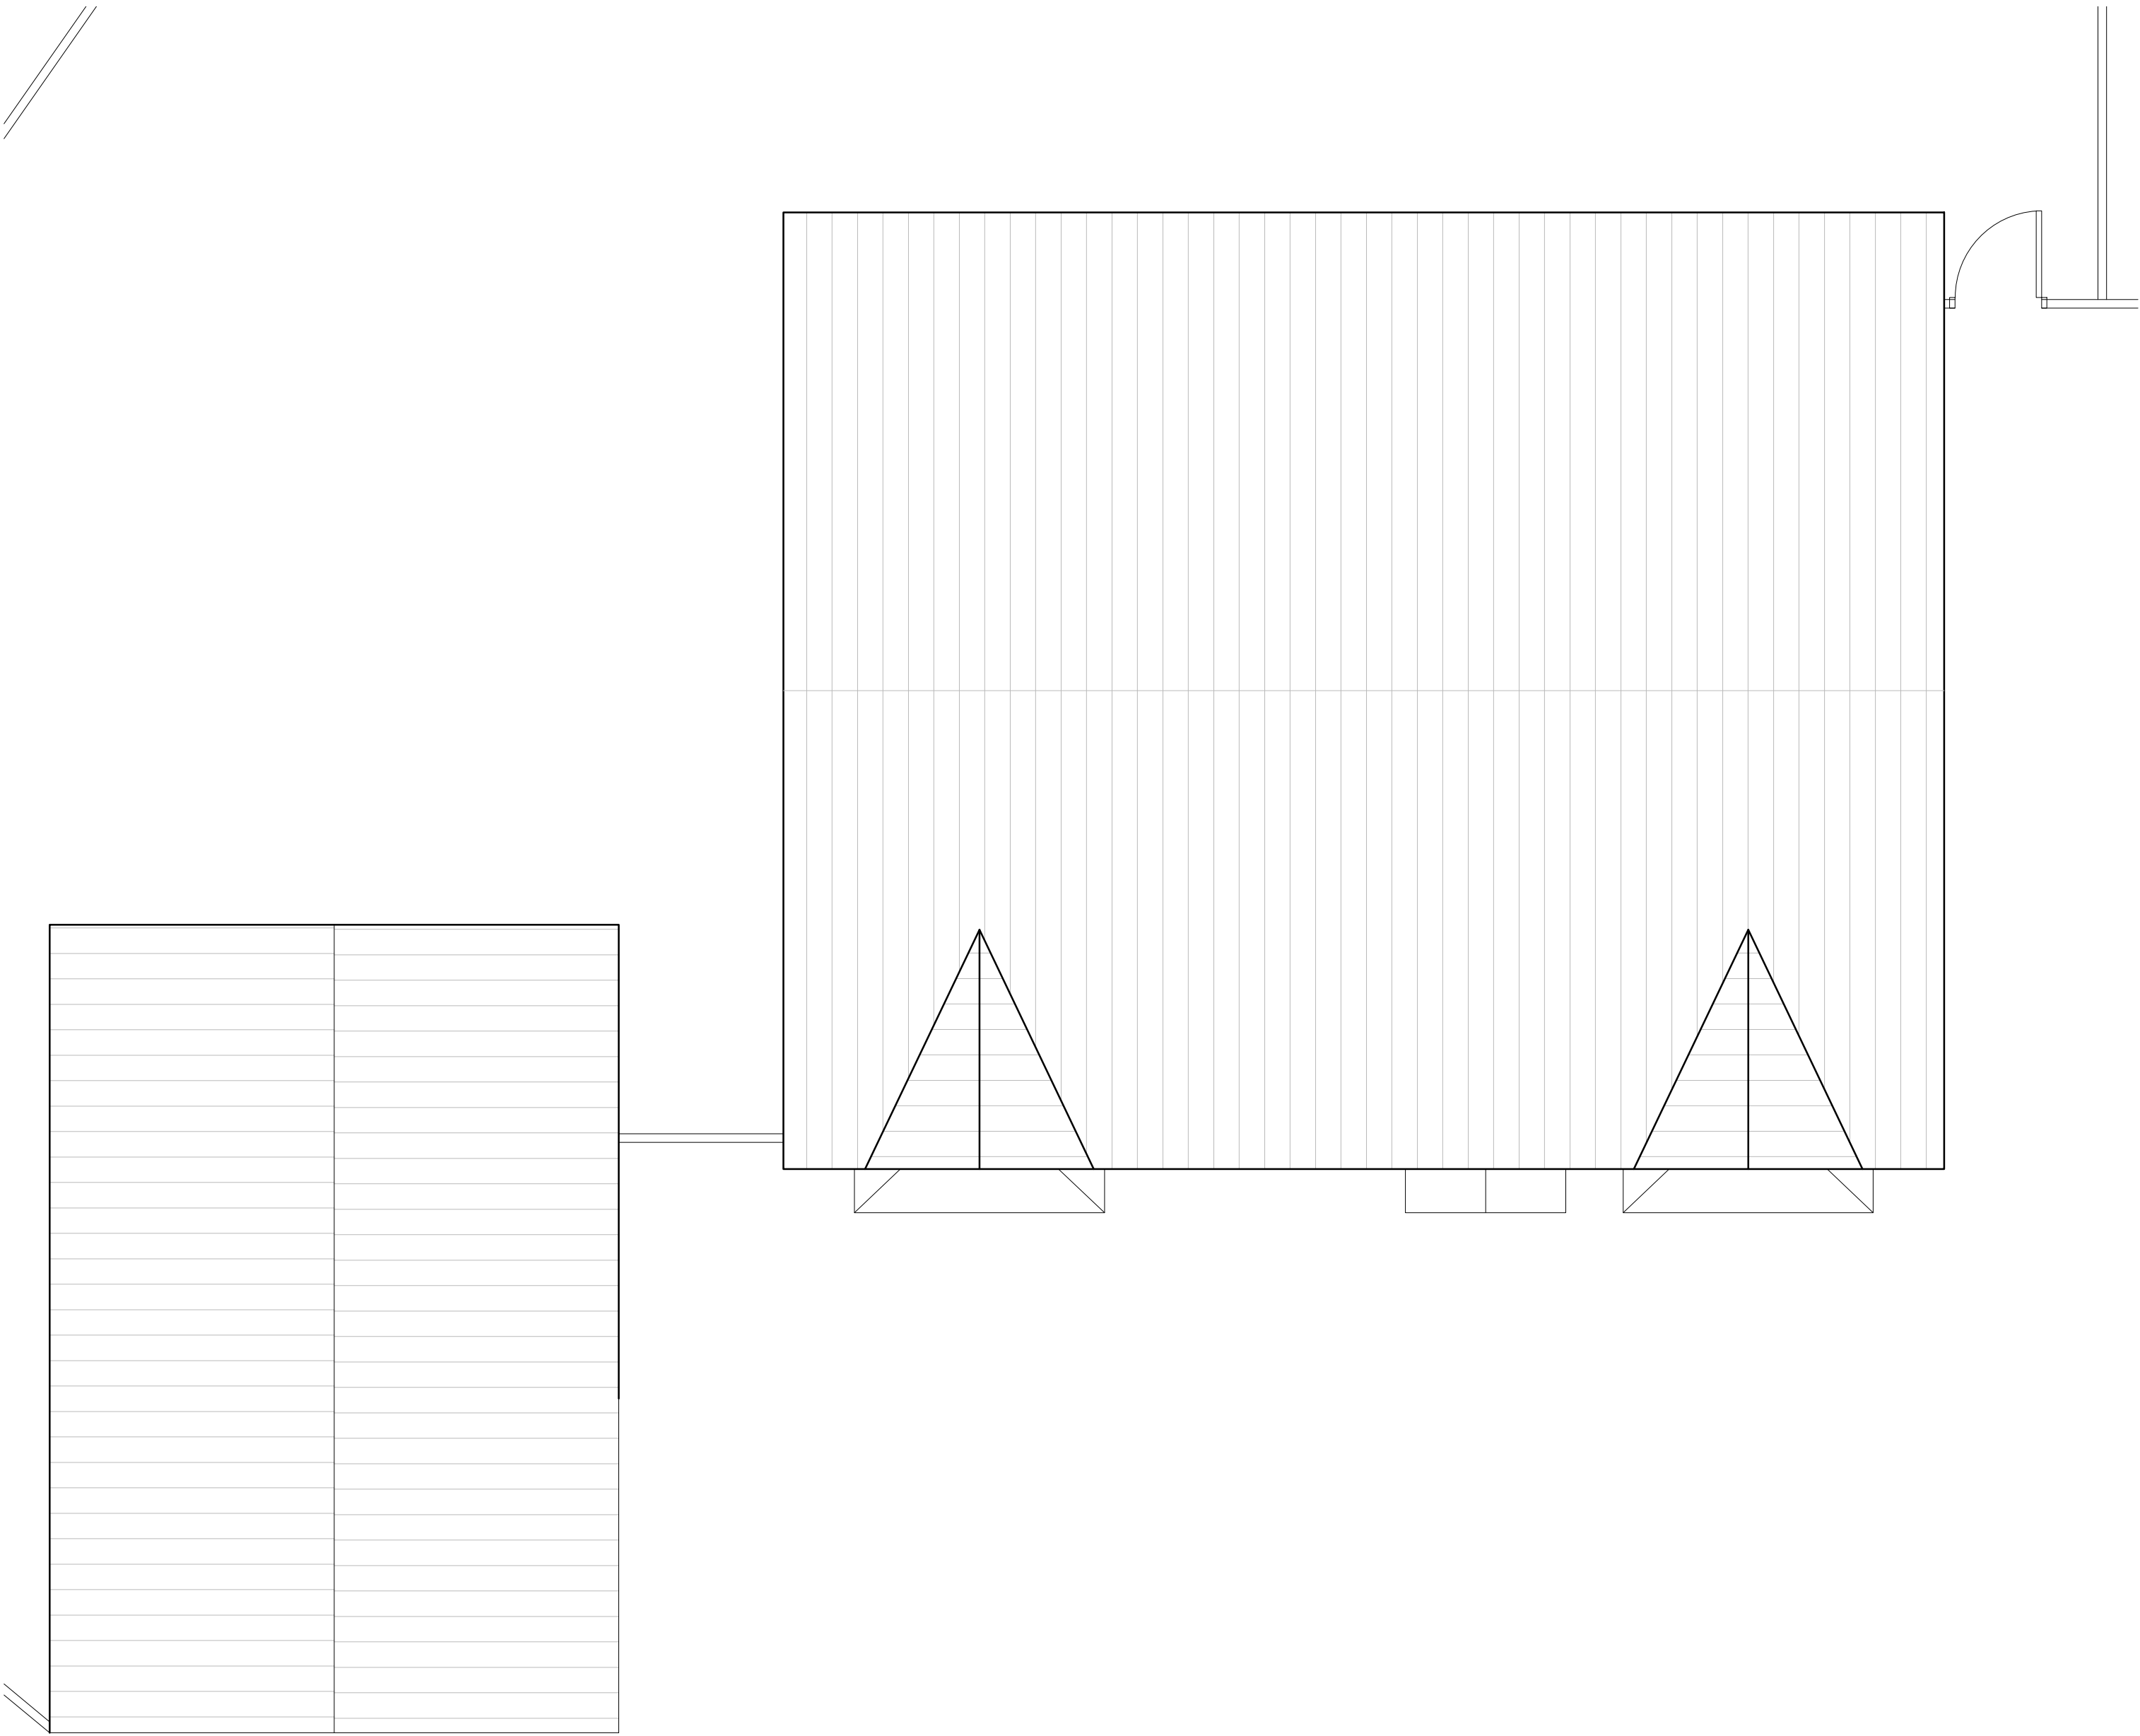

PROPOSED ROOF PLAN

SCALE 1 : 50

