


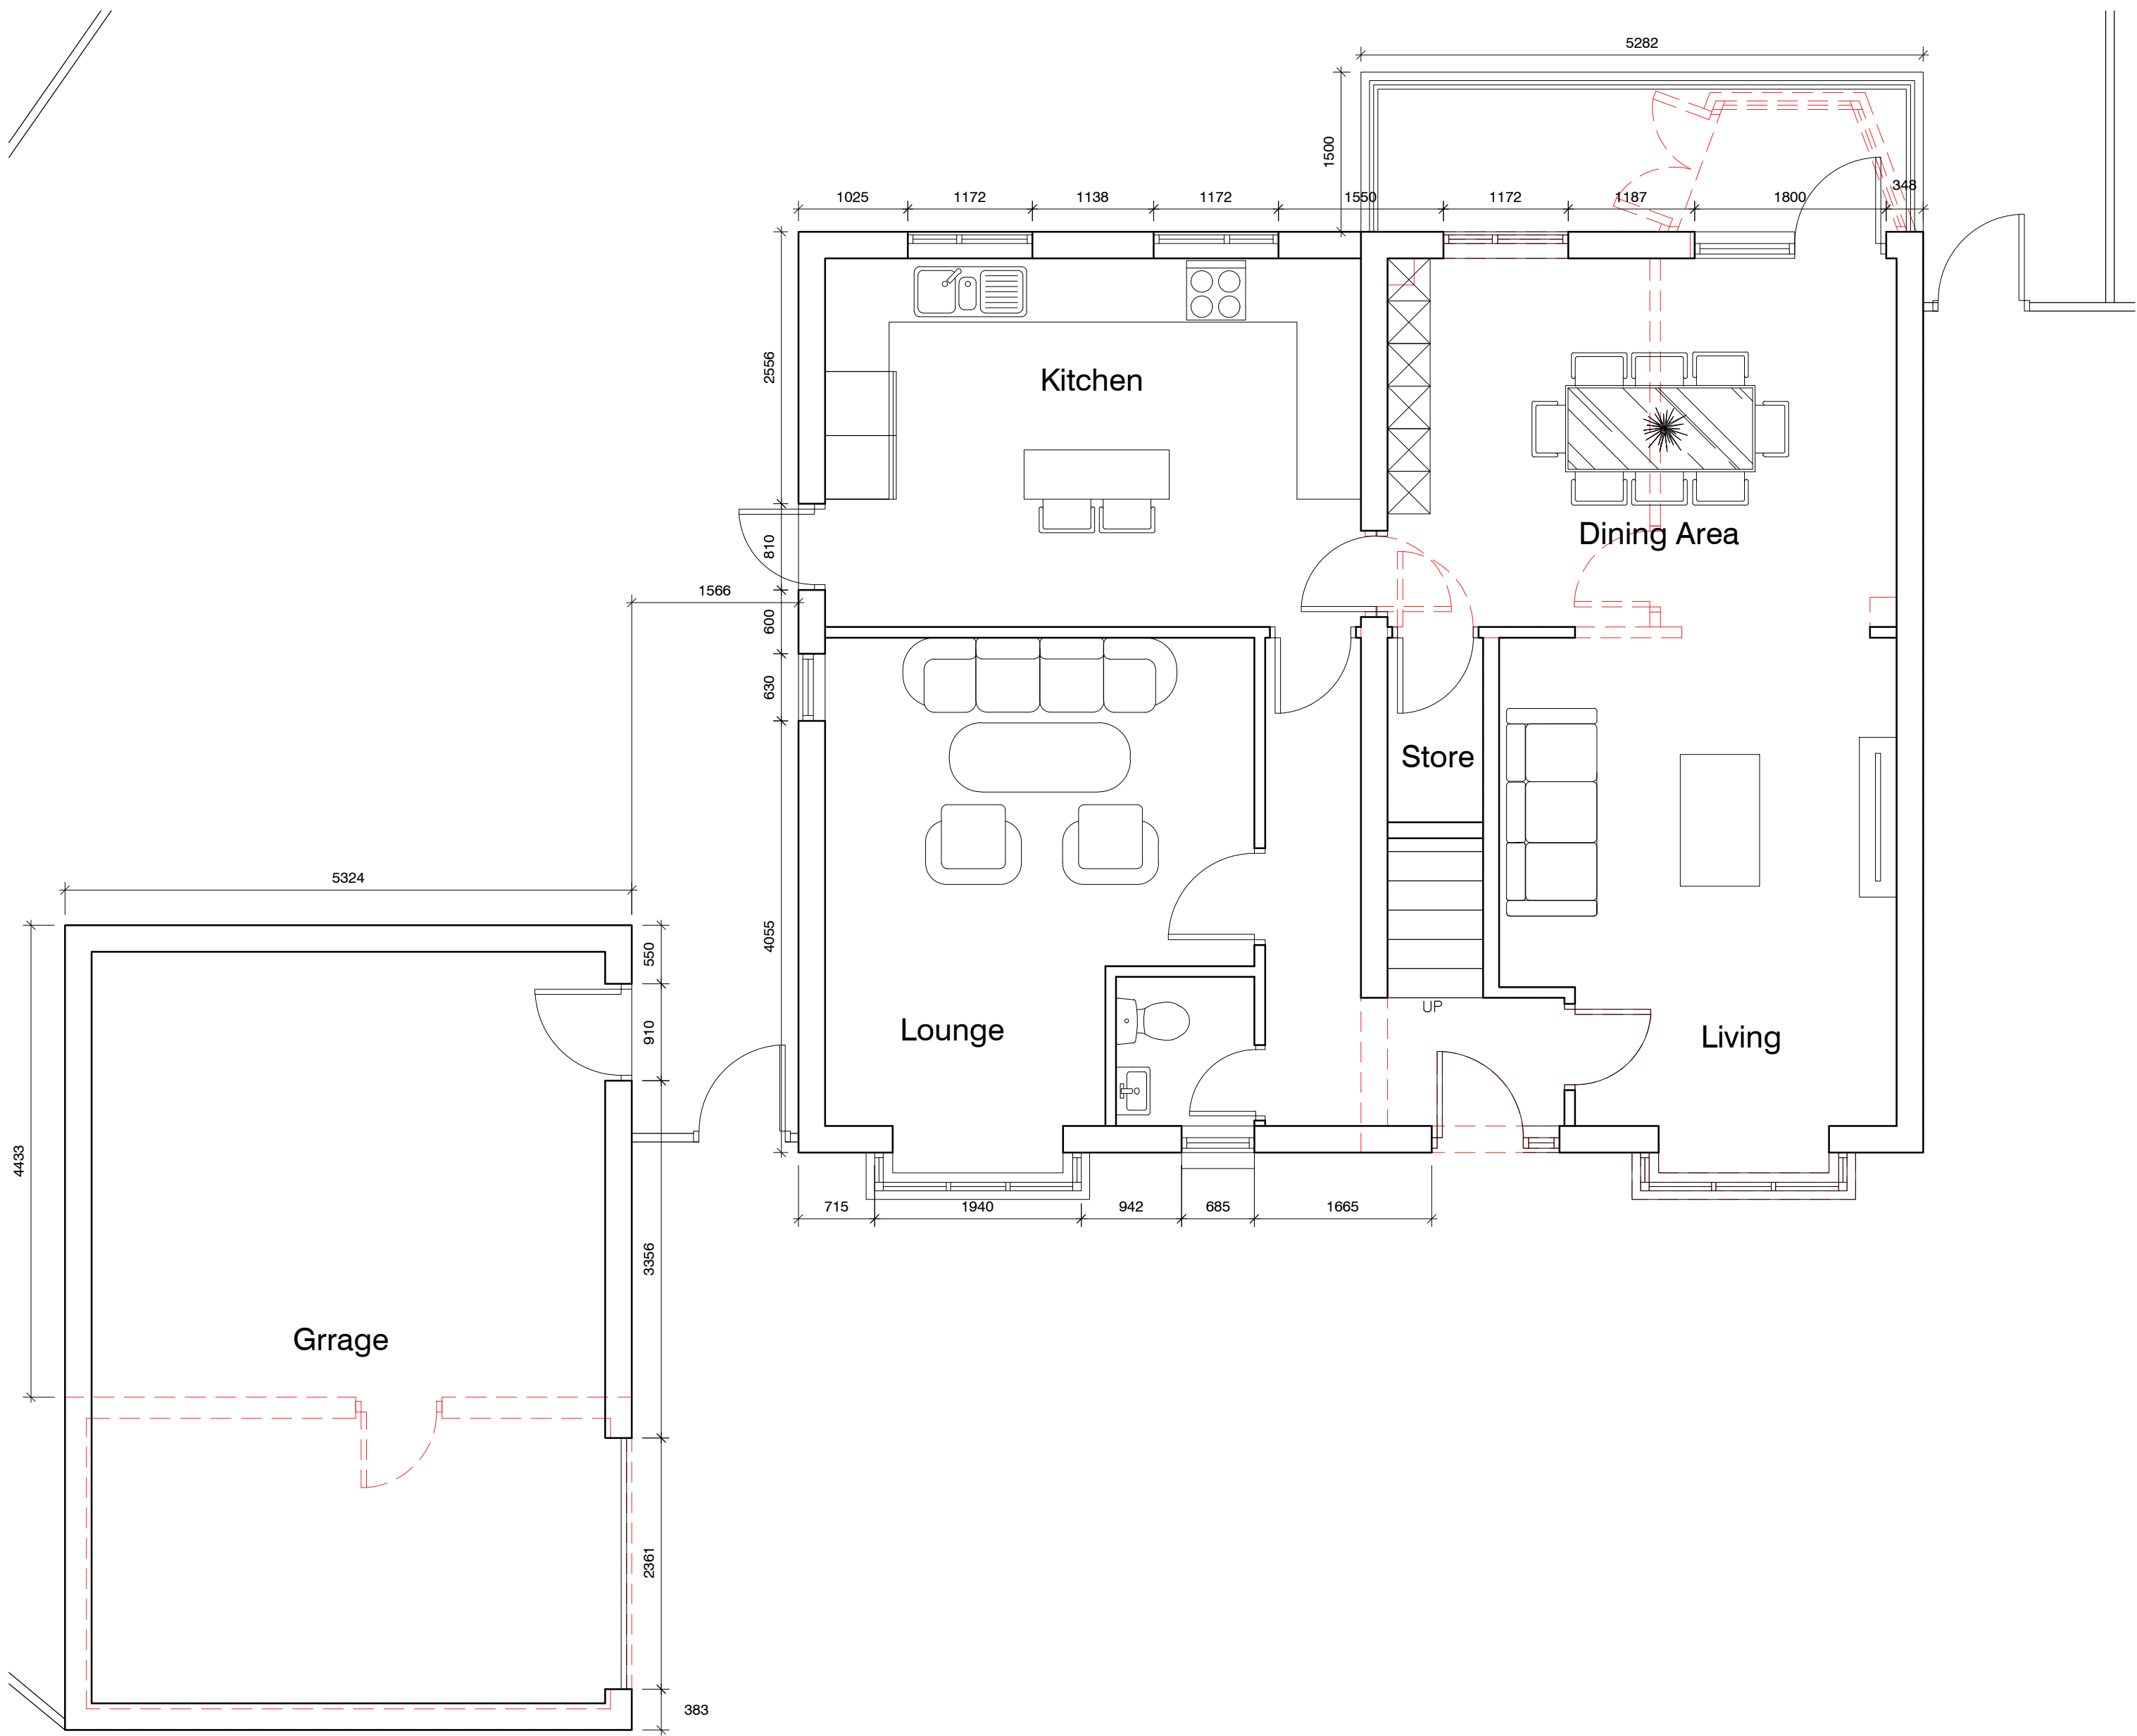

PROPOSED GROUND FLOOR PLAN

SCALE 1 : 50



PROPOSED FIRST FLOOR PLAN

SCALE 1 : 50



 DEMOLITION

IMPORTANT NOTES: Do Not Scale from this Drawing.
Use Figured Dimensions Only.

DRAWING STATUS:

PLANNING

REVISION

DATE

DESCRIPTION

Rev A

18.05.26

Window added at lounge area

FOOTPRINT DESIGN

E. info@footprintdesign.net
W. www.footprintdesign.net

CLIENT: BUSOLA

SCALE:

DATE:

PROJECT: THURM FOLD, ROCHDALE

DRAWING TITLE: PROPOSED FLOOR PLAN

DRAWING NO: L(00)006