



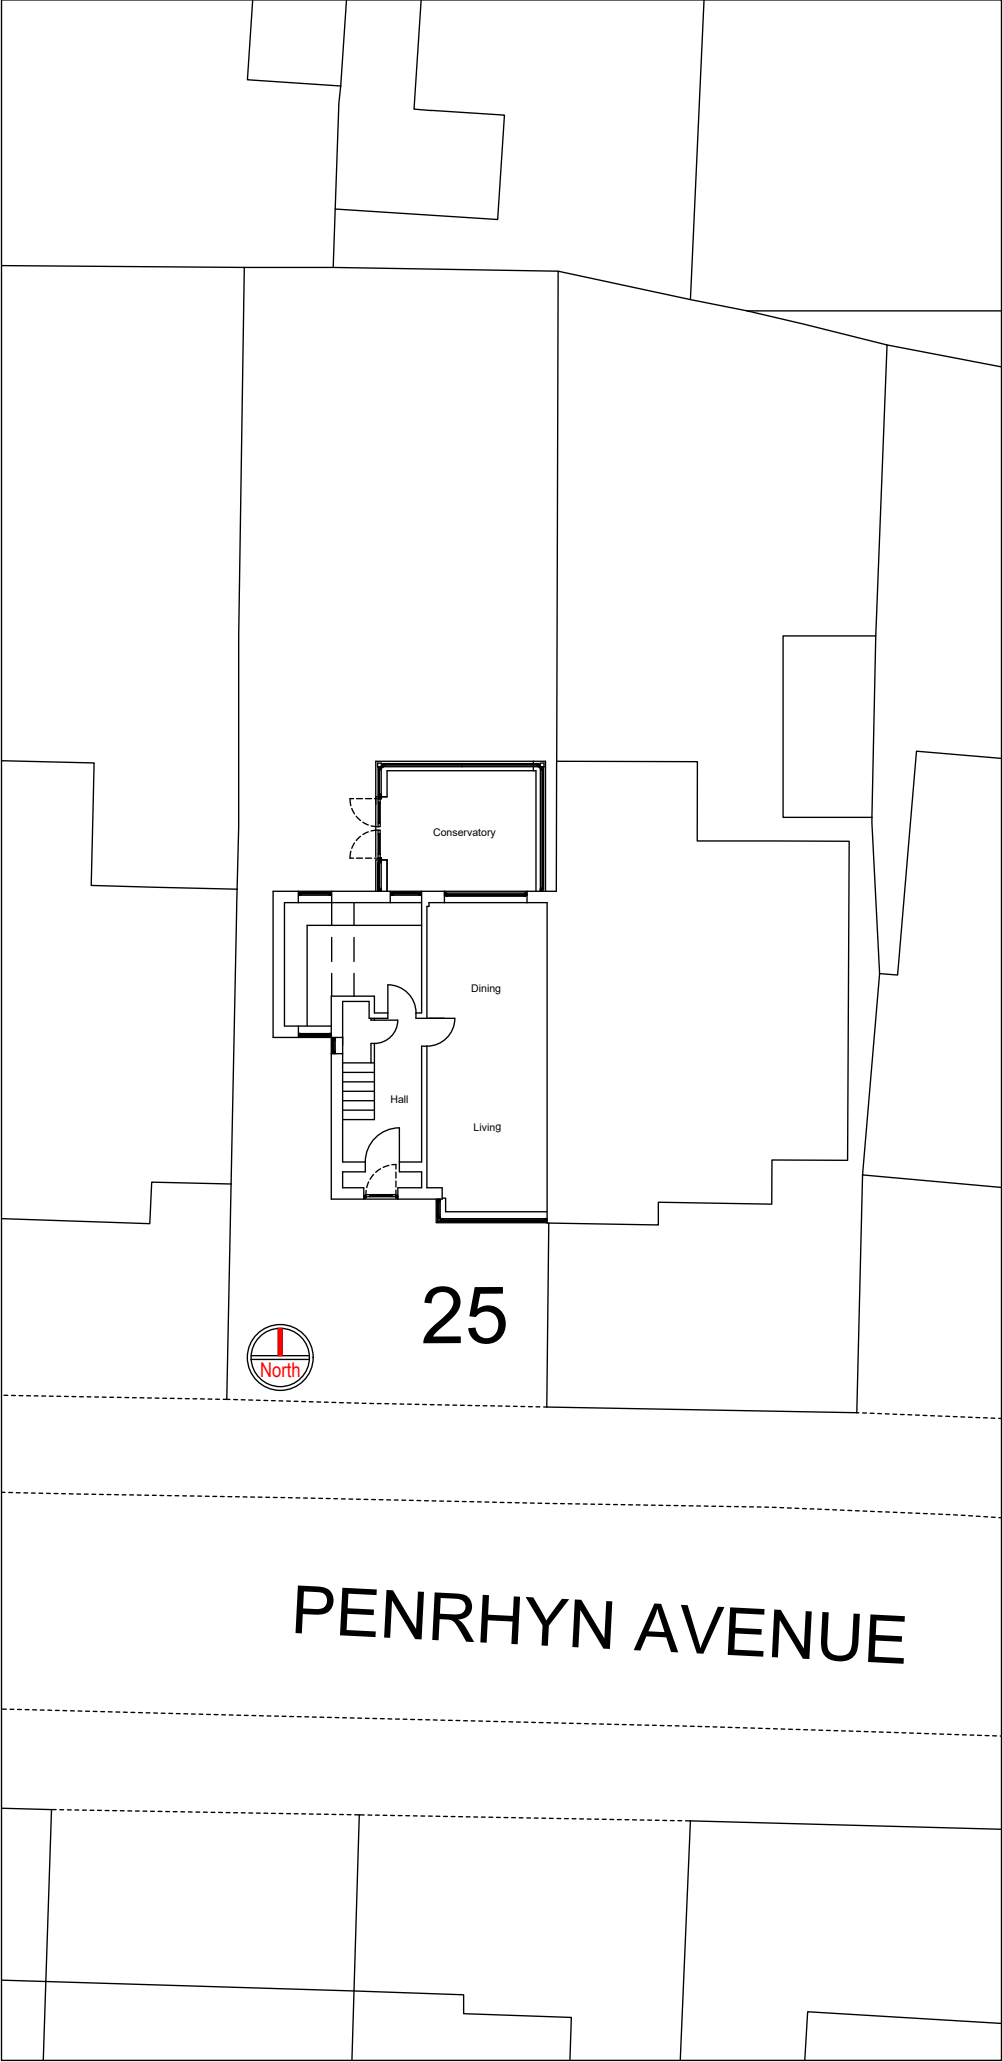


Site Plan as Existing

Scale 1:200

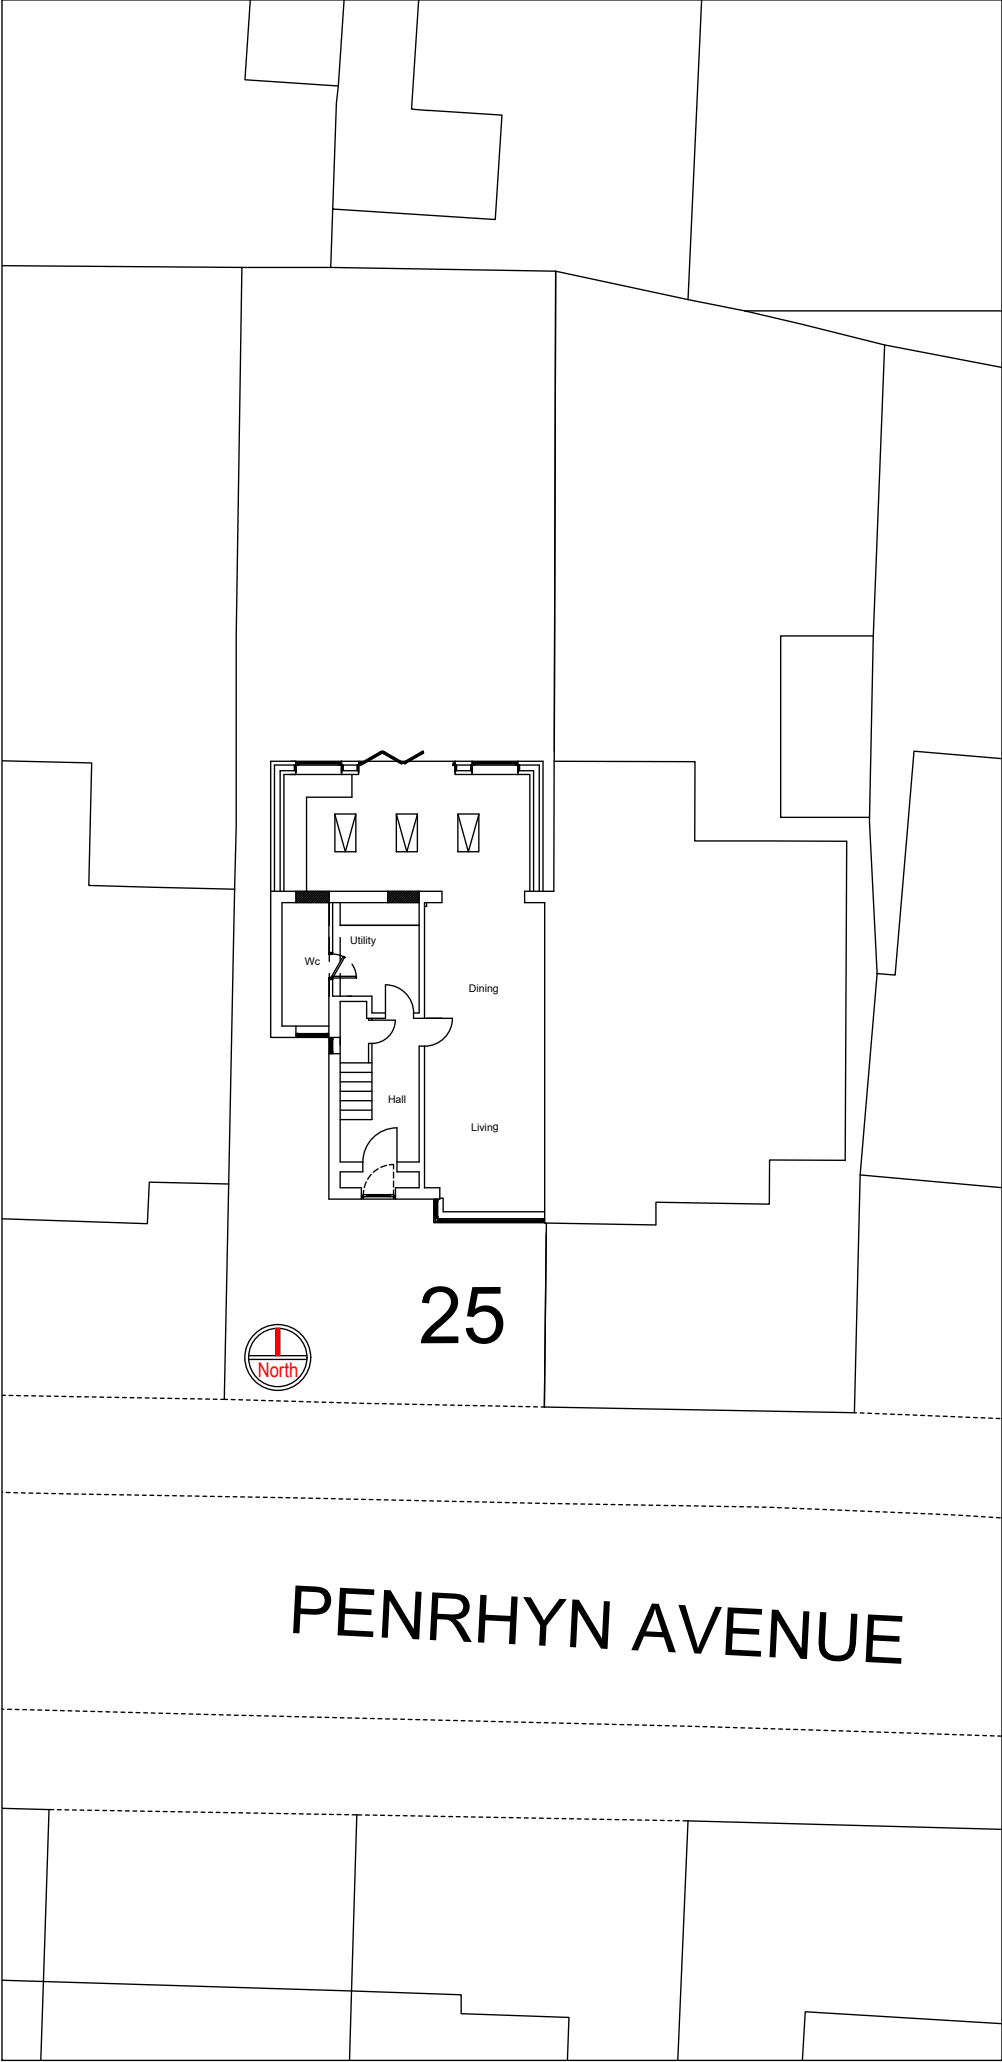

Site Plan as Proposed

Scale 1:200

 

PROJECT Single Storey Rear Extension: no.25 Penrhyn Avenue, Middleton, M24 1FP		DRAWING NUMBER PA - 008		
DRAWING Site Plans as Existing and Proposed		REVISION	DRAWN MV DATE Mar 2026	CHECKED SCALE 1:200 @ A3