



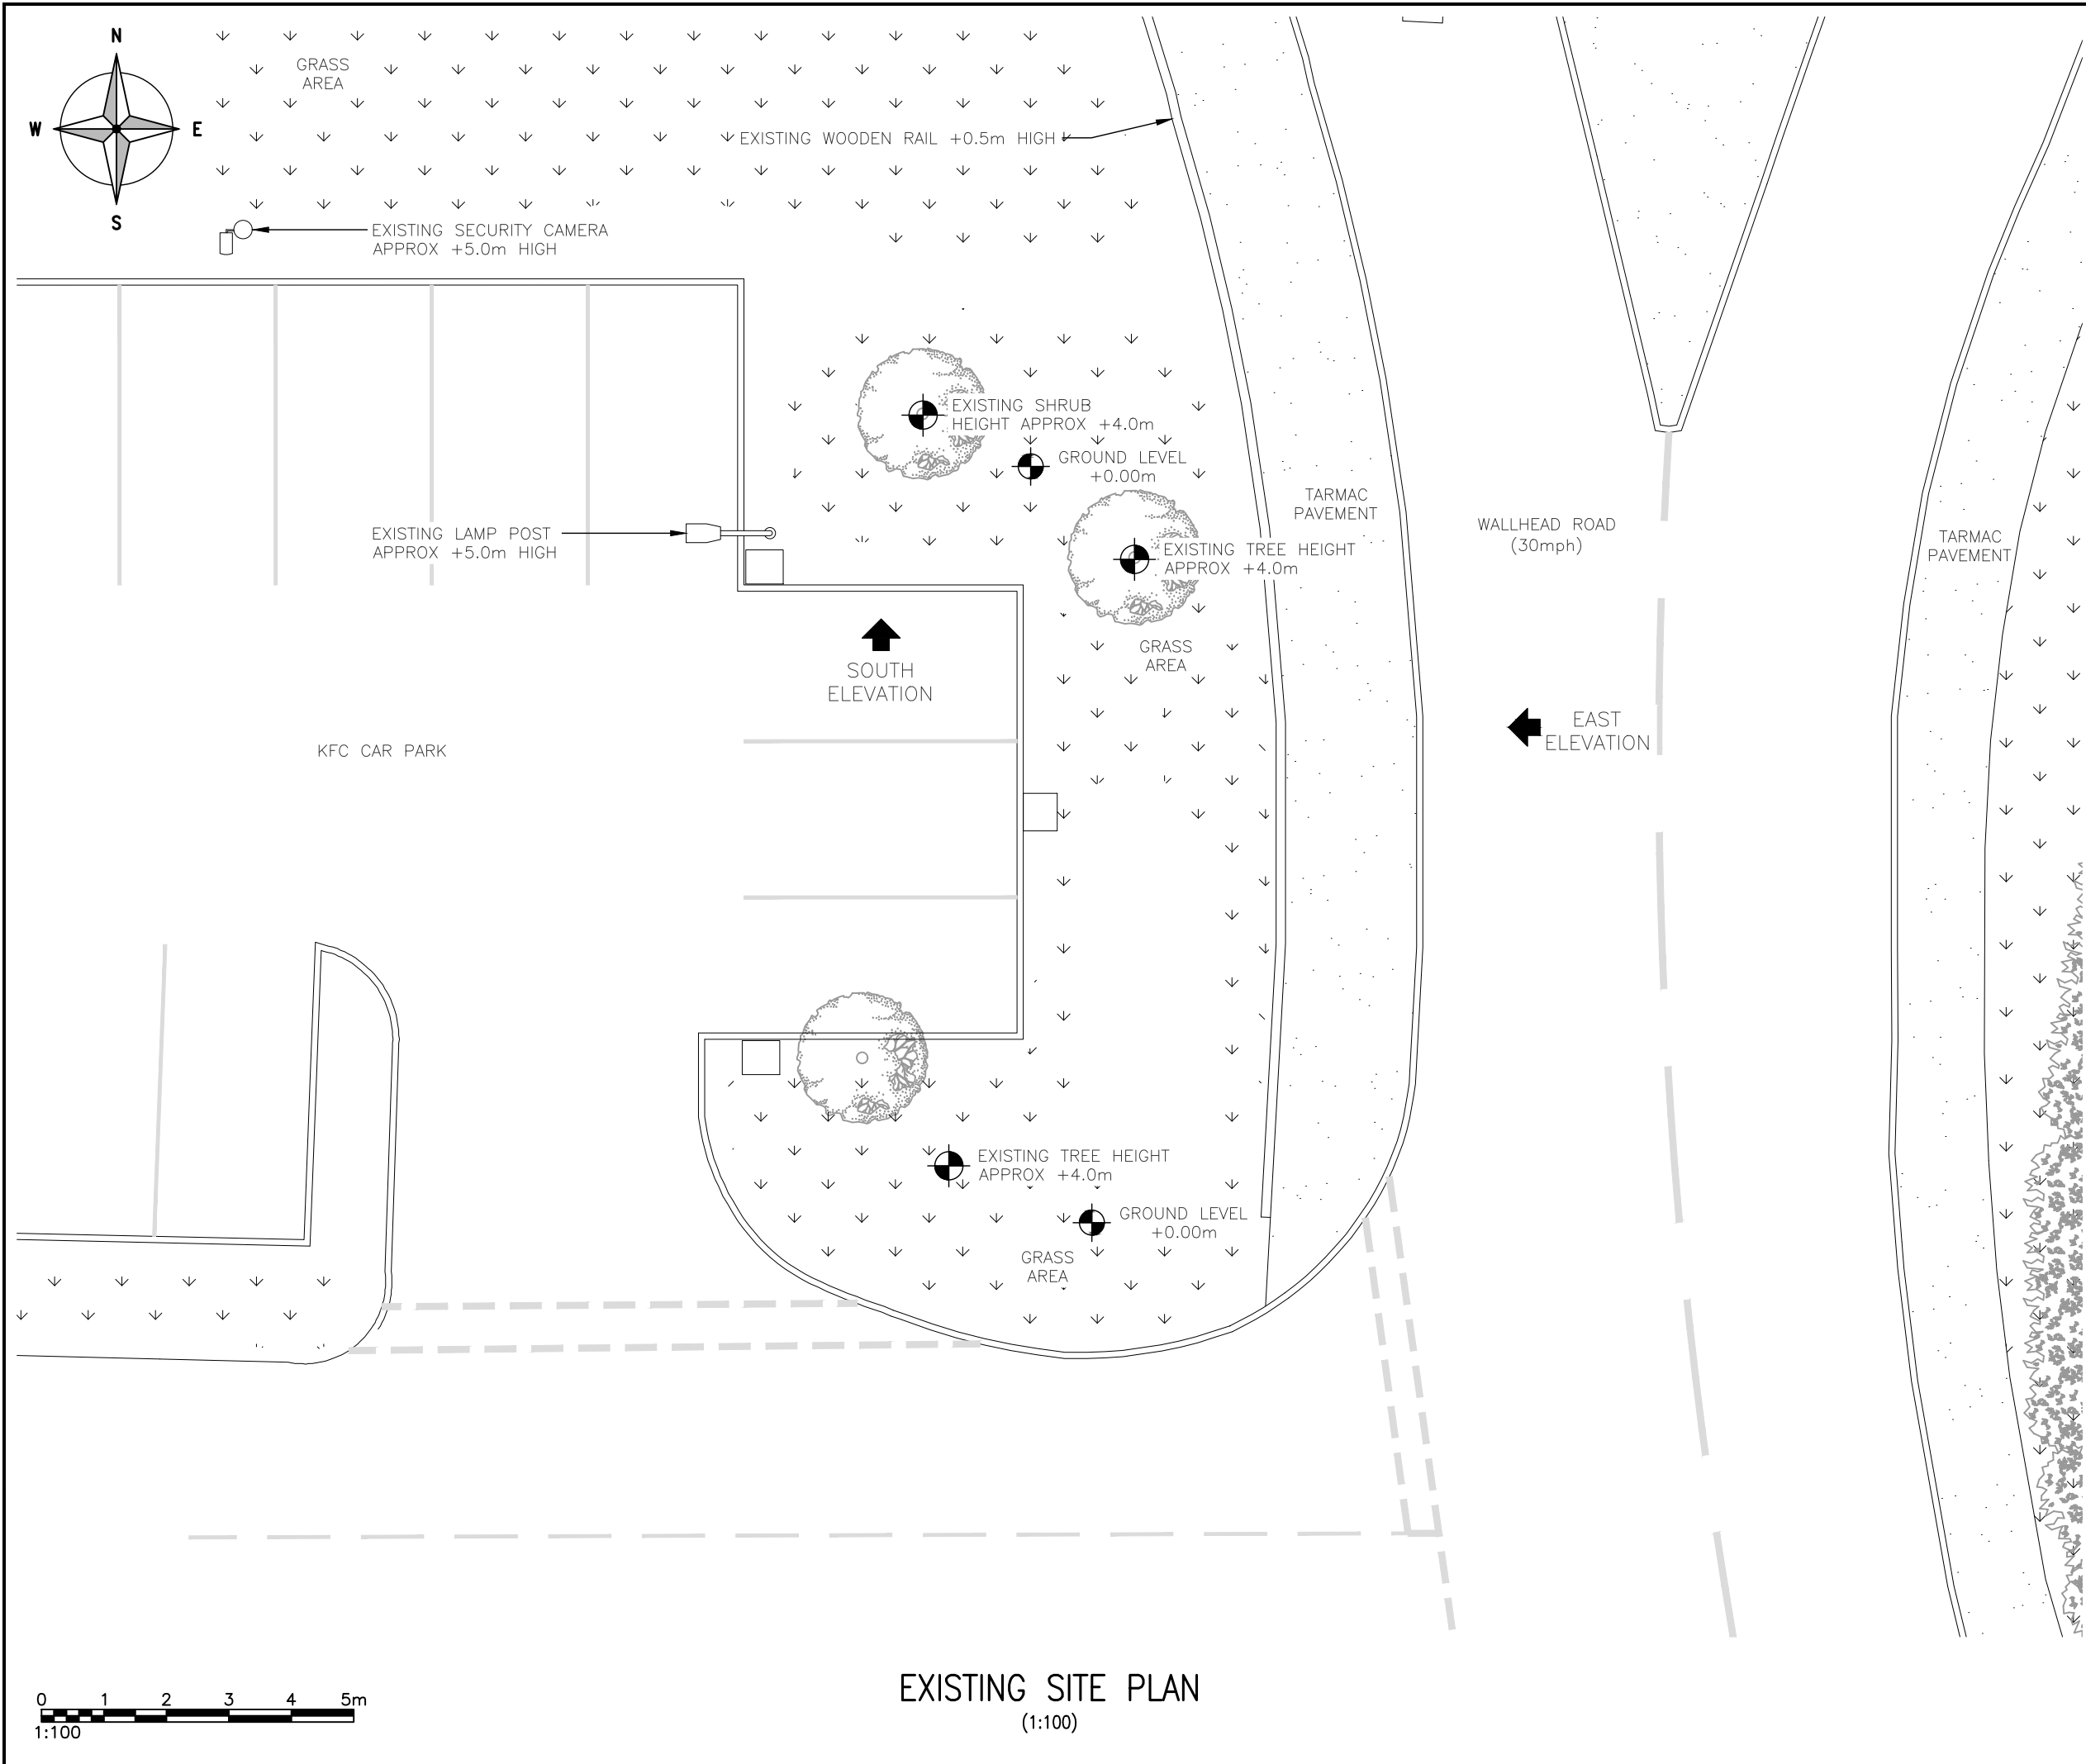


EXISTING SITE PLAN  
(1:100)

|   |                   |                            |                   |               |
|---|-------------------|----------------------------|-------------------|---------------|
| ALL DIMENSIONS ARE IN mm UNLESS NOTED OTHERWISE   |                   |                            |                   |               |
| N.G.R   |                   | E:391514                   |                   | N: 413096     |
|   |                   |                            |                   |               |
| B   | SITE RELOCATION   |                            | DJC WHP           | 19.01.26      |
| A   | PLANNING ISSUE    |                            | CAS DC            | 18.06.25      |
| REV   | MODIFICATION      |                            | BY CH             | DATE          |
|   |                   |                            |                   |               |
| <div><div>WHP Telecoms Ltd<br/>Faraday Court<br/>401 Faraday Street<br/>Birchwood Park<br/>Warrington WA3 6GA<br/>Tel: 01925 424100 Fax: 01925 424101<br/>e-mail: info@whptelecoms.com</div></div> |                   |                            |                   |               |
| <div></div>   |                   |                            |                   |               |
| Cell Name   |                   |                            |                   | Opt.          |
| WALLHEAD ROAD CORNER   |                   |                            |                   | B             |
| Cell ID No   |                   |                            |                   |               |
| CSID   | —                 | VF                         | ✓                 | TEF           |
| 308927   | —                 |                            | 25422             |               |
| Project No.   | —                 | TM Cell ID                 | —                 | N/A           |
| —   | —                 |                            | —                 |               |
| Site Address / Contact Details   |                   |                            |                   |               |
| WALLHEAD ROAD<br>NEWBOLD<br>MILNROW<br>ROCHDALE<br>OL16 5DB   |                   |                            |                   |               |
| Drawing Title:<br>EXISTING SITE PLAN   |                   |                            |                   |               |
| Purpose of issue:<br>PLANNING   |                   |                            |                   | Dwg Rev:<br>B |
| Drawing Number:<br>200   |                   |                            |                   | C             |
| Surveyed By:<br>RG   |                   | Original Sheet Size:<br>A3 |                   | Pack Issue:   |
| Drawn:<br>CAS   | Date:<br>18.06.25 | Checked:<br>DC             | Date:<br>18.06.25 | C             |

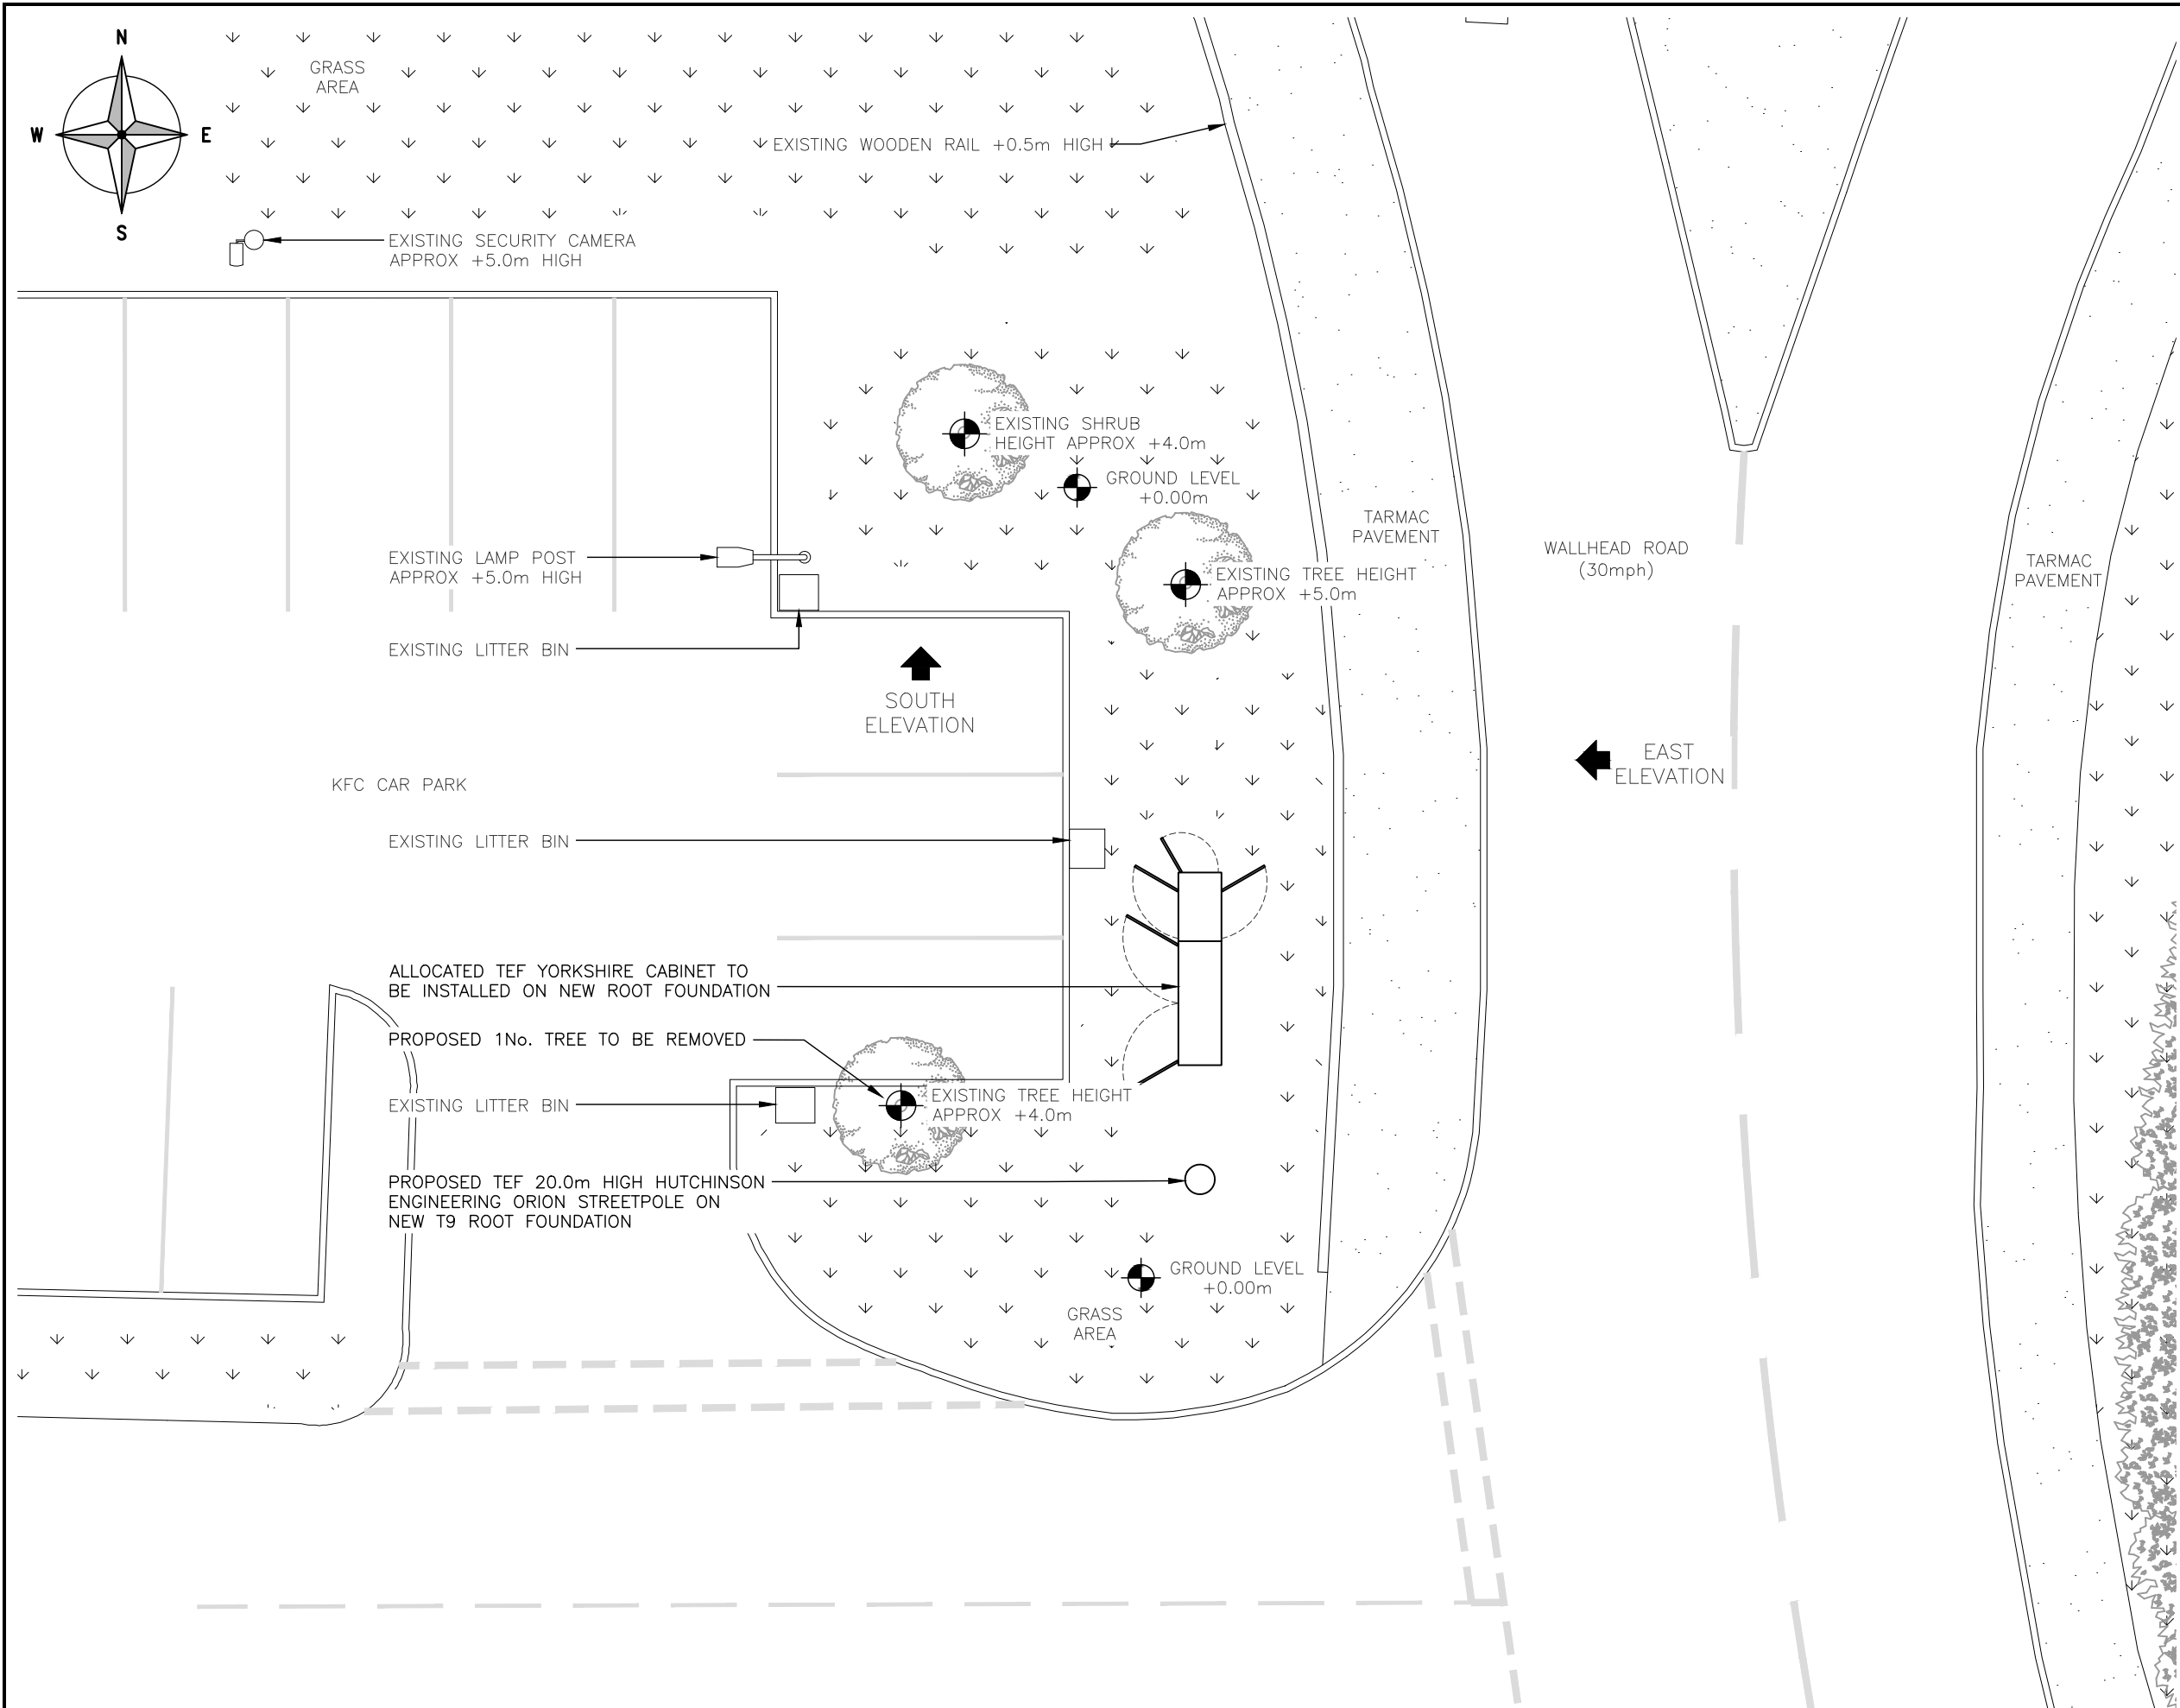

|   |                   |                            |                   |           |                  |          |
|---|-------------------|----------------------------|-------------------|-----------|------------------|----------|
| ALL DIMENSIONS ARE IN mm UNLESS NOTED OTHERWISE   |                   |                            |                   |           |                  |          |
| N.G.R   |                   | E: 391514                  |                   | N: 413096 |                  |          |
|   |                   |                            |                   |           |                  |          |
|   |                   |                            |                   |           |                  |          |
| B   | SITE RELOCATION   |                            |                   | DJC       | WHP              | 19.01.26 |
| A   | PLANNING ISSUE    |                            |                   | CAS       | DC               | 18.06.25 |
| REV   | MODIFICATION      |                            |                   | BY        | CH               | DATE     |
| <div><div></div><div><div>WHP Telecoms Ltd</div><div>Faraday Court<br/>401 Faraday Street<br/>Birchwood Park<br/>Warrington WA3 6GA<br/>Tel: 01925 424100 Fax: 01925 424101<br/>e-mail: info@whptelecoms.com</div></div></div> |                   |                            |                   |           |                  |          |
|   |                   |                            |                   |           |                  |          |
| <div><div></div><div>cornerstone</div></div>   |                   |                            |                   |           |                  |          |
|   |                   |                            |                   |           |                  |          |
| Cell Name   |                   |                            |                   |           | Opt.             |          |
| WALLHEAD ROAD CORNER   |                   |                            |                   |           | B                |          |
| Cell ID No   |                   |                            |                   |           |                  |          |
| CSID   | —                 | VF                         | ✓                 | TEF       |                  |          |
| 308927   | —                 |                            | 25422             |           |                  |          |
| Project No.   | —                 | TM Cell ID                 | —                 | N/A       |                  |          |
| —   | —                 |                            | —                 |           |                  |          |
| Site Address / Contact Details   |                   |                            |                   |           |                  |          |
| WALLHEAD ROAD<br>NEWBOLD<br>MILNROW<br>ROCHDALE<br>OL16 5DB   |                   |                            |                   |           |                  |          |
| Drawing Title:<br>PROPOSED SITE PLAN   |                   |                            |                   |           |                  |          |
| Purpose of issue:<br>PLANNING   |                   |                            |                   |           | Dwg Rev:<br>B    |          |
| Drawing Number:<br>201   |                   |                            |                   |           | C                |          |
| Surveyed By:<br>RG   |                   | Original Sheet Size:<br>A3 |                   |           | Pack Issue:<br>C |          |
| Drawn:<br>CAS   | Date:<br>18.06.25 | Checked:<br>DC             | Date:<br>18.06.25 | C         |                  |          |

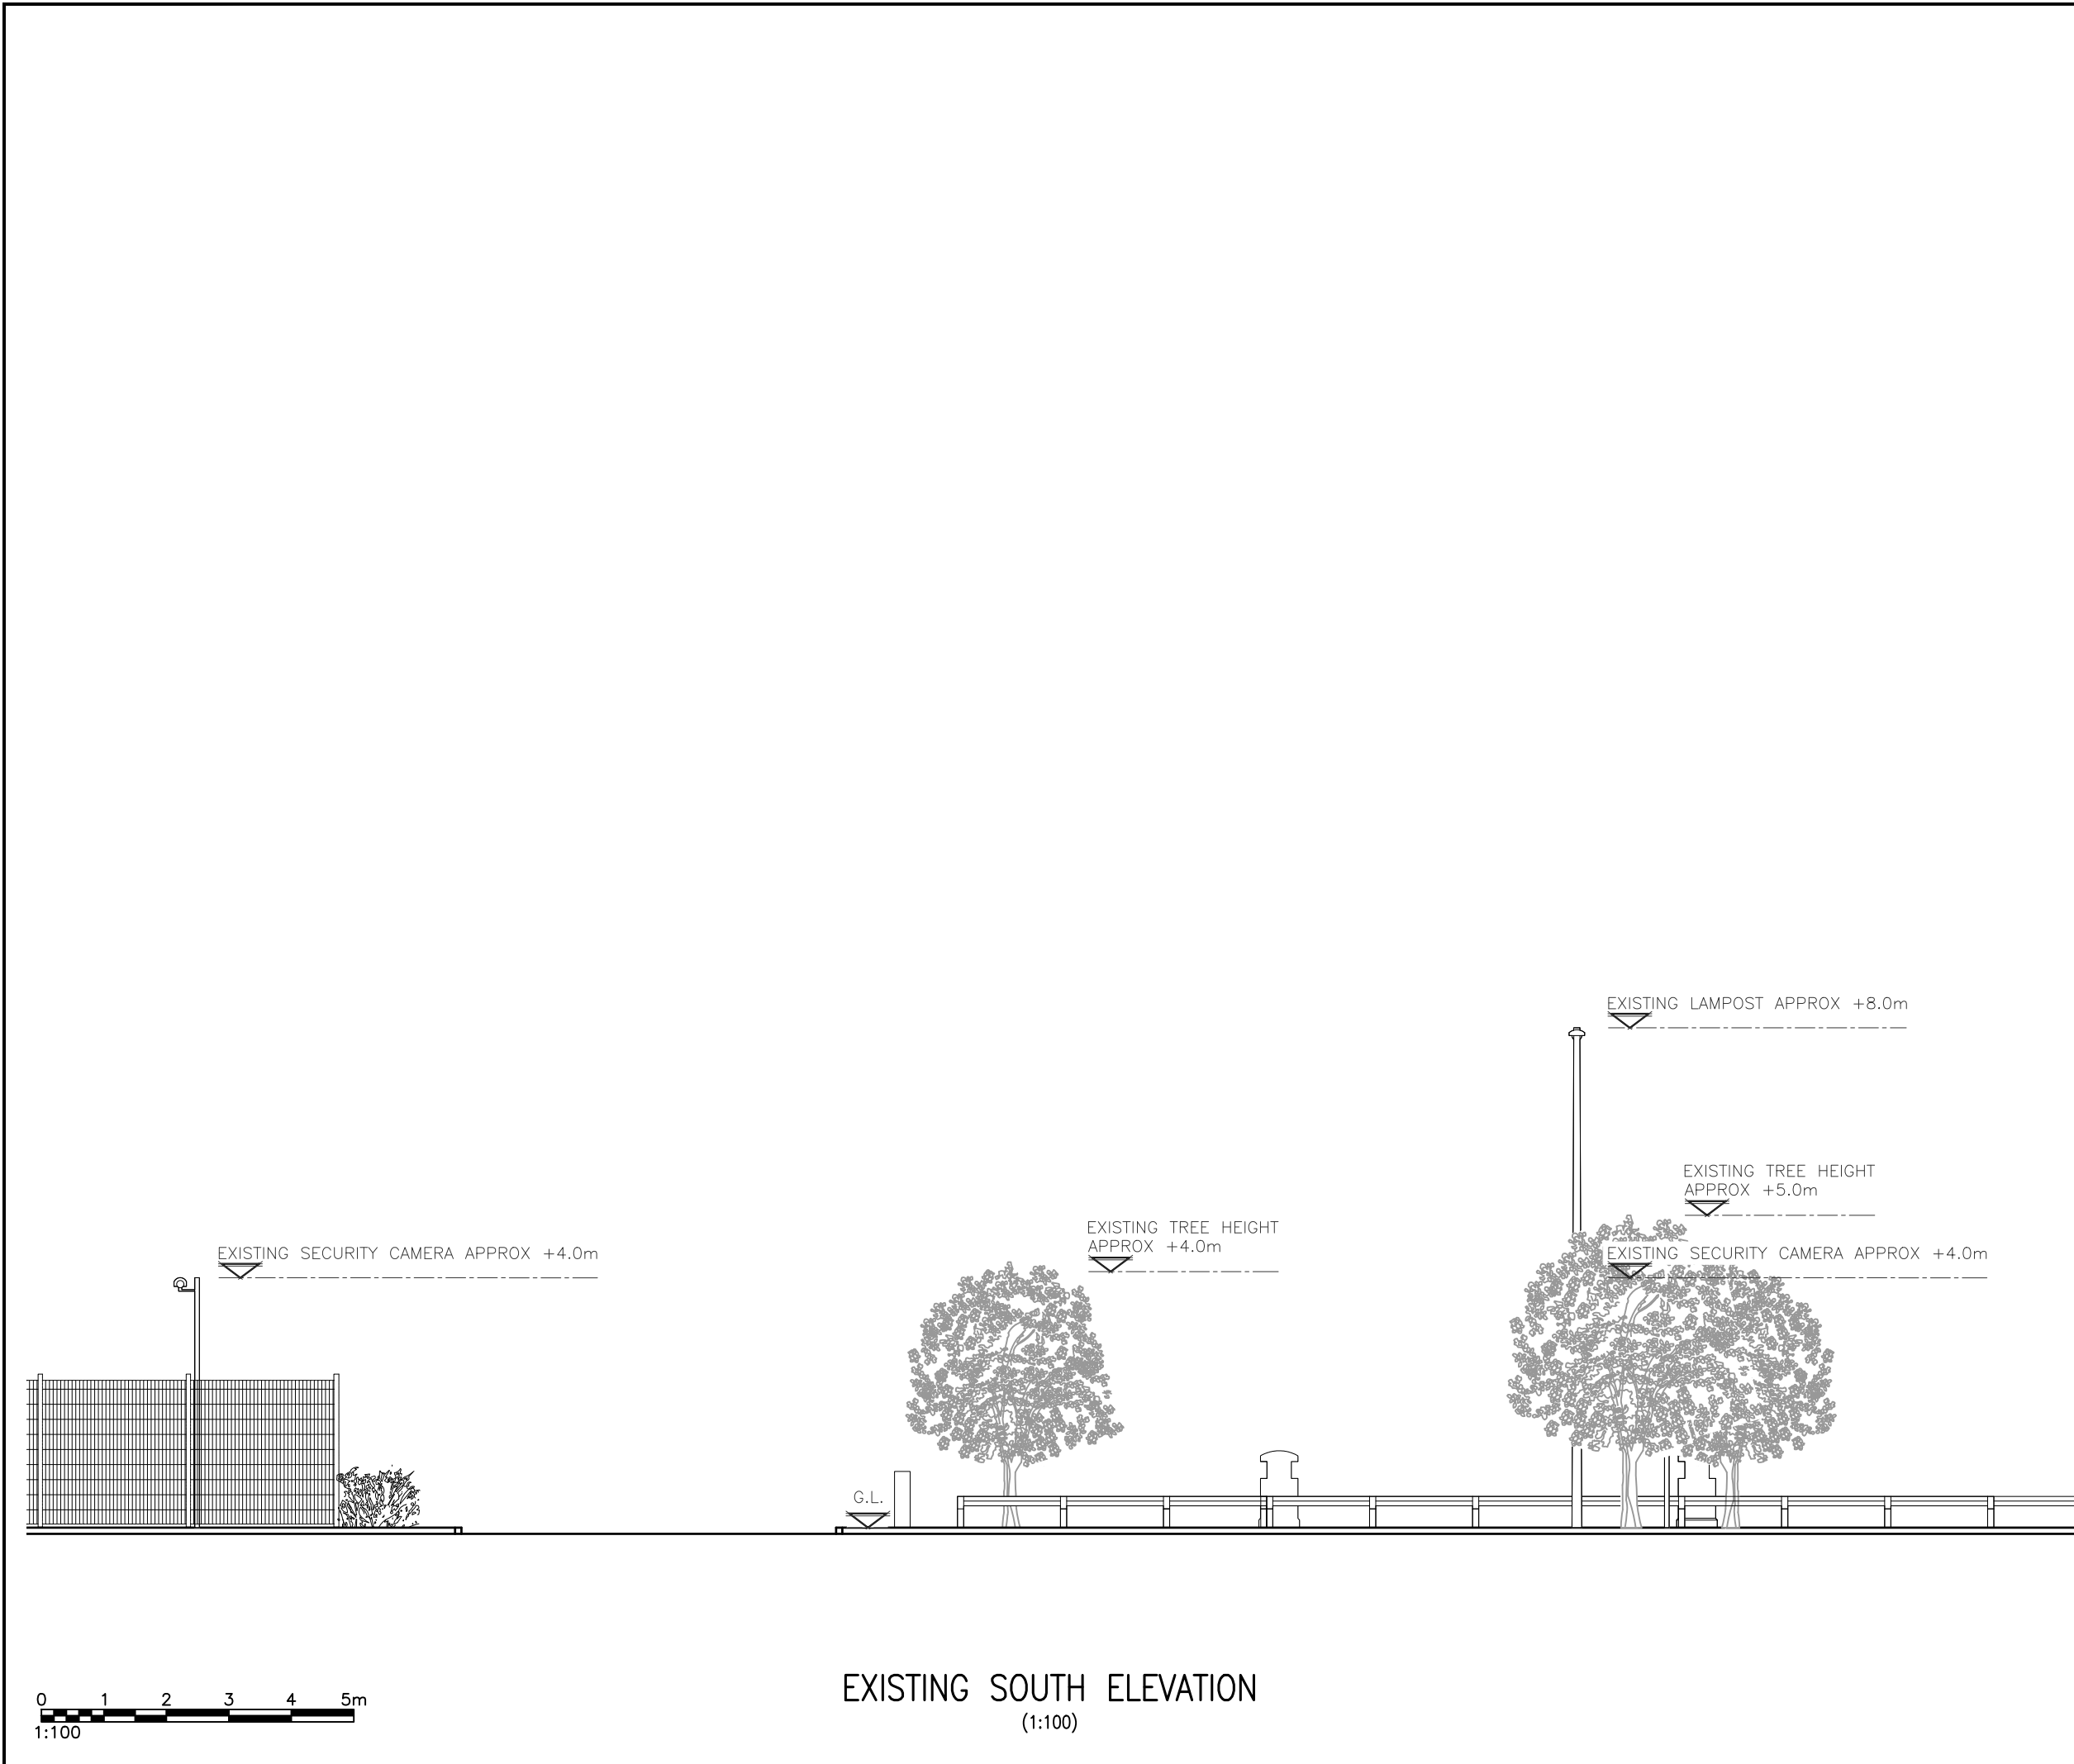

EXISTING SOUTH ELEVATION  
(1:100)

ALL DIMENSIONS ARE IN mm UNLESS NOTED OTHERWISE

N.G.R

E:391514

N: 413096

|     |                 |     |     |          |
|-----|-----------------|-----|-----|----------|
| B   | SITE RELOCATION | DJC | WHP | 19.01.26 |
| A   | PLANNING ISSUE  | CAS | DC  | 18.06.25 |
| REV | MODIFICATION    | BY  | CH  | DATE     |

WHP

WHP Telecoms Ltd

Faraday Court

401 Faraday Street

Birchwood Park

Warrington WA3 6GA

Tel: 01925 424100 Fax: 01925 424101


e-mail: info@whptelecoms.com

cornerstone

|                      |   |            |       |      |
|----------------------|---|------------|-------|------|
| Cell Name            |   |            |       | Opt. |
| WALLHEAD ROAD CORNER |   |            |       | B    |
| Cell ID No           |   |            |       |      |
| CSID                 | — | VF         | ✓     | TEF  |
| 308927               | — |            | 25422 |      |
| Project No.          | — | TM Cell ID | —     | N/A  |
| —                    | — |            | —     |      |

|                                                             |  |  |  |  |
|-------------------------------------------------------------|--|--|--|--|
| Site Address / Contact Details                              |  |  |  |  |
| WALLHEAD ROAD<br>NEWBOLD<br>MILNROW<br>ROCHDALE<br>OL16 5DB |  |  |  |  |

|                                           |                   |                            |                   |                |
|-------------------------------------------|-------------------|----------------------------|-------------------|----------------|
| Drawing Title:<br>EXISTING SITE ELEVATION |                   |                            |                   |                |
| Purpose of issue:<br>PLANNING             |                   |                            |                   | Dwg<br>Rev:    |
| Drawing Number:<br>300                    |                   |                            |                   | B              |
| Surveyed By:<br>RG                        |                   | Original Sheet Size:<br>A3 |                   | Pack<br>Issue: |
| Drawn:<br>CAS                             | Date:<br>18.06.25 | Checked:<br>DC             | Date:<br>18.06.25 | C              |

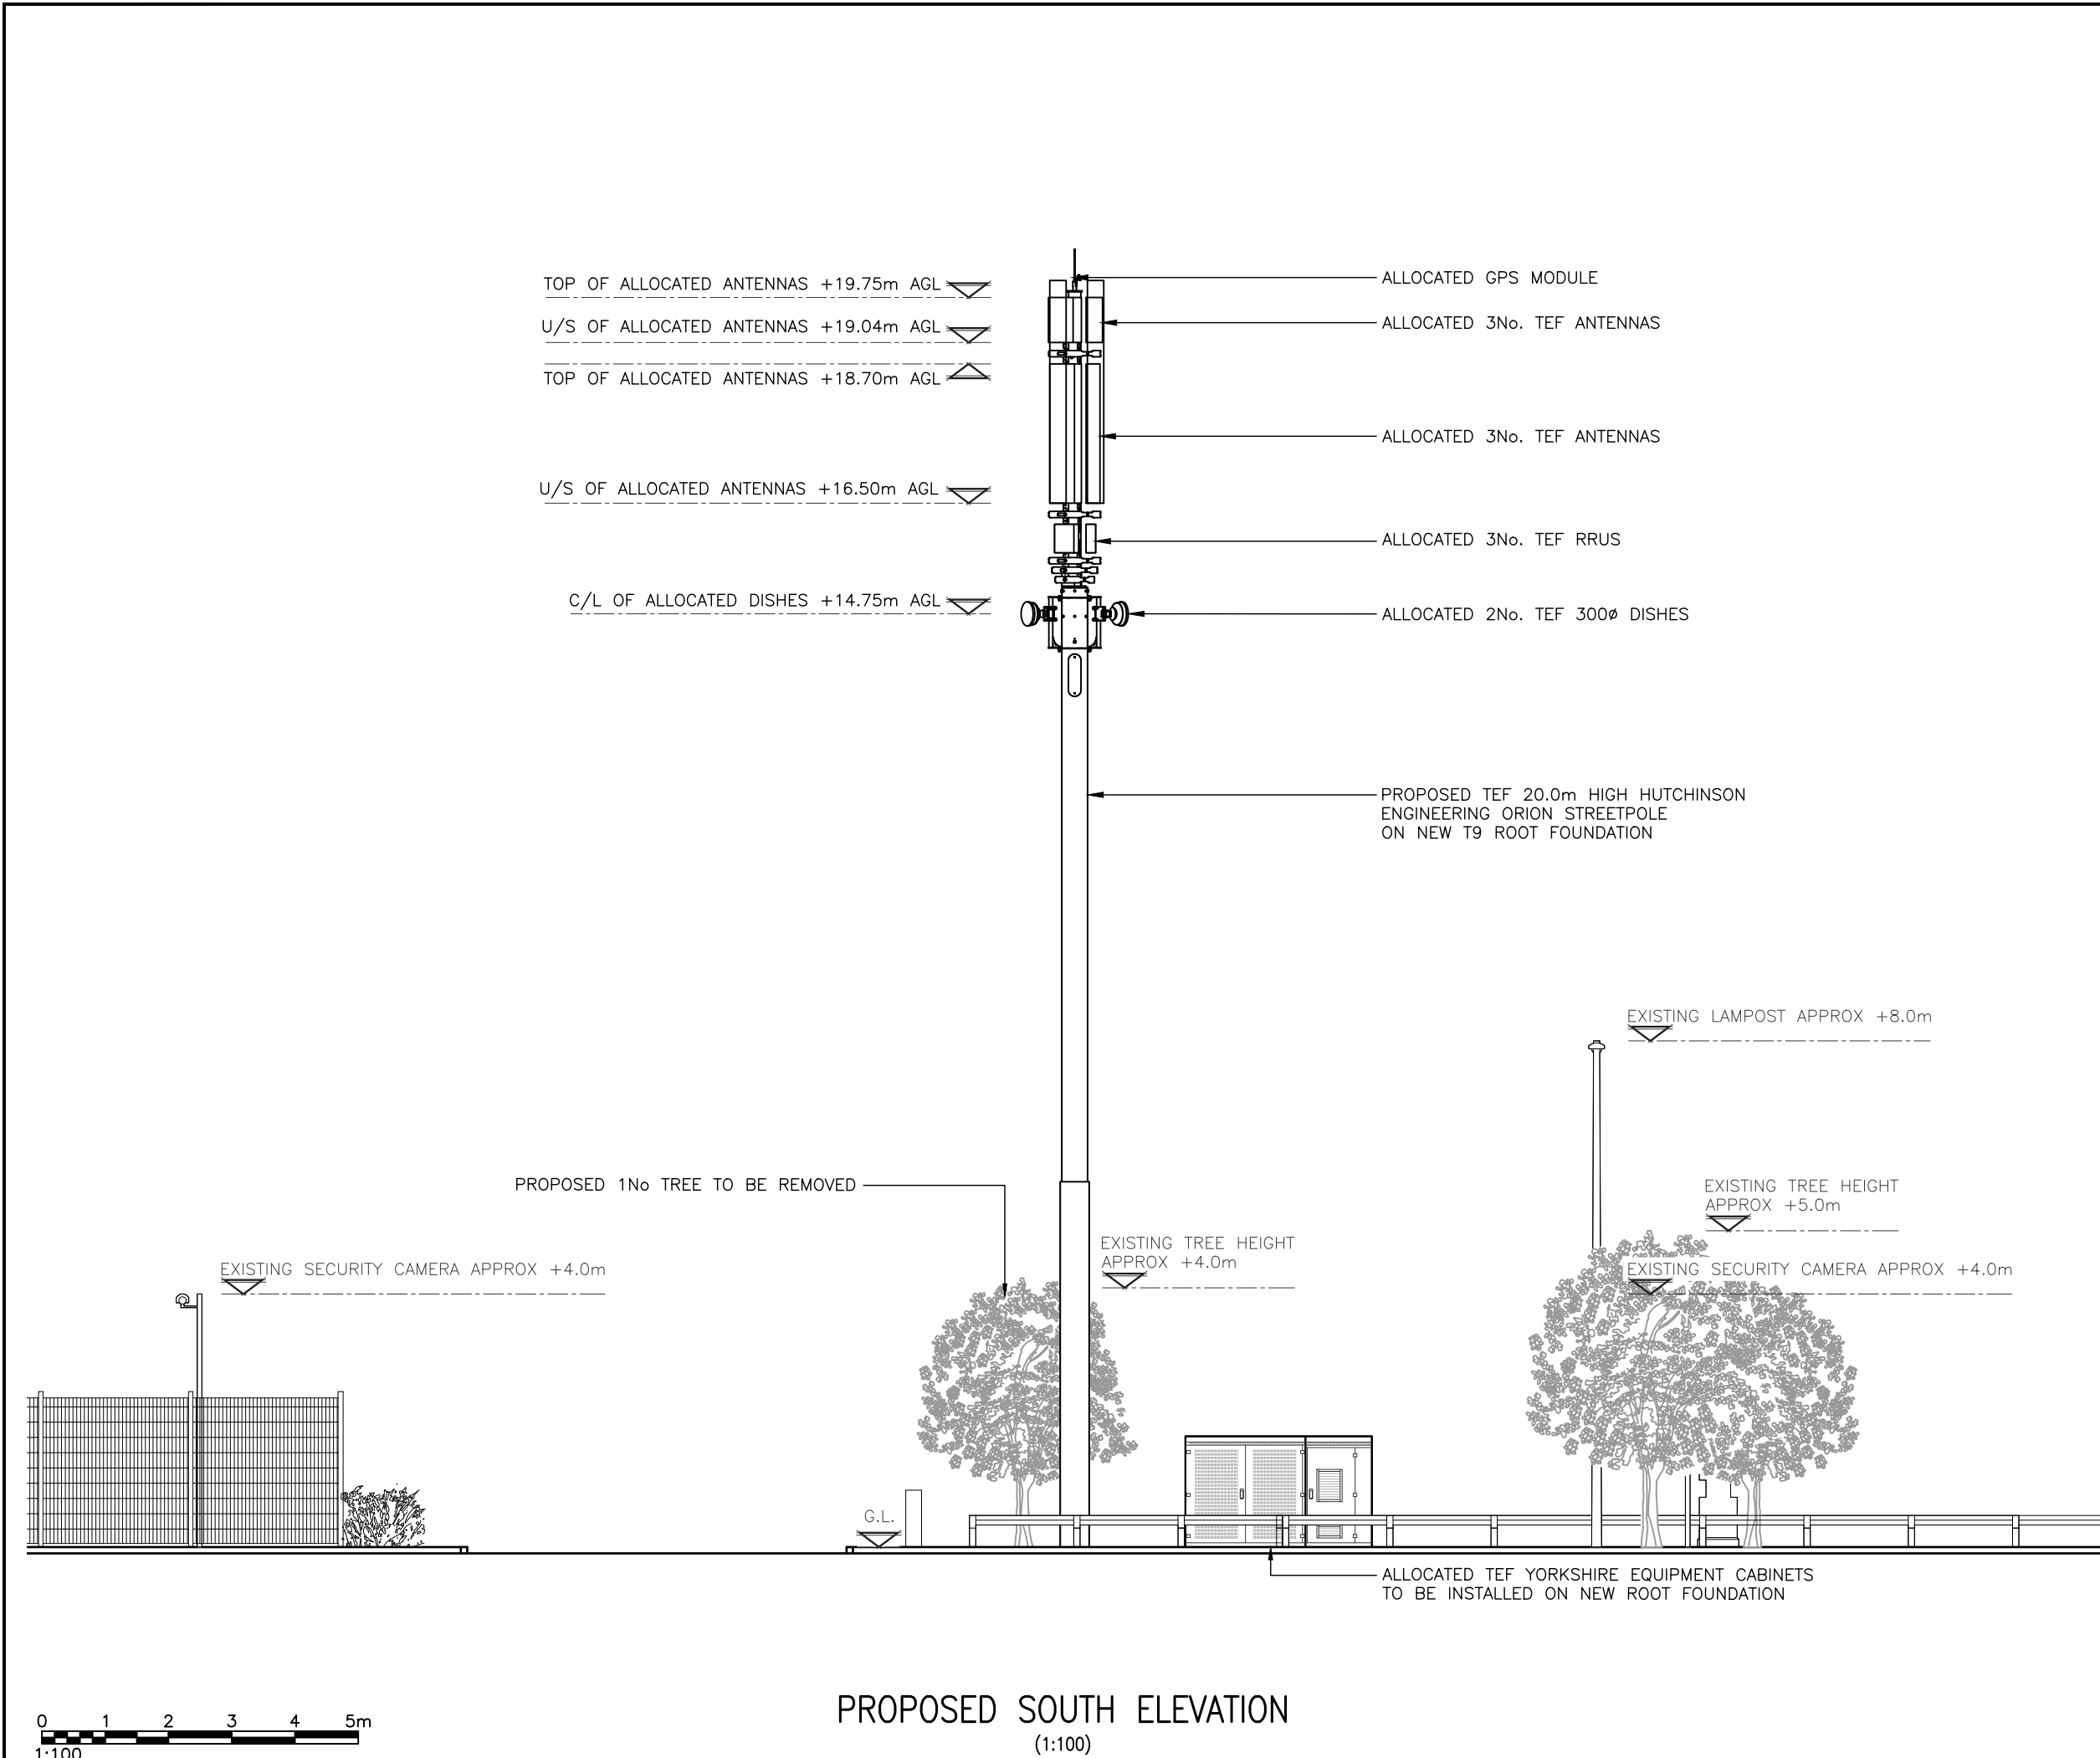

ALL DIMENSIONS ARE IN mm UNLESS NOTED OTHERWISE

N.G.R

E:391514

N: 413096

|     |                 |     |     |          |
|-----|-----------------|-----|-----|----------|
| B   | SITE RELOCATION | DJC | WHP | 19.01.26 |
| A   | PLANNING ISSUE  | CAS | DC  | 18.06.25 |
| REV | MODIFICATION    | BY  | CH  | DATE     |

WHP

WHP Telecoms Ltd

Faraday Court

401 Faraday Street

Birchwood Park

Warrington WA3 6GA

Tel: 01925 424100 Fax: 01925 424101

e-mail: info@whptelecoms.com

cornerstone

|                      |   |            |       |      |
|----------------------|---|------------|-------|------|
| Cell Name            |   |            |       | Opt. |
| WALLHEAD ROAD CORNER |   |            |       | B    |
| Cell ID No           |   |            |       |      |
| CSID                 | — | VF         | ✓     | TEF  |
| 308927               | — |            | 25422 |      |
| Project No.          | — | TM Cell ID | —     | N/A  |
| —                    | — |            | —     |      |

|                                                             |  |  |  |  |
|-------------------------------------------------------------|--|--|--|--|
| Site Address / Contact Details                              |  |  |  |  |
| WALLHEAD ROAD<br>NEWBOLD<br>MILNROW<br>ROCHDALE<br>OL16 5DB |  |  |  |  |

|                                           |                   |                            |                   |                |
|-------------------------------------------|-------------------|----------------------------|-------------------|----------------|
| Drawing Title:<br>PROPOSED SITE ELEVATION |                   |                            |                   |                |
| Purpose of issue:<br>PLANNING             |                   |                            |                   | Dwg<br>Rev:    |
| Drawing Number:<br>301                    |                   |                            |                   | B              |
| Surveyed By:<br>RG                        |                   | Original Sheet Size:<br>A3 |                   | Pack<br>Issue: |
| Drawn:<br>CAS                             | Date:<br>18.06.25 | Checked:<br>DC             | Date:<br>18.06.25 | C              |