



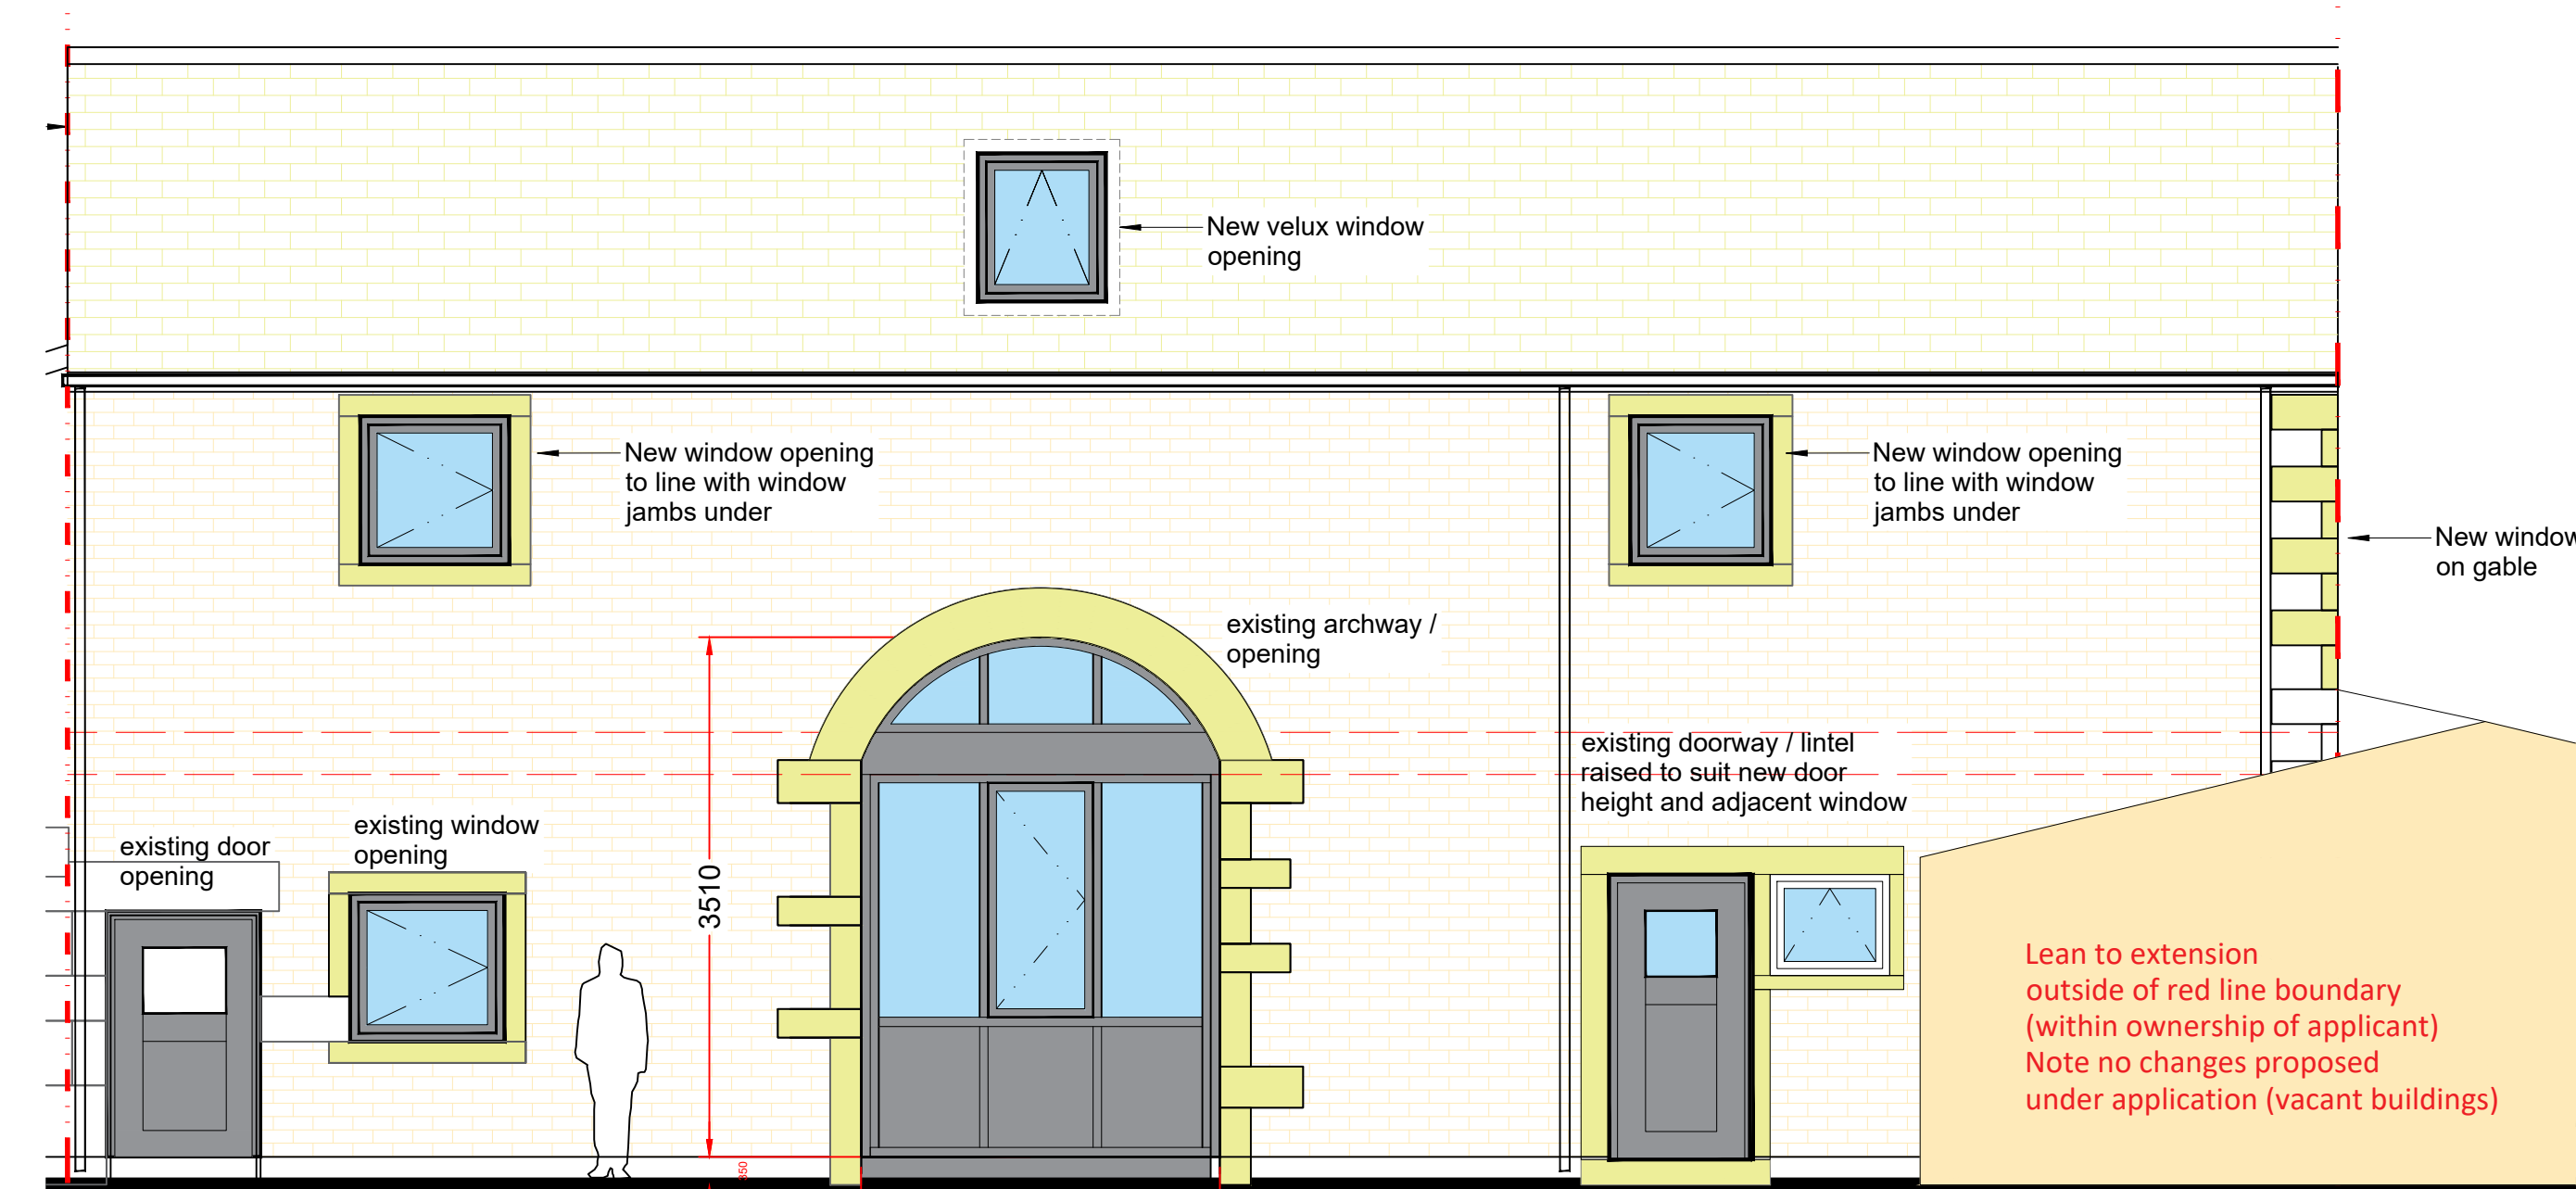

Proposed Front Elevation (South)  
scale 1:50

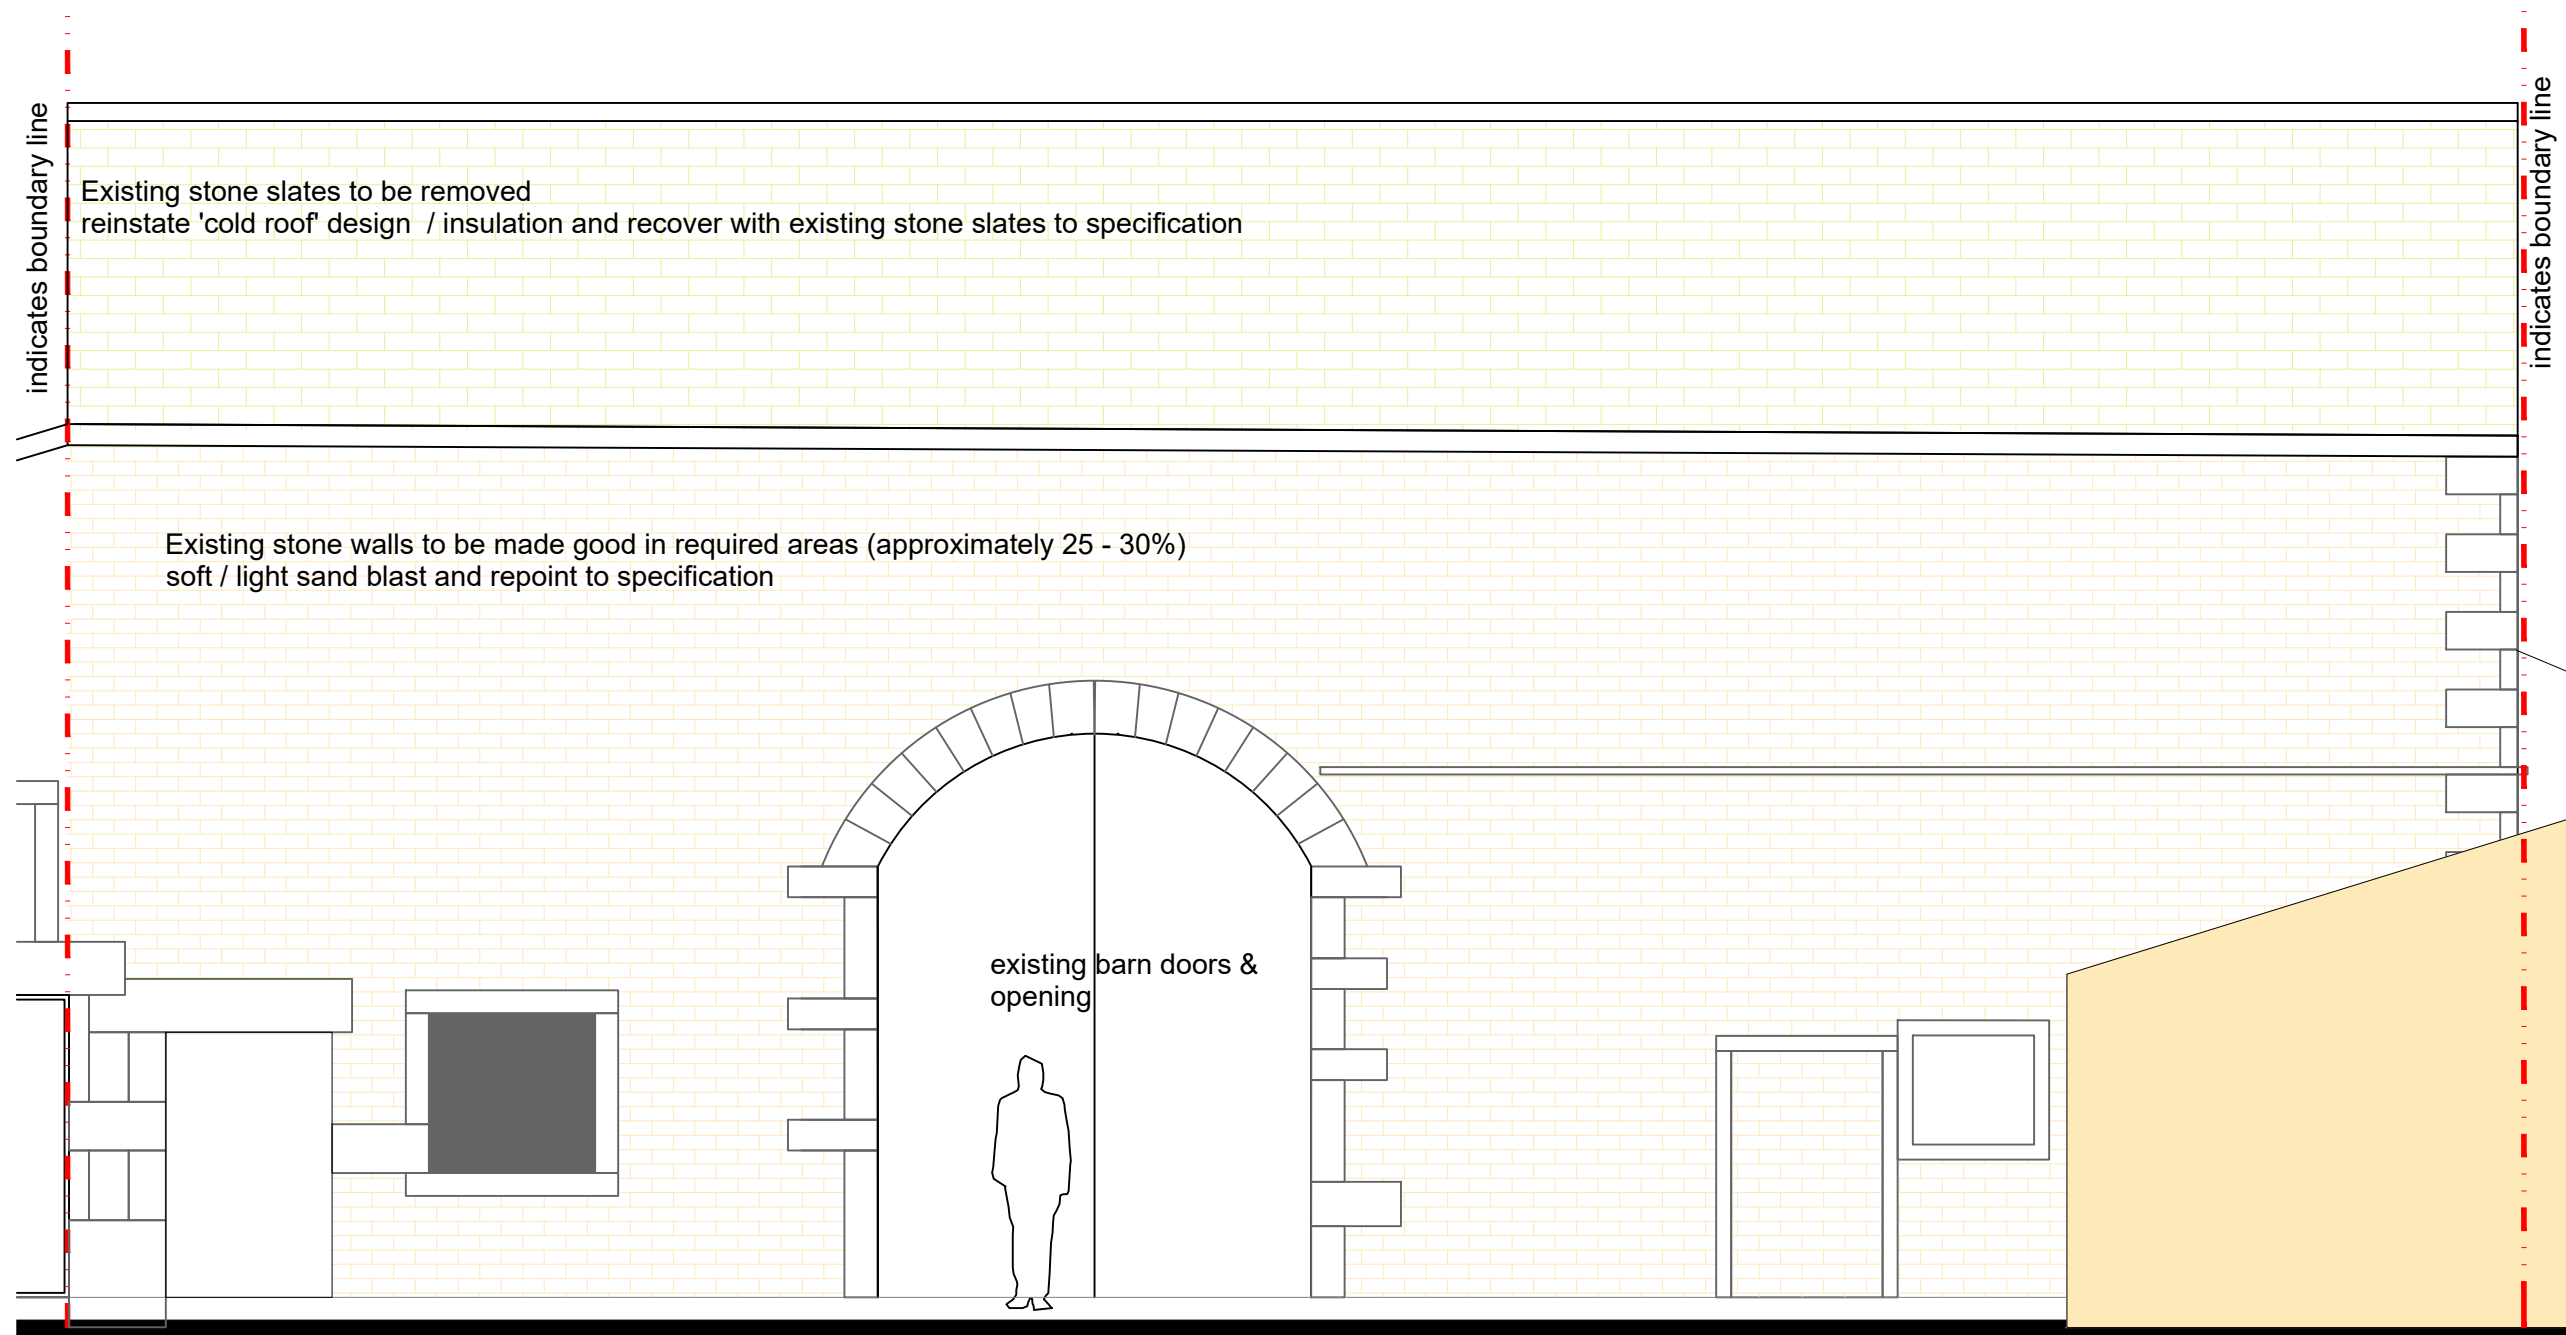

Existing Front Elevation (South)  
scale 1:100

PLANNING NOTES AMENDMENT  
A - 02/11/25 - FFL level raised by 200mm to suit FRA / FFL level = 158.040  
and EA requirements  
ACO Drainage system incorporated to front & rear building lines -  
connected into surface water drainage system

© This Drawing & Design is the copyright of QCD architecture and should not be reproduced without written consent.  
Contractors are to check all levels & dimensions on site prior to site works commencing & report discrepancies to the Designers.  
DO NOT SCALE THIS DRAWING

PLANNING NOTES

ALL WINDOWS TO BE grey / anthracite HW  
FRAMES external / white frames internal  
complete WITH DOUBLE GLAZED UNITS &  
OPENING LIGHTS AS SHOWN

ALL DOORS TO BE WHITE HW SECTION AND  
SECURED BY DESIGN.

STONE ROOF TILES TO BE REMOVED AND  
RELAYED ON NEW ROOFING SYSTEMS TO  
CURRENT BUILDING REGULATIONS.

ALL GUTTERS TO BE OGEE PROFILES IN BLACK  
COMPLETE WITH PLASTIC 150 DIA DOWNPIPES  
INTO BACK INLET GULLIES AS INDICATED.

EXISTING WALLS TO BE MADE GOOD IN  
LOCALIZED AREAS TO SUIT STRUCTURAL  
ENGINEERS REQUIREMENTS

ALL WALLS TO BE CLEANED VIA LIGHT SAND  
BLASTING AND REPOINTED SYMPATHETICALLY

NEW FLOOR TO BE SET OUT TO SUIT EXISTING  
ENTRY POINTS / THRESHOLD LEVELS  
Back door in H1 & Archway threshold on H1

CHAMBER LEVEL SET AT 2650MM UNLESS  
NOTED OTHERWISE.

EXISTING 3No TRUSSES TO BE LEFT EXPOSED  
COMPLETE WITH ANY TREATMENTS REQUIRED  
AND TO SUIT THOSE ITEMS WHICH WILL BE  
LISTED WITHIN THE BUILDING CONTROL  
DOCUMENTS & SPECIFICATION.

**GENERAL**  
All works to be carried out in accordance with British Standards, Codes of Practice, current Building Regulations, any associated amendments current to the lodging of the Application and the satisfaction of the Building Control Officer. Manufacturers' written specifications and instructions for detail use. All works to be implemented in accordance with current Health and Safety Legislation inclusive of protective works.

Any discrepancies between the drawings and legislation to be brought to the immediate attention of the Contracts Administrator.

This drawing should be read in conjunction with all other QCD Architectural Services and Clients Design Brief.

**EXCAVATIONS:**  
The contractor is to be responsible for the correct dimensional layout and setting out. All Service Authorities are to be contacted prior to works commencing on site.

Drawings to be read in conjunction with STRUCTURAL ENGINEERS DETAILS

PLANNING DRAWING

|                 |                                                                         |                 |            |
|-----------------|-------------------------------------------------------------------------|-----------------|------------|
| Project:        | Lower Town House Farm Barn<br>Townhouse Road, Littleborough<br>OL15 9JX |                 |            |
| Title:          | Proposed Front Elevation                                                |                 |            |
| Client:         | Vernon Wharmby                                                          |                 |            |
| Drawn By:       | WRS                                                                     | on              | 12/08/2024 |
| Original Size:  | A2                                                                      | Project Number: | 1017 / 09  |
| Drawing Number: | 09 A                                                                    |                 |            |



Tel :- 07756 910210  
Email :- qualitycreativedesign@gmail.com

ARCHITECTURE INTERIOR DESIGN PROJECT MANAGEMENT BUILDING CONSULTANCY