




Do not scale this drawing as it may have been reduced / distorted

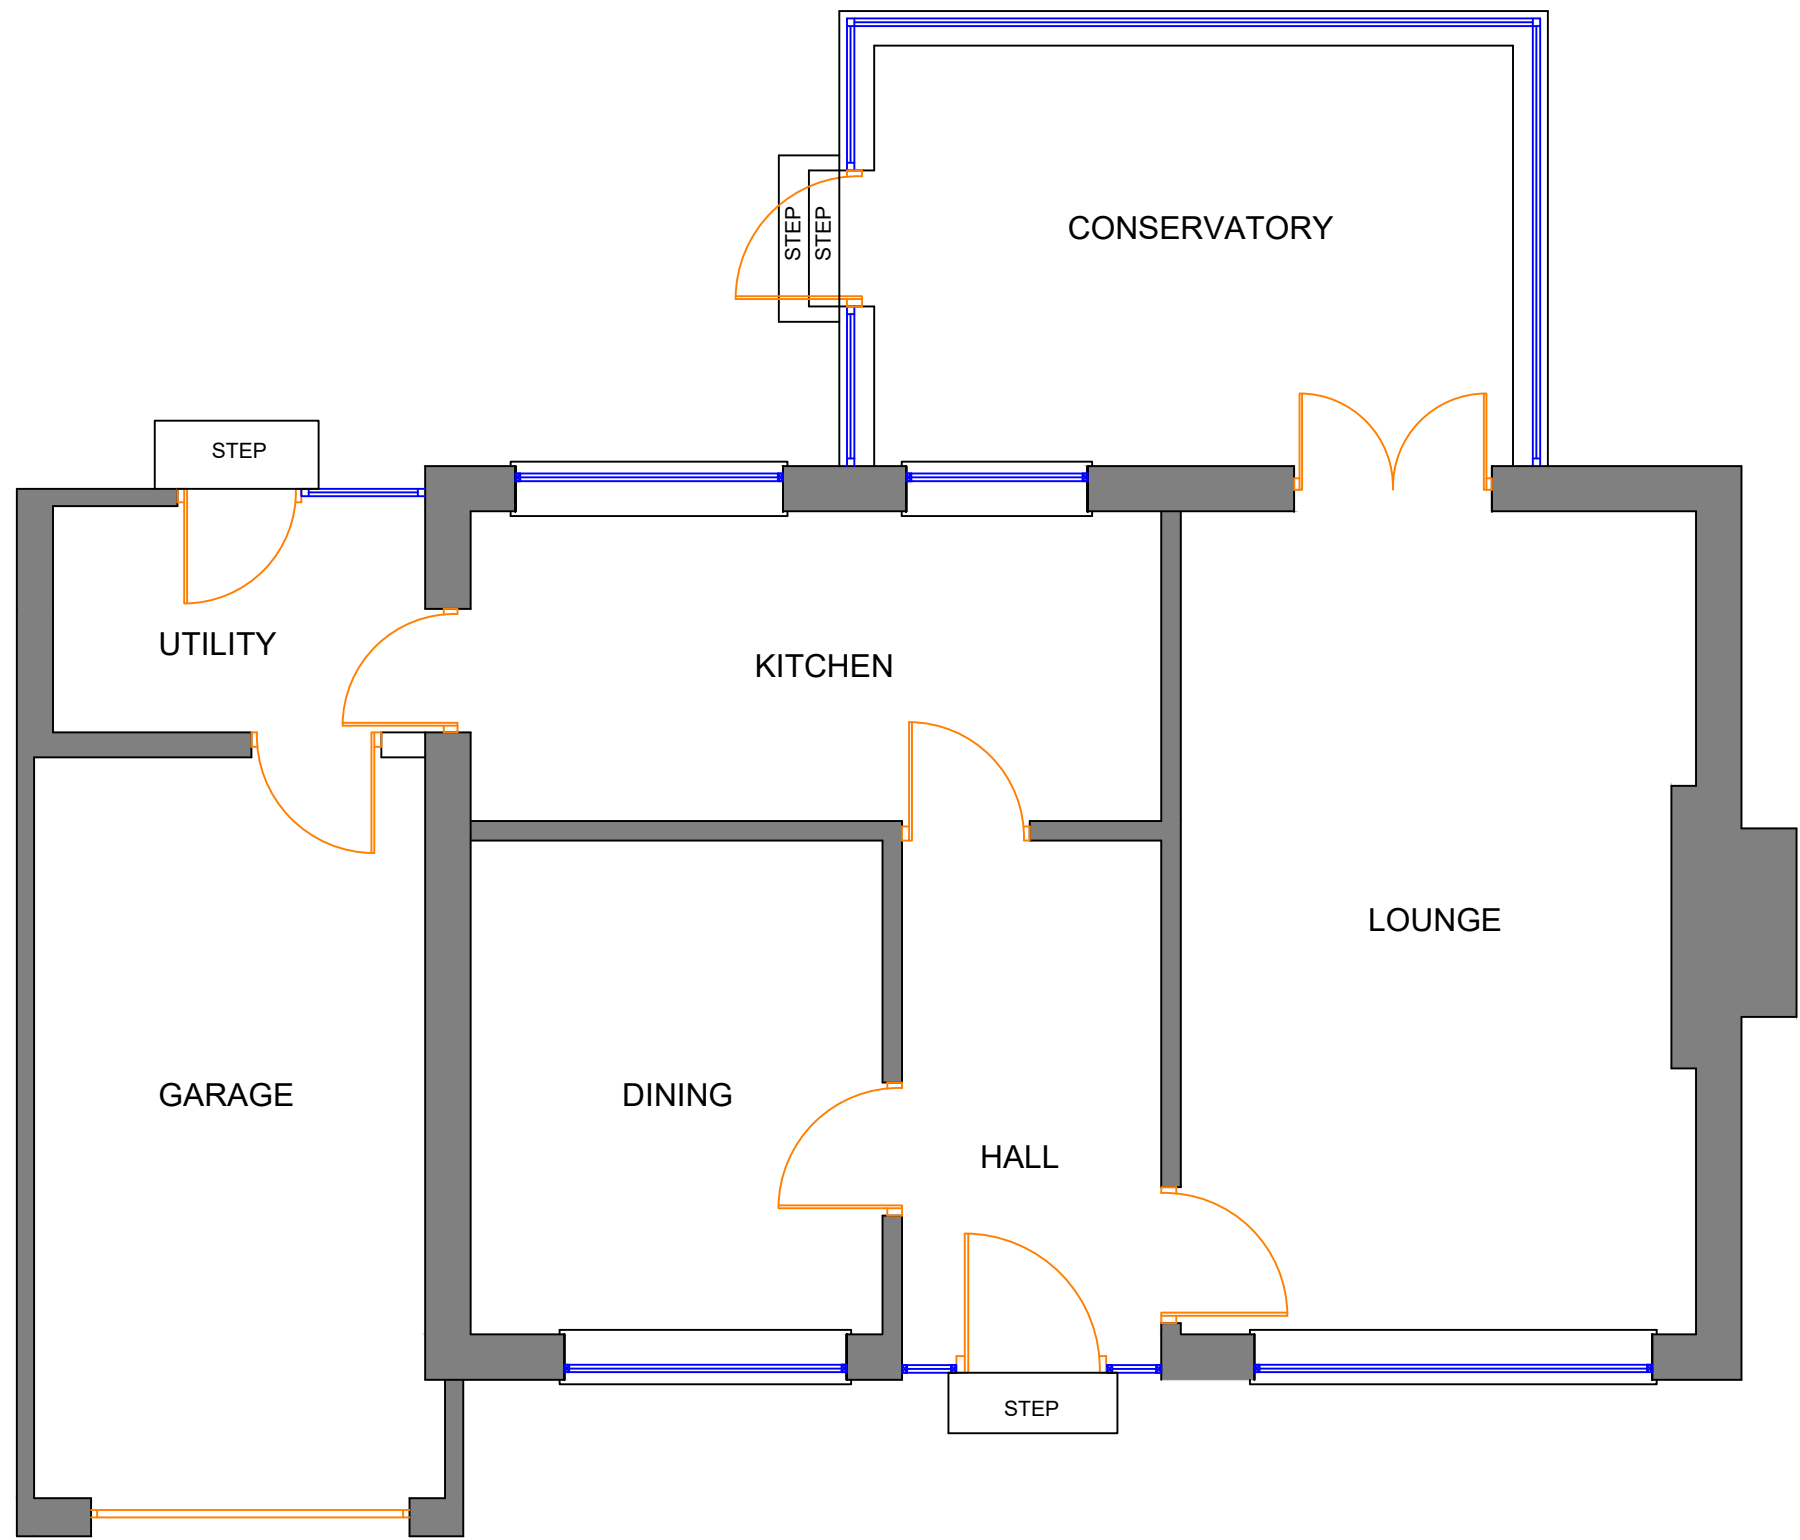

Existing Ground Floor Plan (1:50)

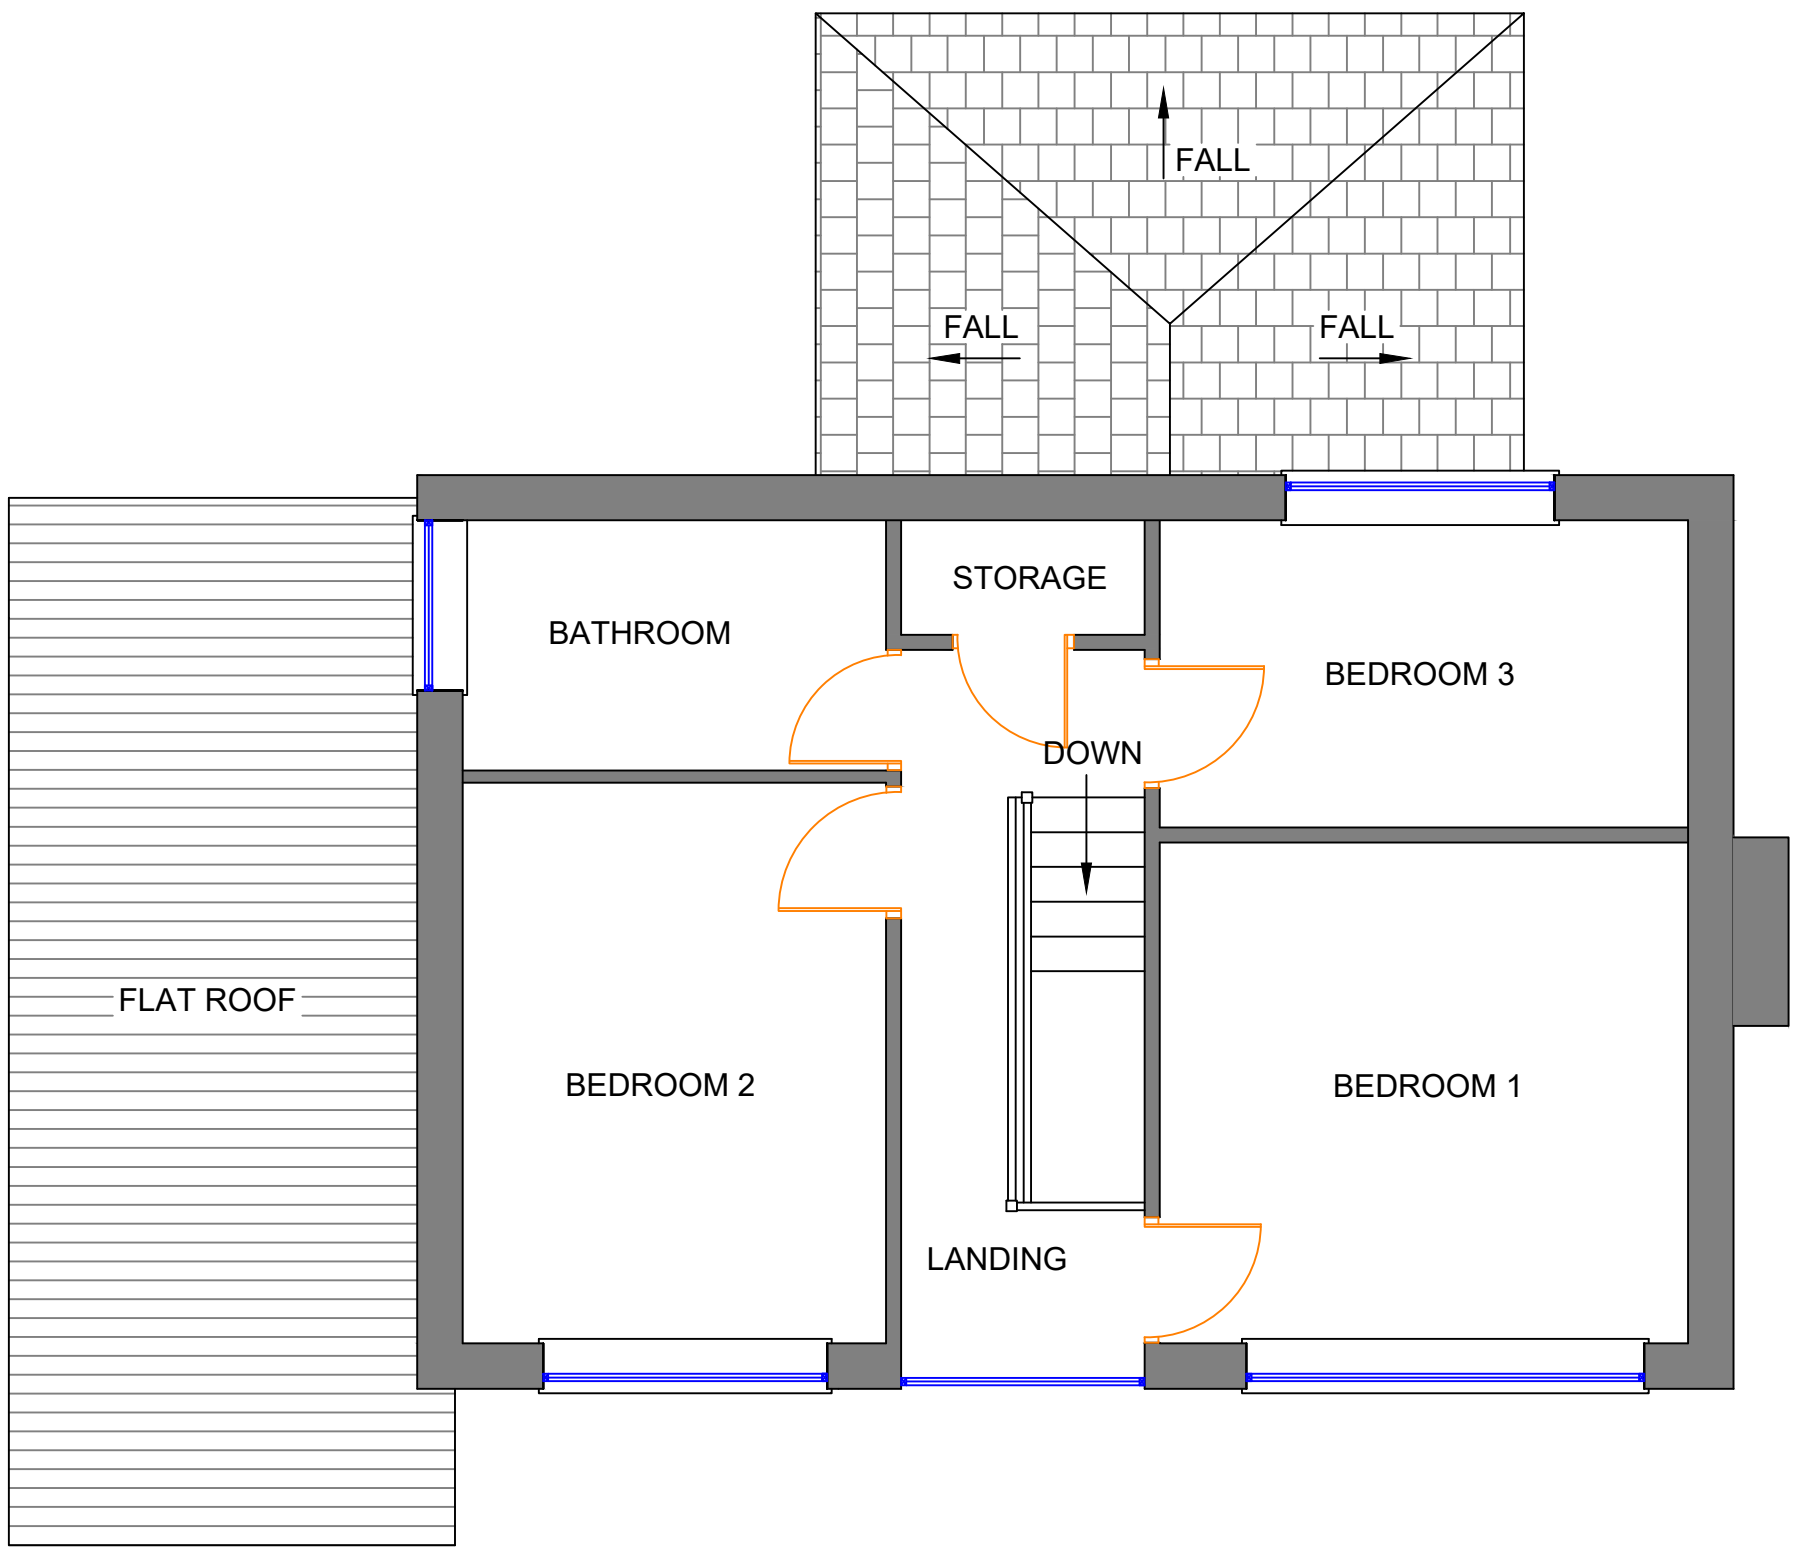

Existing First Floor Plan (1:50)

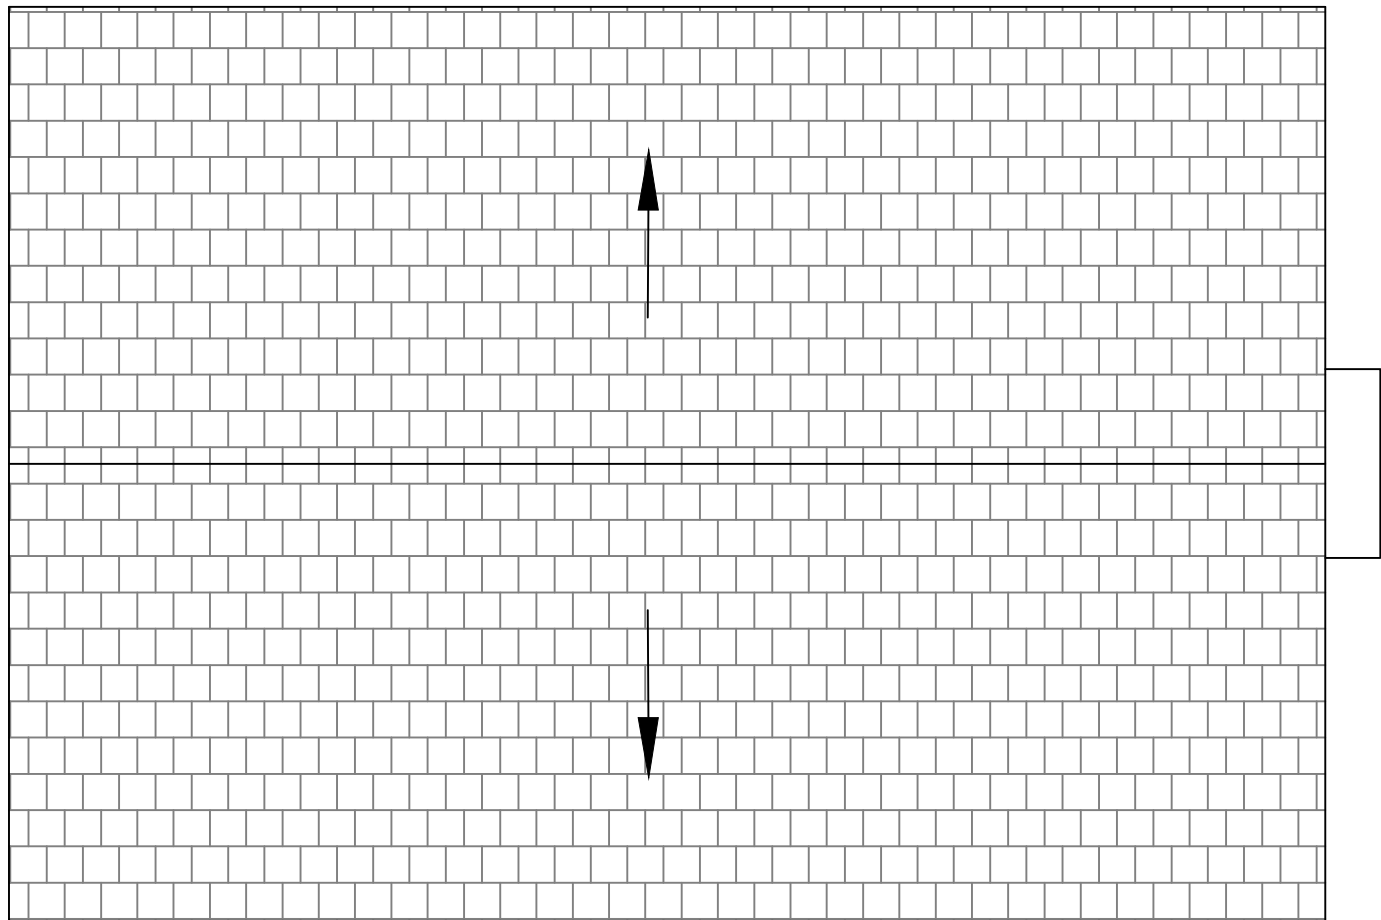


Existing Roof Plan (1:50)

GENERAL NOTES

- 1. All dimensions are in millimetres unless otherwise noted.
- 2. This drawing is not to be copied or disclosed by or forwarded on to any unauthorised persons without prior written consent of Gamble King and Noone Limited.
- 3. Do not scale from this drawing and is only to be used for Local Authority Approval purposes only.

KEY

— DENOTES OUTLINE OF BOUNDARY

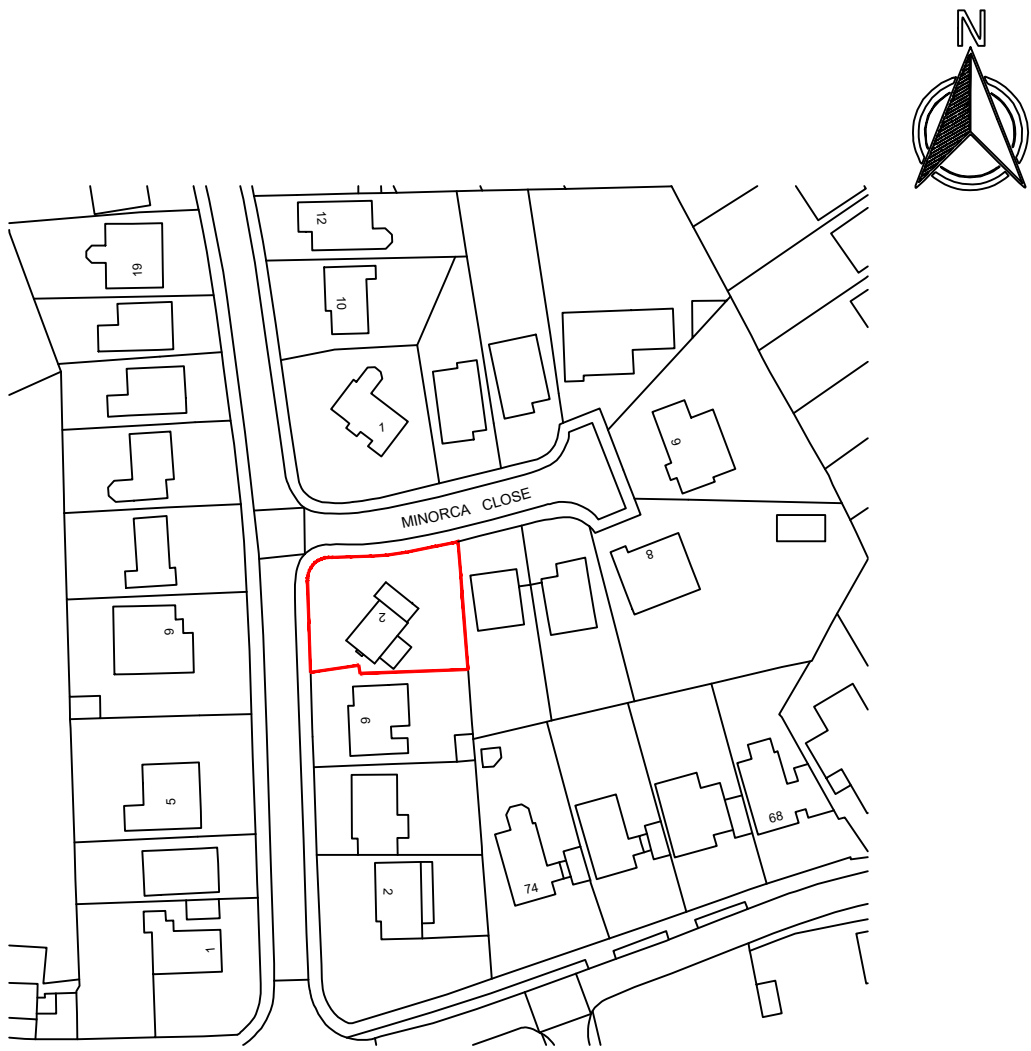

0 5 10 20 30
SCALE BAR 1:250

Existing Location Plan (1:1250)

SCALE AS SHOWN AT A1

Client

Mr. Arfan Ali

Job

2 Minorca Close,
Rochdale.
OL11 5RP.

Drg

Existing Floor and Roof Plans with
Location Plan

Drawn

S.King

Date

May 2026

Scale

As Shown

Job No.

D26.04.11

Drg No.

P01

Gamble King and Noone Ltd

Consulting Structural Engineers & Building Surveyors

5 Queen Street
Oldham
OL1 1RD
Tel: 0161 652 1183
Mobile: 07756 902 604
07725 145 369

