




Do not scale this drawing as it may have been reduced / distorted

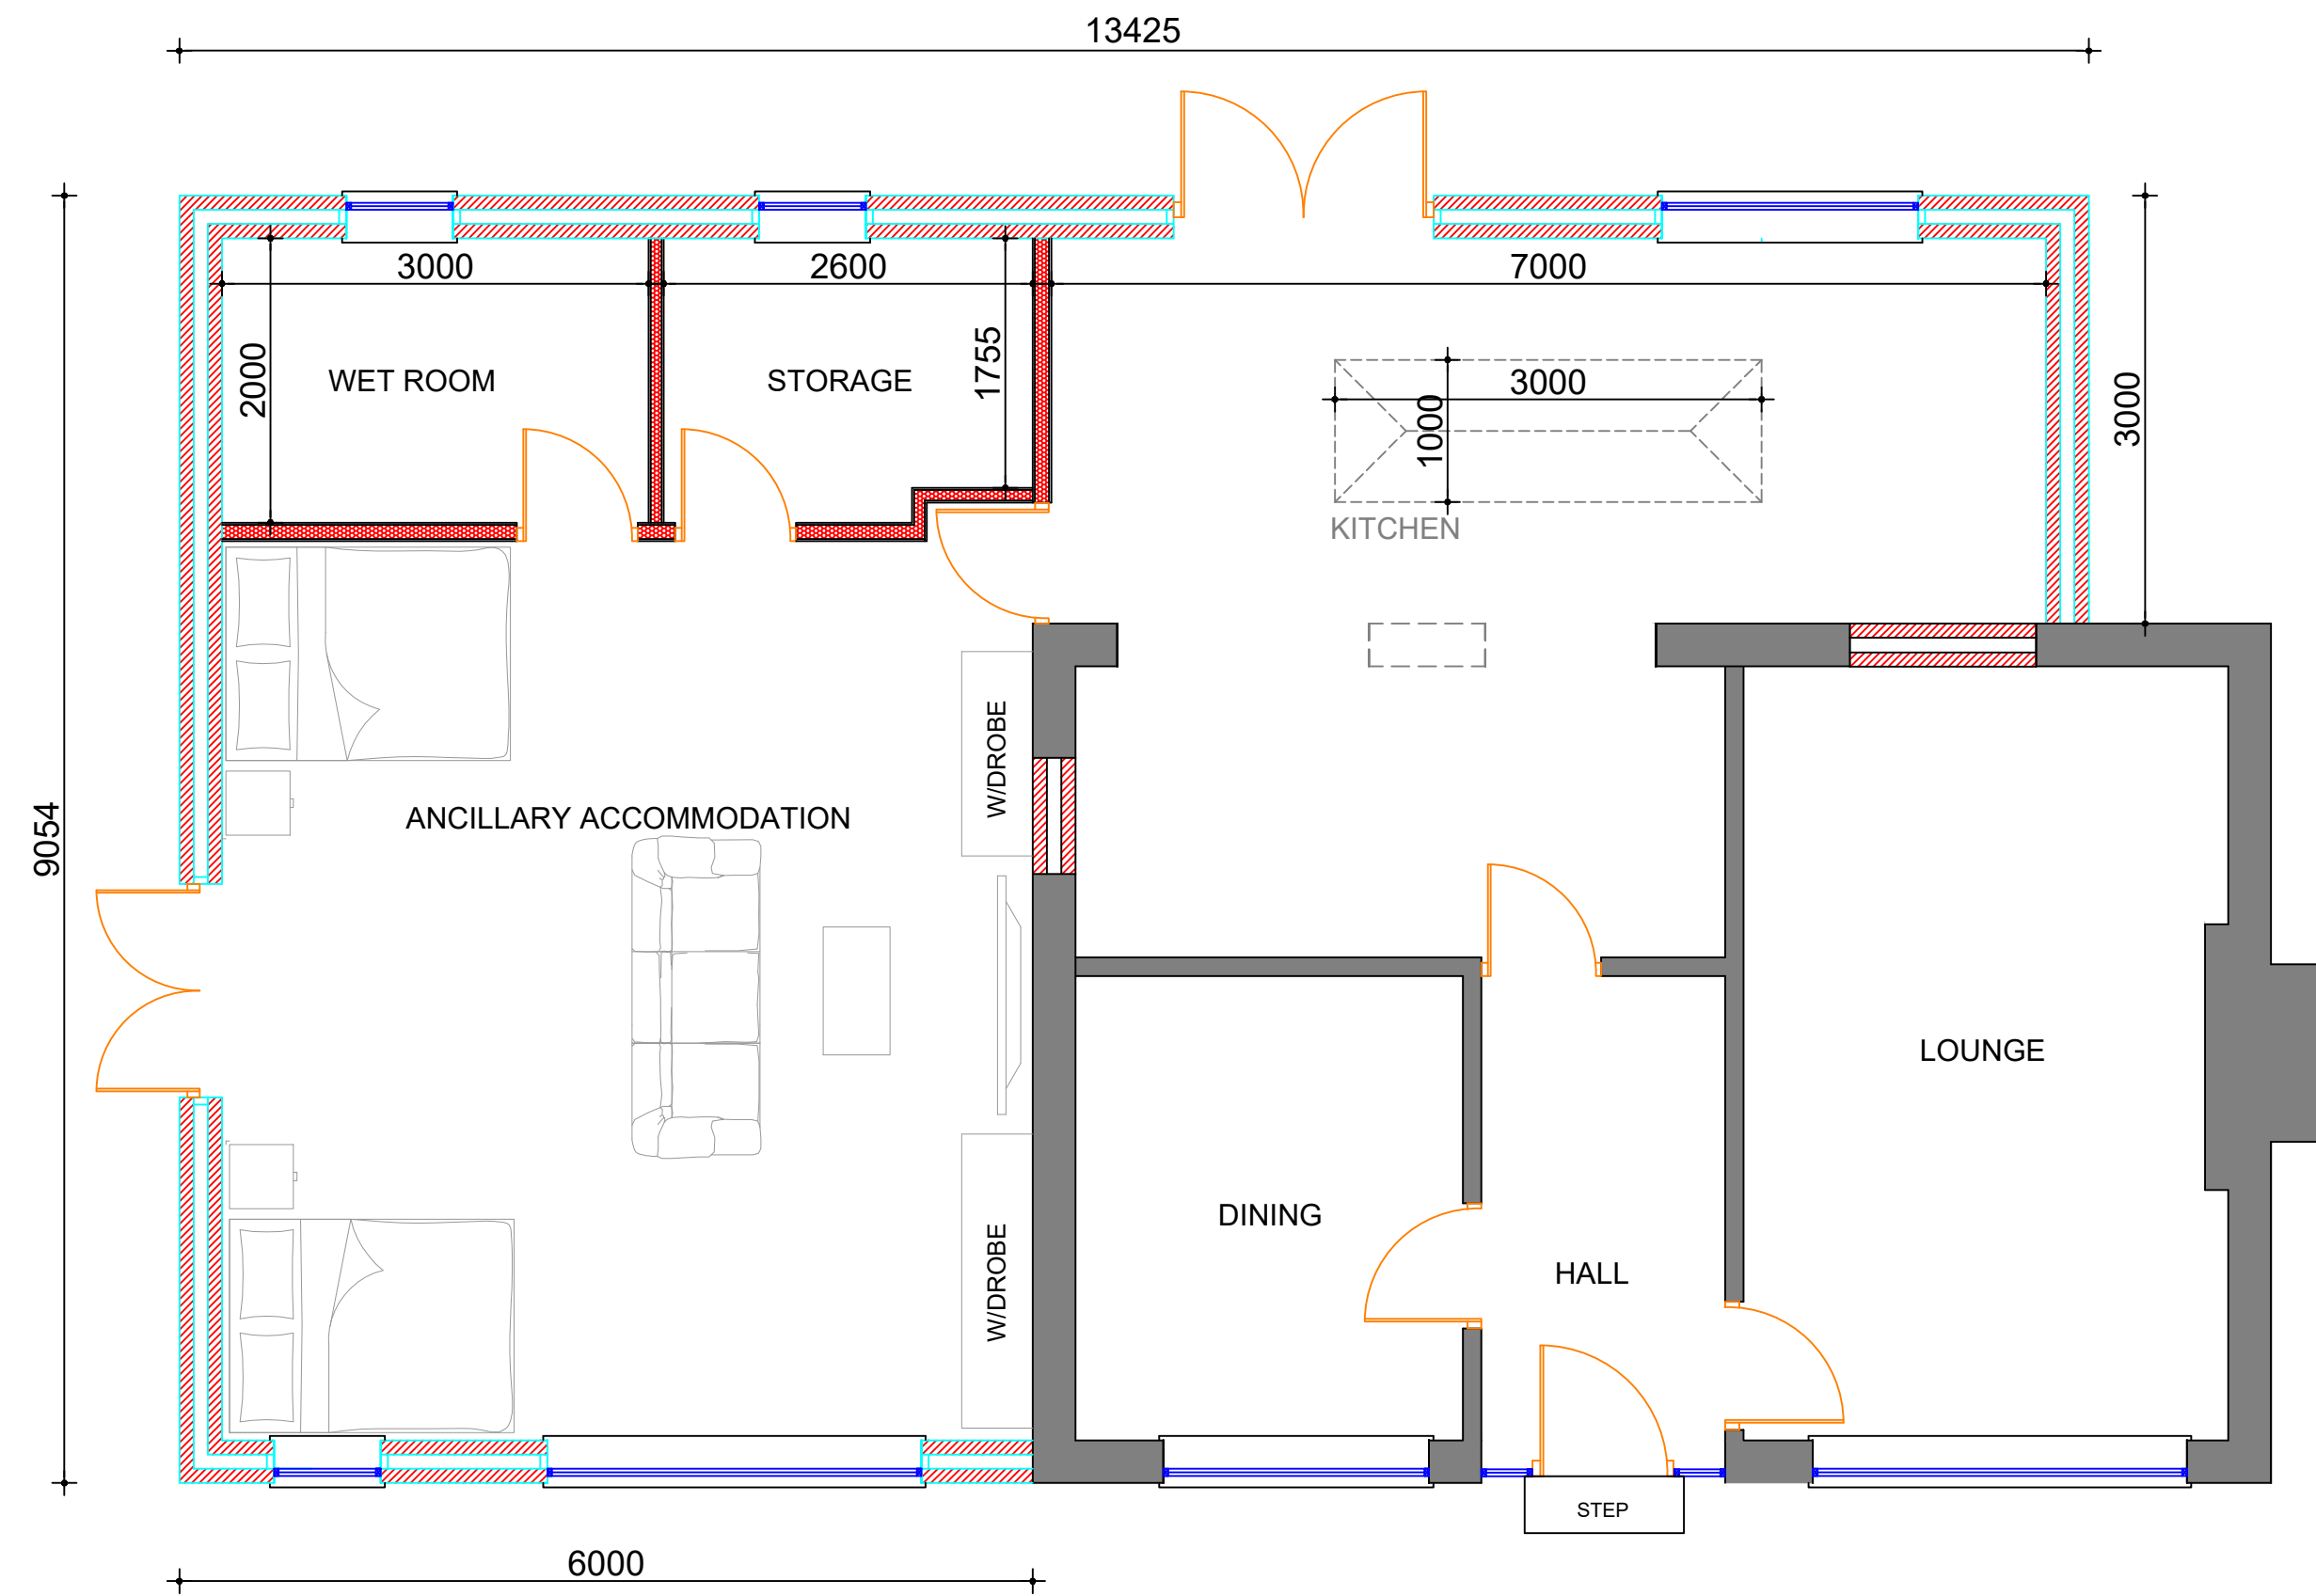

Proposed Ground Floor Plan (1:50)

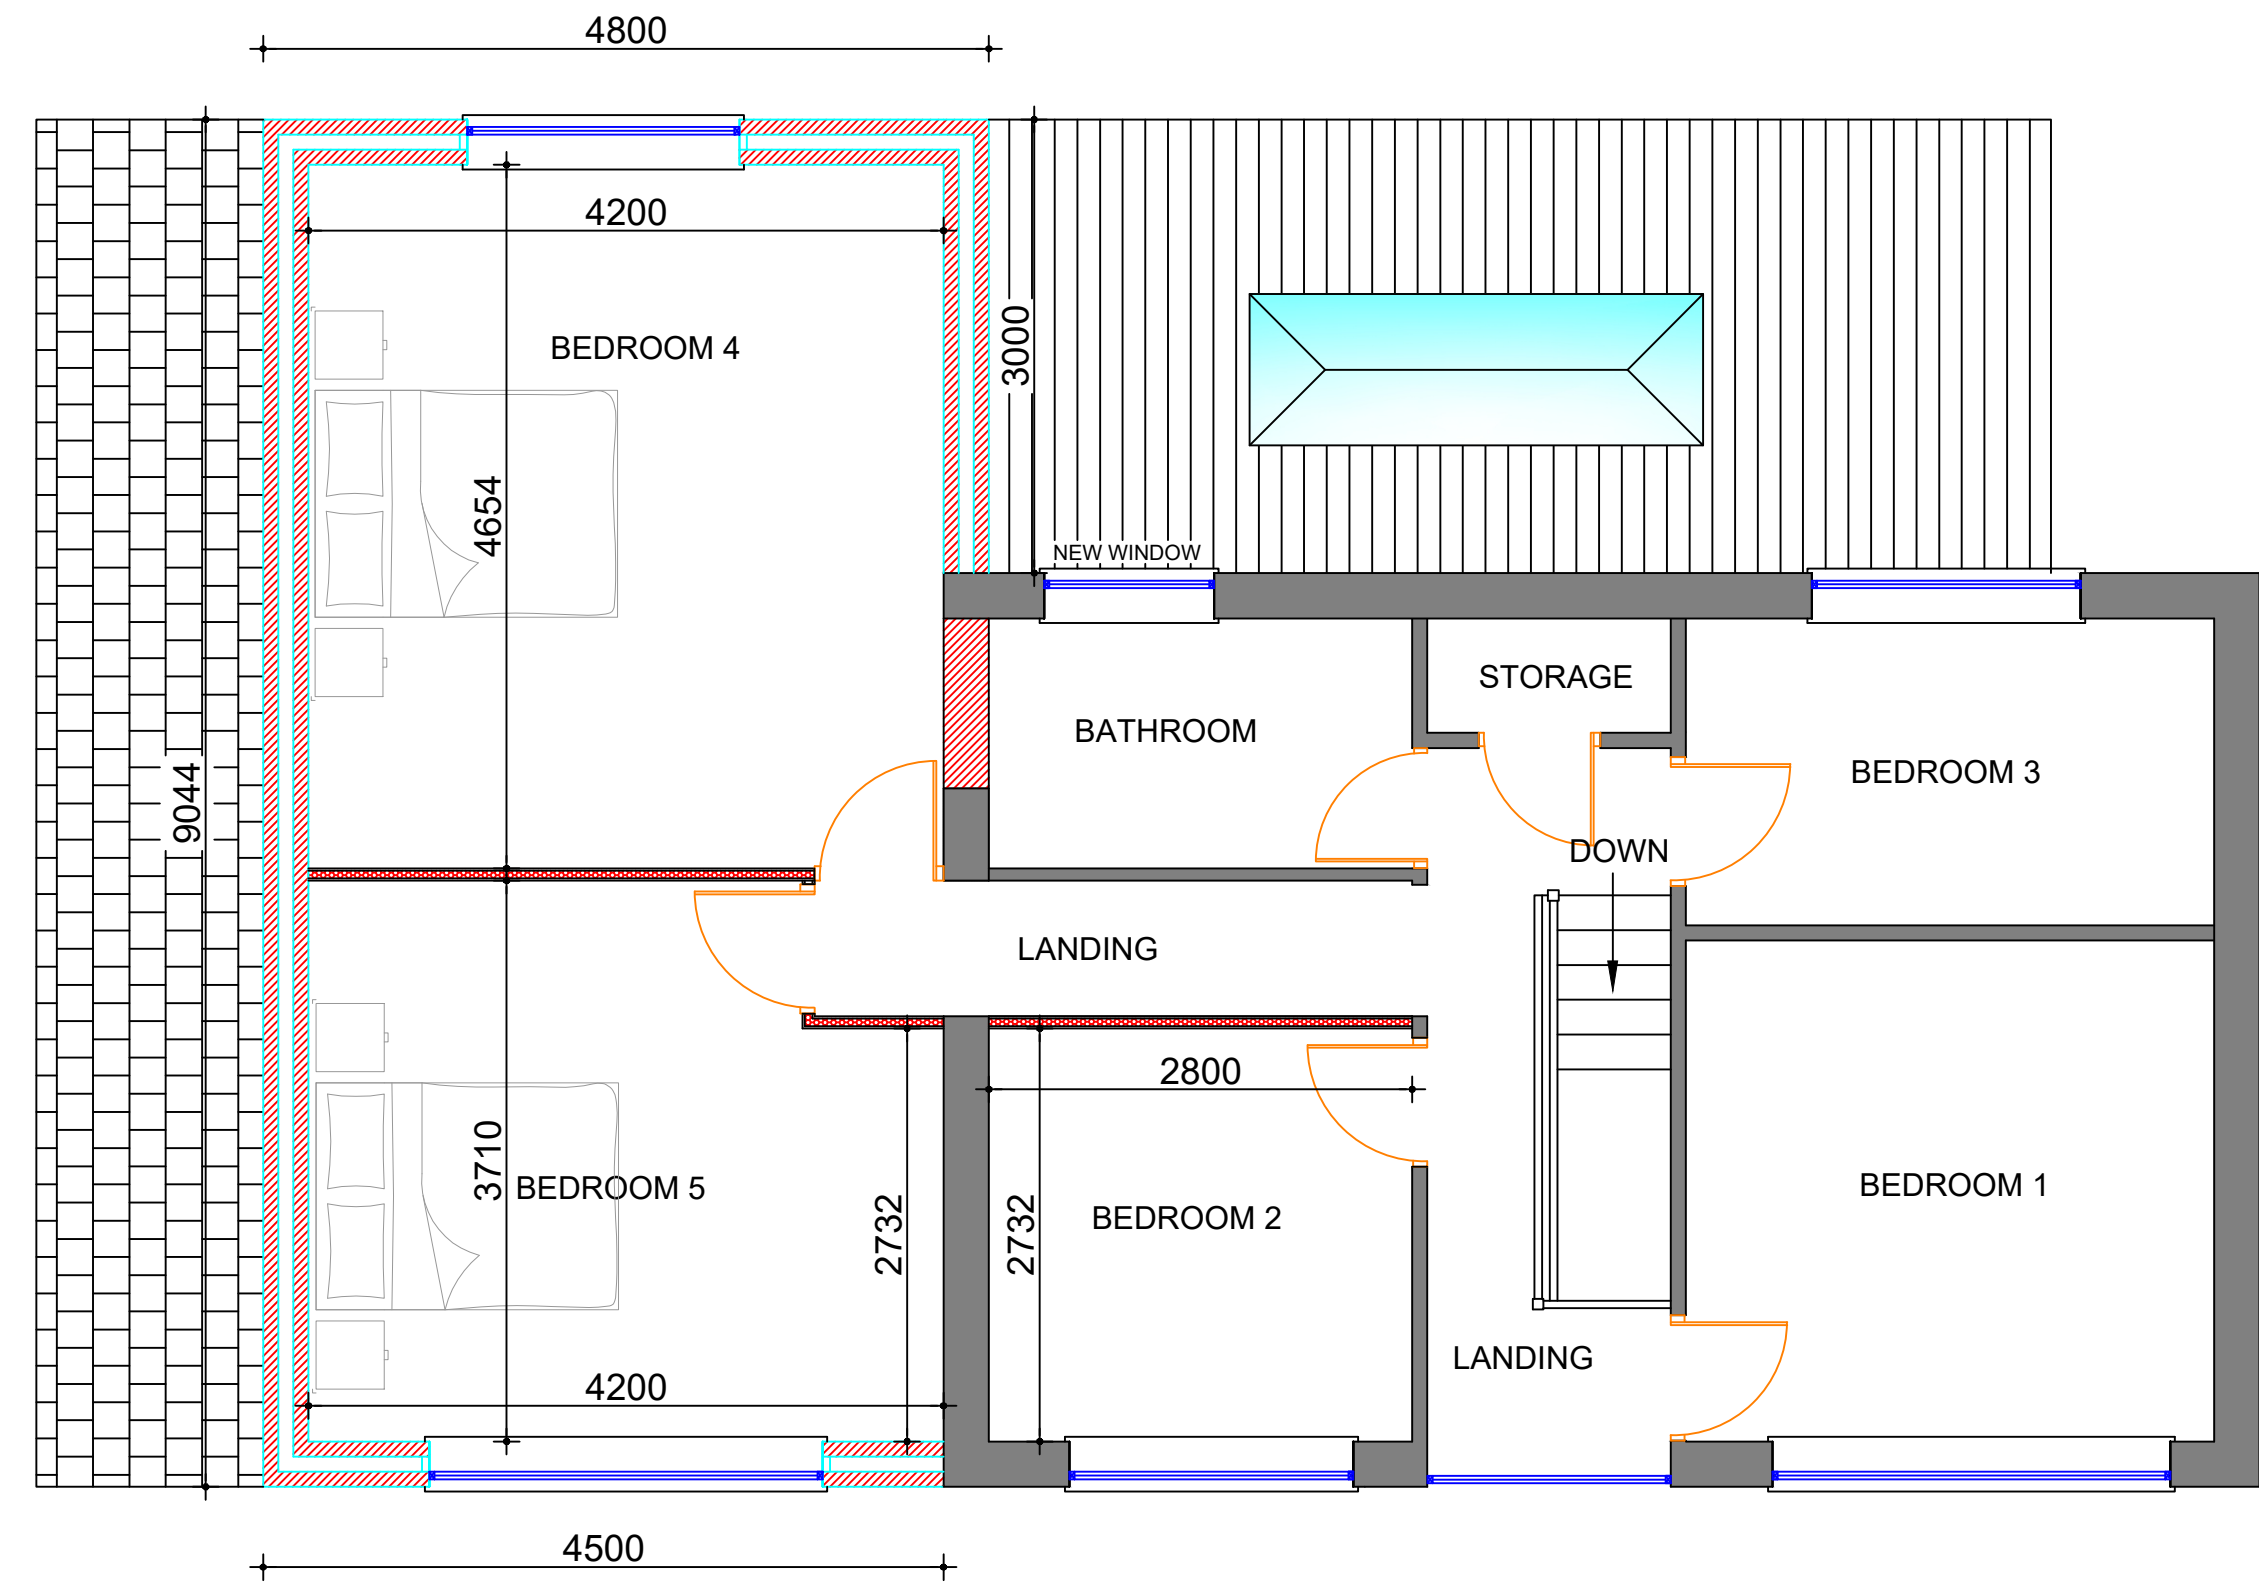

Proposed First Floor Plan (1:50)

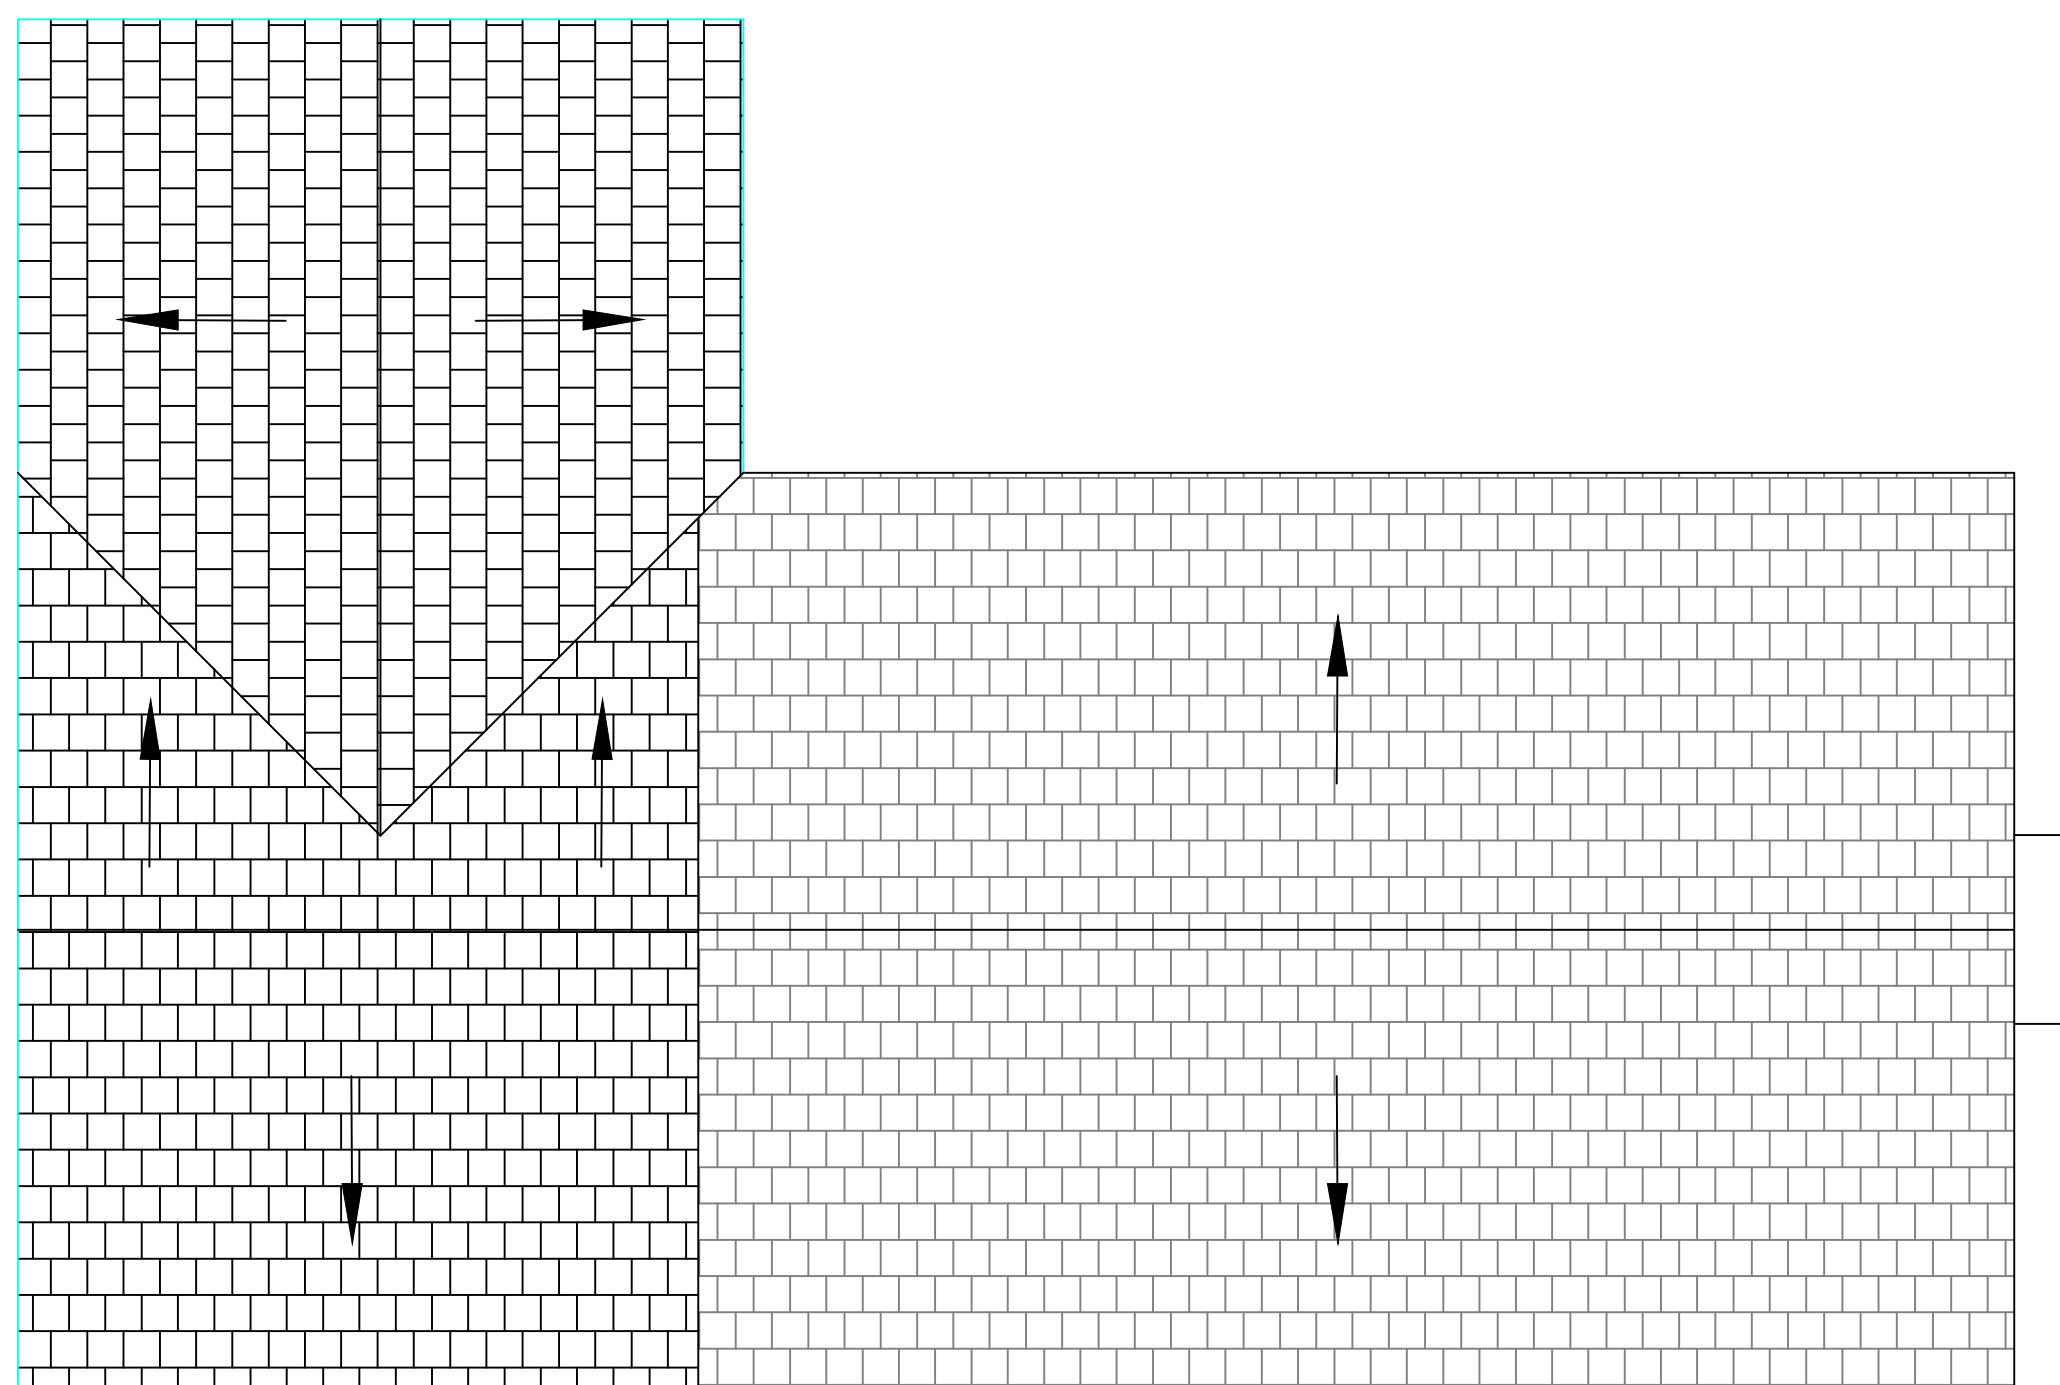

Proposed Roof Plan (1:50)

GENERAL NOTES

1. All dimensions are in millimetres unless otherwise noted.
2. This drawing is not to be copied or disclosed by or forwarded on to any unauthorised persons without prior written consent of Gamble King and Noone Limited.
3. Do not scale from this drawing and is only to be used for Local Authority Approval purposes only.



Proposed Location Plan (1:1250)

KEY

— DENOTES OUTLINE OF BOUNDARY

DOUBLE STOREY ASPECT

SINGLE STOREY ASPECT

SCALE AS SHOWN AT A1

Client		Mr. Arfan Ali	
Job		2 Minorca Close, Rochdale, OL11 5RP.	
Drg		Proposed Floor and Roof Plans with Location Plan	
Drawn	Date	Scale	
S.King	May 2026	As Shown	
Job No.	Drg No.		
D26.04.11	P02		
Gamble King and Noone Ltd			
Consulting Structural Engineers & Building Surveyors.			
5 Queen Street Oldham OL1 1RD Tel 0161 652 1183 Mobile: 07756 902 604 07725 145 369			