



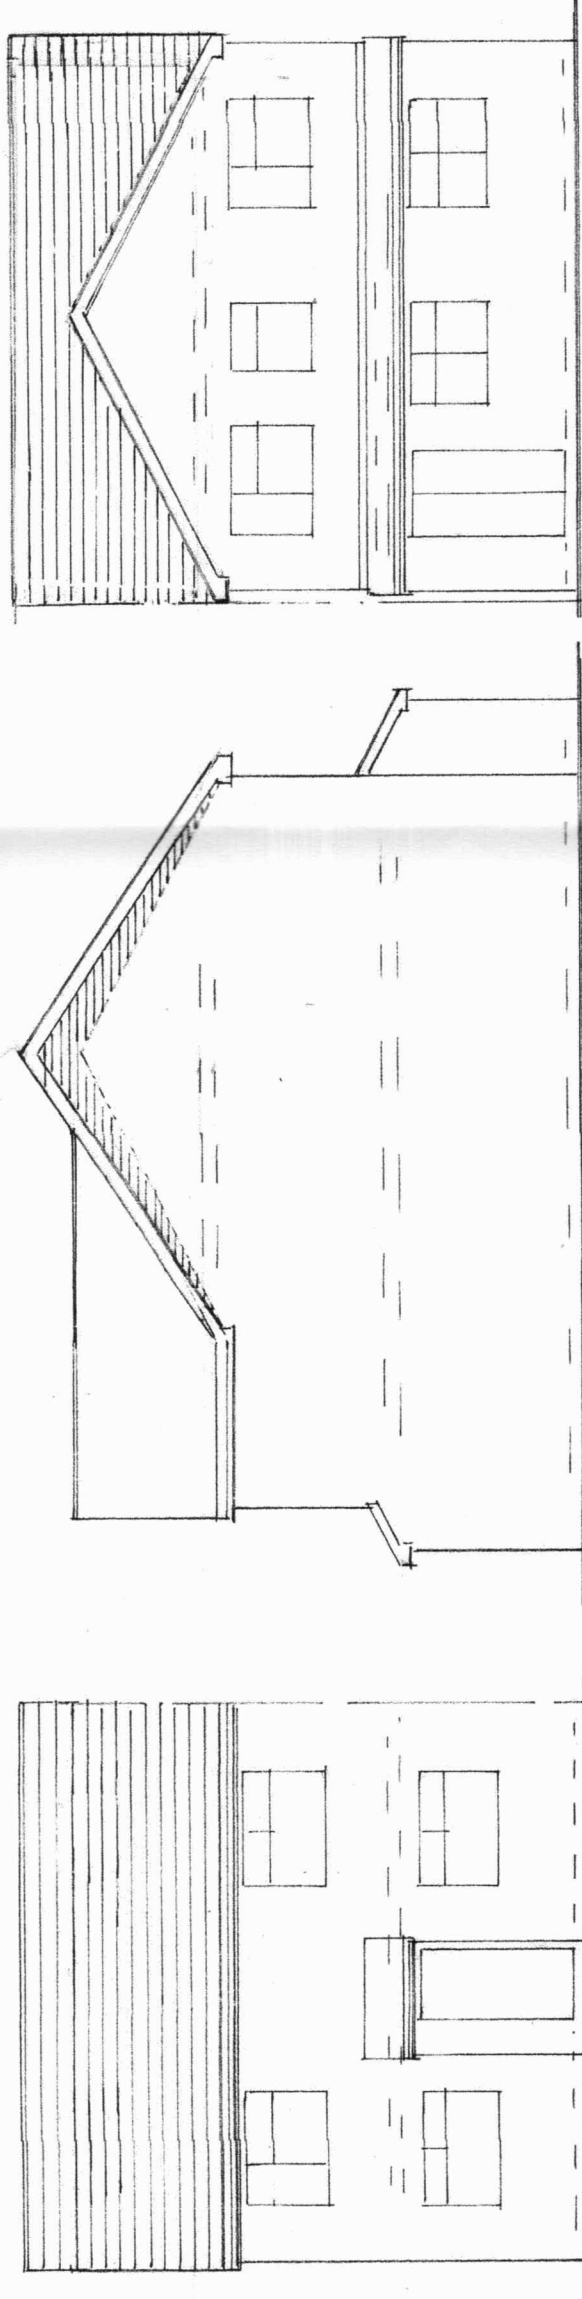

FRONT ELEVATION
(PROPOSED)

SIDE ELEVATION
(PROPOSED)

REAR ELEVATION
(PROPOSED)

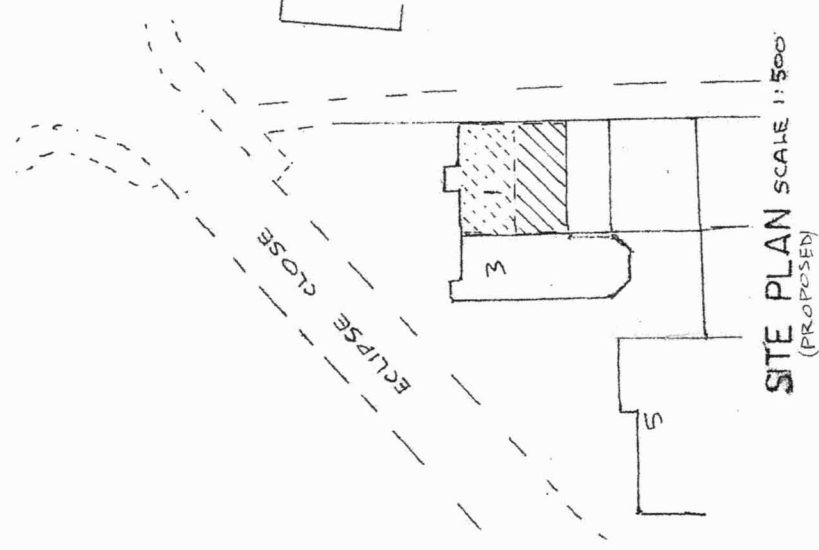

BUILDING DESIGN SERVICES
M. FAROOQ

6 Stock Close, Shawclough, Rochdale OL12 6BB

Tel: 01706 712231 Mob: 07967605763

**PROPOSED RAISING THE RIDGE HEIGHT AT
1 ECLIPSE CLOSE ROCHDALE OL16 2YU**

For: Mr ANWAR MIAH

Elevation

Scale 1:100

B 1689 / 2