



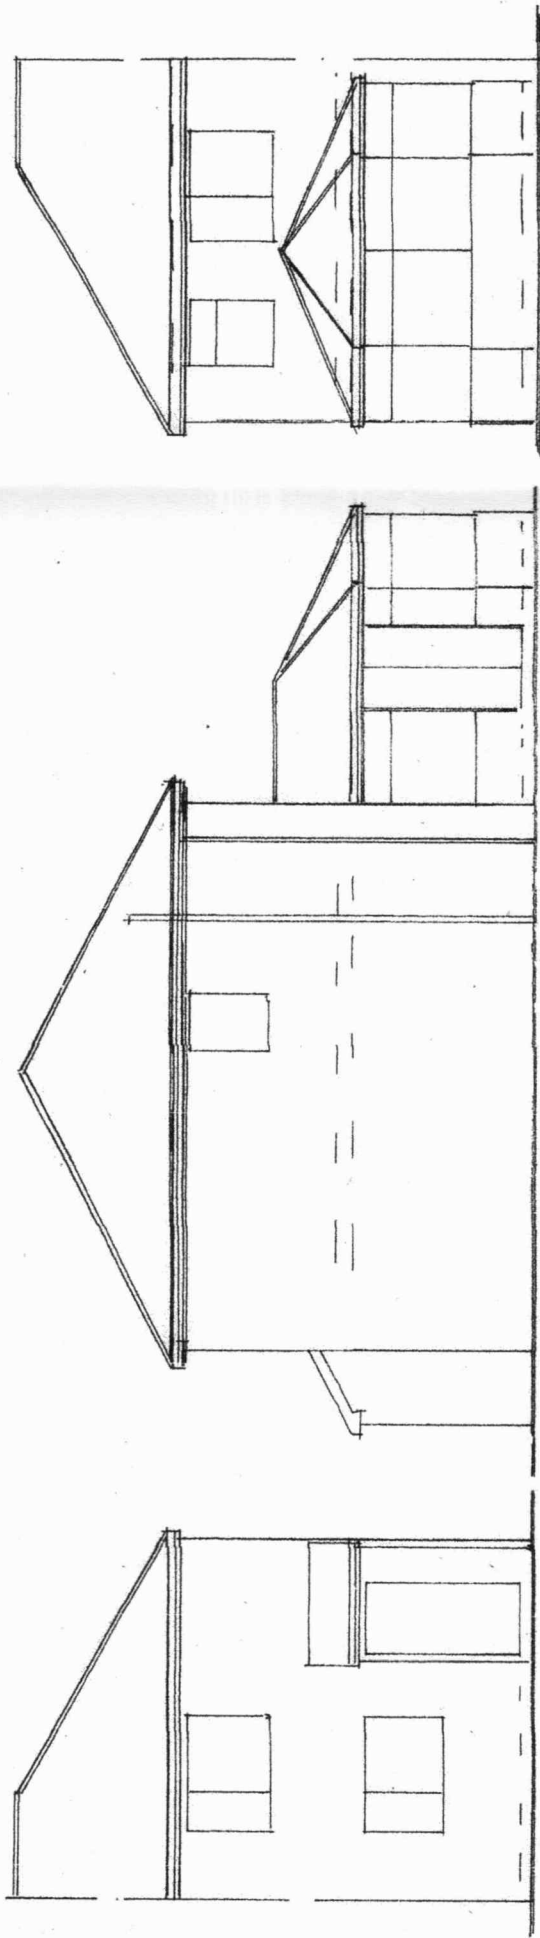


FRONT ELEVATION
(EXISTING)

SIDE ELEVATION
(EXISTING)


REAR ELEVATION
(EXISTING)

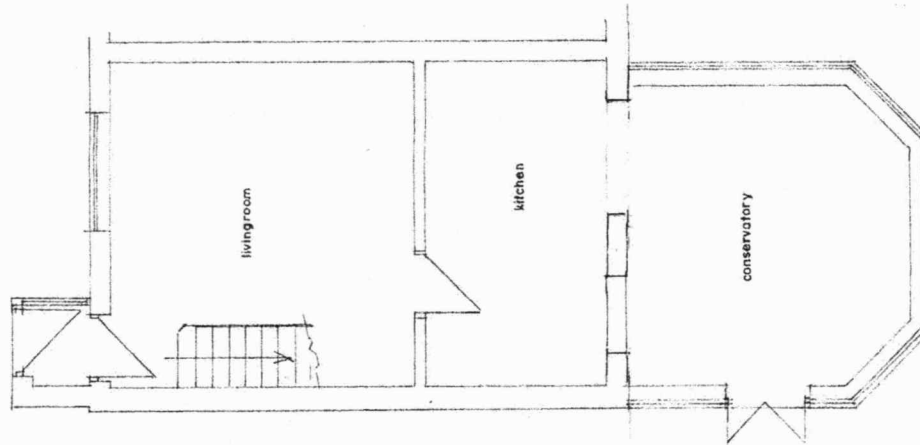

G.F. PLAN
(EXISTING)

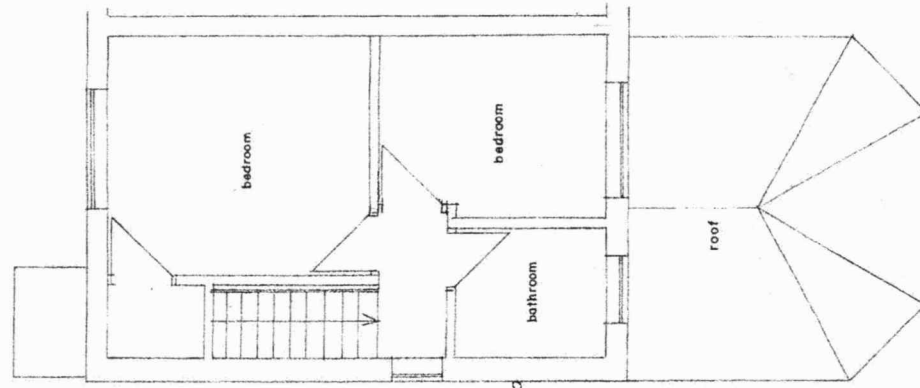

F.F. PLAN
(EXISTING)

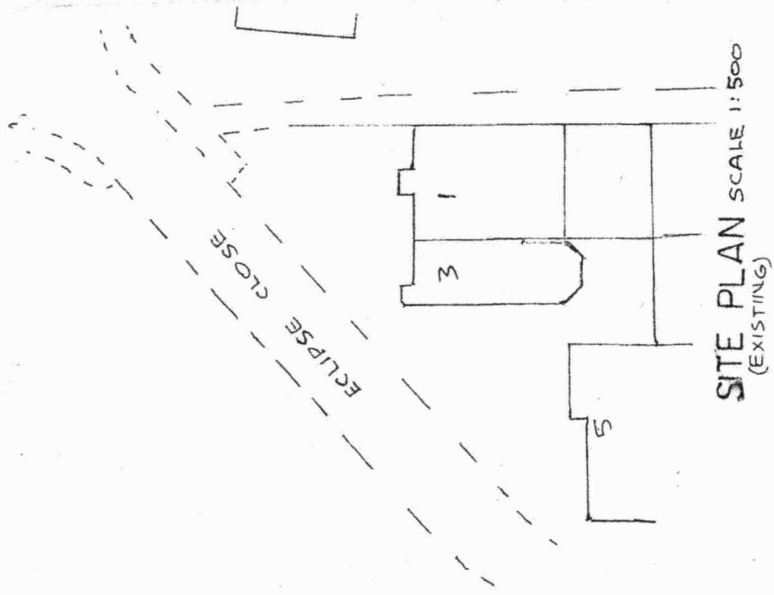

SITE PLAN SCALE 1:500
(EXISTING)

BUILDING DESIGN SERVICES			
M. FAROOQ			
6 Stock Close, Shawclough, Rochdale OL12 6BB			
Tel: 01706 712231 Mob: 07967605763			
PROPOSED RAISING THE RIDGE HEIGHT AT			
3 ECLIPSE CLOSE ROCHDALE OL16 2YU			
For: Mr ANWAR MIAH			
Plan	Scale 1:100	€1659. /1	
Elevation	Scale 1:100		