




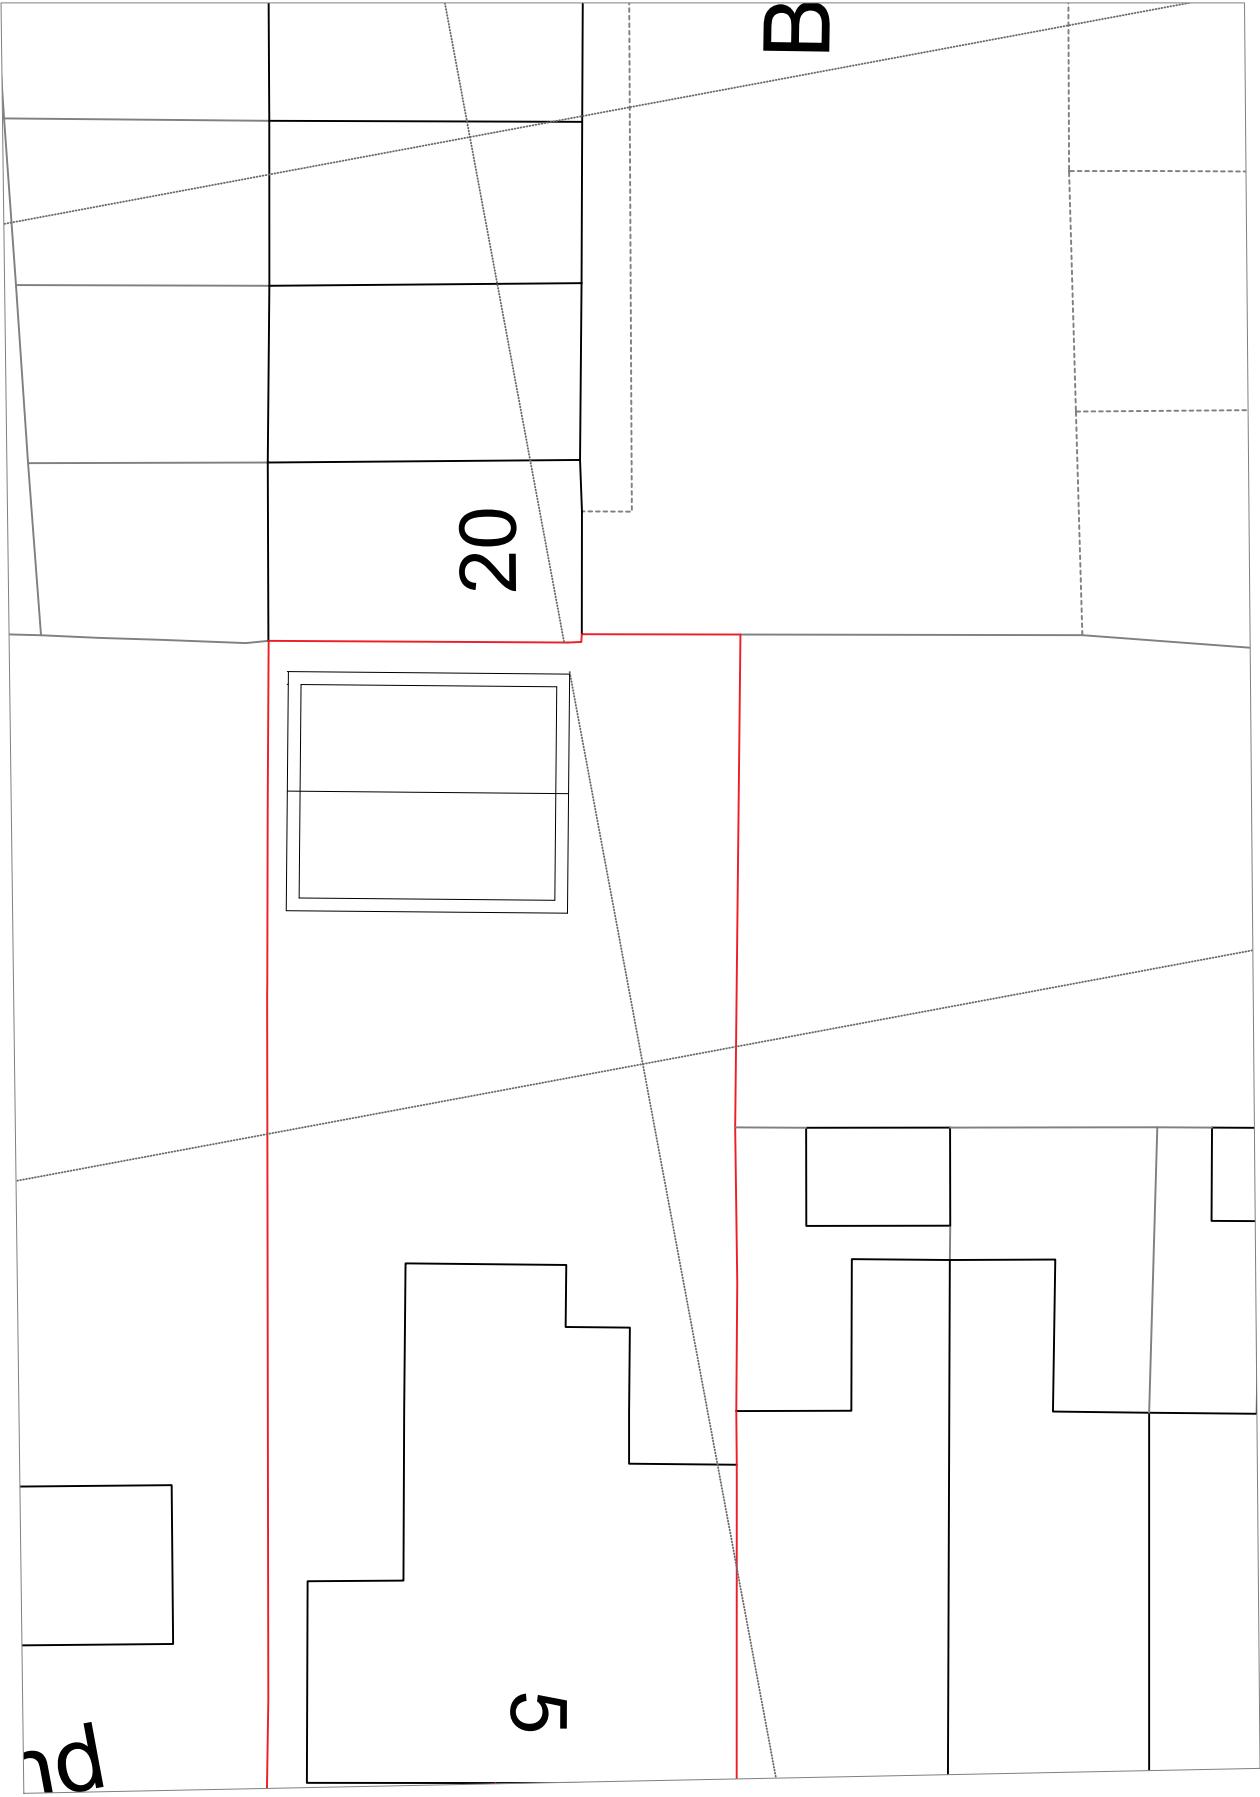


EXISTING PLAN at 1:500

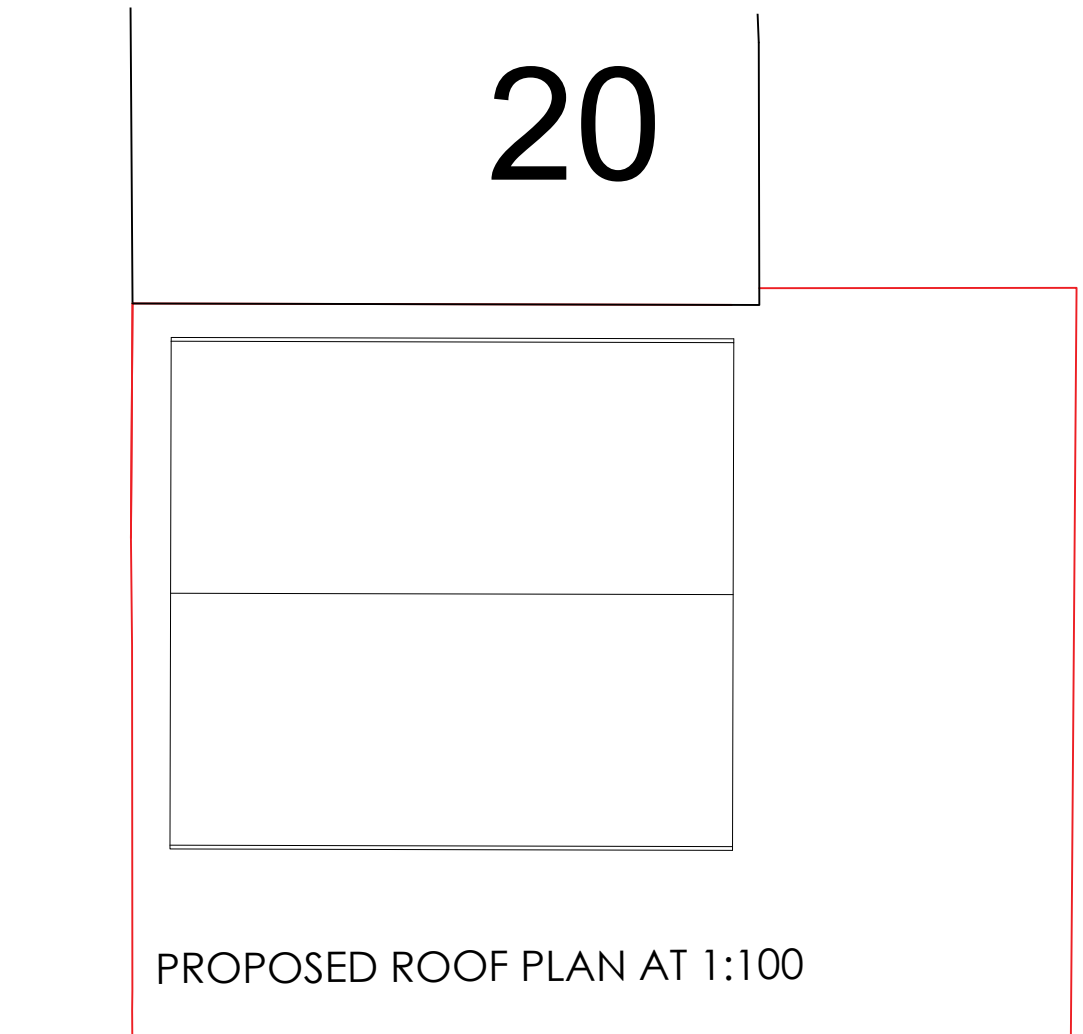


PROPOSED PLAN at 1:200

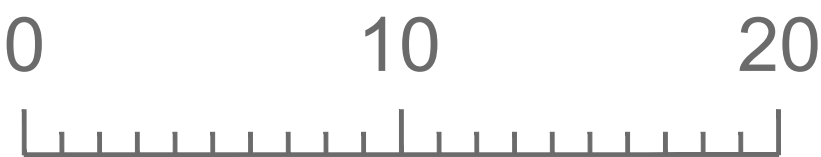


PROPOSED ROOF PLAN AT 1:100

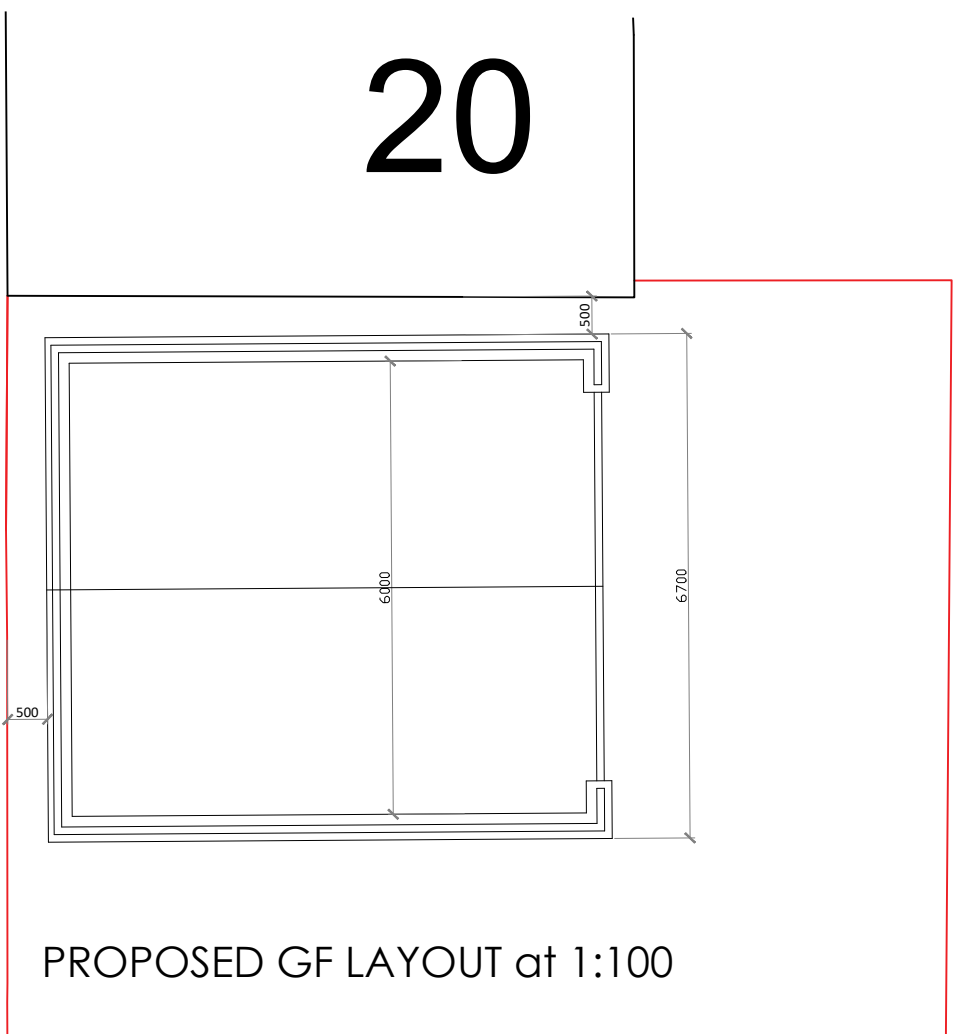


PROPOSED GF LAYOUT at 1:100

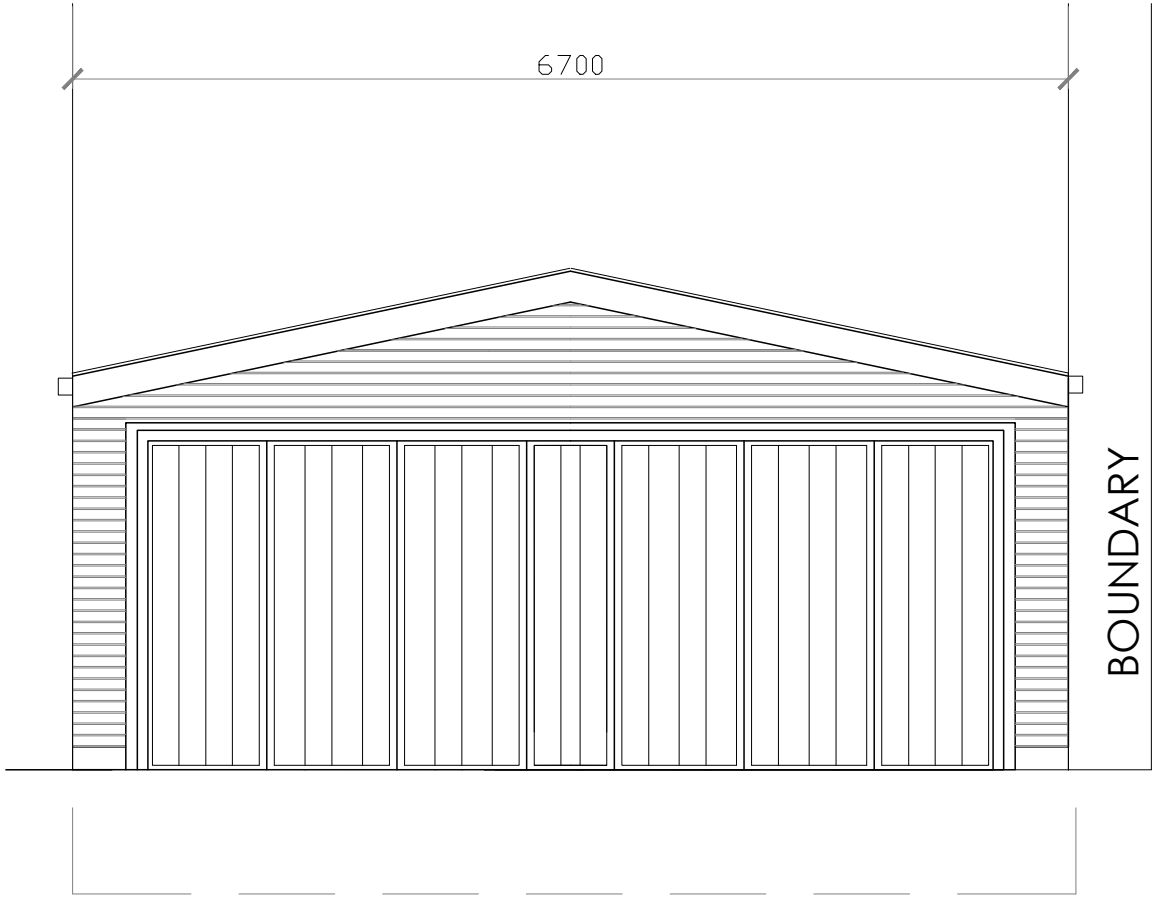

FRONT ELEVATION at 1:50

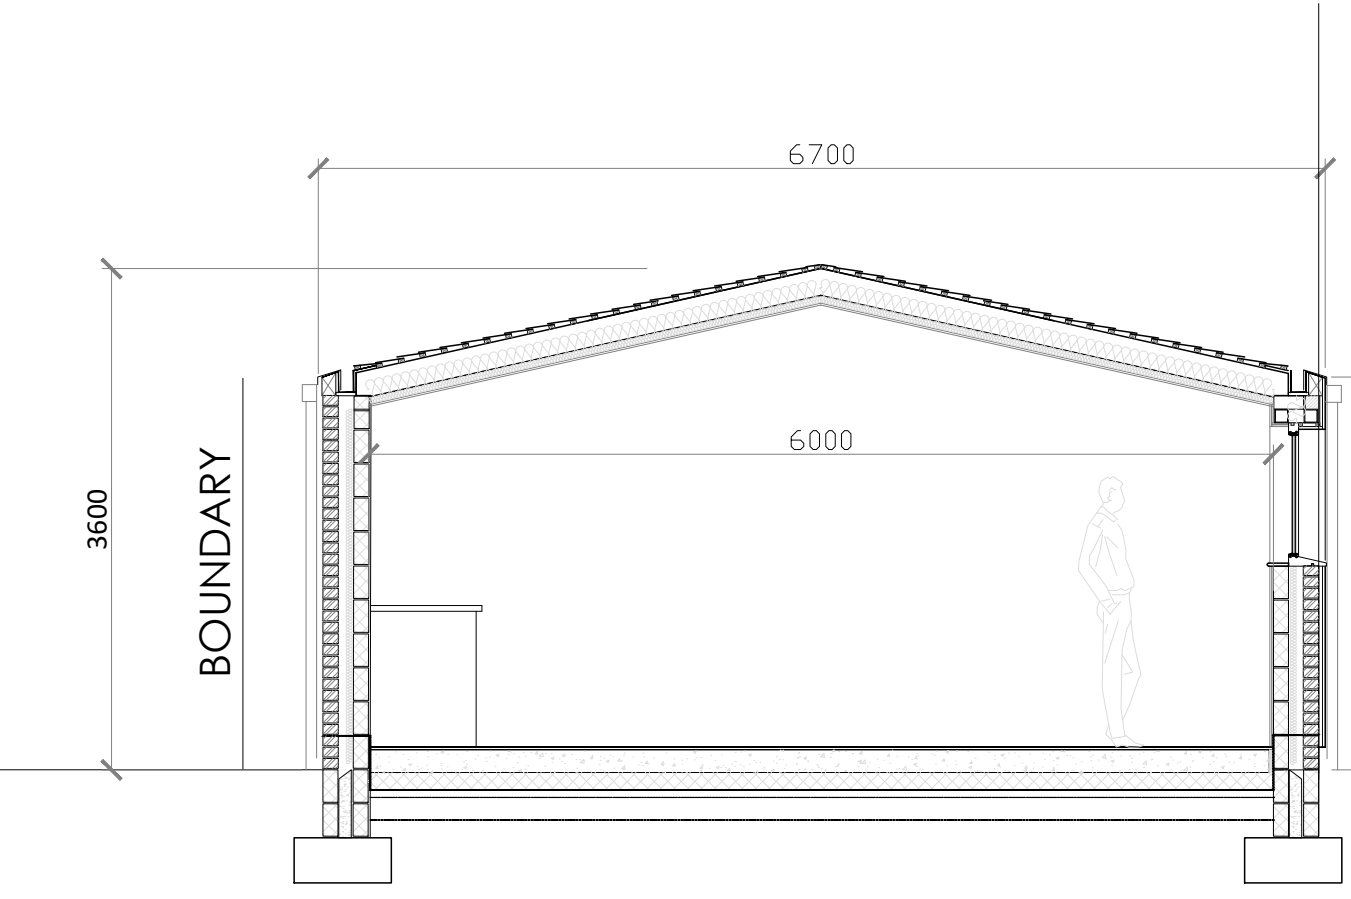

SECTION - LOOKING FROM REAR OF PROPOSED GARAGE

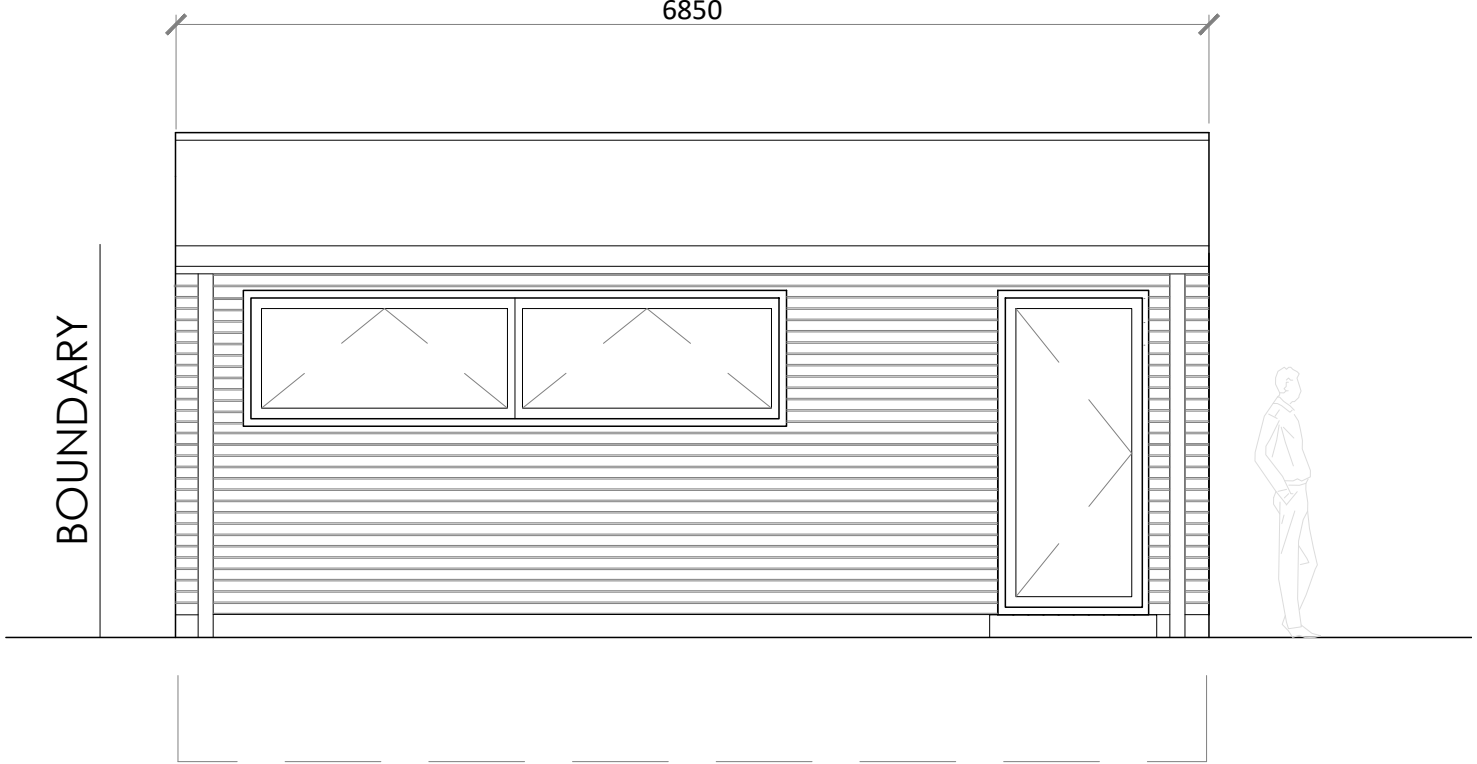

SIDE ELEVATION at 1:50
Doors and Windows location tbc

Client Declan Brady		
Project Title 126 Churchill Street Rochdale OL12 7DJ		
Drawing Title Architectural Layouts Existing / Proposed Plans & Elevations and proposed section		
scale	As indicated	
date	MARCH 2026	
drawn		
checked		
job no.		
drawing no.	AL-10-001	rev P2