



Conway Architectural Design shall have no responsibility for any use made of this document other than for that which it was prepared and issued. This drawing should not be scaled. Work to figured dimensions only.
All dimensions and levels to be checked on site. No building work is to be started until all relevant approvals are in place. Any discrepancies should be reported to Conway Architectural Design. This drawing should not be reproduced without written permission from Conway Architectural Design. **Standard Building Regs Notes are to be provided by Conway Architectural Design prior to a building regs application being submitted.**

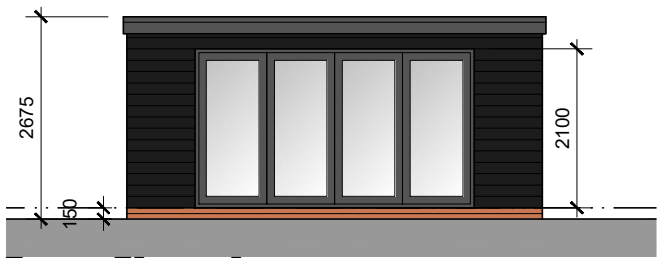


Front Elevation
Scale 1:100

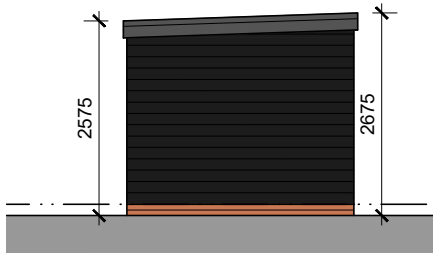


Left Side Elevation
Scale 1:100



Rear Elevation
Scale 1:100

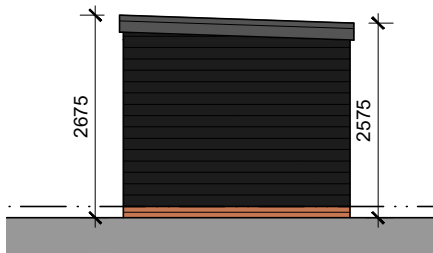

Right Side Elevation
Scale 1:100

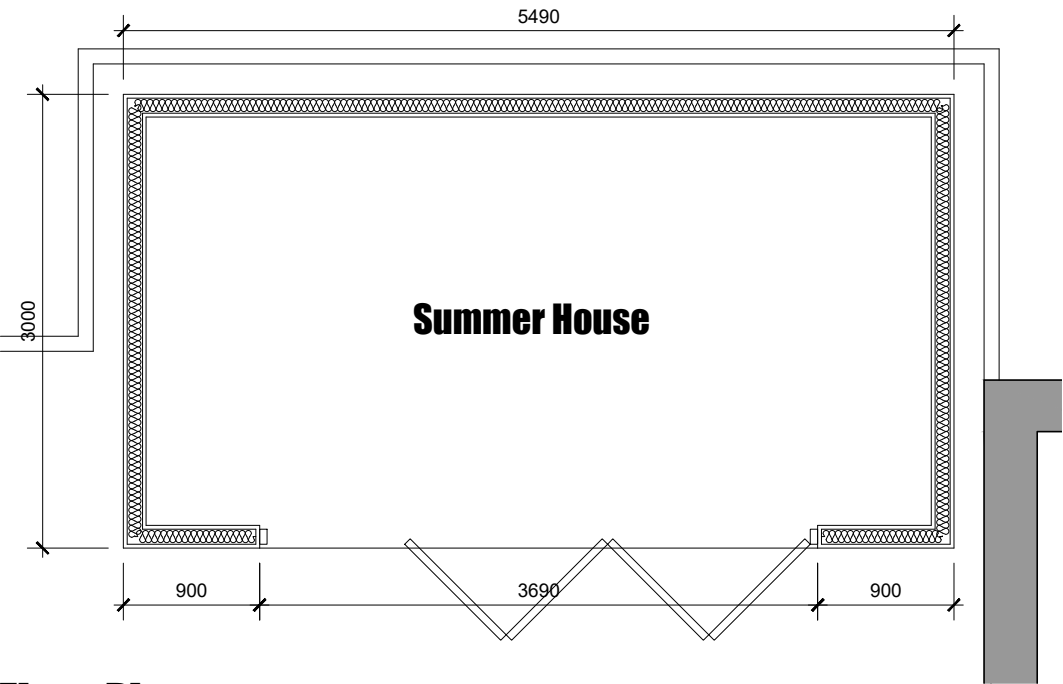

Floor Plan
Scale 1:50

New Elevational Finishes

Brickwork Below DPC	Red to match existing
Cladding	Dark grey composite cladding
Roof	Grey flat roof membrane
Doors	Upvc
Rainwater Goods	Upvc
Soffits and Fascias	Upvc

**Conway
Architectural
Design**

6 Conway Close
Alkrington
Middleton
Manchester, M24 1EW

E: conway-design@outlook.com

JOB TITLE : Single Storey Extension And Summer House
ADDRESS : 31 Bury Old Road, Heywood
DRAWING TITLE : Summer House Plan And Elevations
SCALE : As Noted @ A3
DRAWN : xxx
DATE : 05.06.26