



1 **Proposed North South Section**
Scale: 1:200

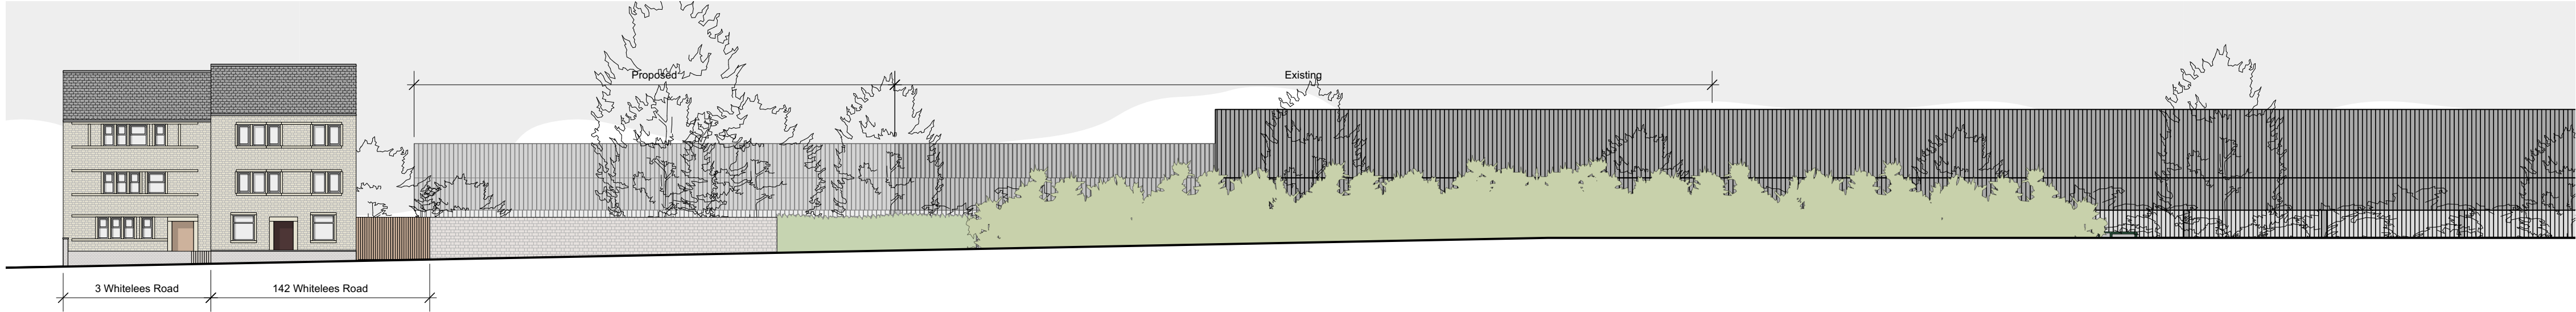

2 **Proposed Street Elevation**
Scale: 1:200

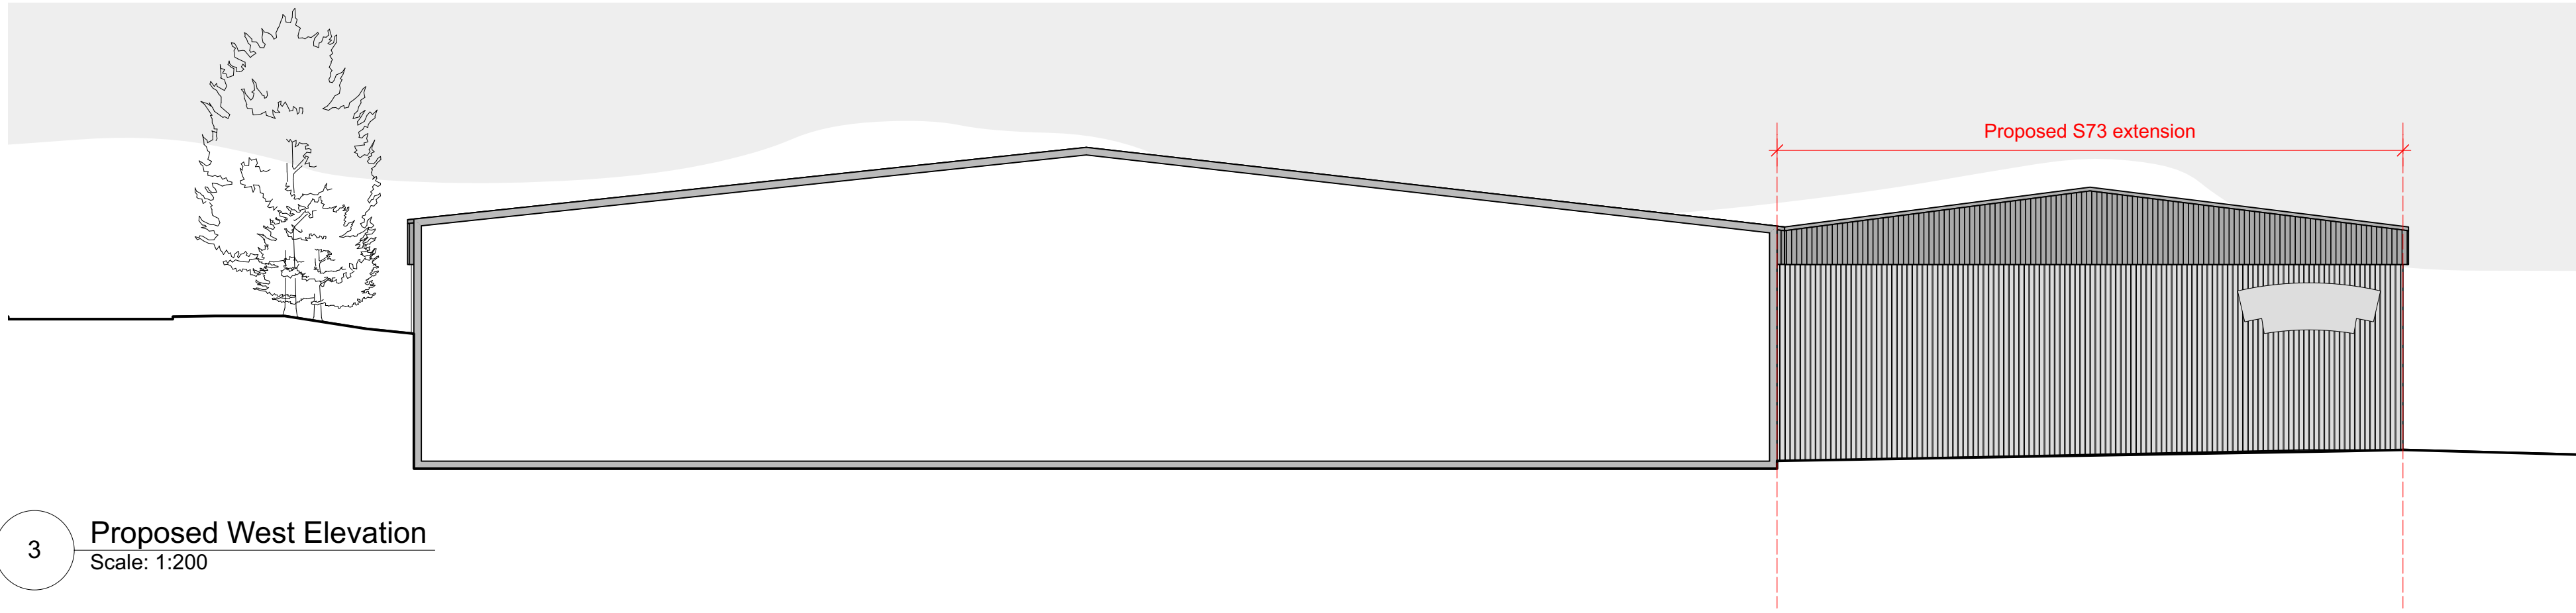

3 **Proposed West Elevation**
Scale: 1:200

A1

1:200 @ A1

0 2000 7000 mm

© Copyright
Define Architects Ltd

NOTES:

All dimensions to be checked on site.
Drawing to be read with all relevant Architectural, Interiors, Structural, M&E, Drainage/Public Health, Landscape, Civils and Interiors drawings and specifications. Any discrepancies between consultant's drawings to be reported to the Architect before any work commences.
The Contractor's attention is drawn to the Health & Safety matters identified in the Health & Safety plan as being potentially hazardous.
These items should not be considered as a full and final list.
The Work Package Contractor's normal Health & Safety obligations still apply when undertaking constructional operations both on and off site.
Define Architects take no responsibility for the location of legal boundaries indicated on this drawing and advise a separate drawing be completed by a specialist surveyor in order to establish exact boundaries.
DWG files provided for information only. Refer to PDF record.
The copyright of this drawing is held by Define Architects Ltd. Not to be used for any purpose without consent.



NOTE: Neighbouring properties have not been surveyed, and are for illustration purposes only. Location based on OS map information.

DEFINEARCHITECTS.CO.UK

Unit 2E, Beehive Mill
Jersey Street, Manchester
M4 6JG

+44 (0)1 61 528 9492
mail@definearchitects.co.uk

define /

REV

P01

P02

P03

DATE

11/02/2026

11/06/2026

11/06/2026

NOTES

ISSUED FOR PLANNING
Variation of condition 2 of consent due to increased footprint.
ISSUED FOR PLANNING
Variation of condition 2 of consent due to increased footprint.

DRAWN BY
GW

CHECKED BY
GW

JOB NO.
083

STATUS
PLANNING

PROJECT
Lancashire Farm
Littleborough

DRAWING TITLE
Proposed Section & Street Elevation

DRAWING NO.
083_PLN_303

REV
P02