



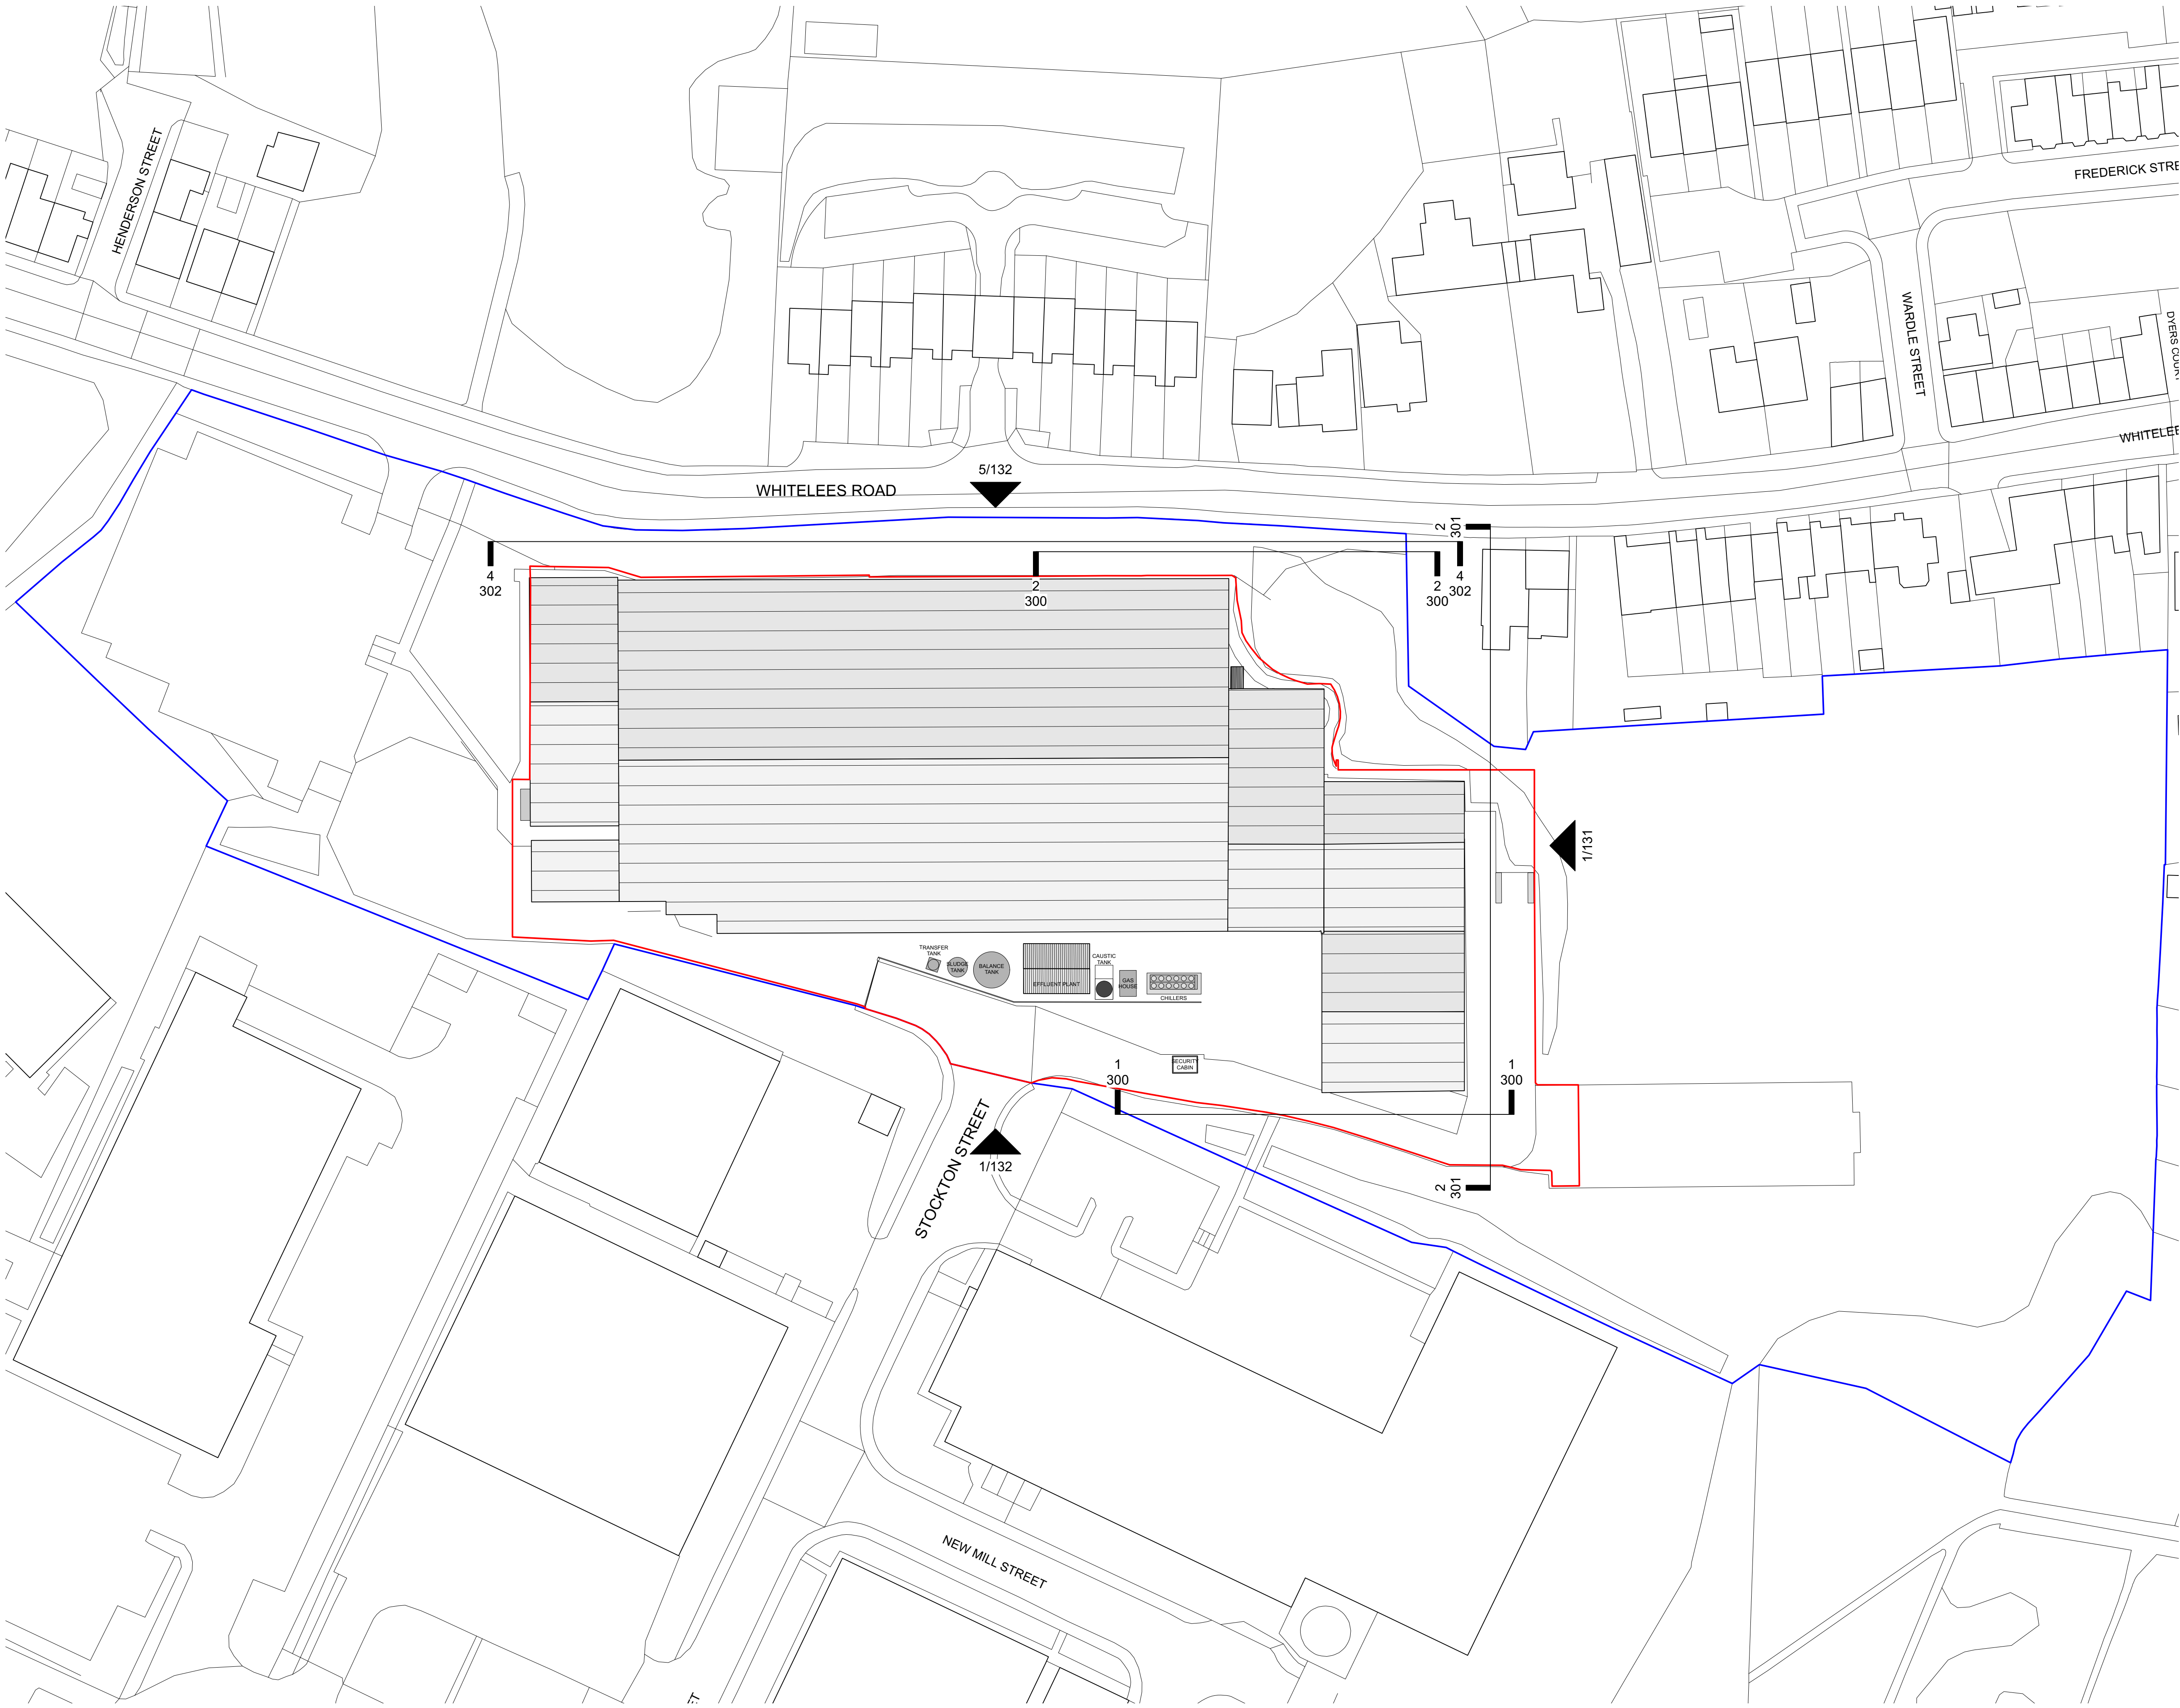

© Copyright  
Define Architects Ltd

A1

 

1:500 @ A1



NOTES:

All dimensions to be checked on site. Drawing to be read with all relevant Architectural, Interiors, Structural, M&E, Drainage/Public Health, Landscape, Civils and Interiors drawings and specifications. Any discrepancies between consultant's drawings to be reported to the Architect before any work commences. The Contractor's attention is drawn to the Health & Safety matters identified in the Health & Safety plan as being potentially hazardous. These items should not be considered as a full and final list. The Work Package Contractor's normal Health & Safety obligations still apply when undertaking constructional operations both on and off site. Define Architects take no responsibility for the location of legal boundaries indicated on this drawing and advise a separate drawing be completed by a specialist surveyor in order to establish exact boundaries. DWG files provided for information only. Refer to PDF record. The copyright of this drawing is held by Define Architects Ltd. Not to be used for any purpose without consent.

- SITE APPLICATION BOUNDARY
- SITE OWNERSHIP BOUNDARY

DEFINEARCHITECTS.CO.UK

Unit 2E, Beehive Mill  
Jersey Street, Manchester  
M4 6JG

+44 (0)161 528 9492  
mail@definearchitects.co.uk

define /

PROJECT  
Lancashire Farm  
Littleborough  
OL15 8BZ

DRAWING TITLE  
Proposed Site Plan

| REV | DATE       | NOTES                                                                                        |
|-----|------------|----------------------------------------------------------------------------------------------|
| P02 | 24/10/2025 | ISSUED FOR PLANNING                                                                          |
| P03 | 25/11/2025 | ISSUED FOR PLANNING                                                                          |
| P04 | 25/02/2026 | ISSUED FOR PLANNING<br>Updated site boundary<br>based on LPA discussions.                    |
| P05 | 11/06/2026 | ISSUED FOR PLANNING<br>Variation of condition 2 of<br>consent due to increased<br>footprint. |

DRAWN BY  
GW

CHECKED BY  
GW

JOB NO.  
083

STATUS  
PLANNING

DRAWING NO.  
083\_PLN\_202

REV  
P05