




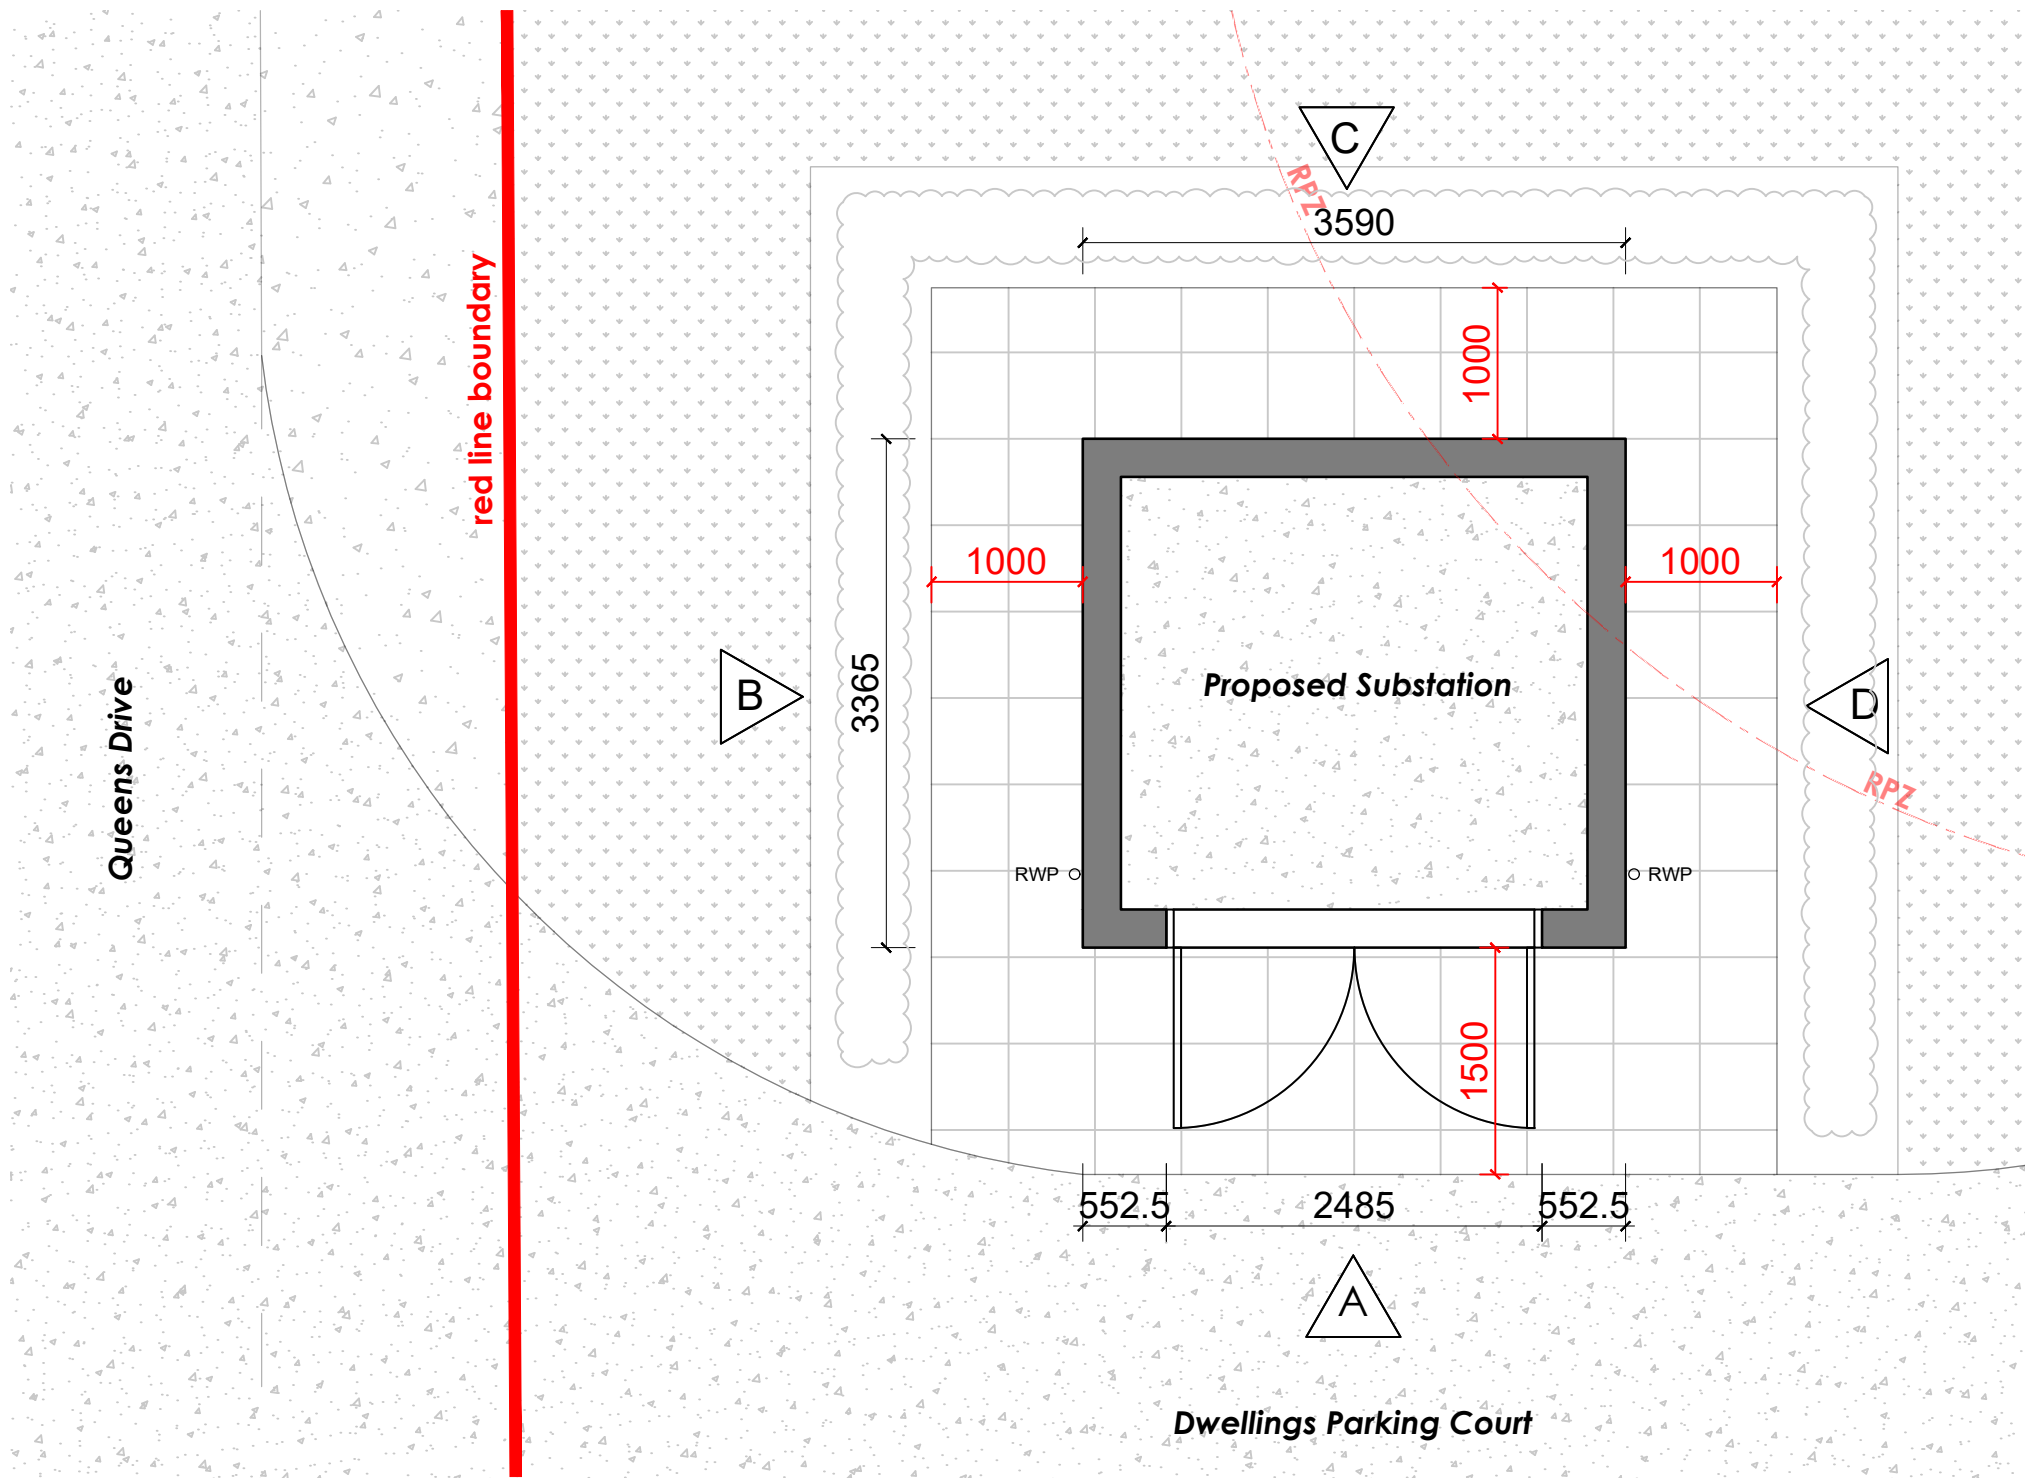

Proposed Substation - Context Layout

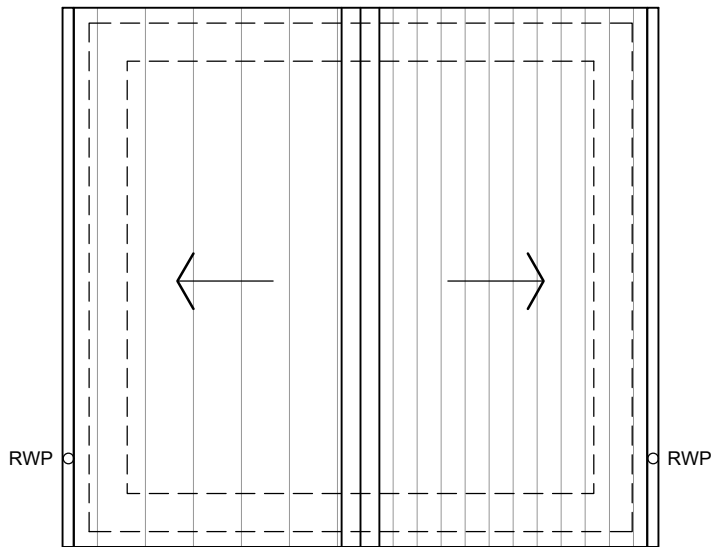

Substation - Roof Plan

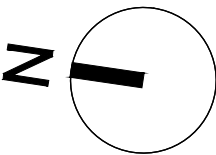

©TRIANGLE ARCHITECTS LIMITED

■THIS DRAWING IS THE SUBJECT OF COPYRIGHT WHICH VESTS IN TRIANGLE ARCHITECTS LIMITED. IT IS AN INFRINGEMENT OF COPYRIGHT TO REPRODUCE THIS DRAWING, BY WHATEVER MEANS, INCLUDING ELECTRONIC, WITHOUT THE EXPRESS WRITTEN CONSENT OF TRIANGLE ARCHITECTS LIMITED WHICH RESERVES ALL ITS RIGHTS.

■TRIANGLE ARCHITECTS LIMITED ASSERTS ITS RIGHTS TO BE IDENTIFIED AS THE AUTHOR OF THIS DESIGN.

■DRAWING NOT TO BE SCALED. FIGURED DIMENSIONS TO BE WORKED TO IN ALL CASES.

■THE CONTRACTOR IS RESPONSIBLE FOR CHECKING DIMENSIONS, TOLERANCES & REFERENCES.

■ANY DISCREPANCY TO BE VERIFIED WITH THE ARCHITECT BEFORE PROCEEDING WITH THE WORKS.

■REPORT ERRORS & OMISSIONS TO ARCHITECT.

■WHERE AN ITEM IS COVERED BY DRAWINGS OF DIFFERENT SCALES, THE LARGER SCALE DRAWING TO BE WORKED TO. DO NOT SCALE FROM THE DRAWING. FIGURED DIMENSIONS TO BE WORKED TO IN ALL CASES.

■CHECK ALL DIMENSIONS ON SITE.

■DRAWING TO BE READ IN CONJUNCTION WITH THE HEALTH & SAFETY PLAN, AND ALL RELEVANT RISK ASSESSMENTS AND THE FOLLOWING DRAWINGS:


Drawing to be read in accordance with Electricity North West typical Substation drawing no.'s: 900350/026 & 900350/027

Refer to Saville Landscape information (GA Landscape Layout and Boundary Treatment Layouts) for detailed information on surface / boundary treatments.


See dwg. no.: 22-042_05 for Proposed Site Plan

Proposed Facing Materials
(to match main development blocks)


- 1- Main facing brickwork (Michelmersh Lakeland Mix, or similar)
- 2- Brick soldier course (Michelmersh Lakeland Mix, or similar)
- 3- Slate roof tiles (colour anthracite grey: RAL 7016)
- 4- Fascias & soffits (colour anthracite grey: RAL 7016)
- 5- Security access doors (colour anthracite grey: RAL 7016)

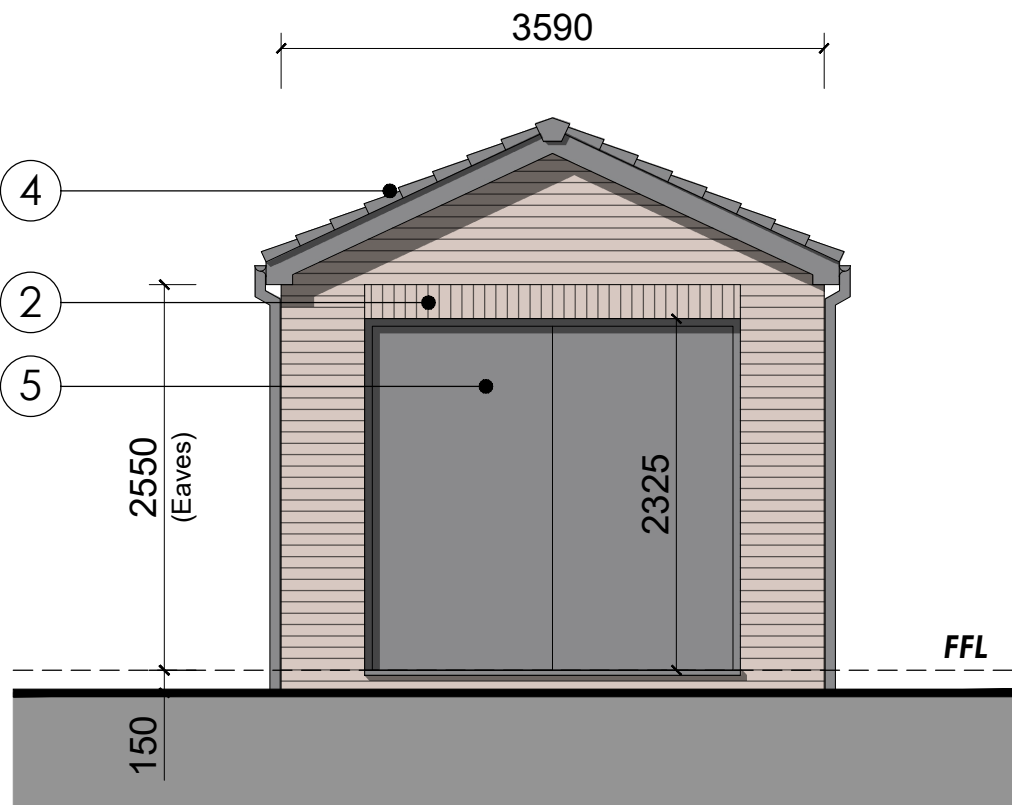

Elevation A (Front Elevation)

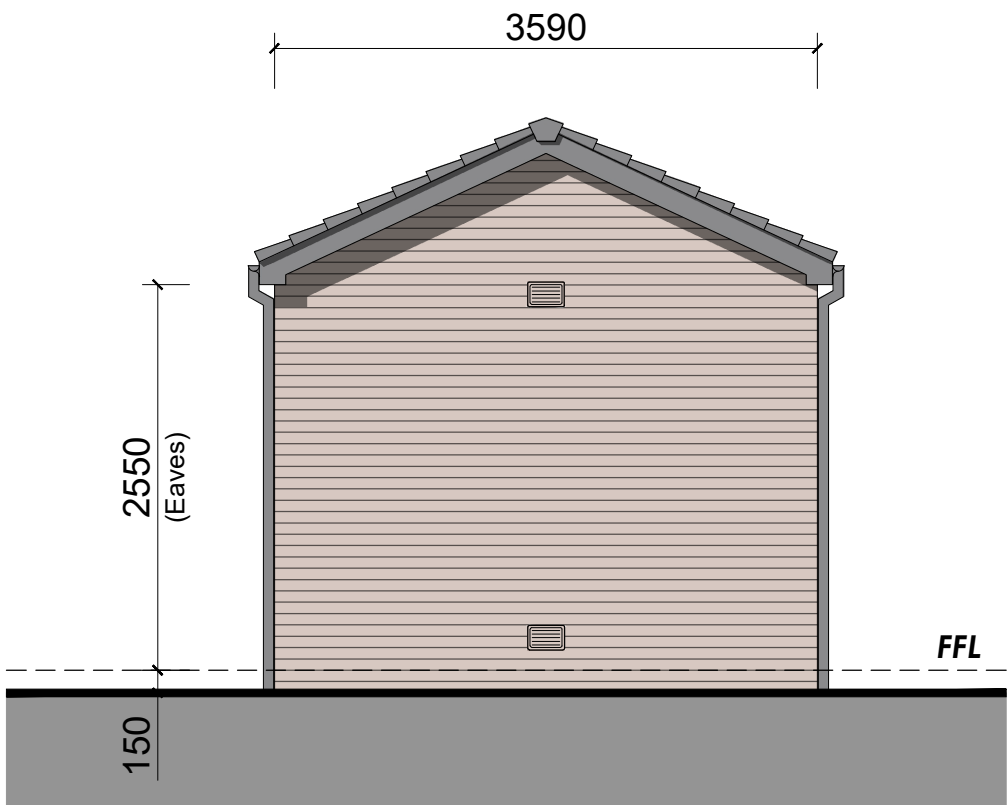

Elevation C (Rear Elevation)

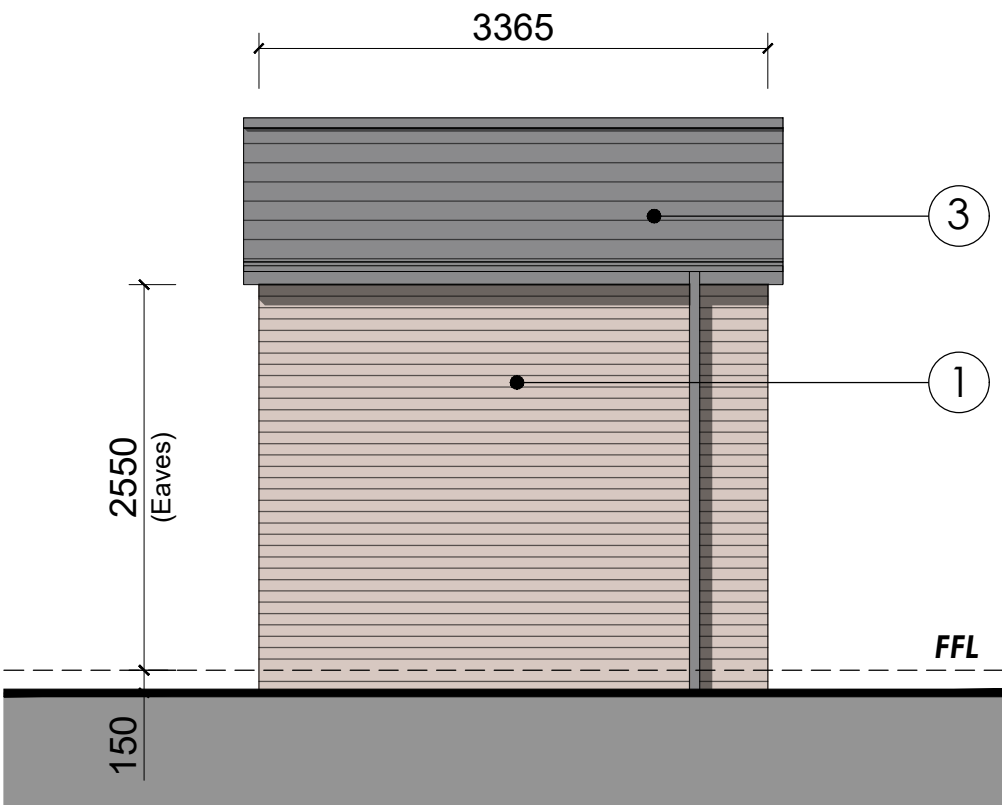

Elevations B/D (Side Elevations)

A 05.06.26 OP Additional planting to substation
Rev Date By Remarks

Client: MSV Housing Group

Project Name: Queens Drive, Kirkholt

Drawing Name: Proposed Substation GA Layouts

Drawing Purpose: PLANNING

Project Number: 22-042 Drawing Number: 15 Revision: A

Project Origin Vol/Sys Level Type Role Number

XX - XX - XX - XX - XX - XX - XX

Status: Scale @ A2: Drawn: Checked: Date:

1:50 OP AJD Feb 2026

TRIANGLE ARCHITECTS

Tel: 0161 272 3500
E-mail: studio@trianglearchitects.co.uk
Web: www.trianglearchitects.co.uk
Twitter: @TriangleArch

4 Jordan Street
Manchester
M15 4PY