



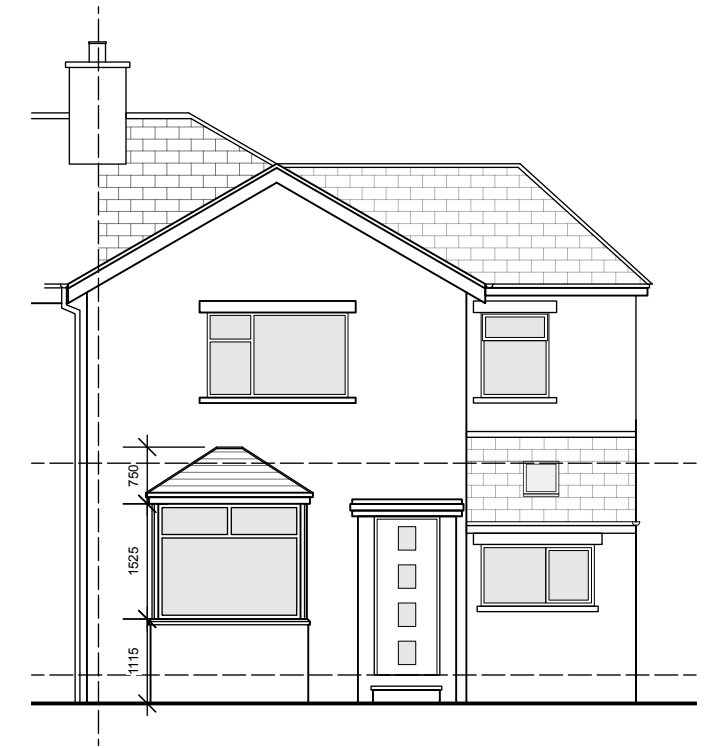


Front Elevation

1:100 @ A3

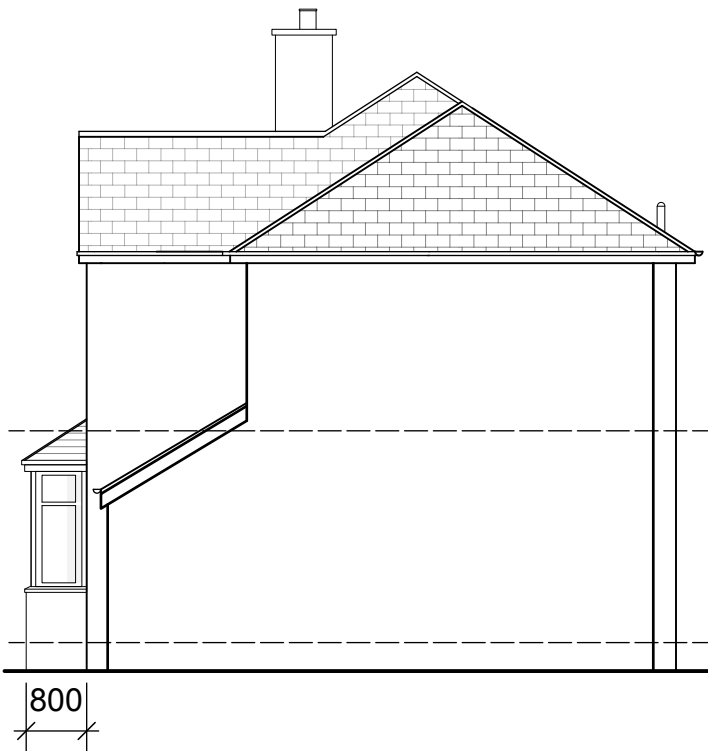

Side Elevation

1:100 @ A3

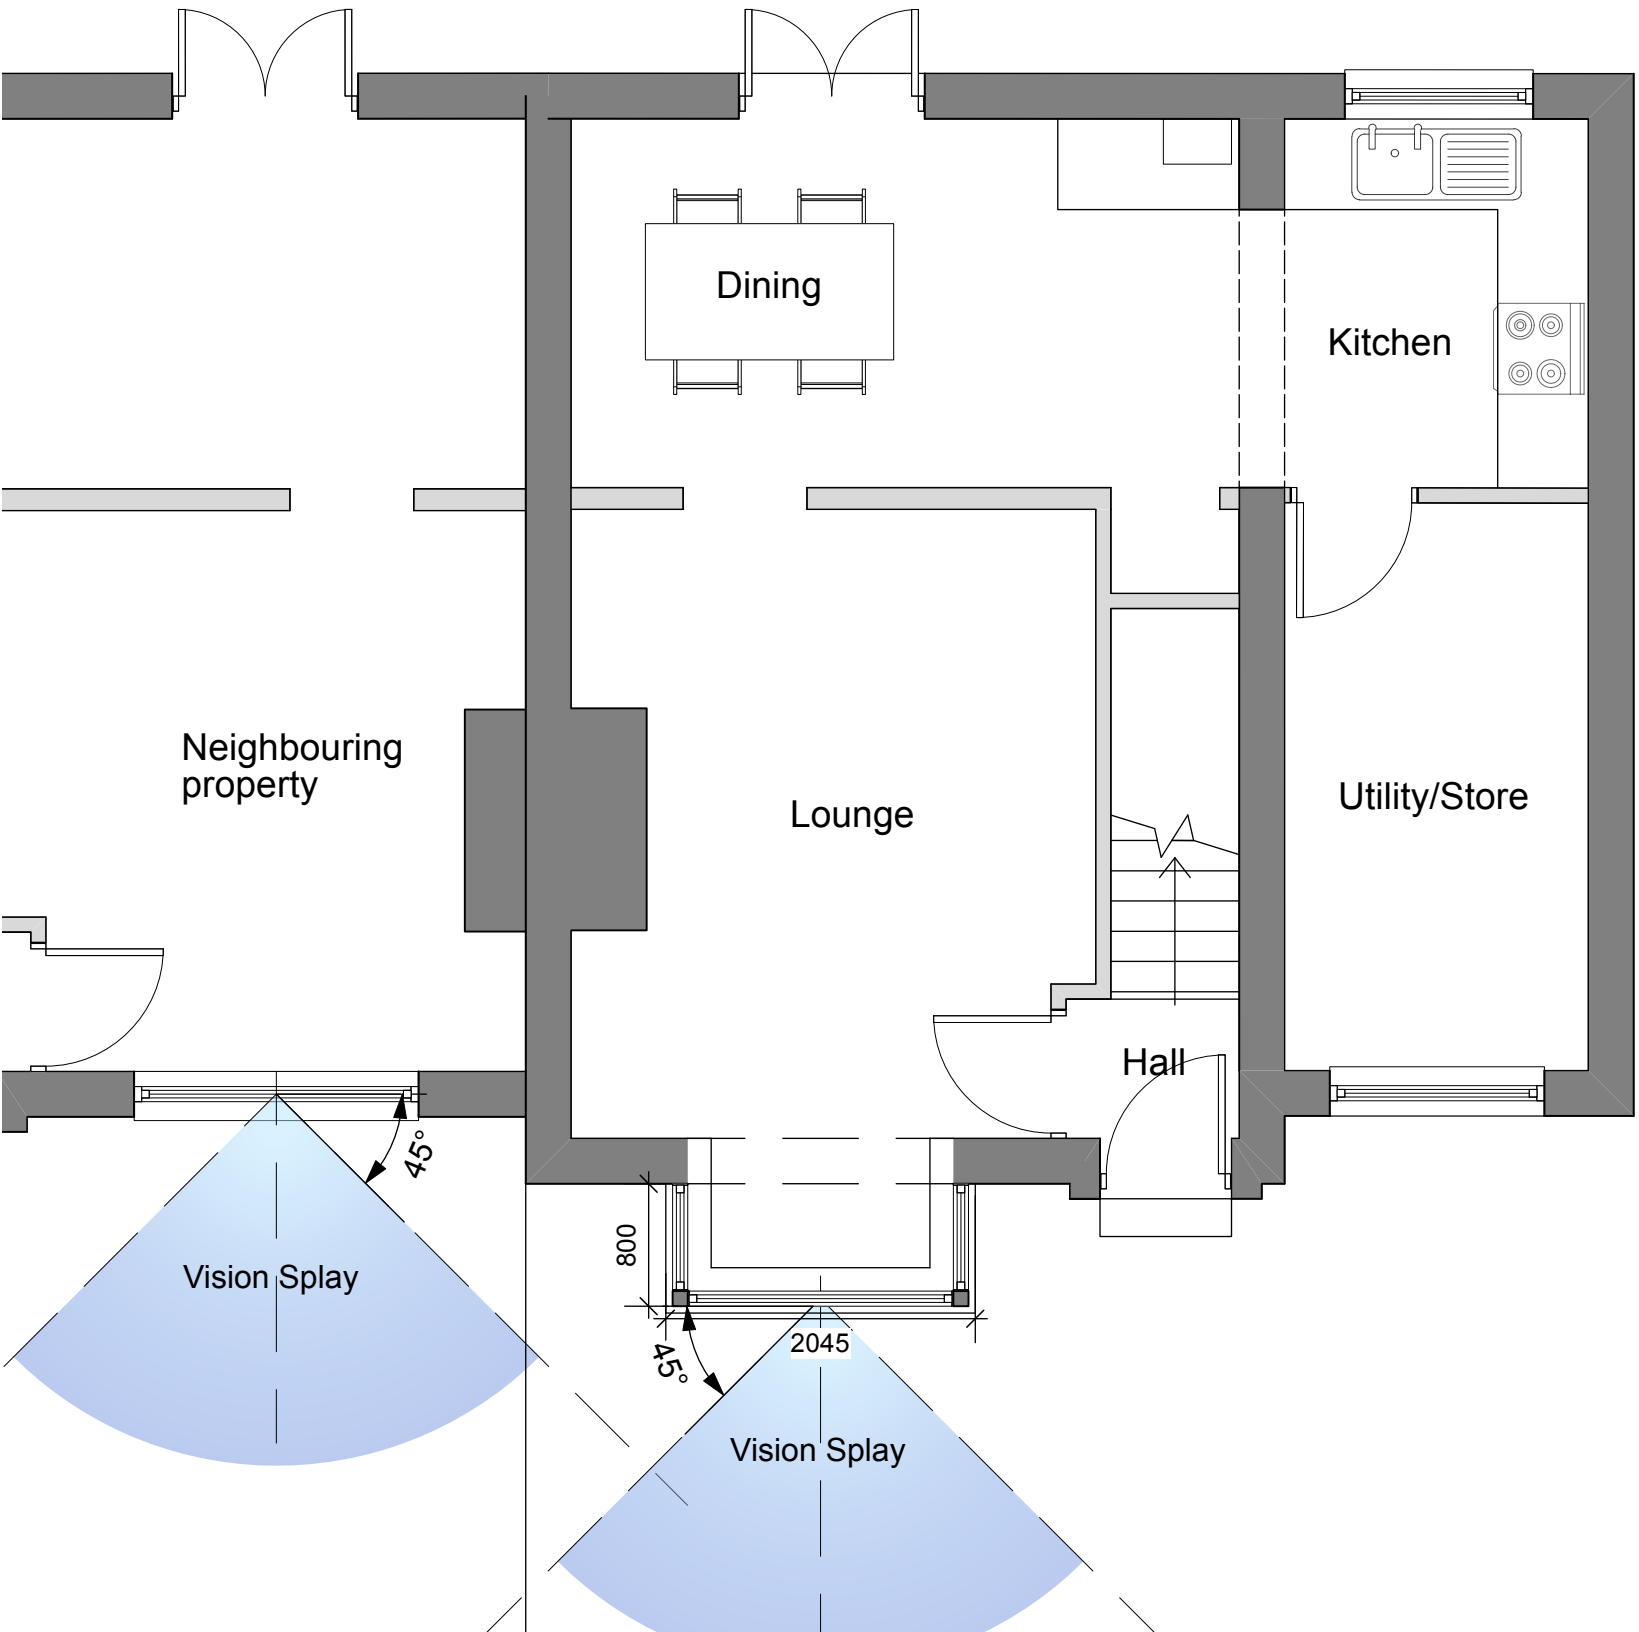

Ground Floor Plan

1:50 @ A3

|   |          |    |                               |
|---|----------|----|-------------------------------|
| B | 11/06/26 | MB | minor amendment to elevations |
| A | 08/05/26 | MB | Adjustment to depth of bay    |

Revision

Project

New Bay Window to Dwelling

Address

10 Sawley Avenue,  
OL15 9JB

Client

Mr and Mrs Clegg

Drawing

Proposed Plan and Elevations



www.storah.com mail@storah.com 01706 813214

Scale 1:50 Sheet Size ISO A3 Date Feb 2026 Drawn AB

Drawing Number 26-007 - 310 B Revision