




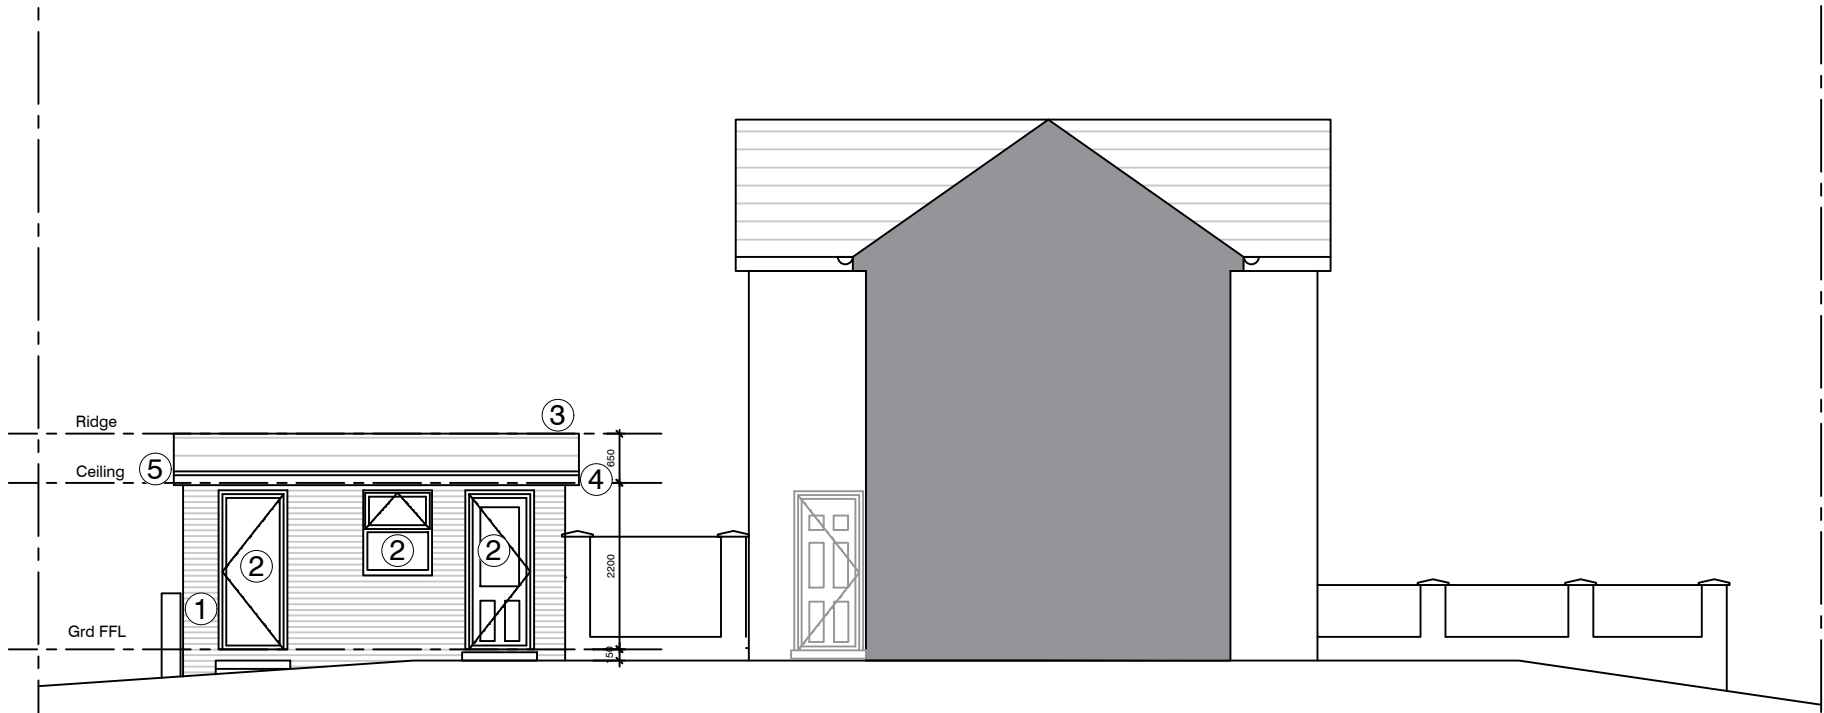

SIDE ELEVATION 1
SCALE 1 : 100

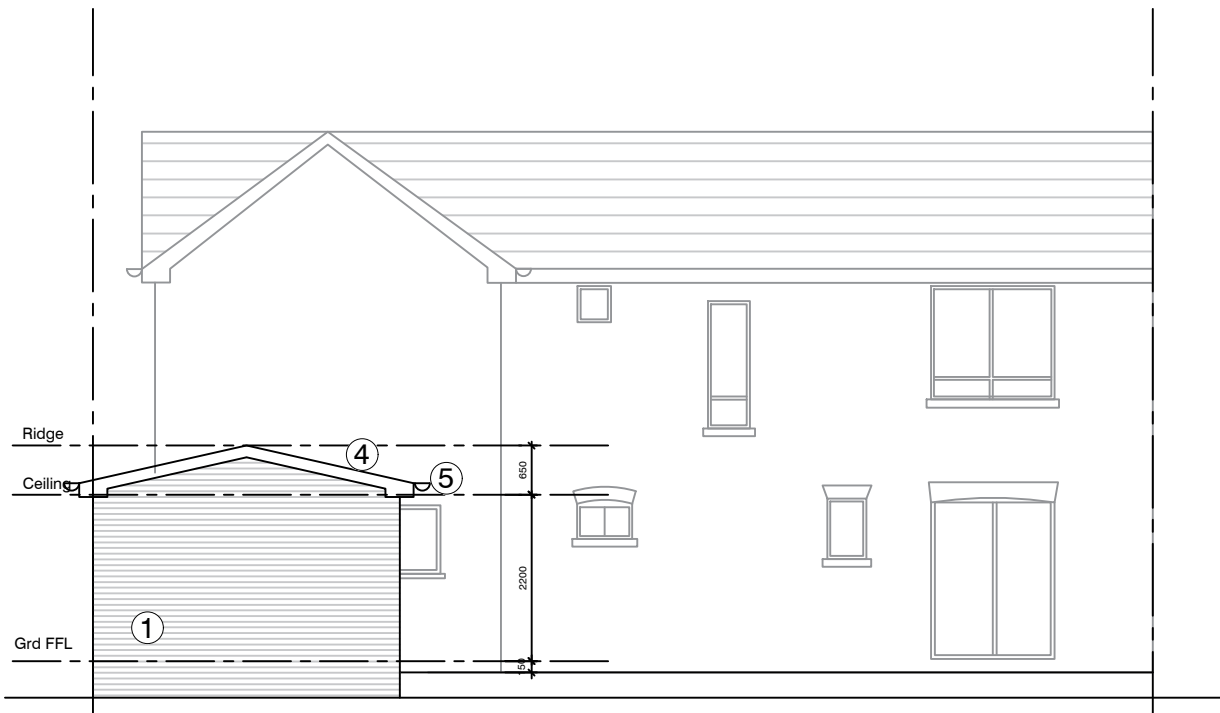

REAR ELEVATION
SCALE 1 : 100

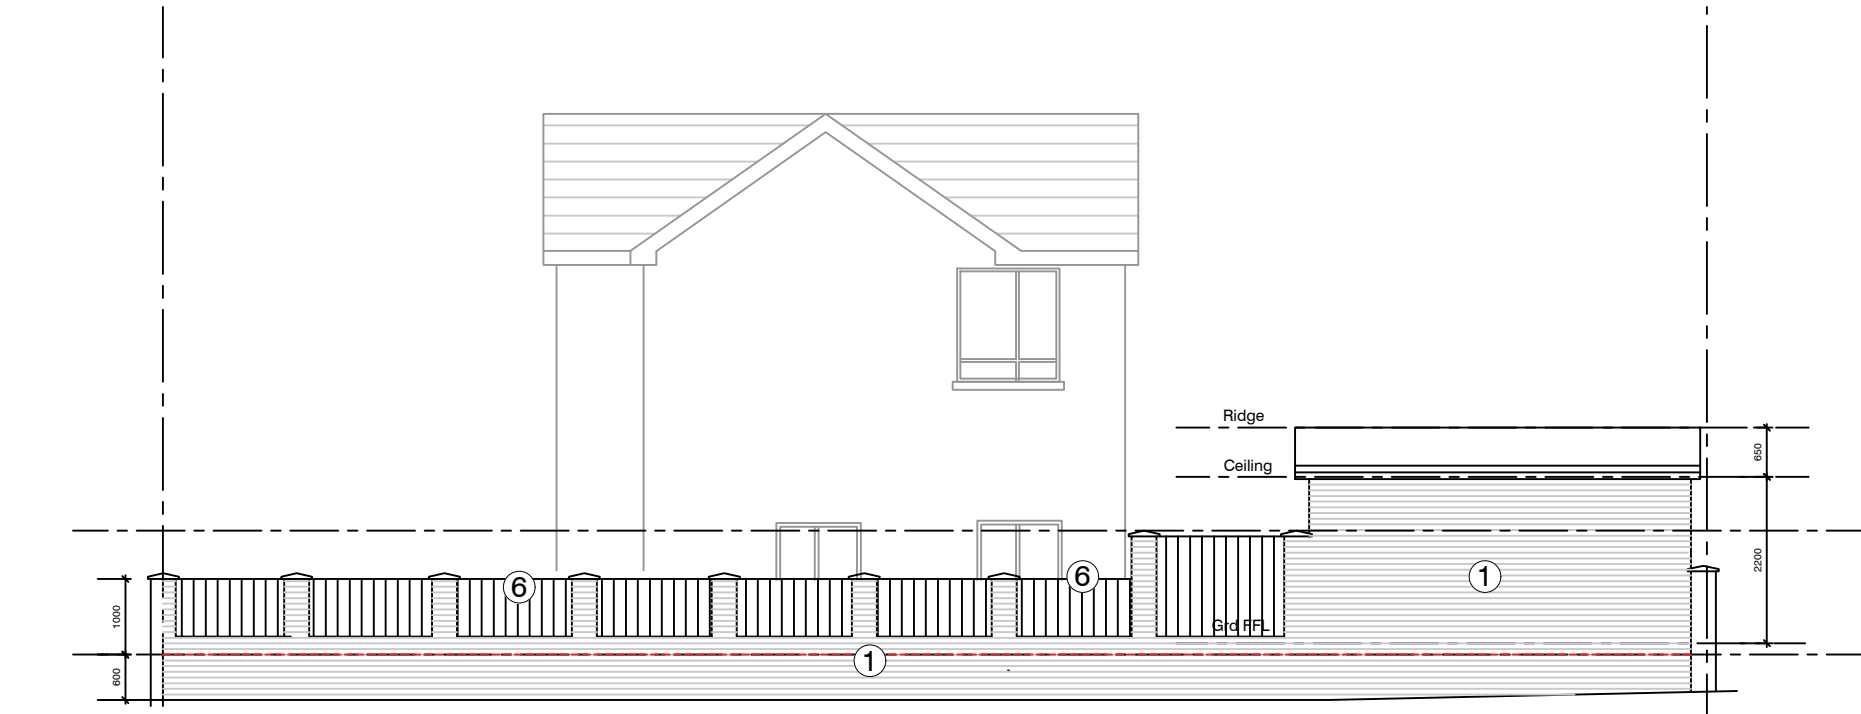

SIDE ELEVATION 2
SCALE 1 : 100

- 1 red brick to match existing
- 2 White UPVC double glazed window/door assembly to match existing
- 3 Interlocking roof tiles to match existing
- 4 White UPVC fascia board to match existing
- 5 White UPVC rainwater & soil goods
- 6 Timber Fence

----- DEMOLITION

REV	DATE	DESCRIPTION
A	31.05.26	Boundary wall and fence line height amended.
B	11.06.26	Boundary wall and fence line height amended.

DRAWING STATUS:

INFORMATION



CLIENT: SAMAR MUSHTAQ
PROJECT: 117 EDMUND STREET, ROCHDALE
DRAWING TITLE: PROPOSED ELEVATIONS
DRAWING NO: Q002_L(00)011

QUB DESIGN

IMPORTANT NOTES: Do Not Scale from this Drawing.
Use Figured Dimensions Only.
© Copyright QUB Design