


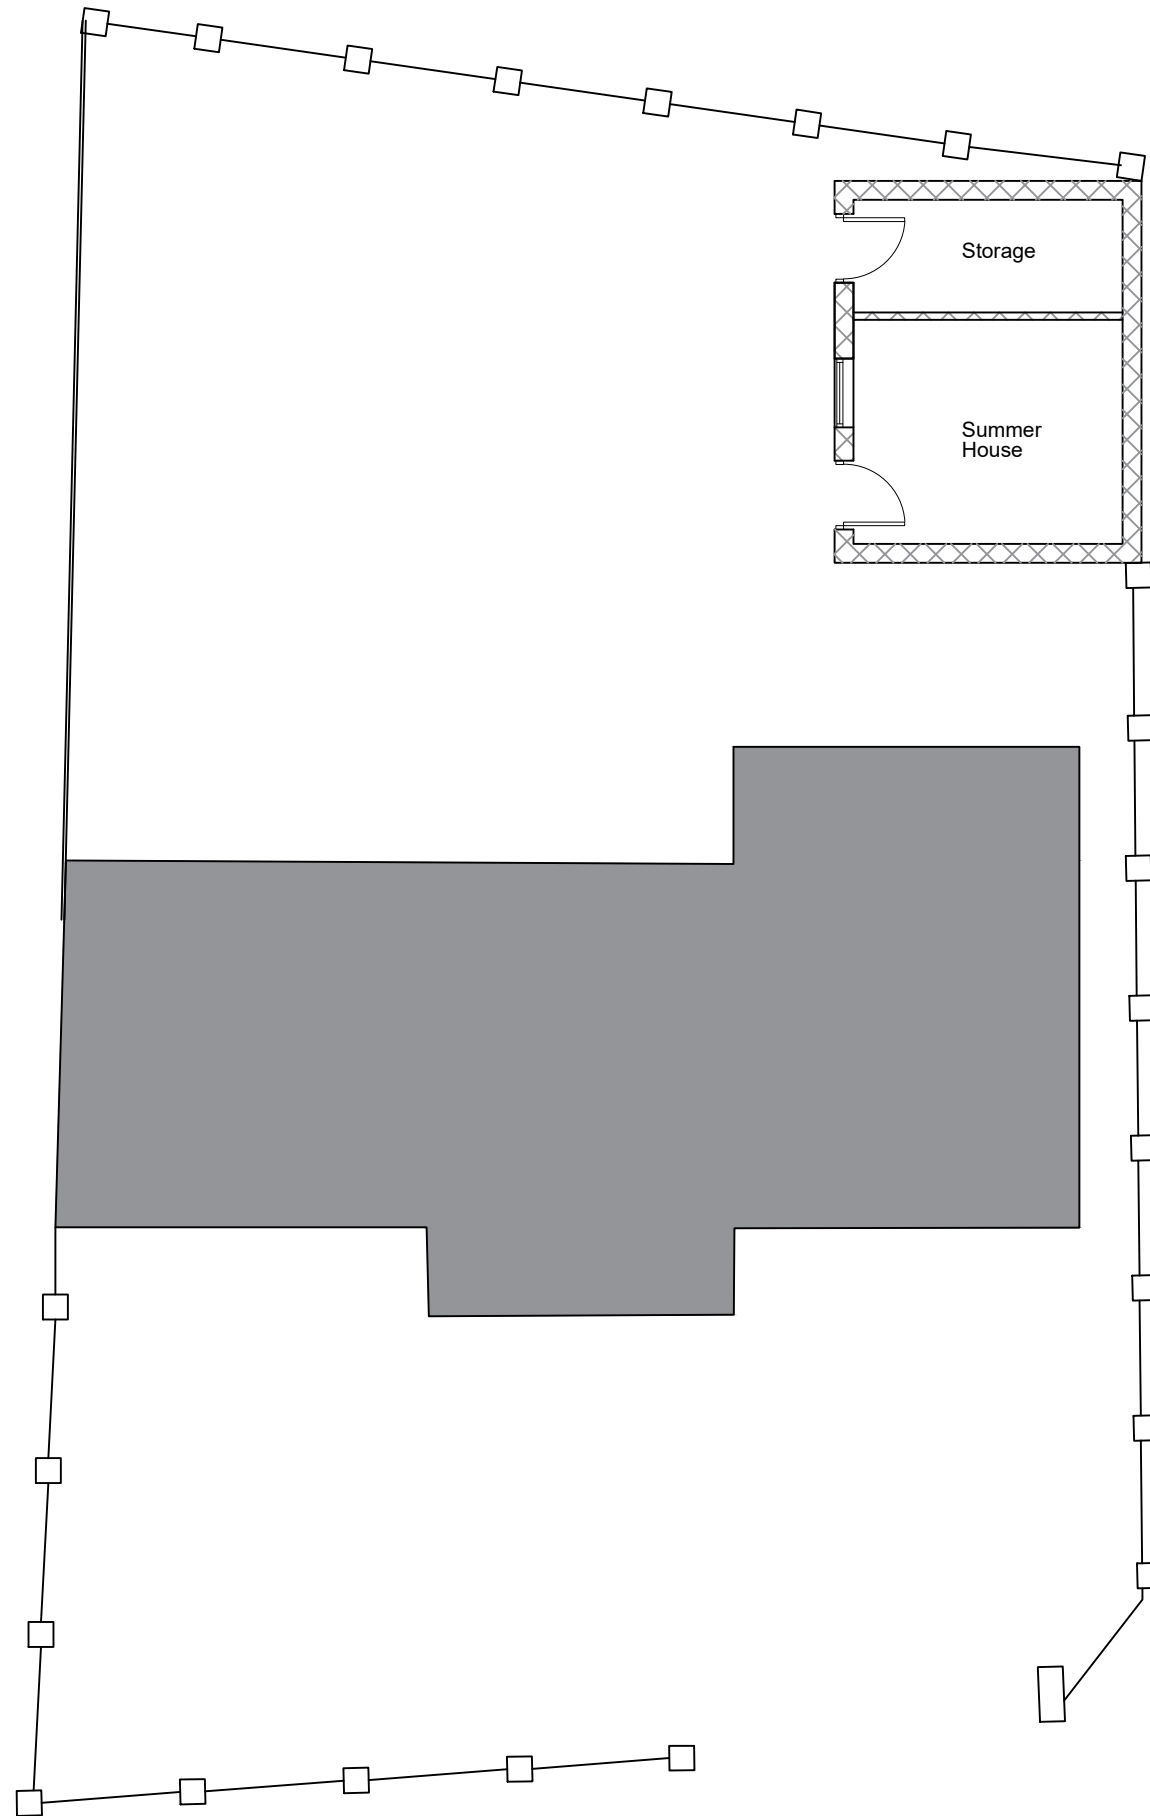

PROPOSED GROUND FLOOR PLAN
SCALE 1 : 100

- EXISTING
- PROPOSED
- DEMOLITION

REV	DATE	DESCRIPTION
A	31.05.26	Amendments made following design review.
B	11.06.26	Amendments made following planning officer review.

DRAWING STATUS:

INFORMATION



CLIENT: **SAMAR MUSHTAQ**
PROJECT: **117 EDMUND STREET, ROCHDALE**
DRAWING TITLE: **PROPOSE GROUND FLOOR**
DRAWING NO: **Q002_L(00)010**

QUB DESIGN

IMPORTANT NOTES: Do Not Scale from this Drawing.
Use Figured Dimensions Only.
© Copyright QUB Design