


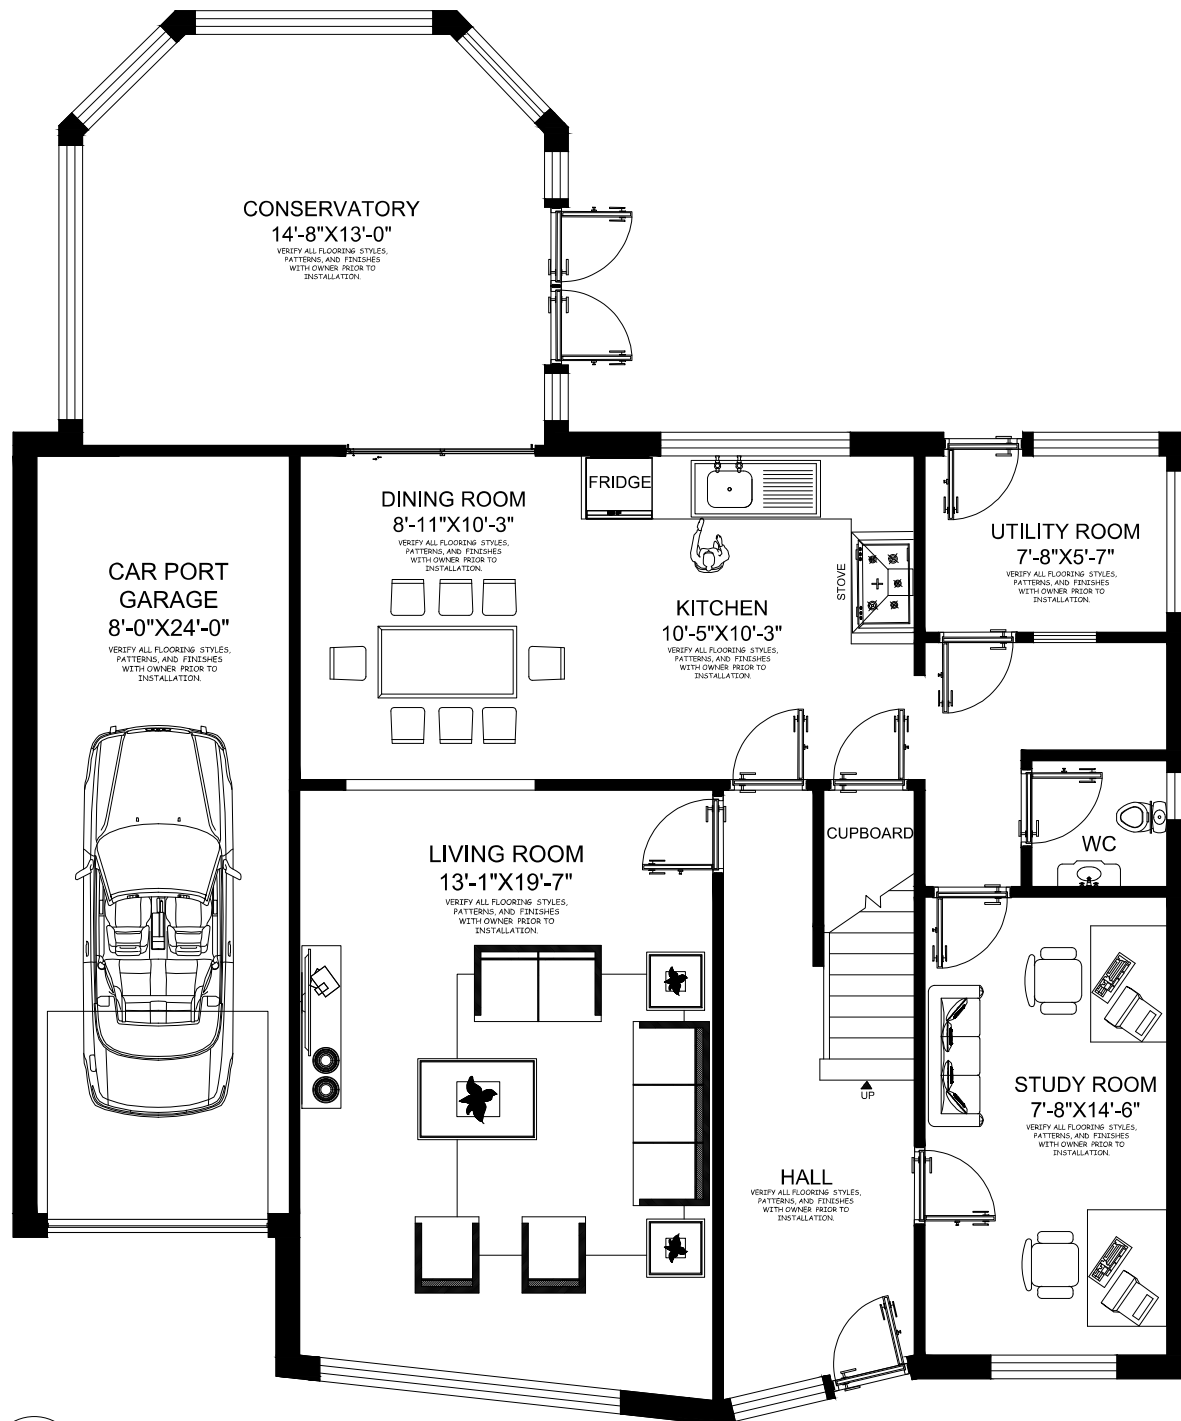

EXISTING GROUND FLOOR PLAN
SCALE: 1:75



CONSULTANT:

PROJECT:

XXX

ADDRESS:

22 hawthorn road ol11
5jq

CLIENT:

XXXX

Architectural Drawings

DRAWING:

EXISTING GROUND
FLOOR PLAN

Drawing No: A-01



DATE:

1/29/2025

SCALE:

1:75

SIGNATURE:

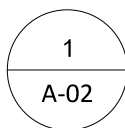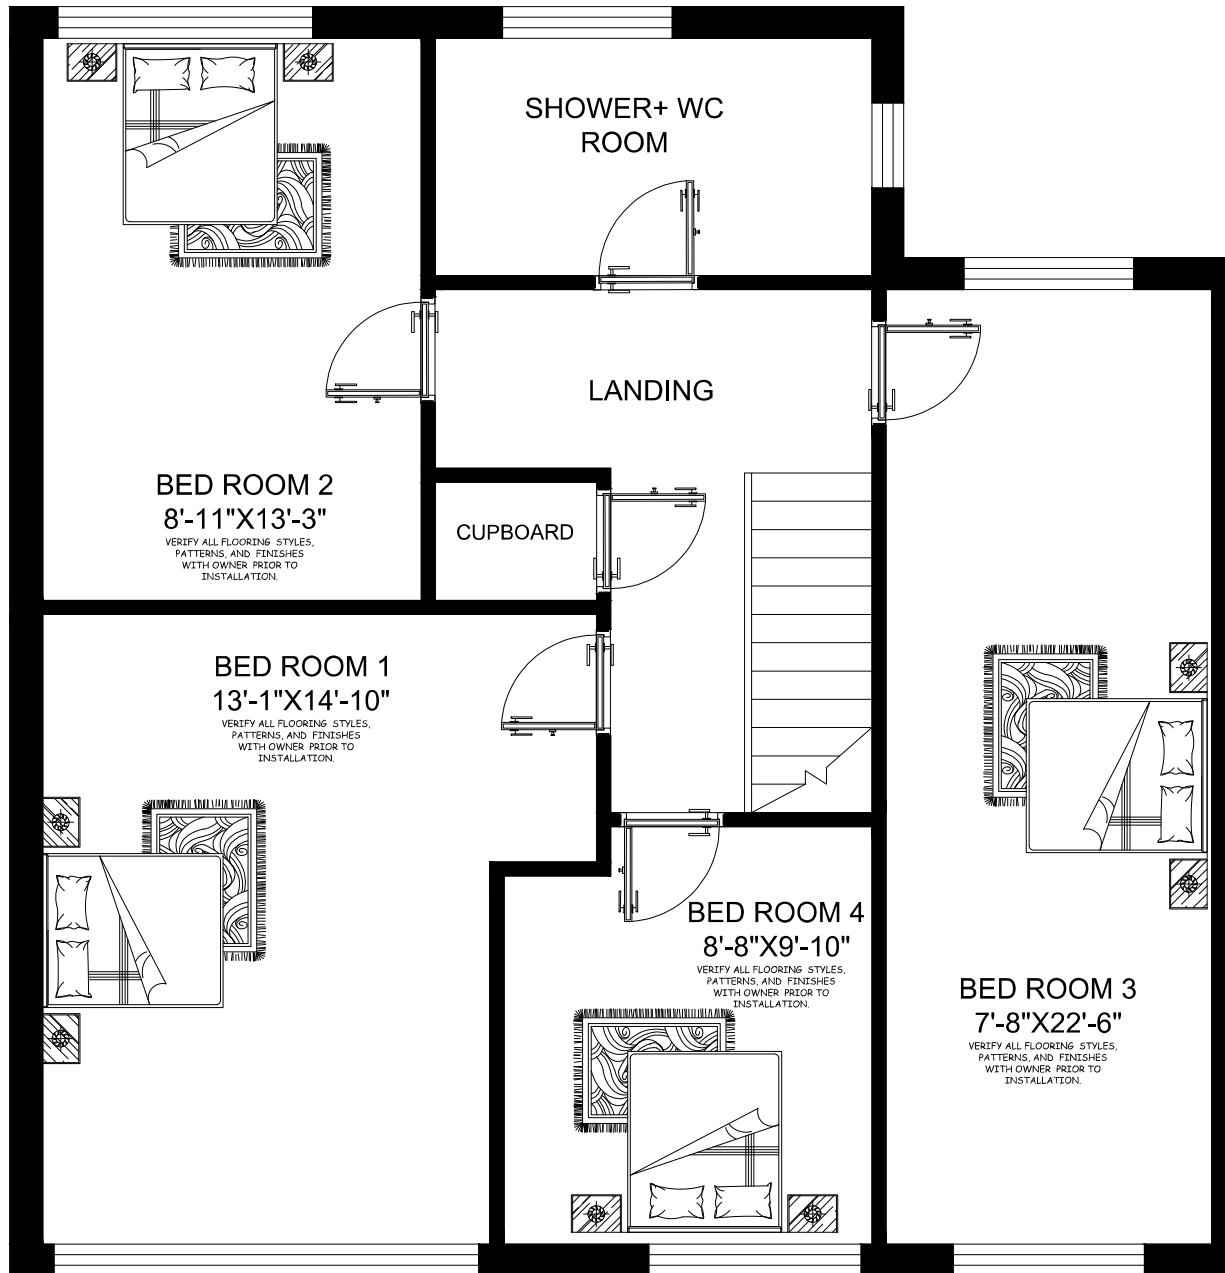

EXISTING FIRST FLOOR PLAN
SCALE: 1:75



CONSULTANT:

PROJECT:

XXX

ADDRESS:

22 hawthorn road ol11
5jq

CLIENT:

XXXX

Architectural Drawings

DRAWING:

EXISTING FIRST FLOOR
PLAN

Drawing No: A-02


DATE:

1/29/2025

SCALE:

1:75

SIGNATURE:

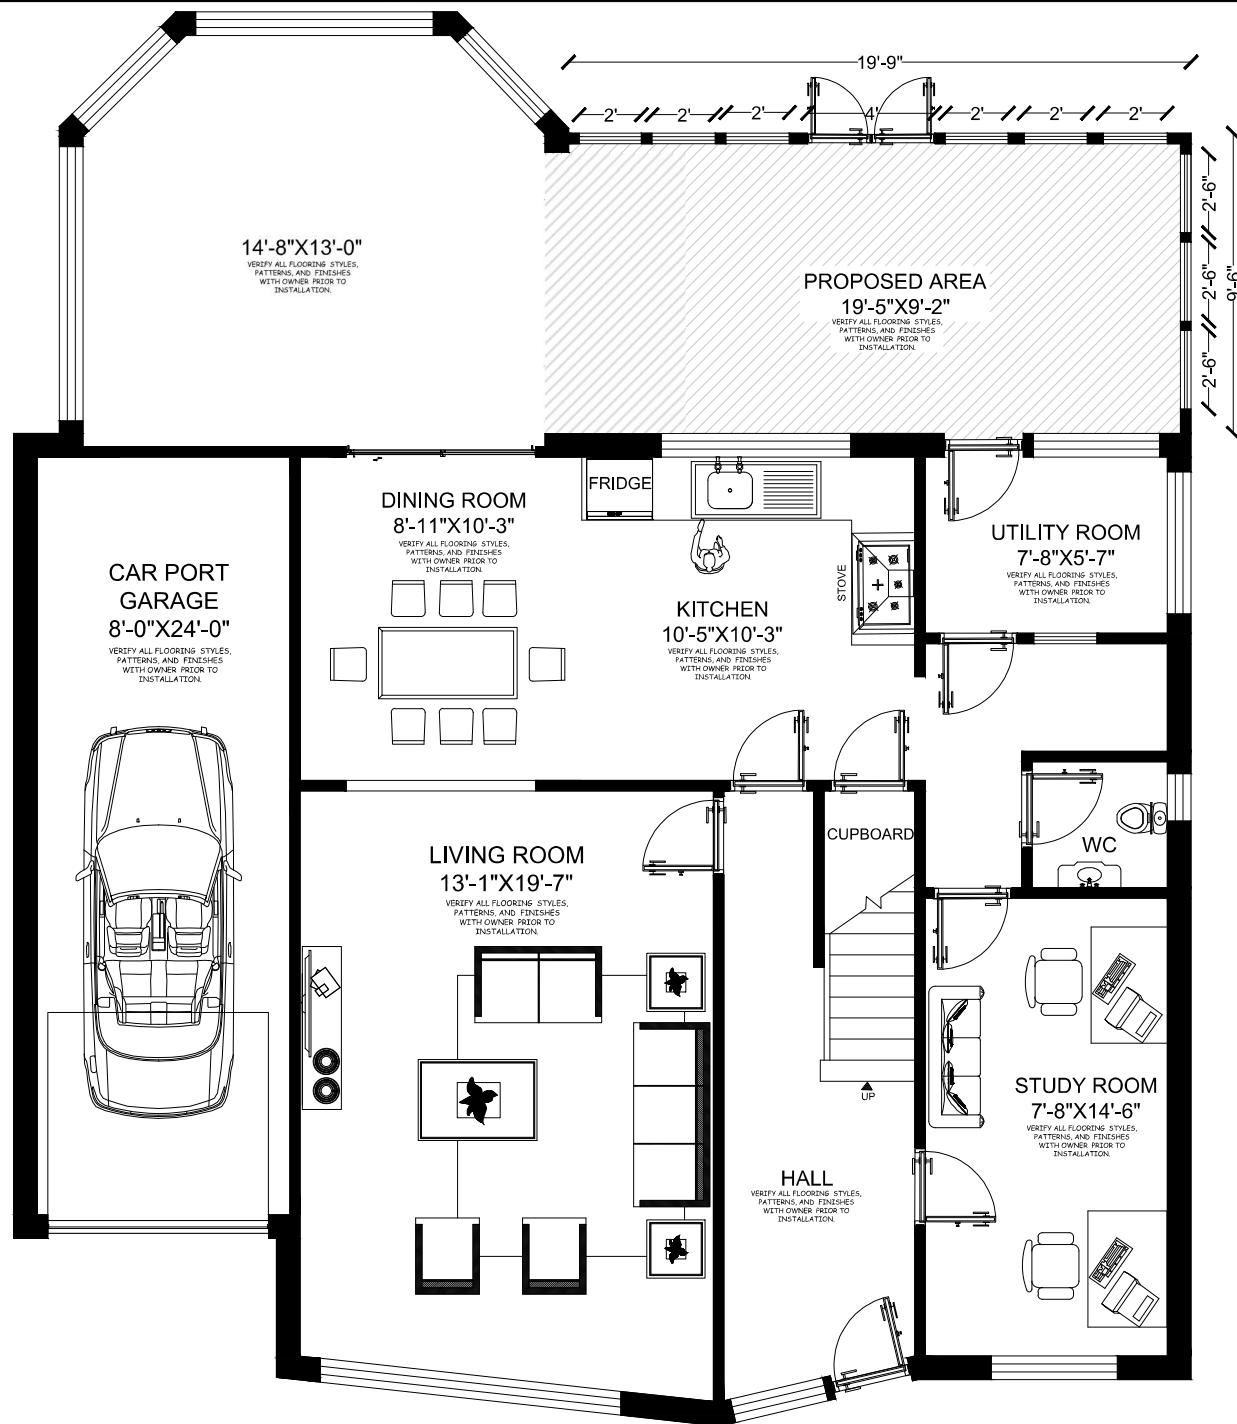

1
A-03

PROPOSED GROUND FLOOR LEVEL
SCALE: 1:75



CONSULTANT:

PROJECT:

XXX

ADDRESS:

22 hawthorn road ol11
5jq

CLIENT:

XXXX

Architectural Drawings

DRAWING:

PROPOSED GROUND
FLOOR PLAN

Drawing No: A-03



DATE:

1/29/2025

SCALE:

1:75

SIGNATURE:

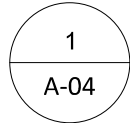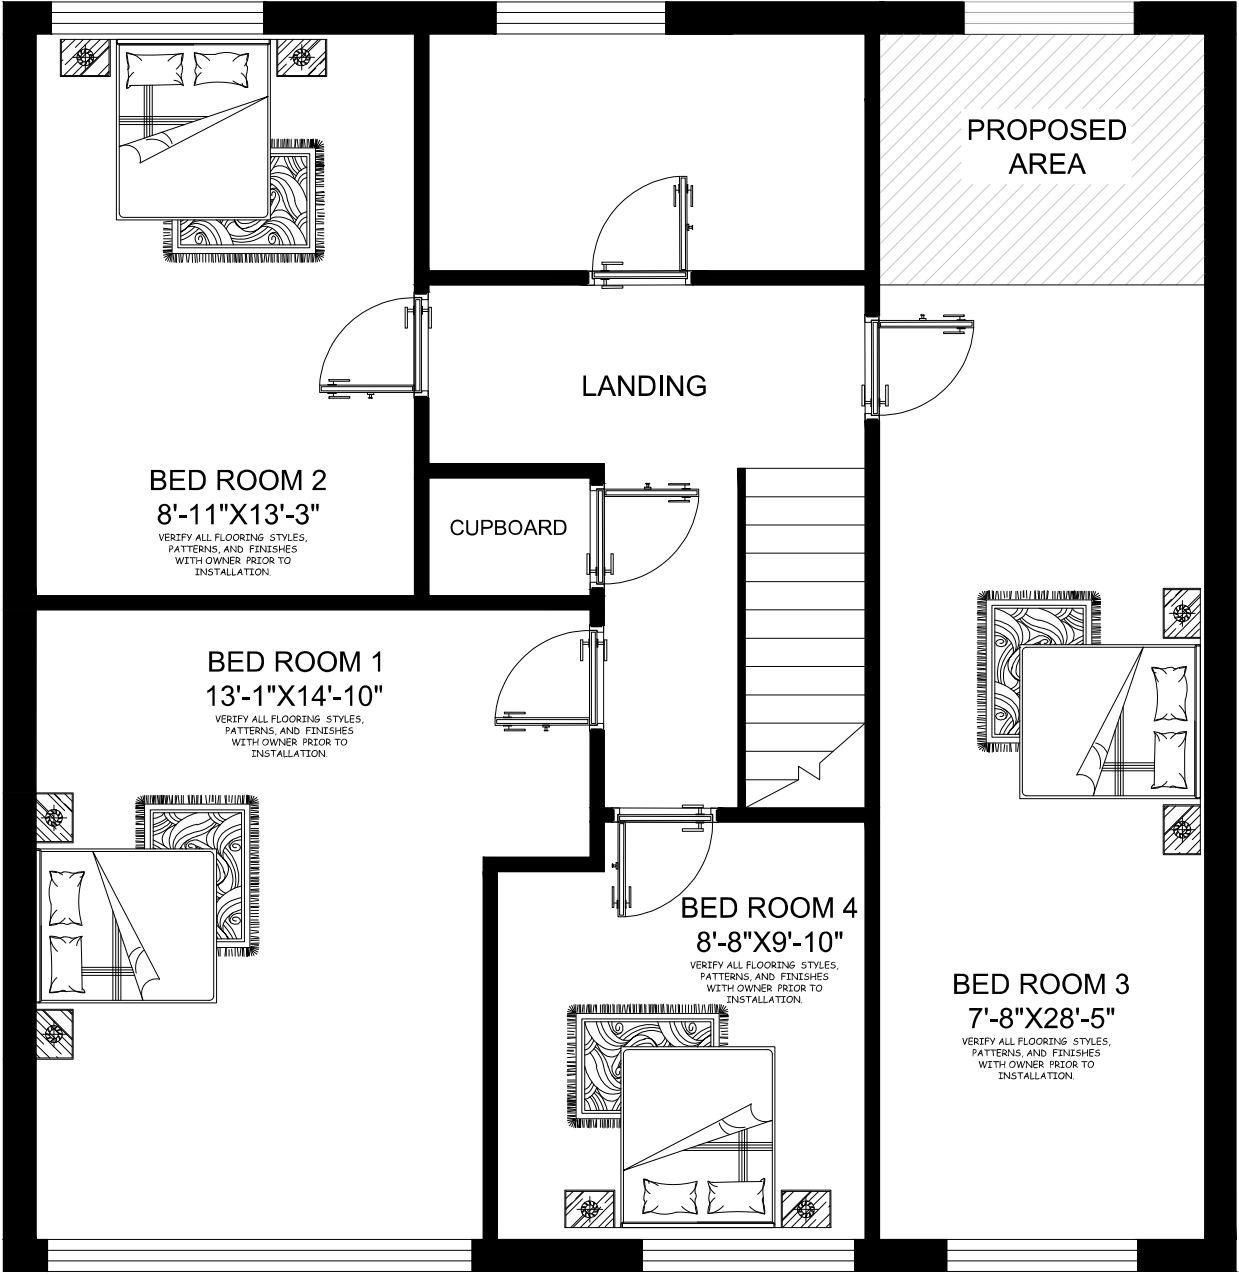

PROPOSED FIRST FLOOR PLAN
SCALE: 1:75



CONSULTANT:

PROJECT:

XXX

ADDRESS:

22 hawthorn road ol11
5jq

CLIENT:

XXXX

Architectural Drawings

DRAWING:

**PROPOSED FIRST
FLOOR PLAN**

Drawing No: A-04

DATE:

1/29/2025


SCALE:

1:75

SIGNATURE:



EXISTING REAR ELEVATION

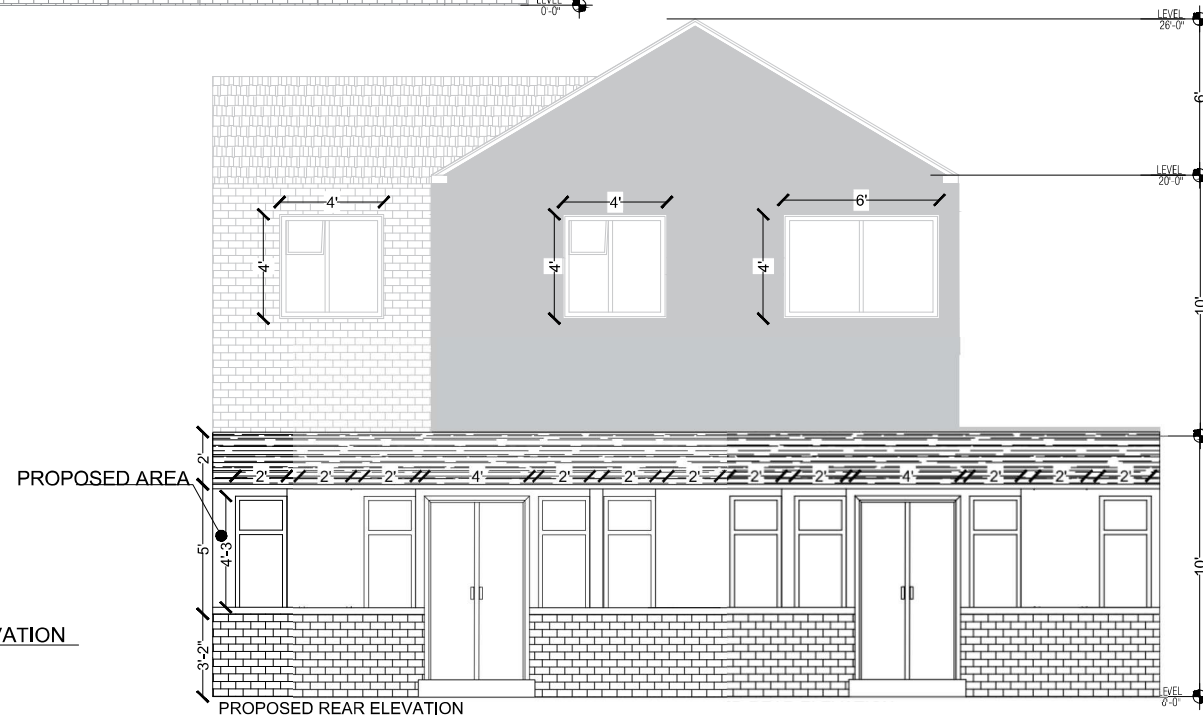

PROPOSED REAR ELEVATION

1
A-05

EXISTING PROPOSED REAR ELEVATION
SCALE: 1:75



CONSULTANT:

PROJECT:

XXX

ADDRESS:

22 hawthorn road ol11
5jq

CLIENT:

XXXX

Architectural Drawings

DRAWING:

EXISTING PROPOSED
REAR ELEVATION

Drawing No: A-05


DATE:
1/29/2025

SCALE:
1:75

SIGNATURE:



EXISTING FRONT ELEVATION

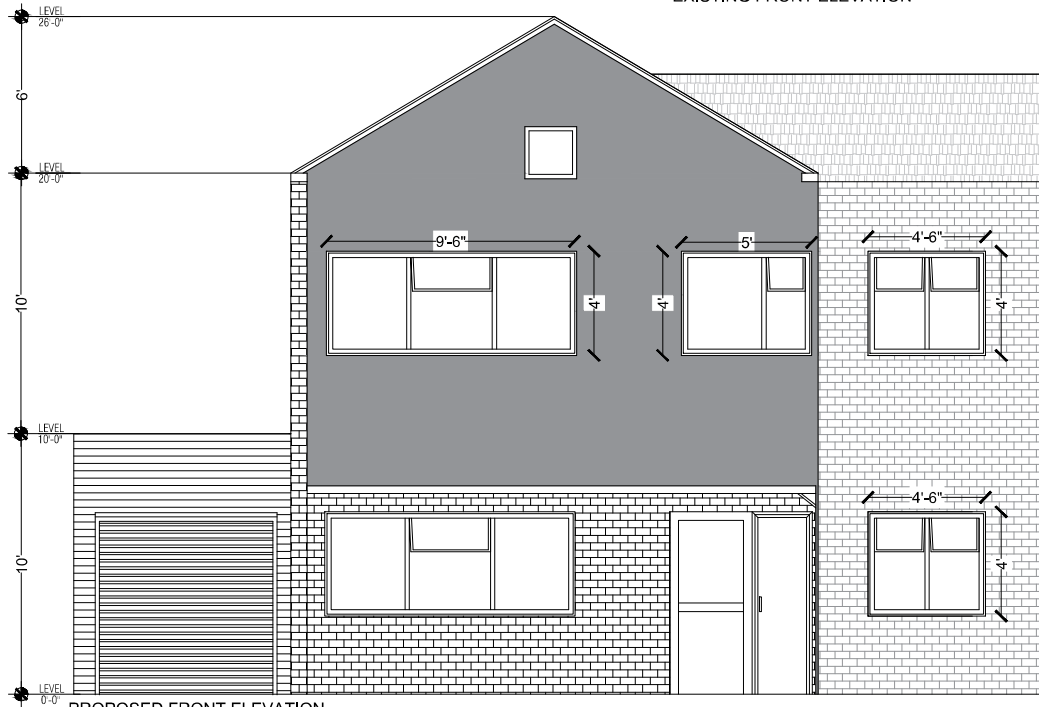

PROPOSED FRONT ELEVATION



EXISTING PROPOSED FRONT ELEVATION
SCALE: 1:75



CONSULTANT:

PROJECT:

XXX

ADDRESS:

22 hawthorn road ol11
5jq

CLIENT:

XXXX

Architectural Drawings

DRAWING:



EXISTING PROPOSED
FRONT ELEVATION

Drawing No: A-06

DATE:
1/29/2025

SCALE:
1:75

SIGNATURE:

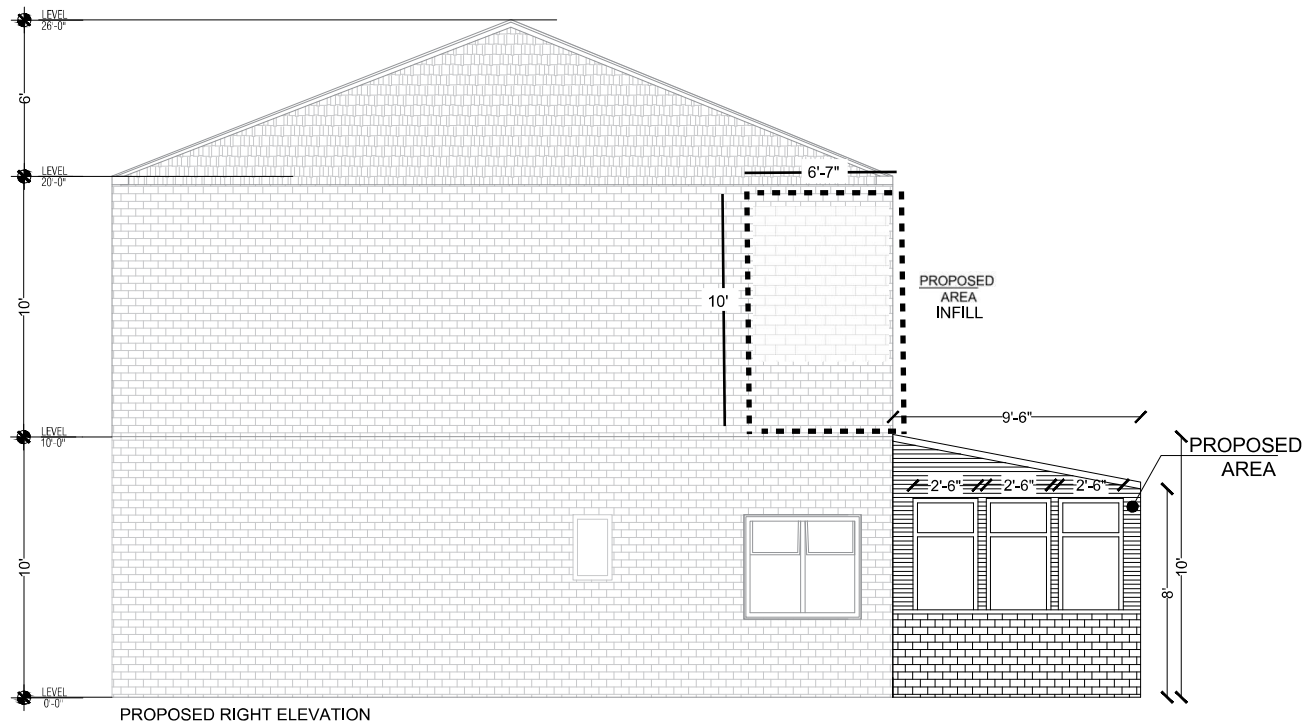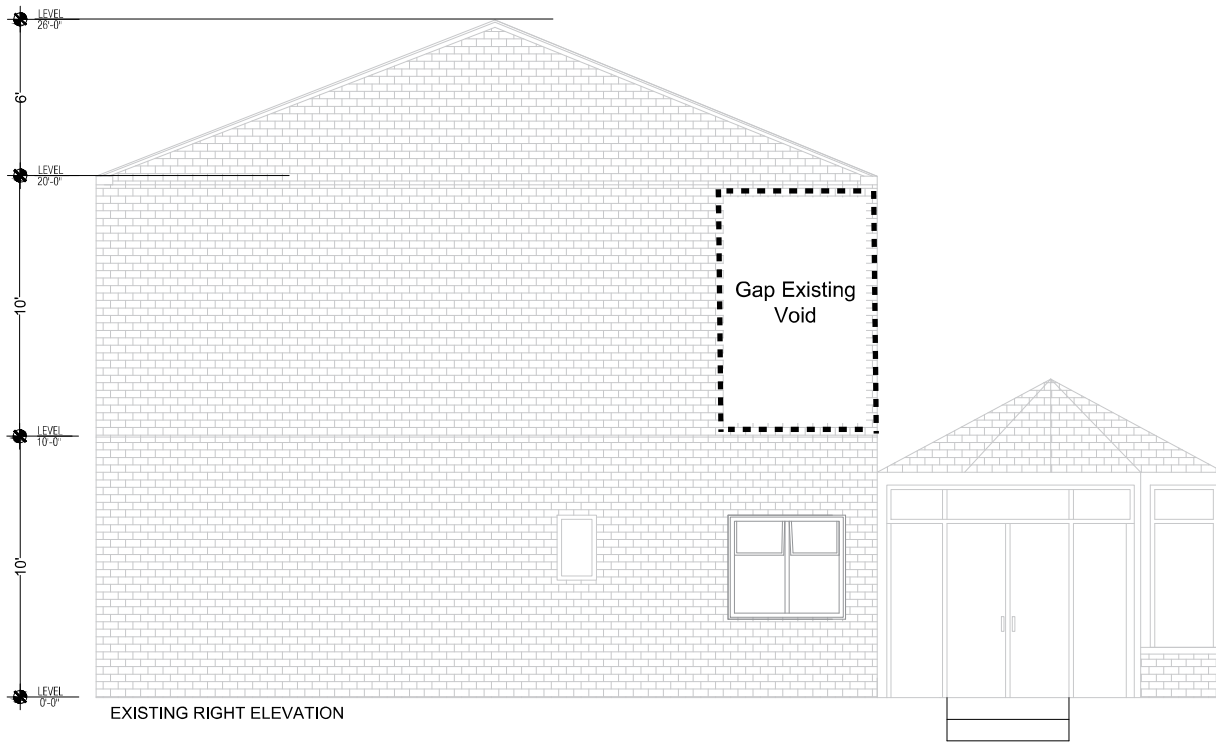

1
A-07
EXISTING PROPOSED RIGHT ELEVATION
SCALE: 1:75



CONSULTANT:

PROJECT:

XXX

ADDRESS:

22 hawthorn road ol11
5jq

CLIENT:

XXXX

Architectural Drawings

DRAWING:
EXISTING PROPOSED
RIGHT ELEVATION

Drawing No: A-07

DATE:
1/29/2025

SCALE:
1:75

SIGNATURE: