


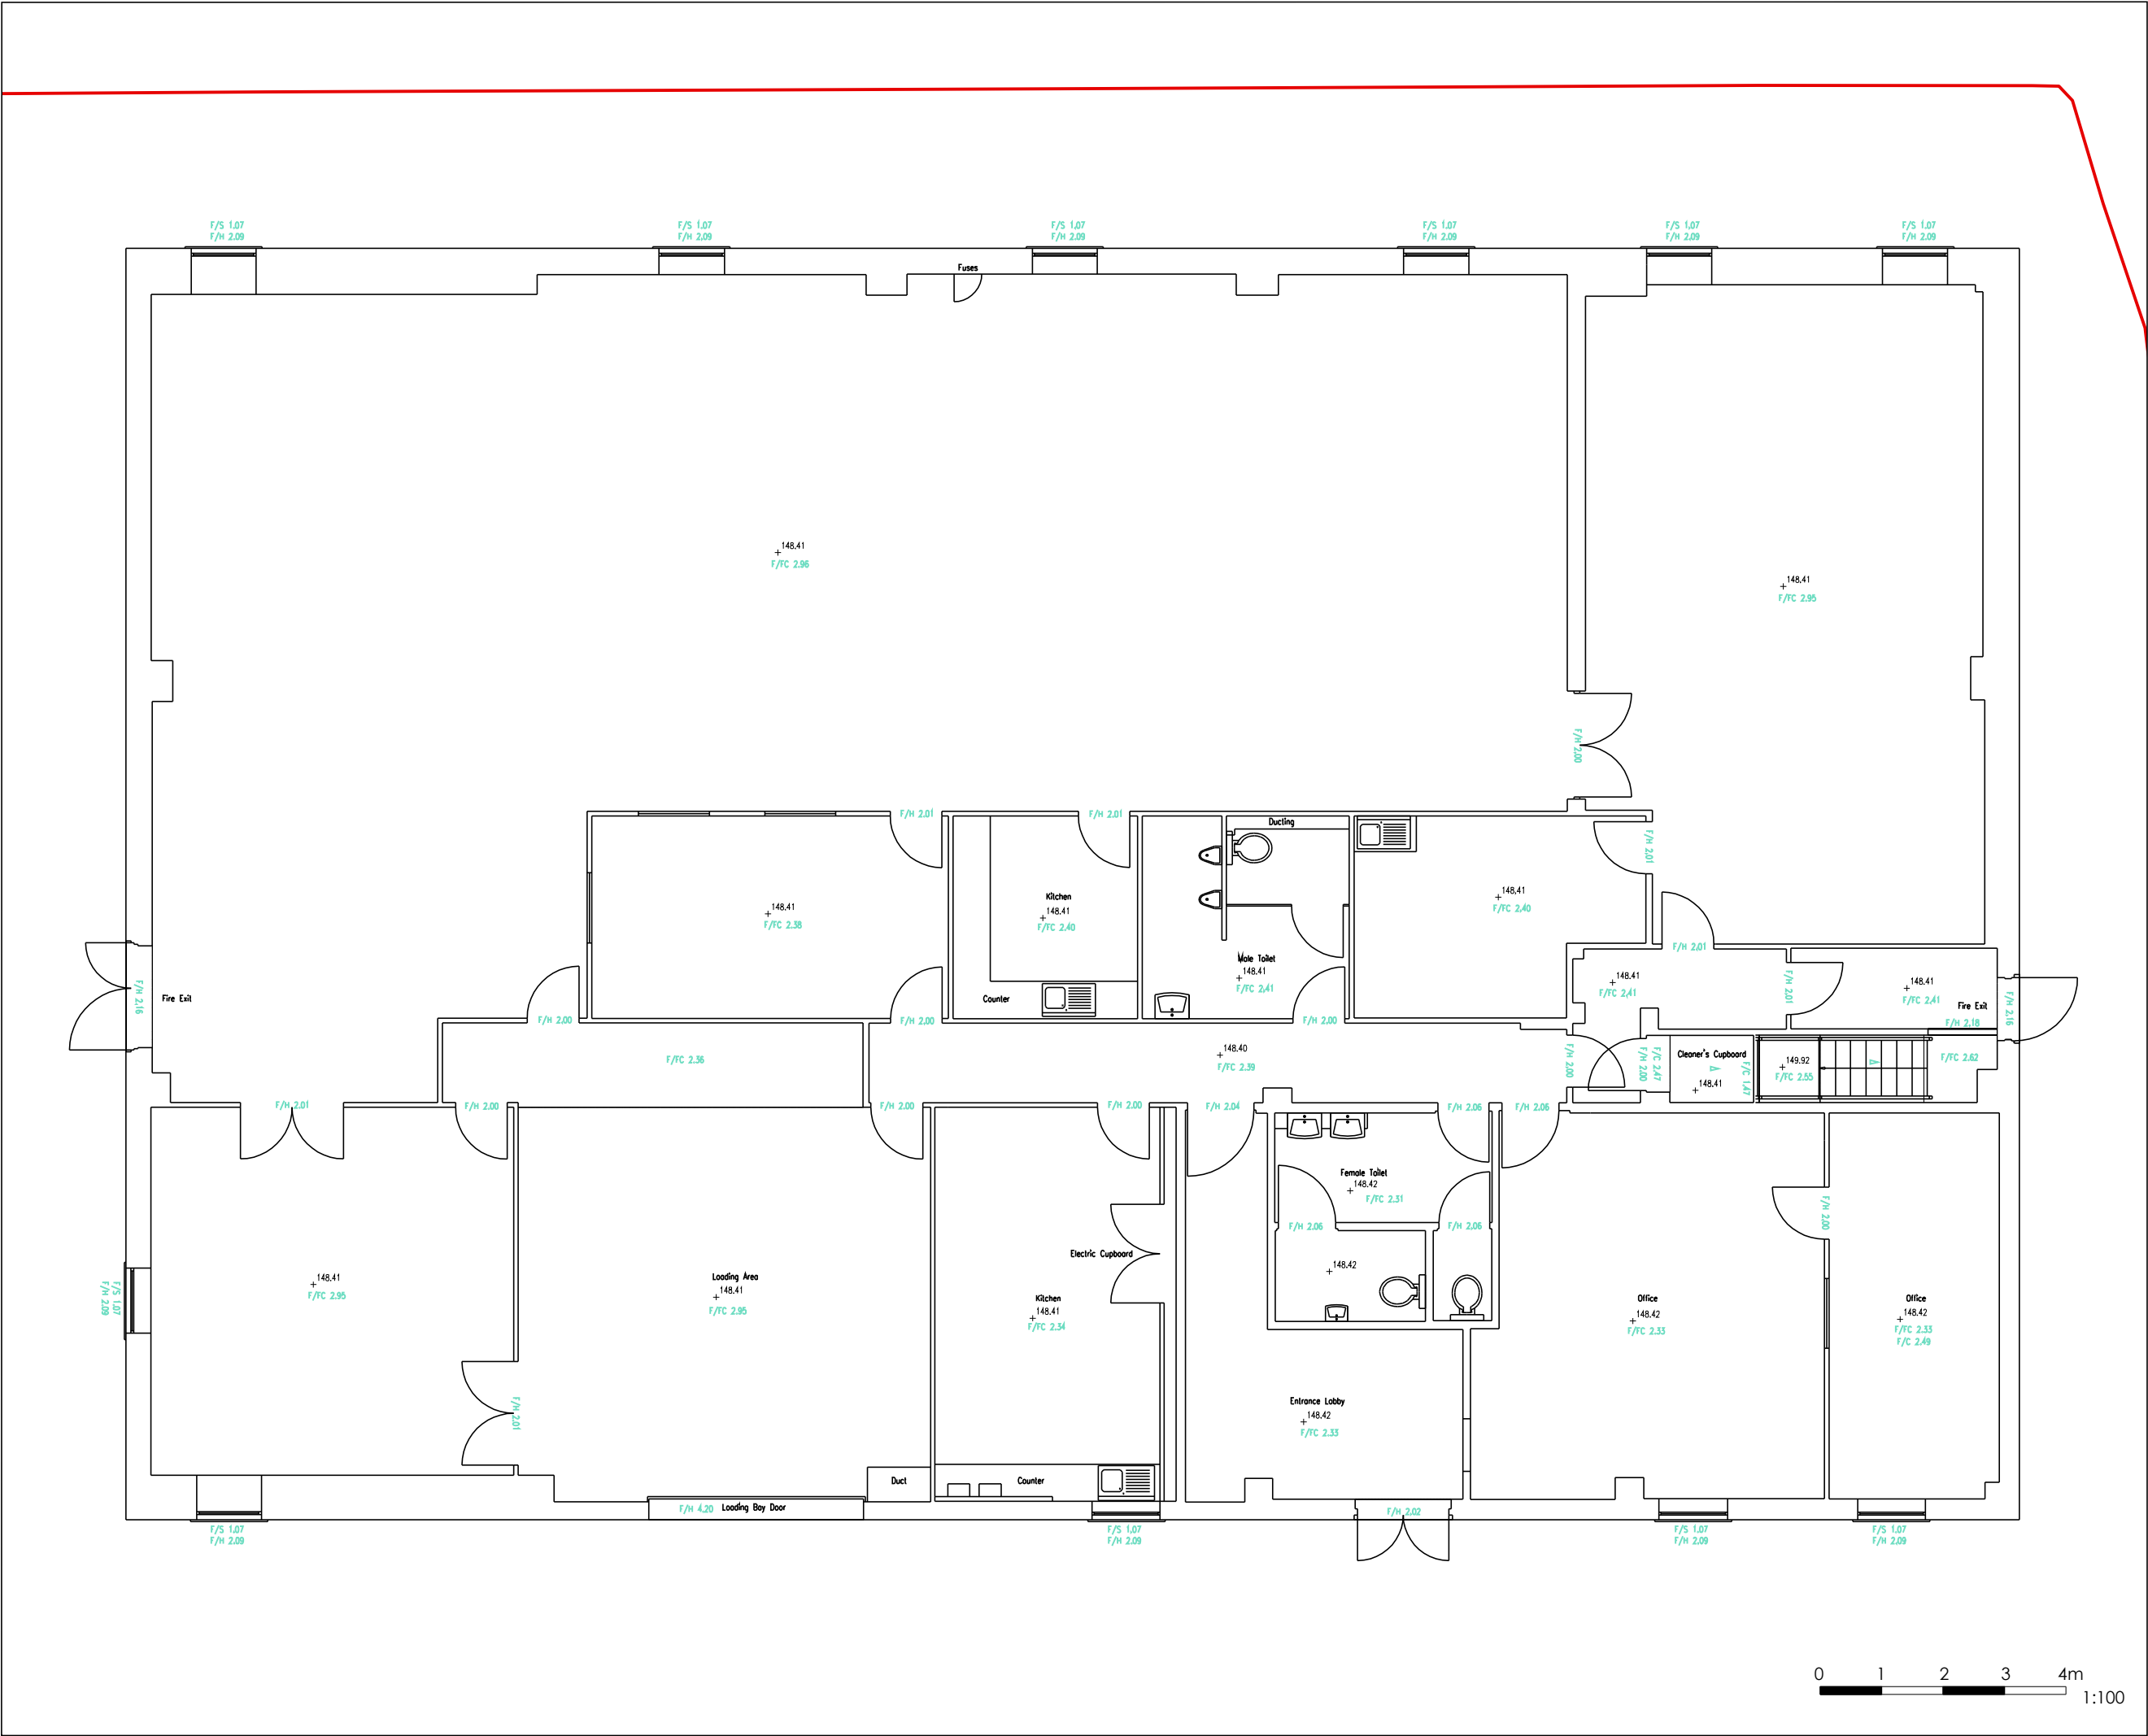

General Notes
Do not scale from drawing. Use marked dimensions.
To be read in conjunction with all other Consultant's drawings.
The Architect to be immediately notified of any discrepancies.
Copyright on this drawing retained by the Architect.

LEGEND
SITE BOUNDARY

P1	26.03.26	AK	-	SH	Issued for information
No.	Date	Drawn	Chk	App	Revision or reason for issue

Client
Shehzad Chaudhri - Whitehall Academy Ltd

create **it** studios

Architect
Create It Studios (NW) Ltd
3 Stevenson Square | Manchester | M1 1DN
info@createitstudios.co.uk

Project Title
Unit 1A, Kingsway Business Park
Moss Bridge Rd, Rochdale OL16 5LW

Scale / North Point

1:100 @A3



Drawing Title
EXISTING GROUND
FLOOR PLAN

Drawing Number
A1649(01)AP003
Drawing Status
Preliminary

Revision
P1