


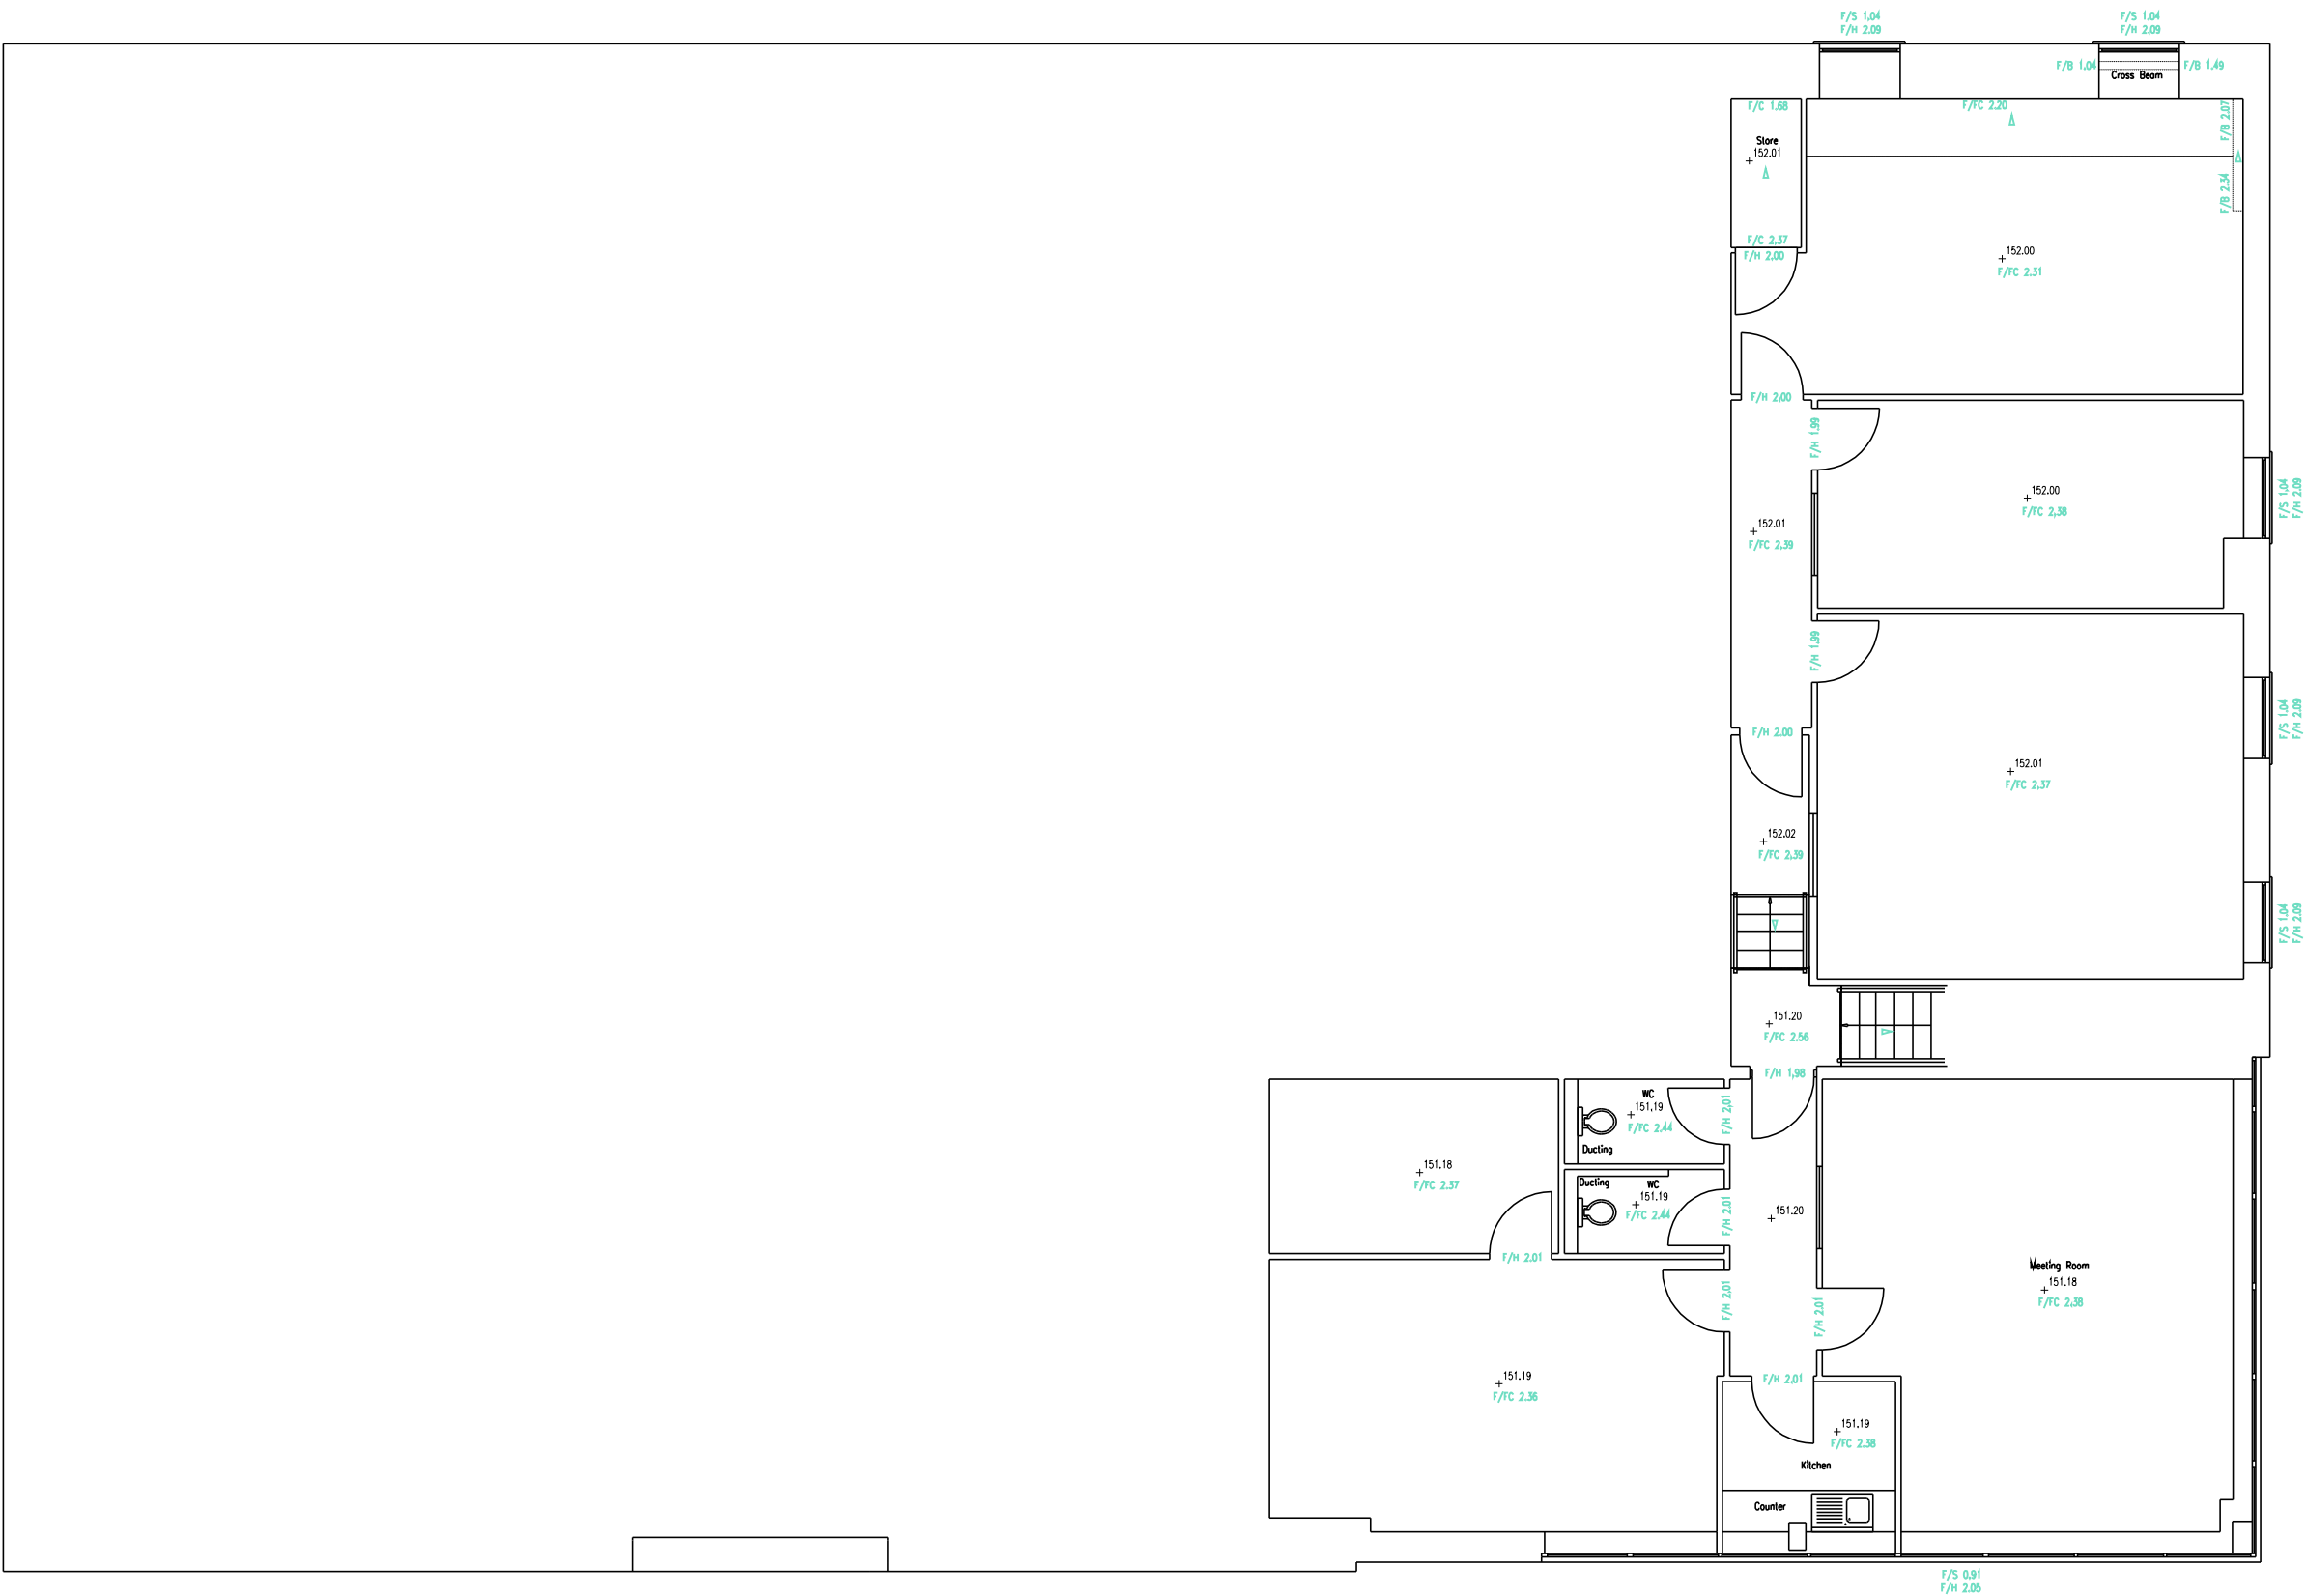

General Notes
Do not scale from drawing. Use marked dimensions.
To be read in conjunction with all other Consultant's drawings.
The Architect to be immediately notified of any discrepancies.
Copyright on this drawing retained by the Architect.

P1 26.03.26 AK - SH Issued for information
No. Date Dwn Chk App Revision or reason for issue

Client
Shehzad Chaudhri - Whitehall
Academy Ltd

createitstudios

Architect
Create It Studios (NW) Ltd
3 Stevenson Square | Manchester | M1 1DN
info@createitstudios.co.uk

Project Title
Unit 1A, Kingsway Business Park
Moss Bridge Rd, Rochdale OL16 5LW

Scale / North Point
1:100 @A3



Drawing Title
EXISTING FIRST FLOOR PLAN

Drawing Number
A1649(01)AP004
Drawing Status
Preliminary
Revision
P1

0 1 2 3 4m
1:100