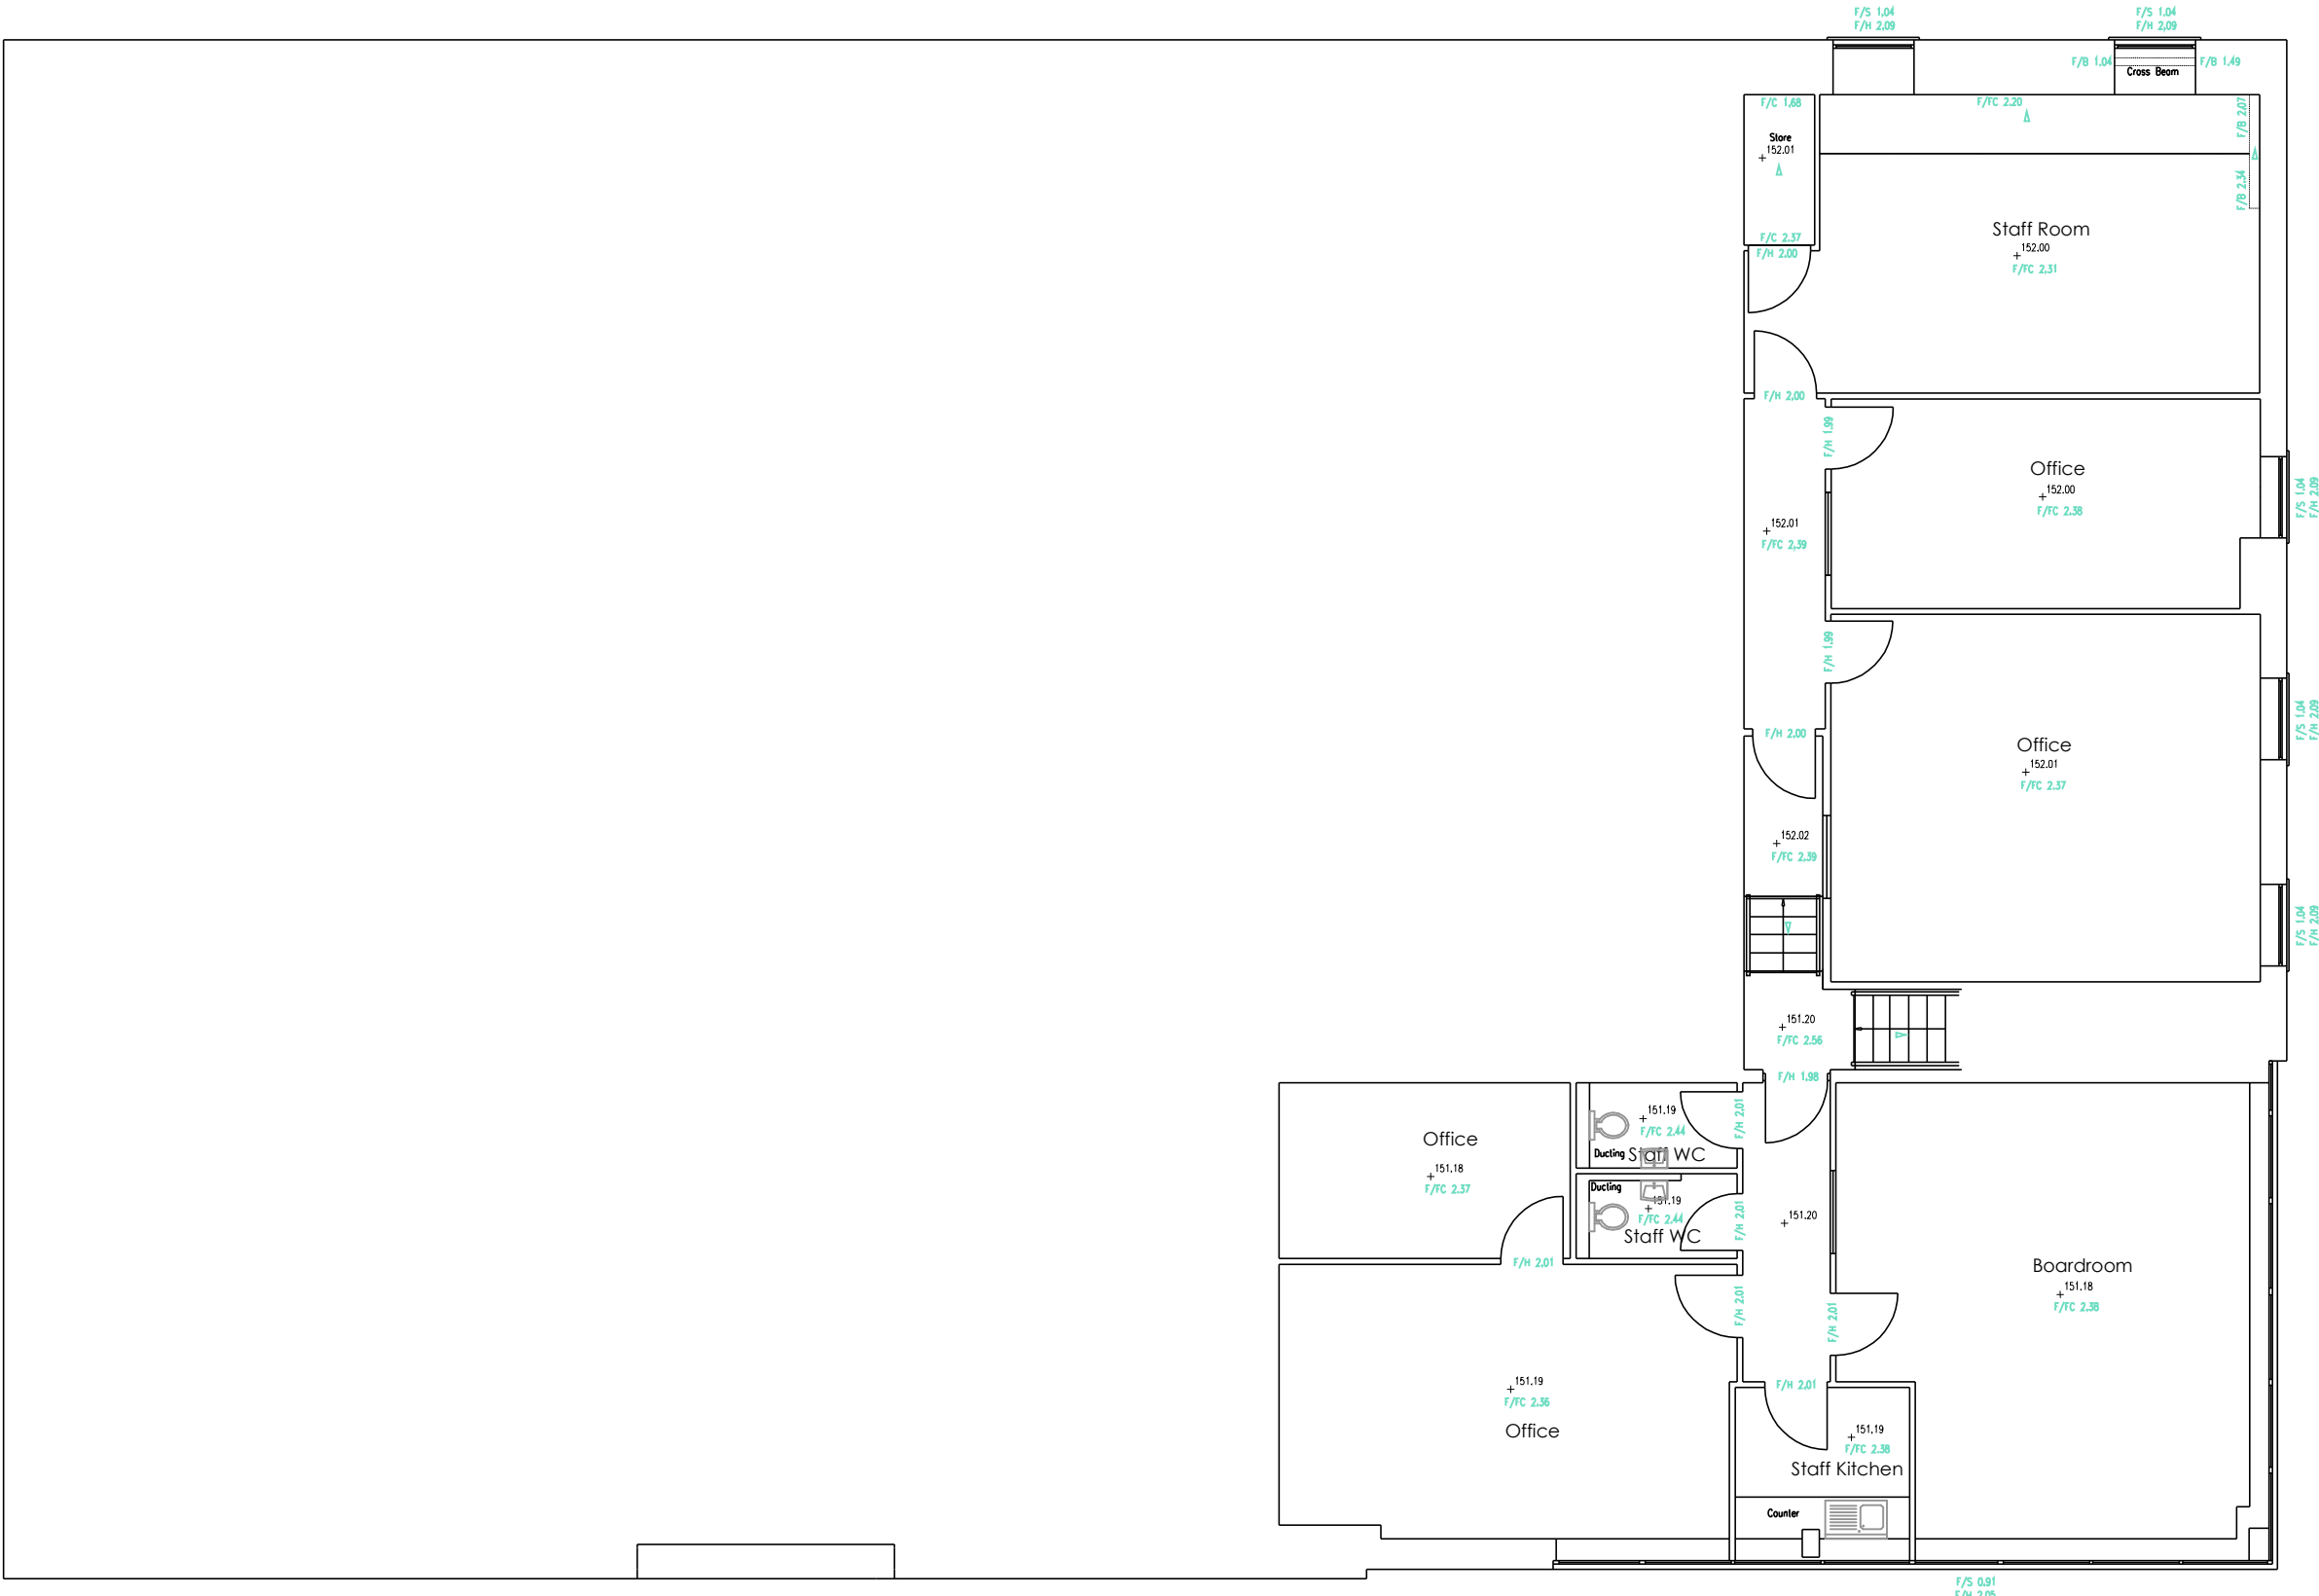


General Notes
Do not scale from drawing. Use marked dimensions.
To be read in conjunction with all other Consultant's drawings.
The Architect to be immediately notified of any discrepancies.
Copyright on this drawing retained by the Architect.

P2	01.04.26	AK	-	SH	Amended Drawings
P1	26.03.26	AK	-	SH	Issued for information
No.	Date	Dwn	Chk	App	Revision or reason for issue

Client
Shehzad Chaudhri - Whitehall Academy Ltd

createitstudios

Architect
Create It Studios (NW) Ltd
3 Stevenson Square | Manchester | M1 1DN
info@createitstudios.co.uk

Project Title
**Unit 1A, Kingsway Business Park
Moss Bridge Rd, Rochdale OL16 5LW**

Scale / North Point
1:100 @A3

Drawing Title
PROPOSED FIRST FLOOR PLAN

Drawing Number A1649(02)AP003	Revision P2
Drawing Status Preliminary	