




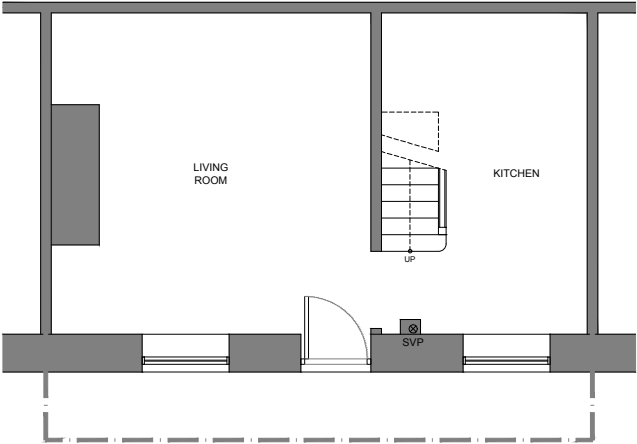


PROPOSED GROUND FLOOR PLAN (1:100)

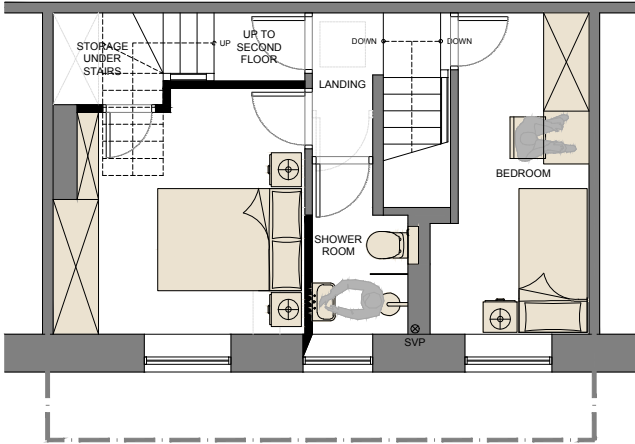

PROPOSED FIRST FLOOR PLAN (1:100)

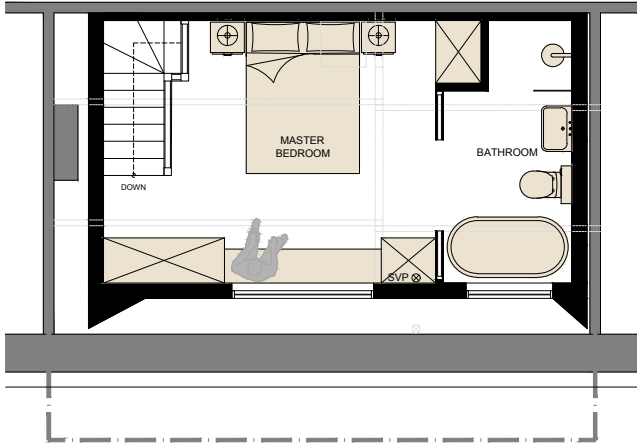


PROPOSED SECOND FLOOR PLAN (1:100)

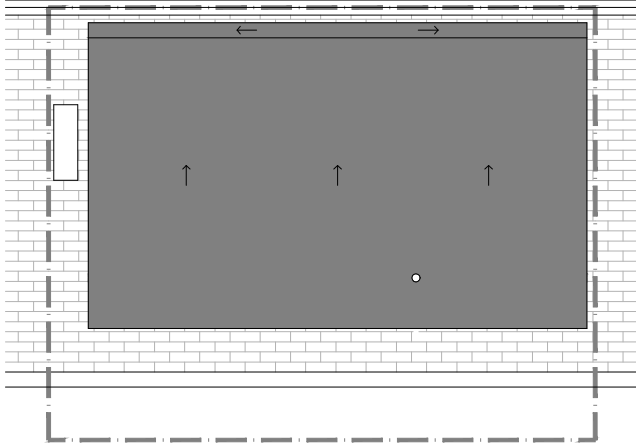


PROPOSED ROOF PLAN (1:100)



PROPOSED FRONT ELEVATION (1:100)

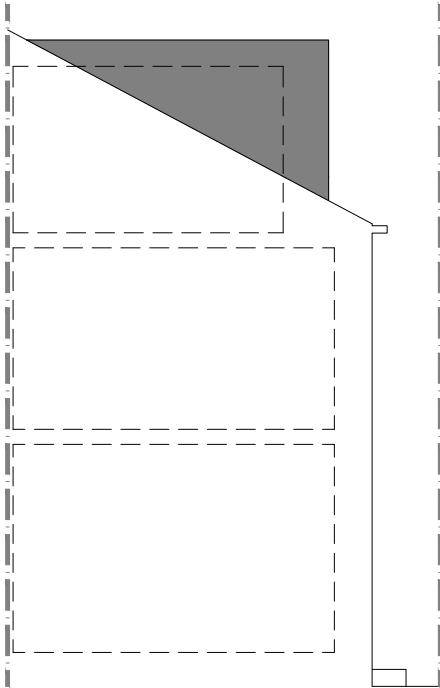

PROPOSED SIDE RETURN ELEVATION (1:100)

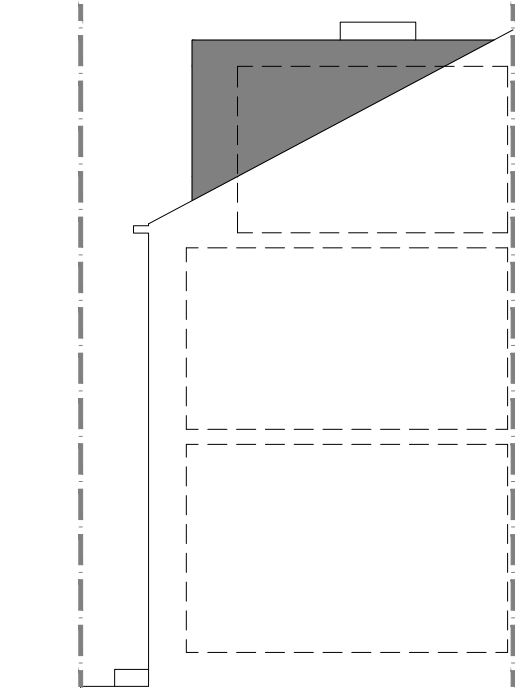

PROPOSED SIDE RETURN ELEVATION (1:100)

cadence

Cadence Architecture Ltd
contact@cadence-architecture.co.uk
www.cadence-architecture.co.uk

project north



notes

1. Drawings are based on survey data and may not accurately represent what is physically present. Do not scale from this drawing. All dimensions to be site verified by the contractor before proceeding.
2. All dimensions are in millimeters unless noted otherwise.
3. Cadence Architecture Ltd shall be notified in writing of any discrepancies.

key plan
not to scale

revisions

REV	DATE	DRAWN BY	APPR. BY	NOTES
-----	------	----------	----------	-------

client:

project:
80 LITTLE CLEGG ROAD
SMITHY BRIDGE

status: PLANNING
revision:

title:

PROPOSED PLANS
& ELEVATIONS

drawn by: PDP
approved by: PDP
date: 15.07.26
job no: 163ROC
scale: 1:100@A3

drawing no:

103