


All work to be carried out in accordance with the requirements of the Building Regulations, Water Authority and the Construction (Design and Management) Regulations currently in force.


Do not scale from this drawing. Architect to be notified of any discrepancies.

Verify relevant dimensions on site before commencing work or preparing shop drawings. This drawing is copyright.


Rev:	Date:	Action:	Initials:
A	March 2026	Dimensions added	CS
B	April 2026	Dimensions added and flat roof option removed	CS
C	June 2026	Revised scheme	CS

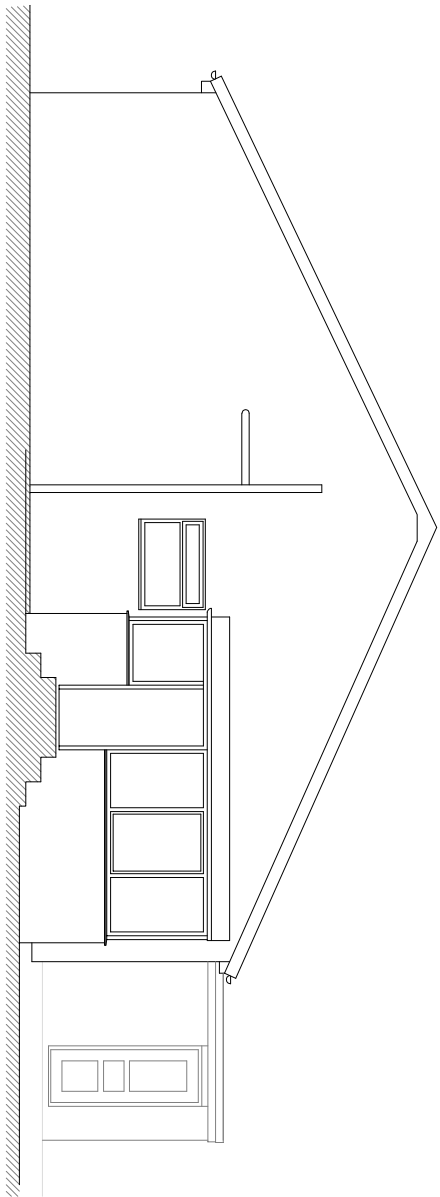


Side elevation
Existing Elevations

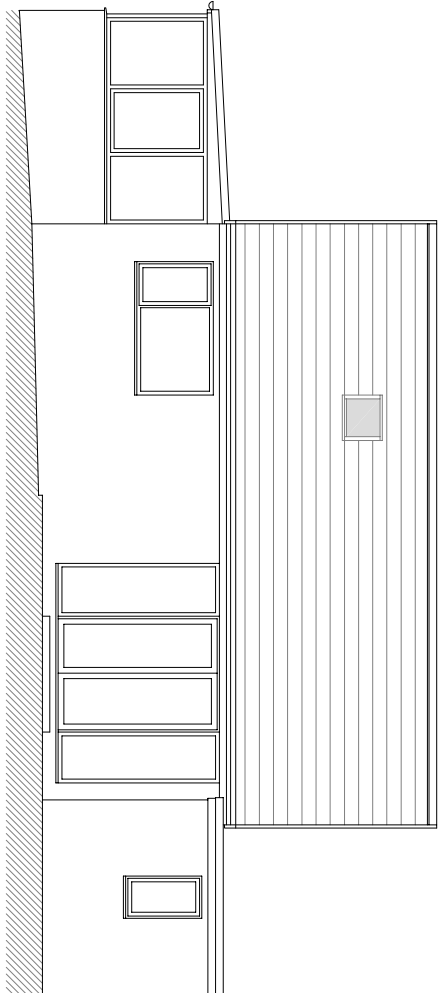


Rear elevation

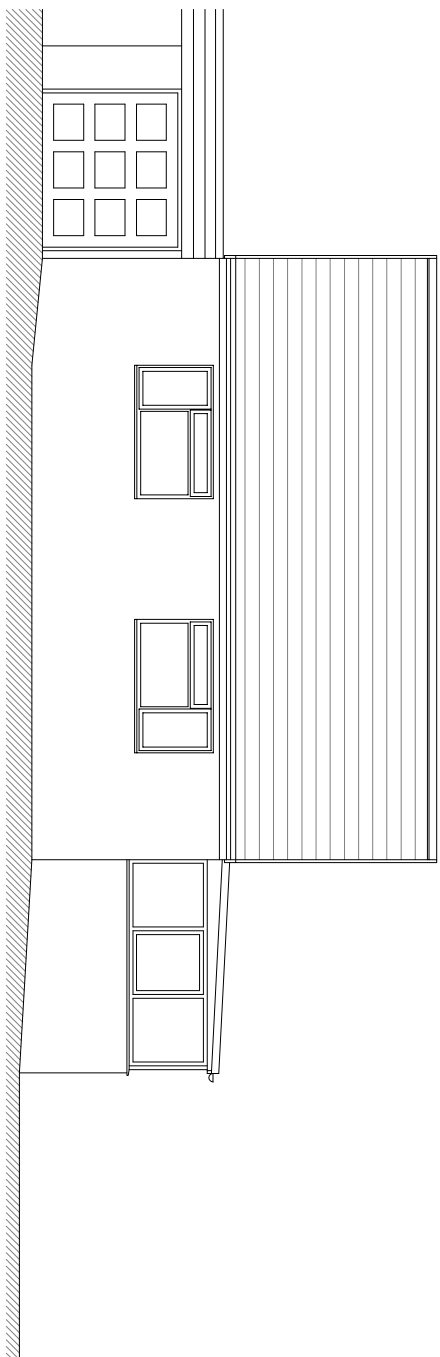


Front elevation

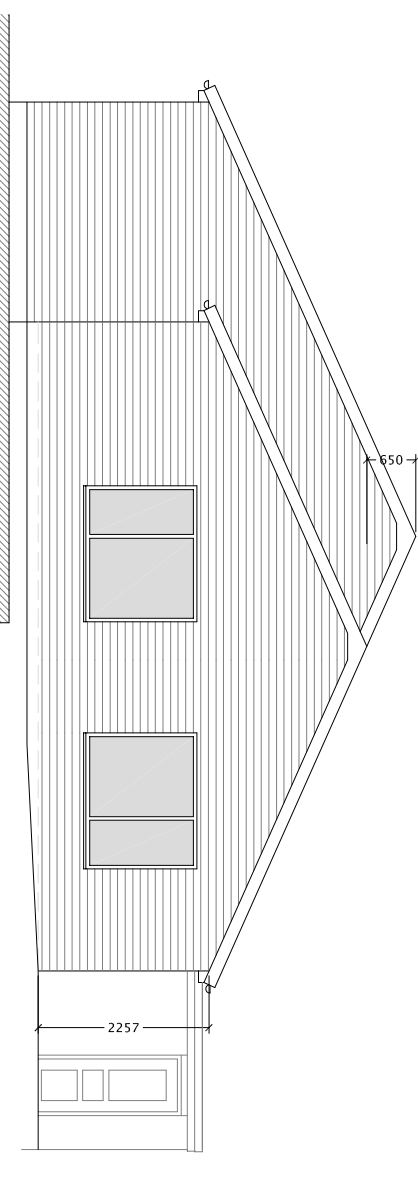




Side elevation
Proposed Elevations

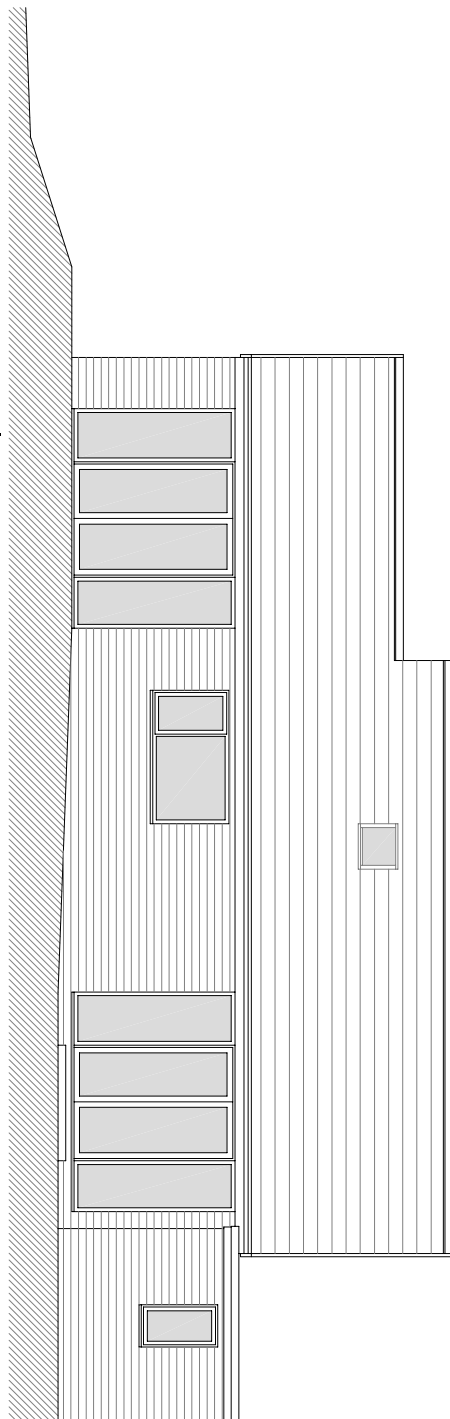


Rear elevation

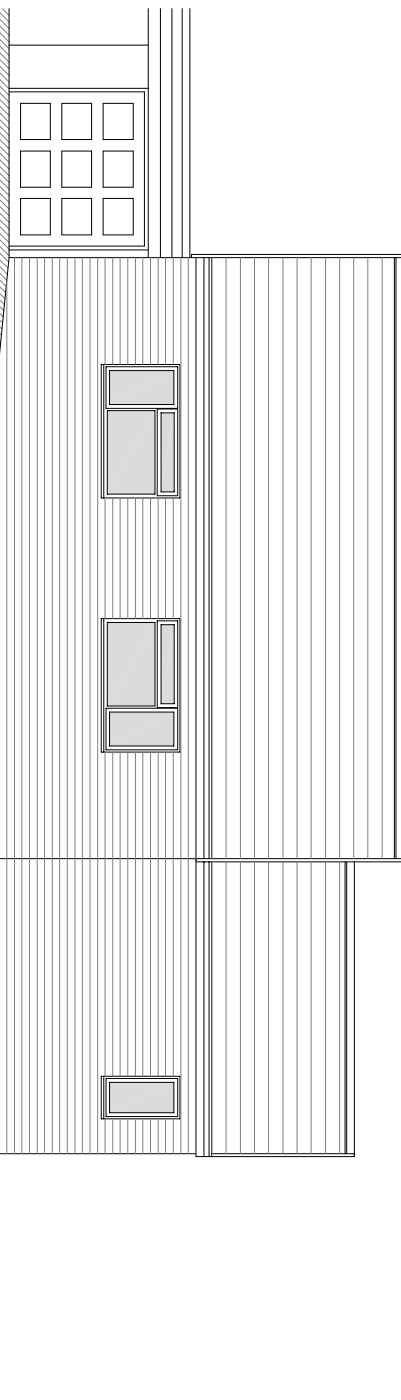

Front elevation

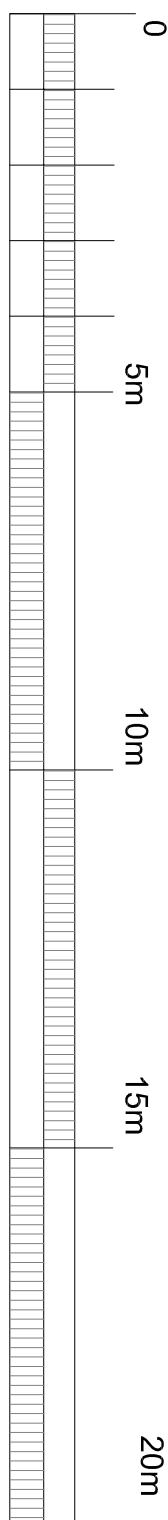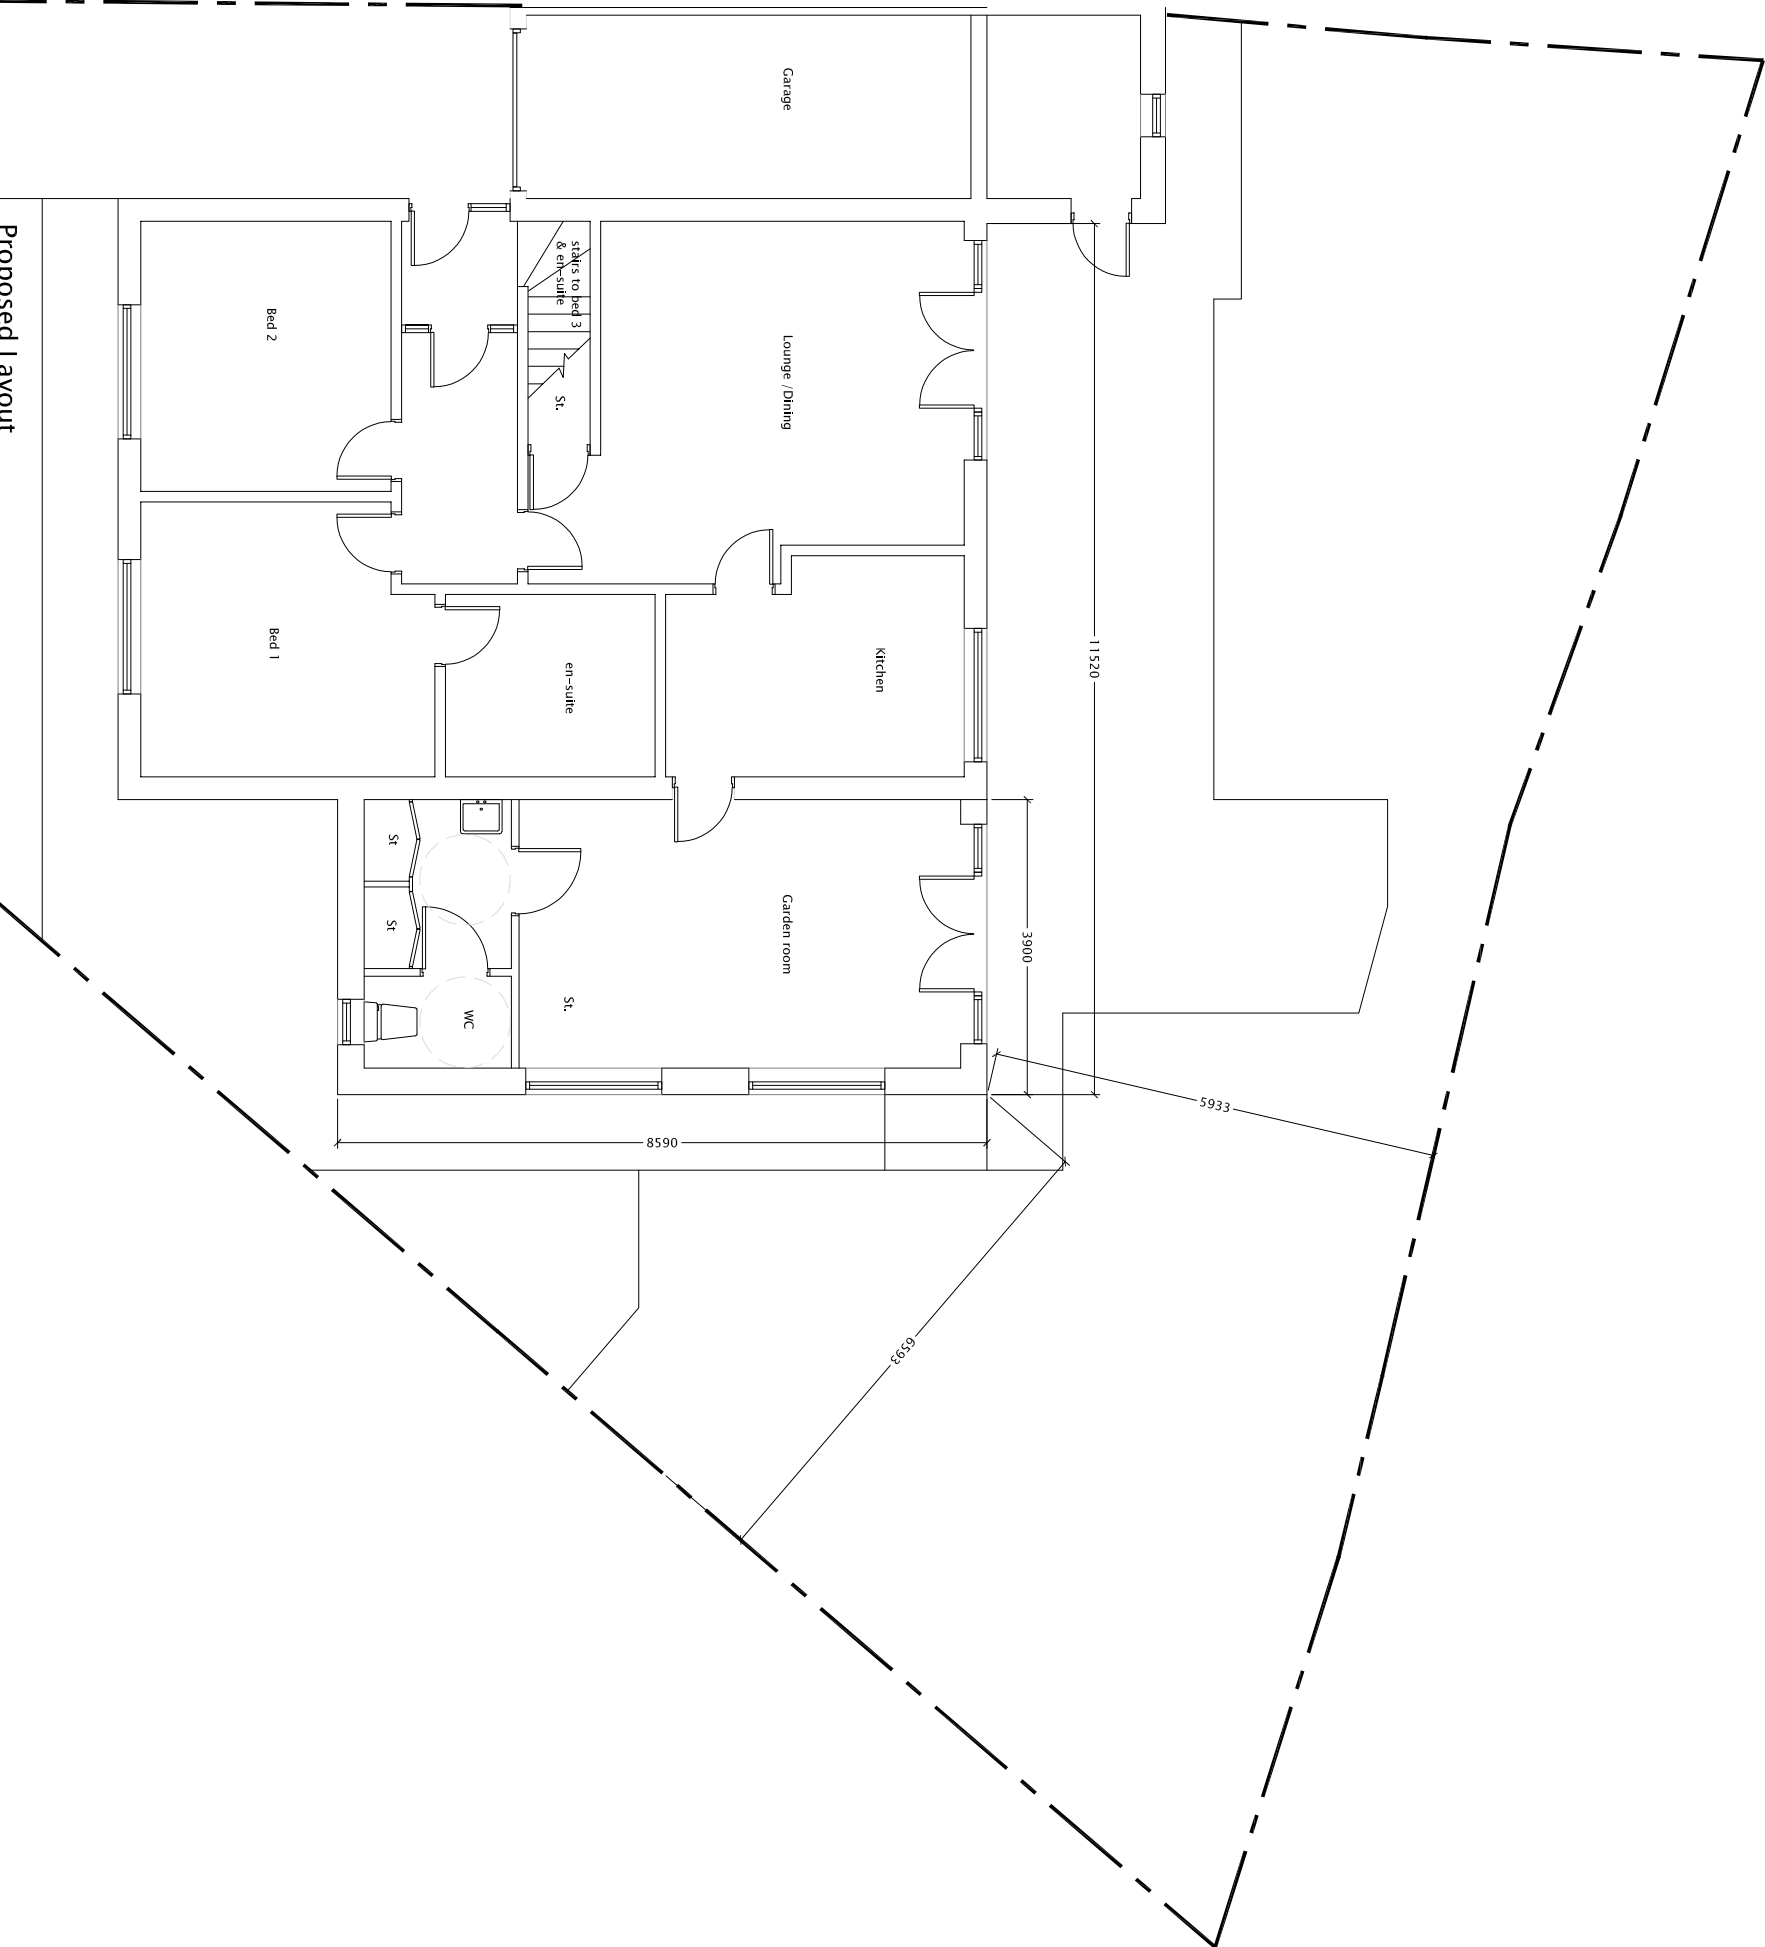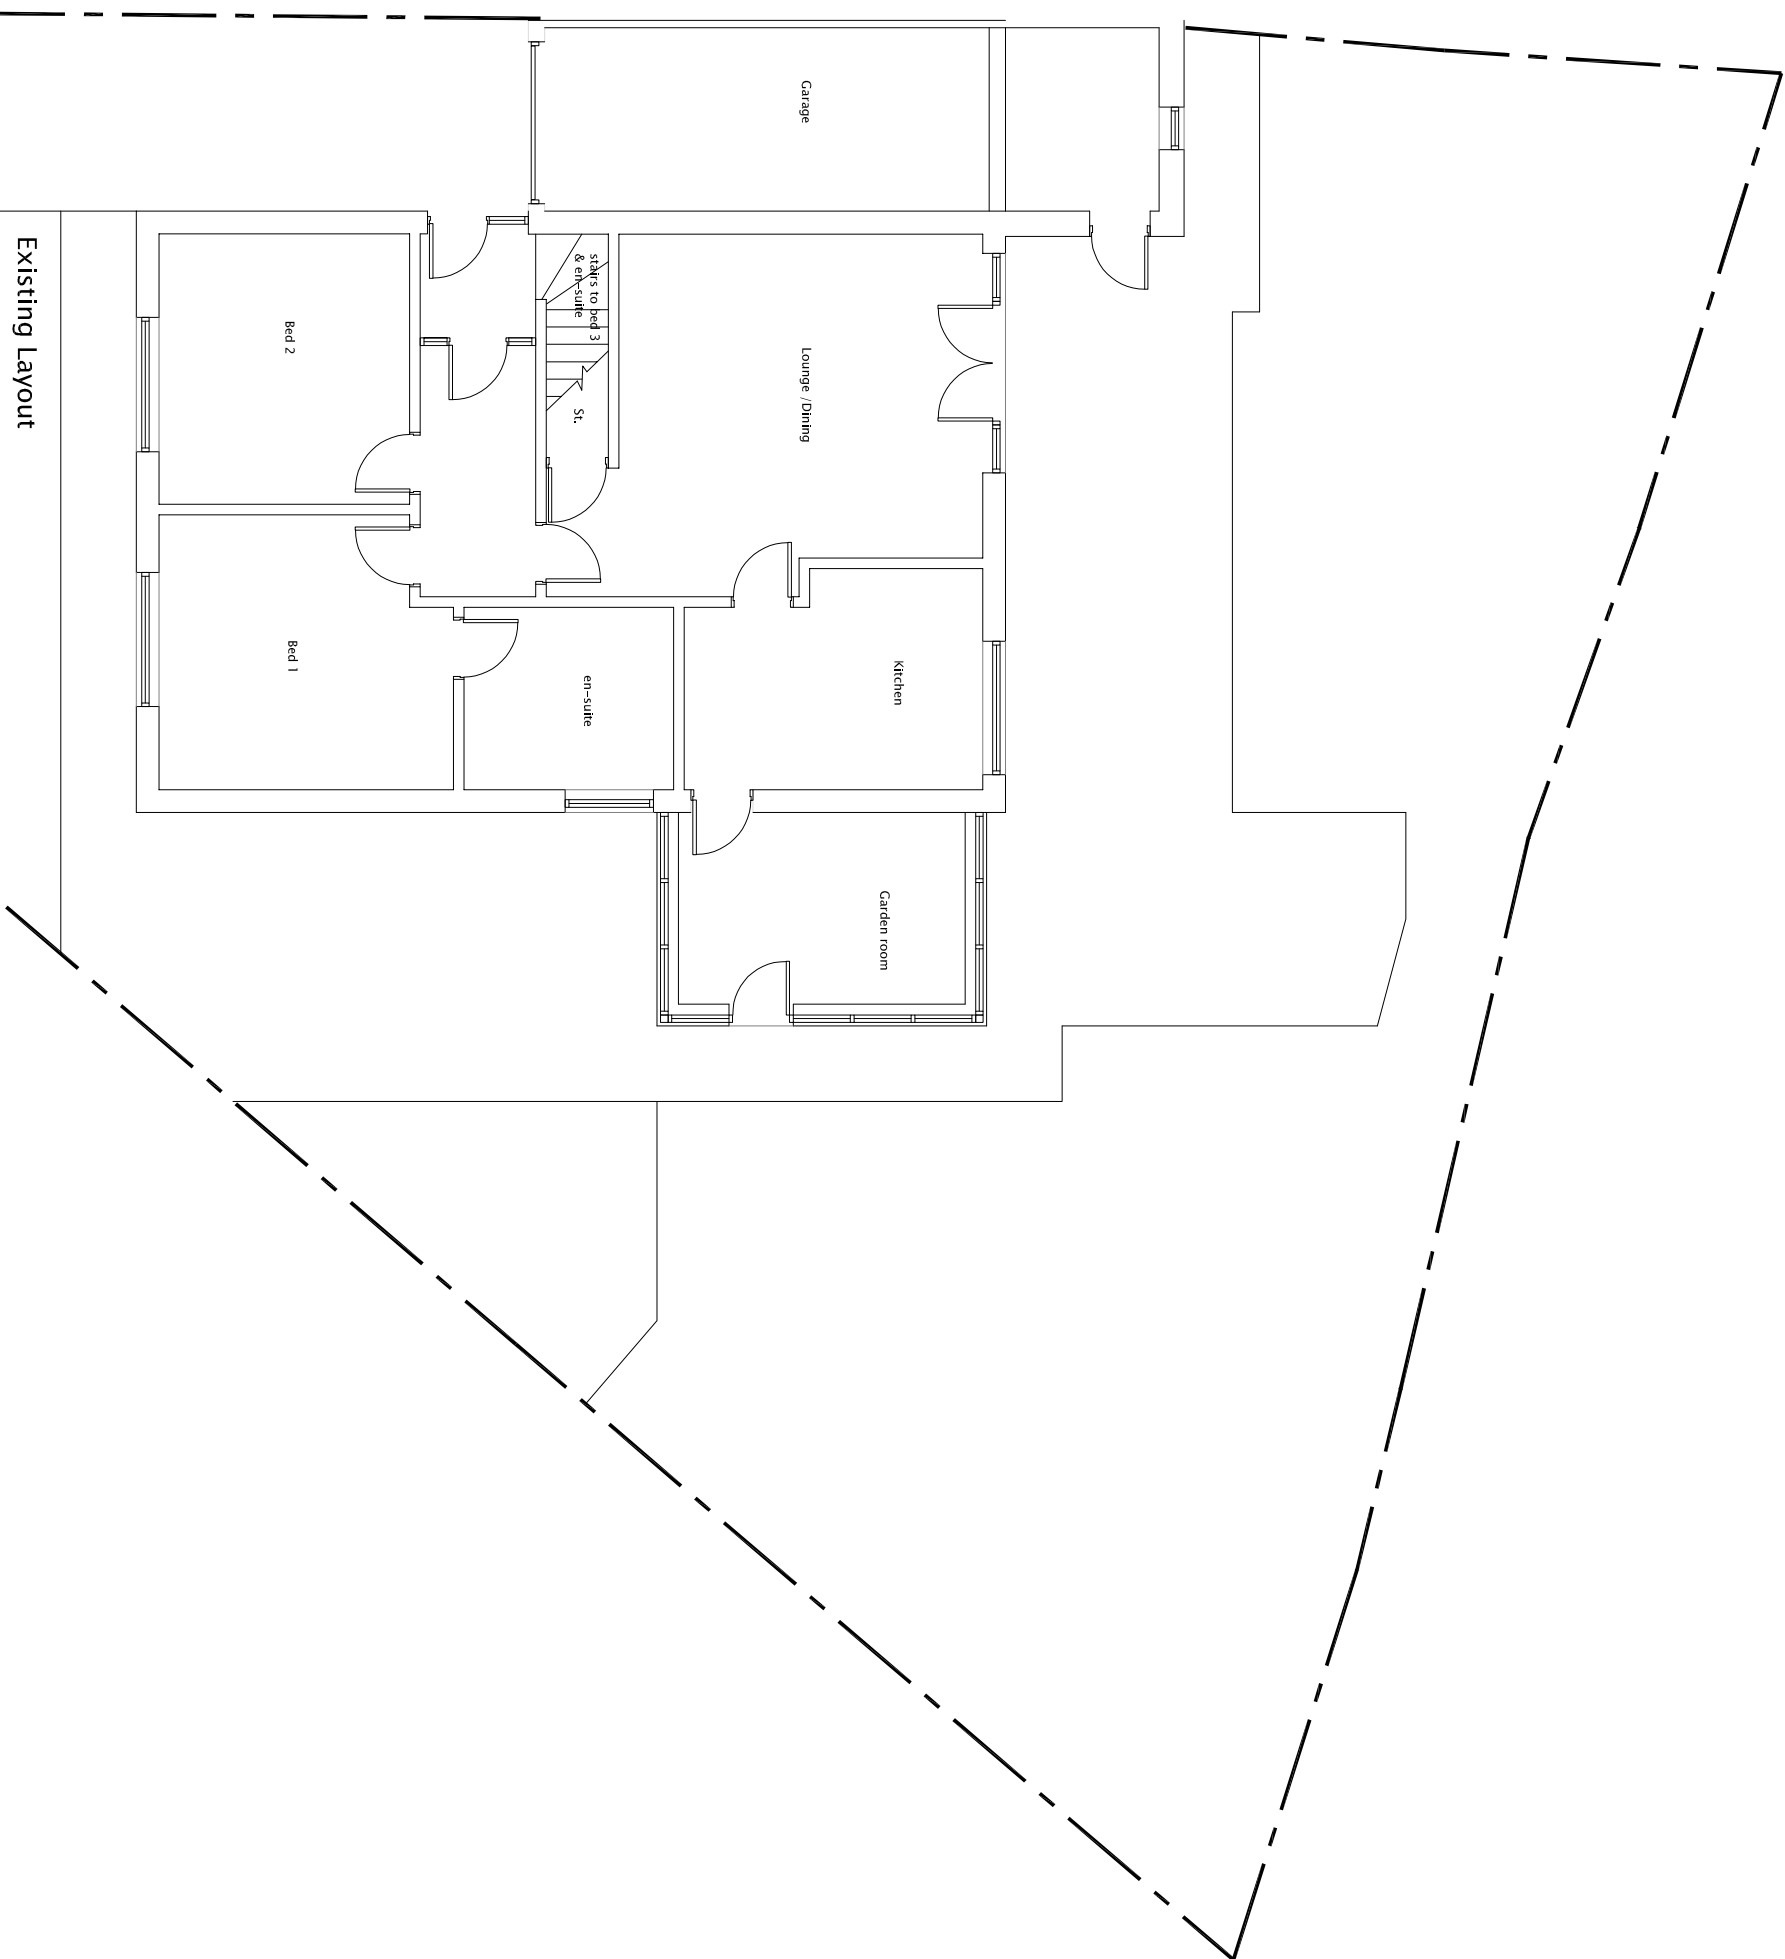


Scale 1:100

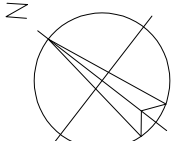

☐ Roman House, Hall Street
Hale, Cheshire
Telephone: 01422 33580
Fax: 01422 328912

☐ 169 High Street, Boston Spa
Leeds, West Yorkshire LS23 7BQ
Telephone: 01937 545142
Fax: 01937 544235

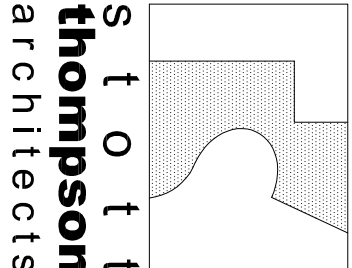

scale: 1:100 @ A1
drawn by: GS
date: Feb 2026

Client: **Mr & Mrs Roman**

Project: **32 Heights Avenue, Rochdale**
Side extension

Drawing: **Existing layout and elevations**
Sketch proposal

Drawing Number:	REV
26A-09	SK - 02
	C