


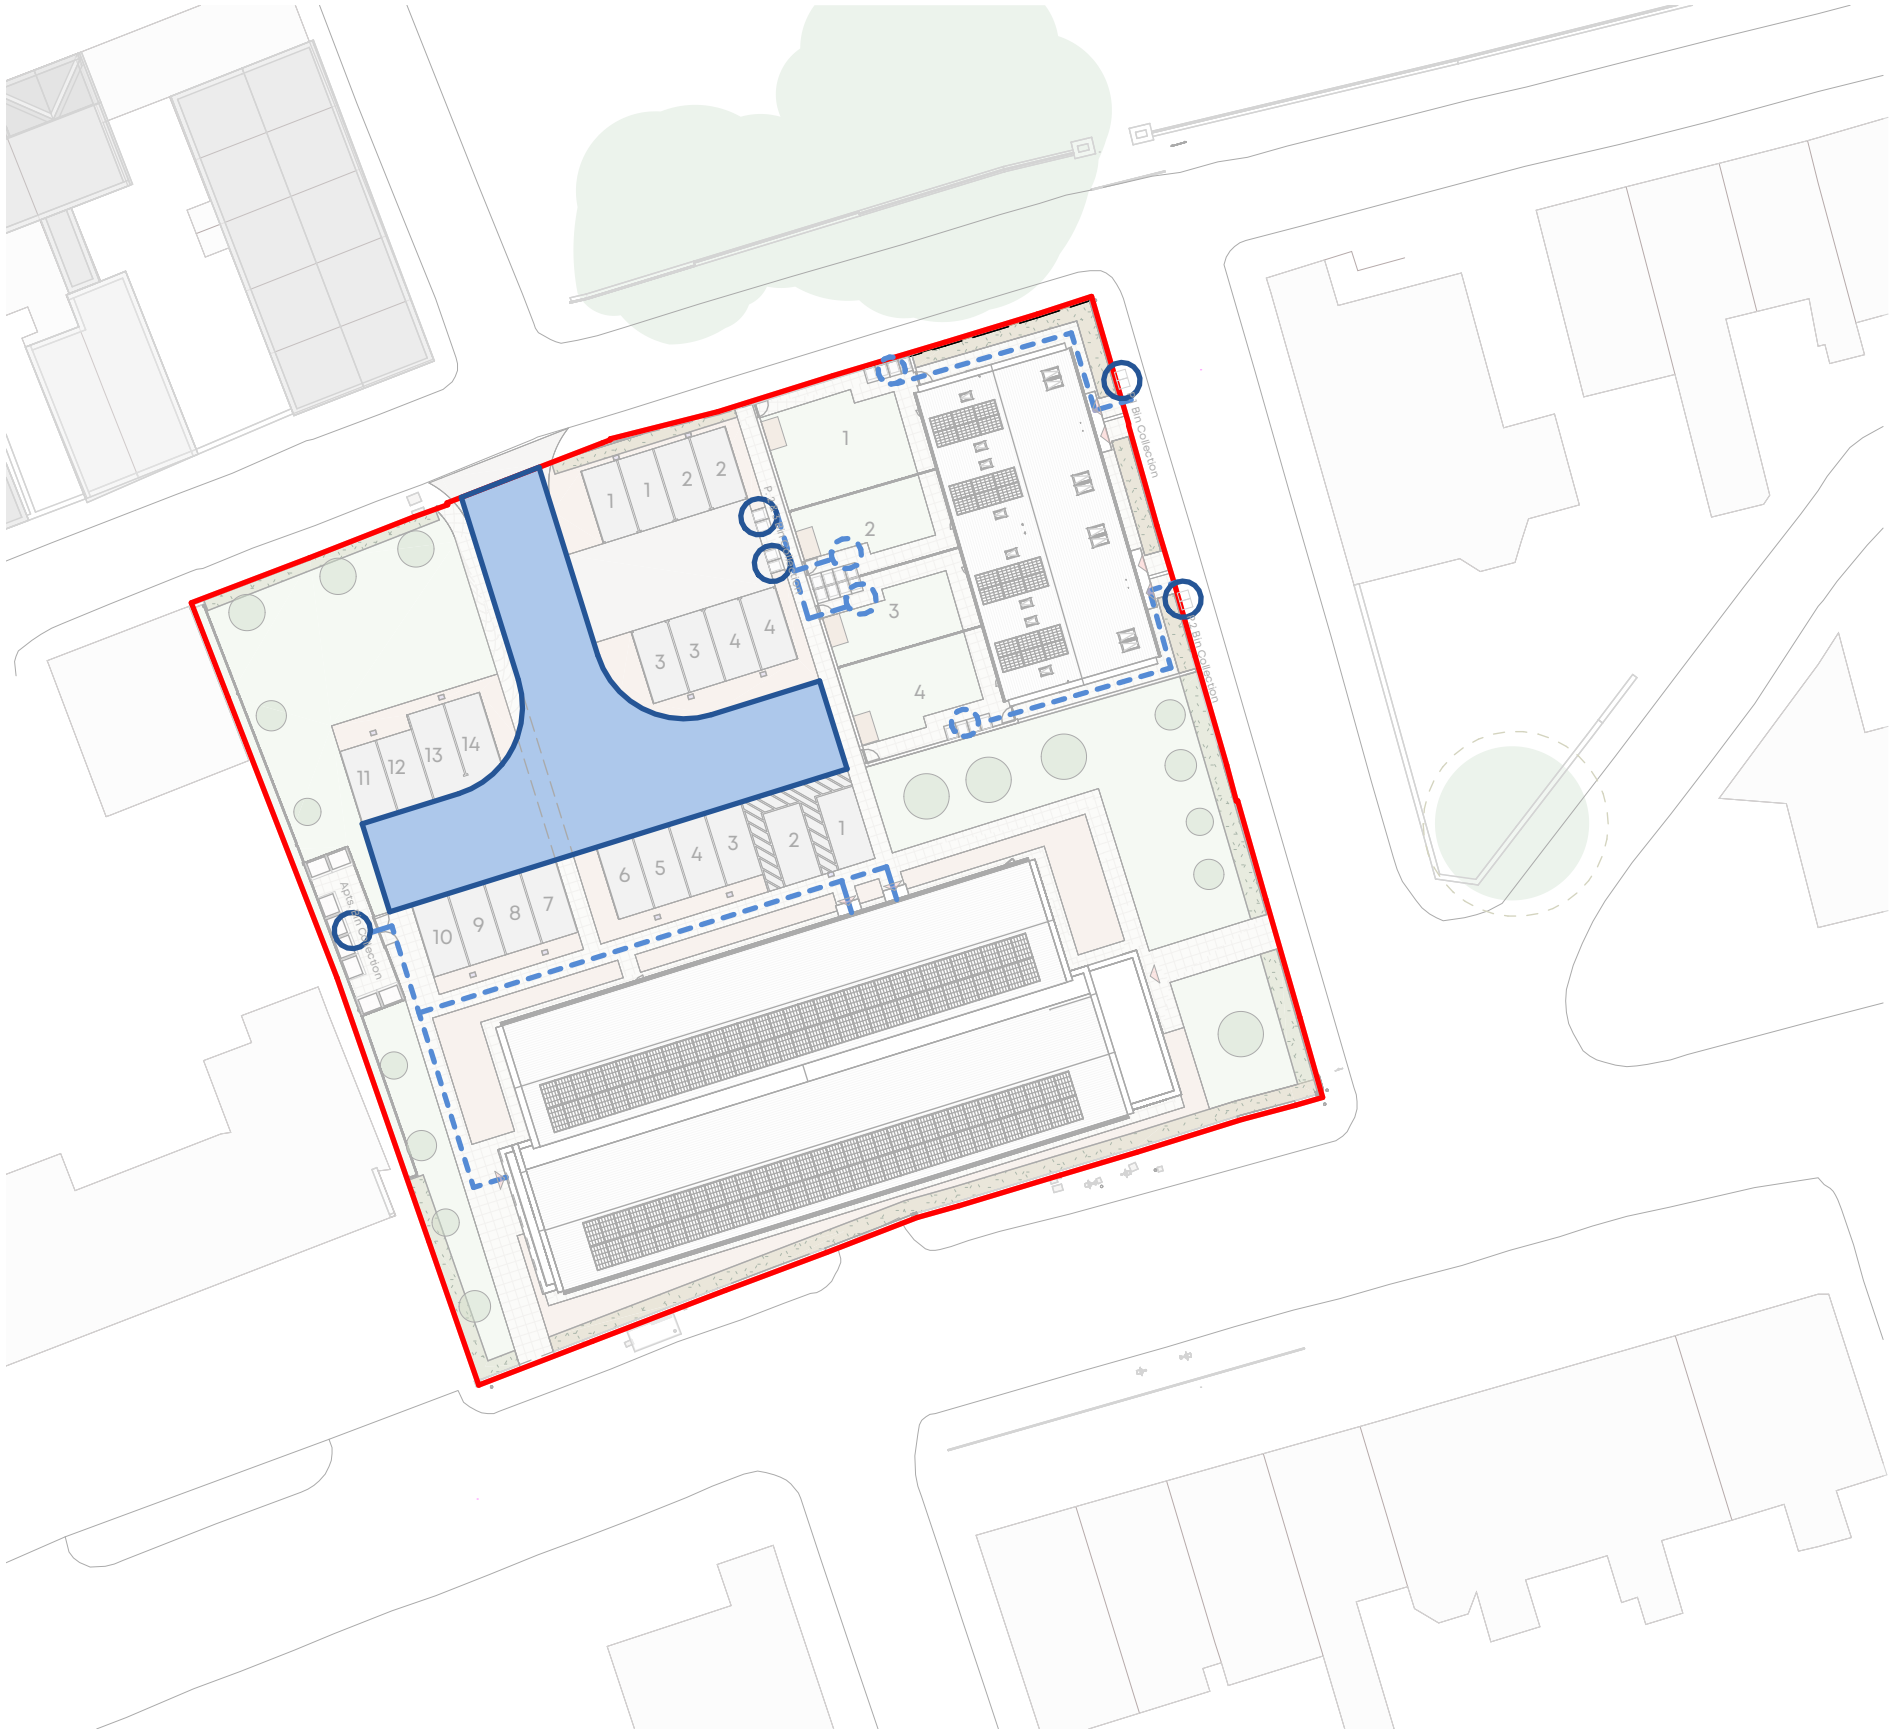

Notes: This drawing is the copyright Paddock Johnson Partnership Limited and may not be used without their prior written consent.
Written dimensions to be taken in preference to scaled dimensions.
Due to the inaccuracies of scanning, scanned images should not be scaled.

+ REV: DATE: DESCRIPTION: BY:

1 Proposed Site Plan - Refuse Strategy
Scale: 1 : 500

-  Refuse Vehicle Tracked Access Point
-  Route to Collection Point
-  Bin Collection Point
-  Bin Storage Point



VISUAL SCALE 1:500 @ A3

CLIENT:
Great Places Housing Group

PROJECT:
New Residential Development
Drake Street, Rochdale, OL16 1PJ

DRAWING TITLE:
Proposed Site Plan - Refuse Strategy

DRAWING NUMBER:
19146-PJA-00-ZZ-DR-A-1204

SCALE: DATE:
As indicated 05.06.26

STATUS: BY: CHECKED:
PLANNING CT PP

\\pjpg01\Cubefiles\Generated Docs\1897\Drawings\PJA-00-ZZ-M3-A-9000\19146-PJA-00-ZZ-M3-A-9000-B.rvt



Studio 2, The Lyceum,
Bath Street, Port Sunlight,
Merseyside, CH62 4UJ
0151 643 1234
admin@paddockjohnson.com
www.paddockjohnson.com
Paddock Johnson Partnership
Limited. Registered in England
and Wales. No. 06684275