



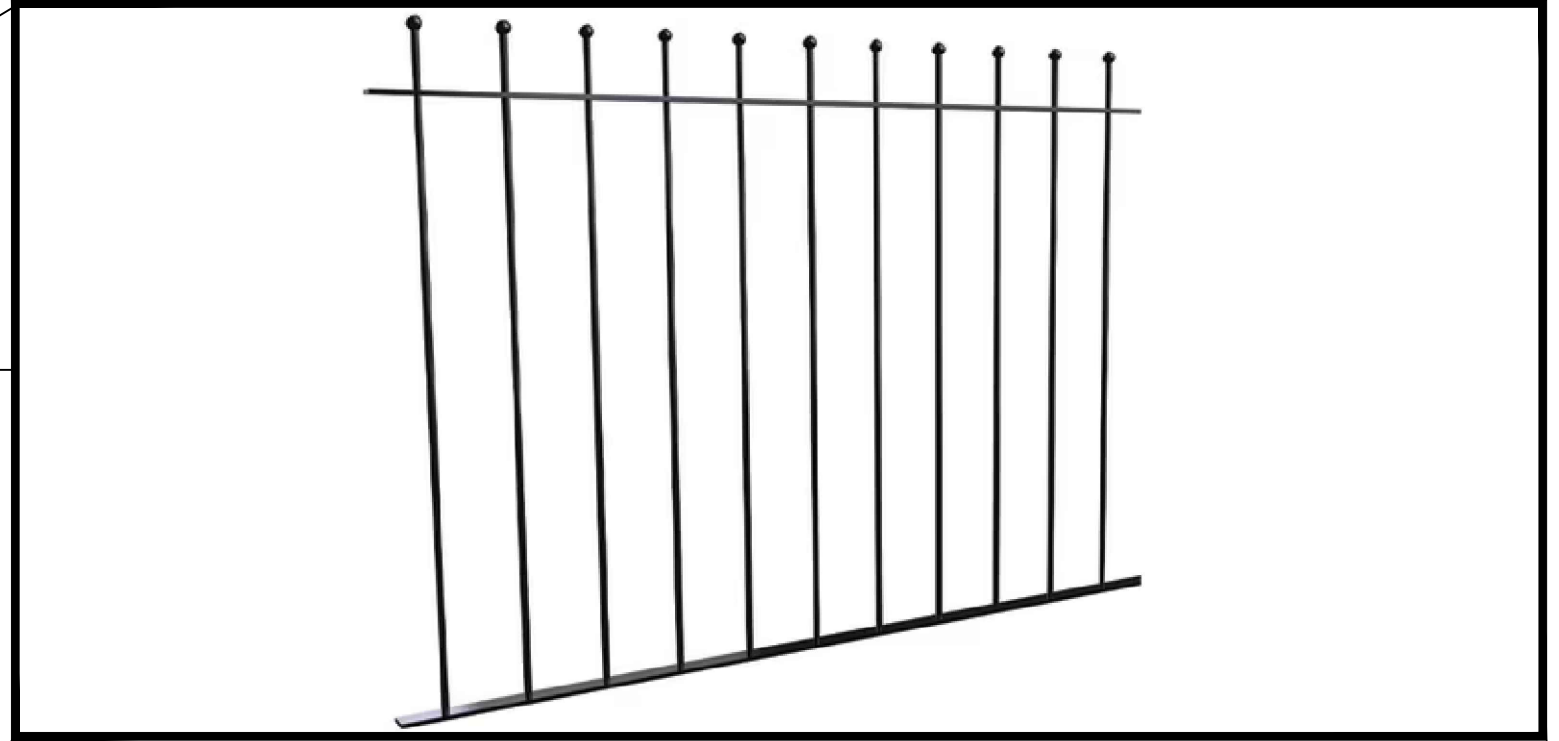

Typical Railing



Typical Handrail on both sides of steps

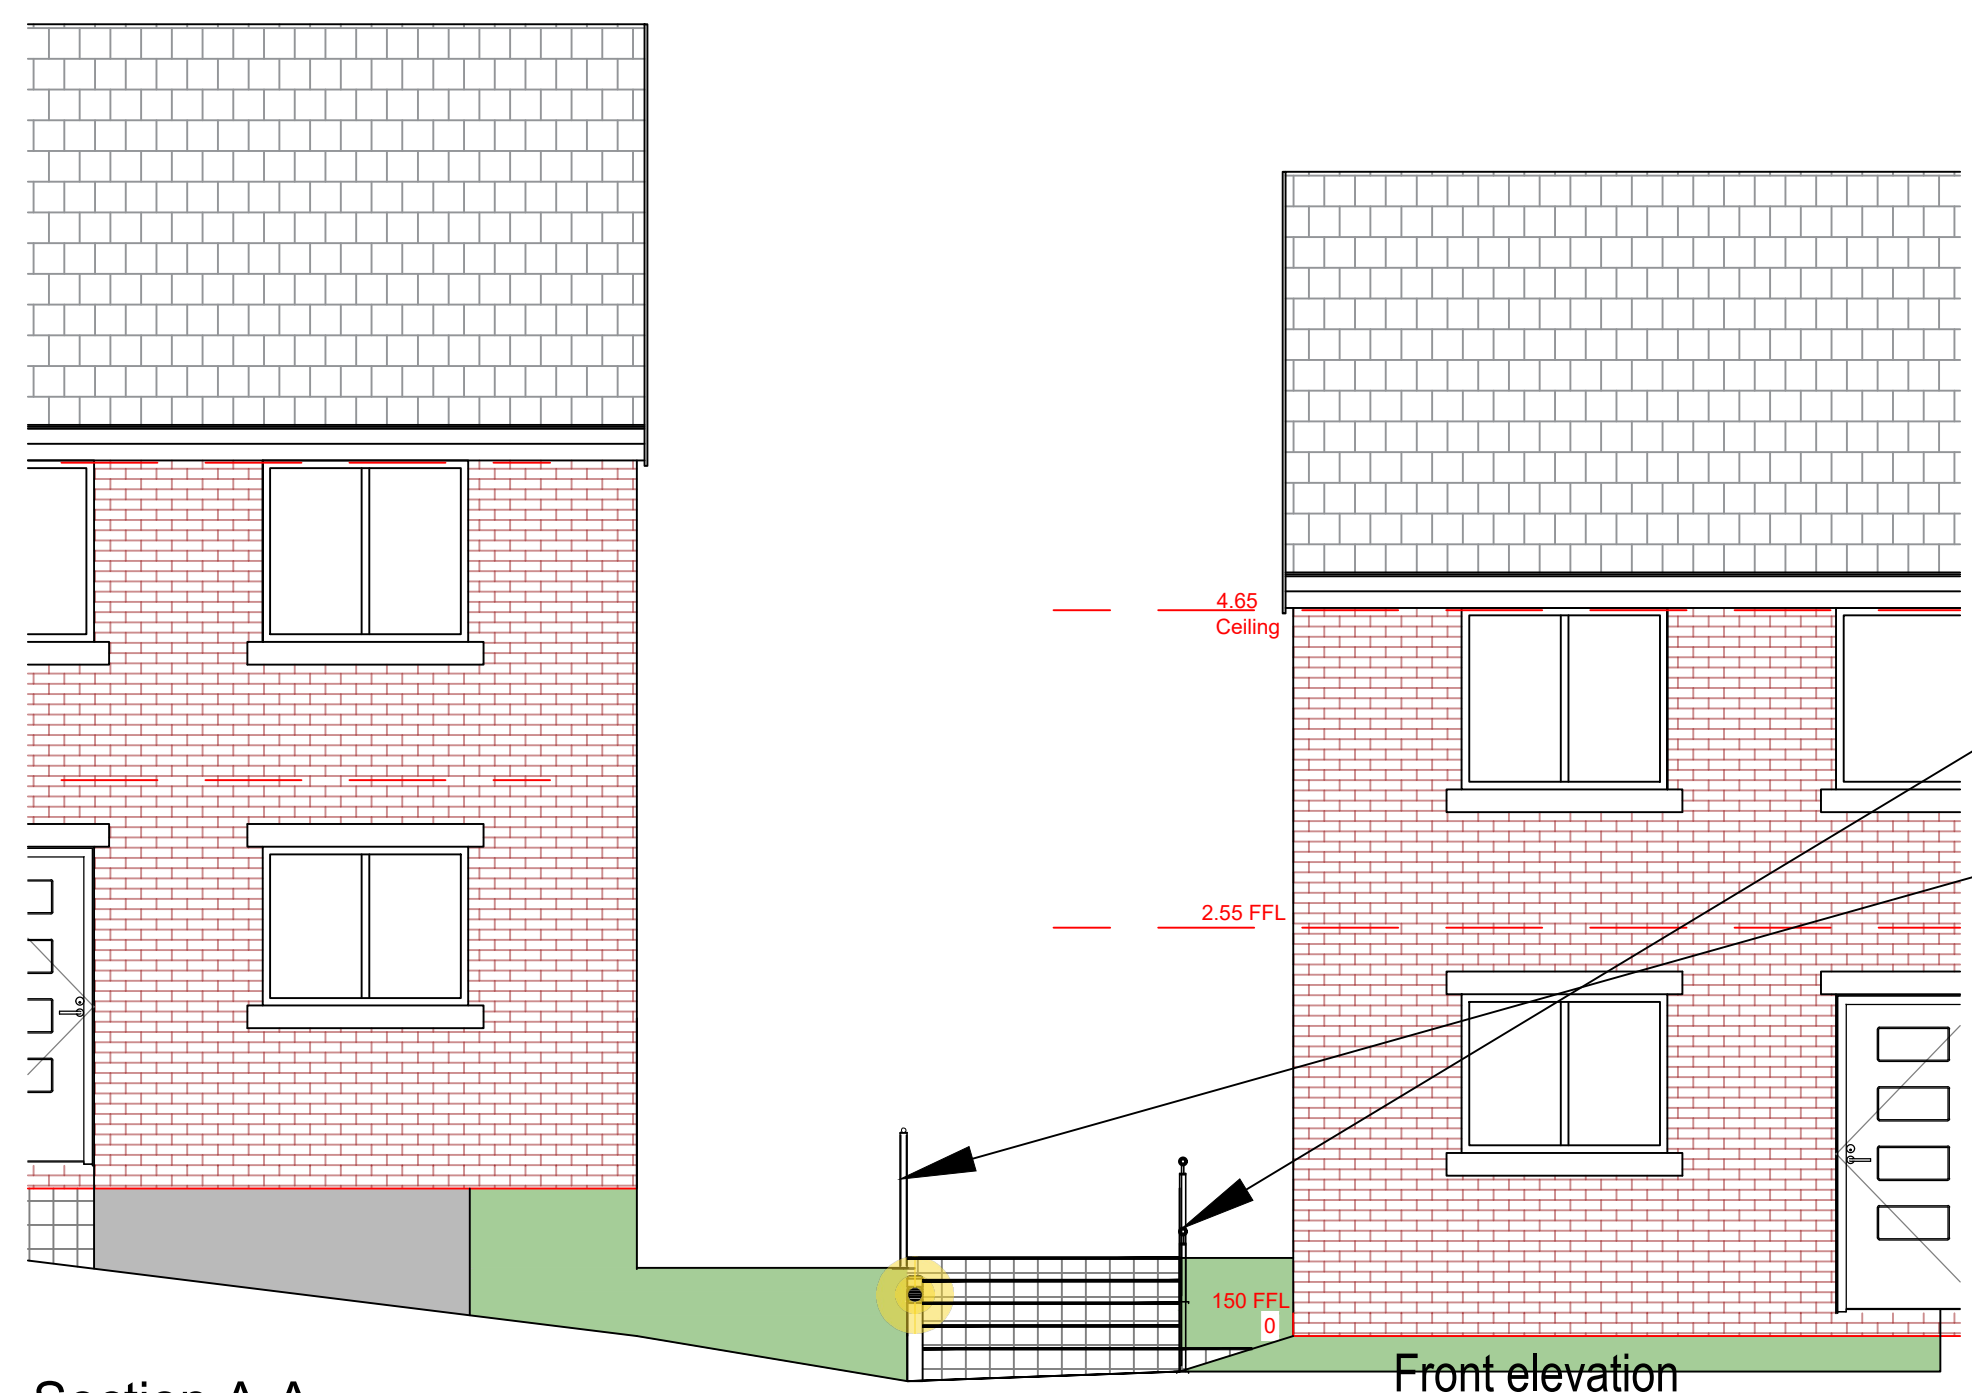

Typical Light Bollard x2

UNLESS STATED OTHERWISE, THE DESIGNS SHOWN ARE SUBJECT TO DETAIL SITE SURVEY AND INVESTIGATIONS AND/OR APPROVAL OF THE RELEVANT VARIOUS LOCAL AUTHORITY OFFICERS, STATUTORY UNDERTAKERS, FIRE OFFICERS AND ENGINEERS. THEY ARE PROJECT AND SITE SPECIFIC.

ALL DIMENSIONS SHOULD BE CHECKED ON SITE.

ANY DRAWING ERRORS OR DISCREPANCIES SHOULD BE REPORTED TO HJK CONSTRUCTION.

THIS DRAWING IS THE COPYRIGHT OF HJK CONSTRUCTION.

DRAWING STATUS			
DRAWN BY : HJK		DATE : 02/02/24	
SCALE : 1:250 @ A1			
PRELIMINARY	APPROVED	DATE :	
PRESENTATION	APPROVED	DATE :	
TENDER	APPROVED	DATE :	
CONSTRUCTION	APPROVED	DATE :	

REVISION				
Rev	Notes	Date	Drawn	App
A	Re-numbered houses	21/03/23	HJK	HJK
B	Added FFL as per PWA plans	01/06/23	HJK	HJK
C	Updated rear of plots 14 - 21	02/02/24	HJK	HJK
D	Updated site plan walkway	17/03/26	HJK	HJK
E	Updated site plan walkway	05/05/26	HJK	HJK
F	Updated site plan as per further comments	01/06/26	HJK	HJK

NOTES

- 7.5 LUX ISO CONTOUR
- 5.0 LUX ISO CONTOUR
- 1.0 LUX ISO CONTOUR

CLIENT

HJK
CONSTRUCTION

HJK PROPERTIES
THE KEY TO YOUR REAL ESTATE

BELMONT HOUSE
2 DALTON COURT
COMMERCIAL ROAD
DARWEN
BB3 0DG

PROJECT

Proposed Residential
Fielding Street, Middleton,
Manchester, M24 6GP

DRAWING

PROPOSED SITE PLAN

PROJECT NO.	DRAWING NO.	REVISION
HJK - FS - SP	FS - 01	F