
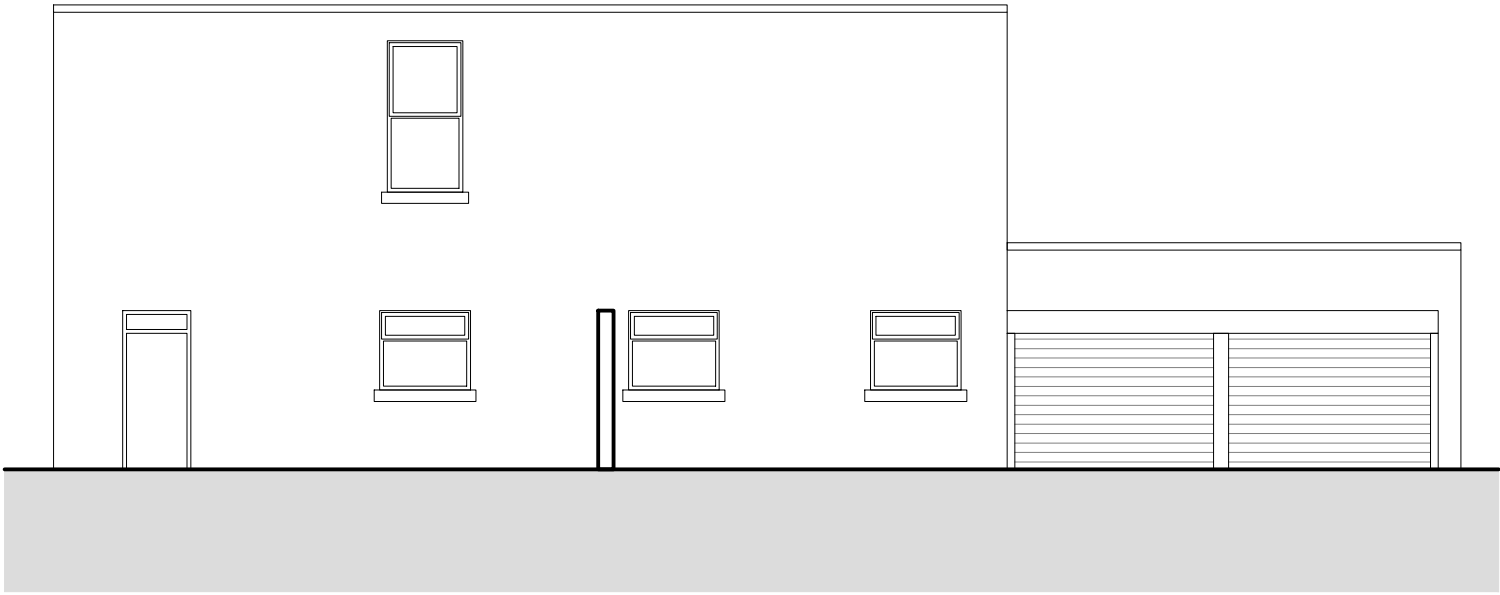



Dimensioning

Figured dimensions only to be taken from these designs and drawings. Work to annotated dimensions only. All dimensions to be checked on site. Architectural designers to be informed immediately of any discrepancies before work proceeds. Drawings are to be read in conjunction with relevant specifications, structural engineers and service engineers' drawings.

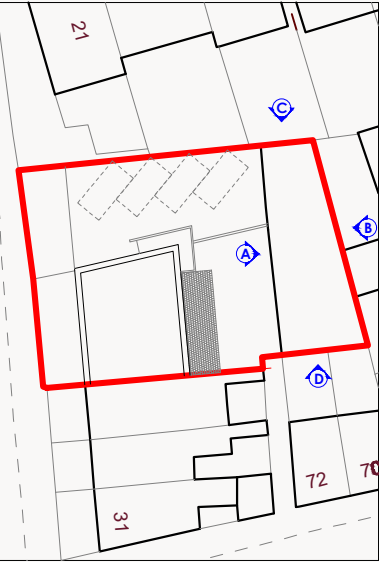


REAR BUILDING
EXISTING FRONT ELEVATION

1:100 @ A3
0m 1m 3m 5m

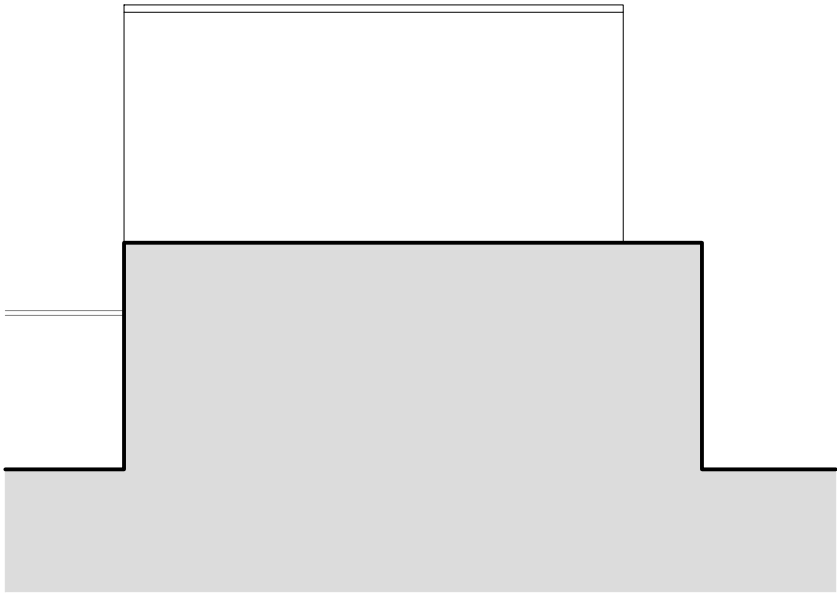


REAR BUILDING
EXISTING SIDE ELEVATION

1:100 @ A3

 

REAR BUILDING
EXISTING REAR ELEVATION

1:100 @ A3

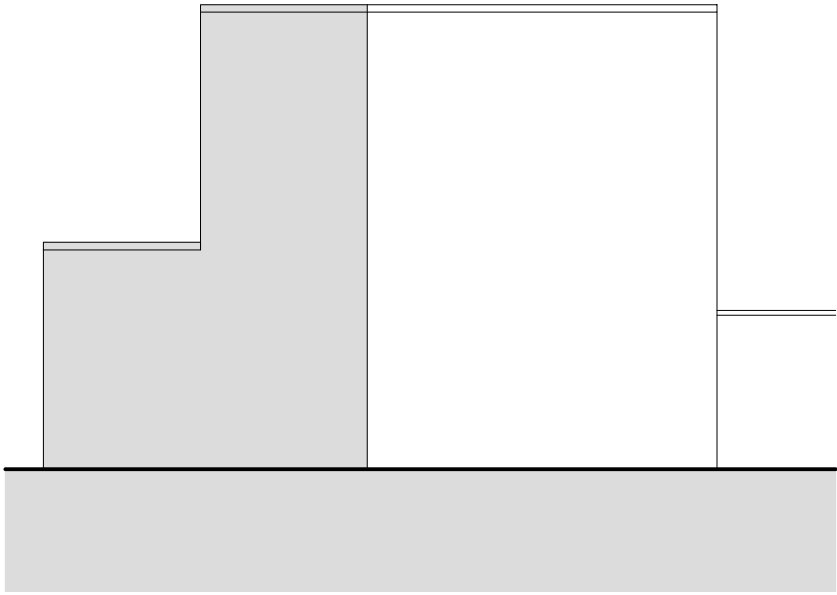

REAR BUILDING
EXISTING SIDE ELEVATION

1:100 @ A3

Rev	Date	Description
-	16/06/26	Issued to client for comments



S A L E E M
ARCHITECTS

Architecture | Masterplanning | Graphics

CLIENT: Property Owner	PROJECT: 28 Church Stile Rochdale OL16 1QE	TITLE: Back Building Existing Elevations	REV:
SCALE: 1:100 @ A3	DRAWING NO. Sheet 5	DATE: June 2026	